


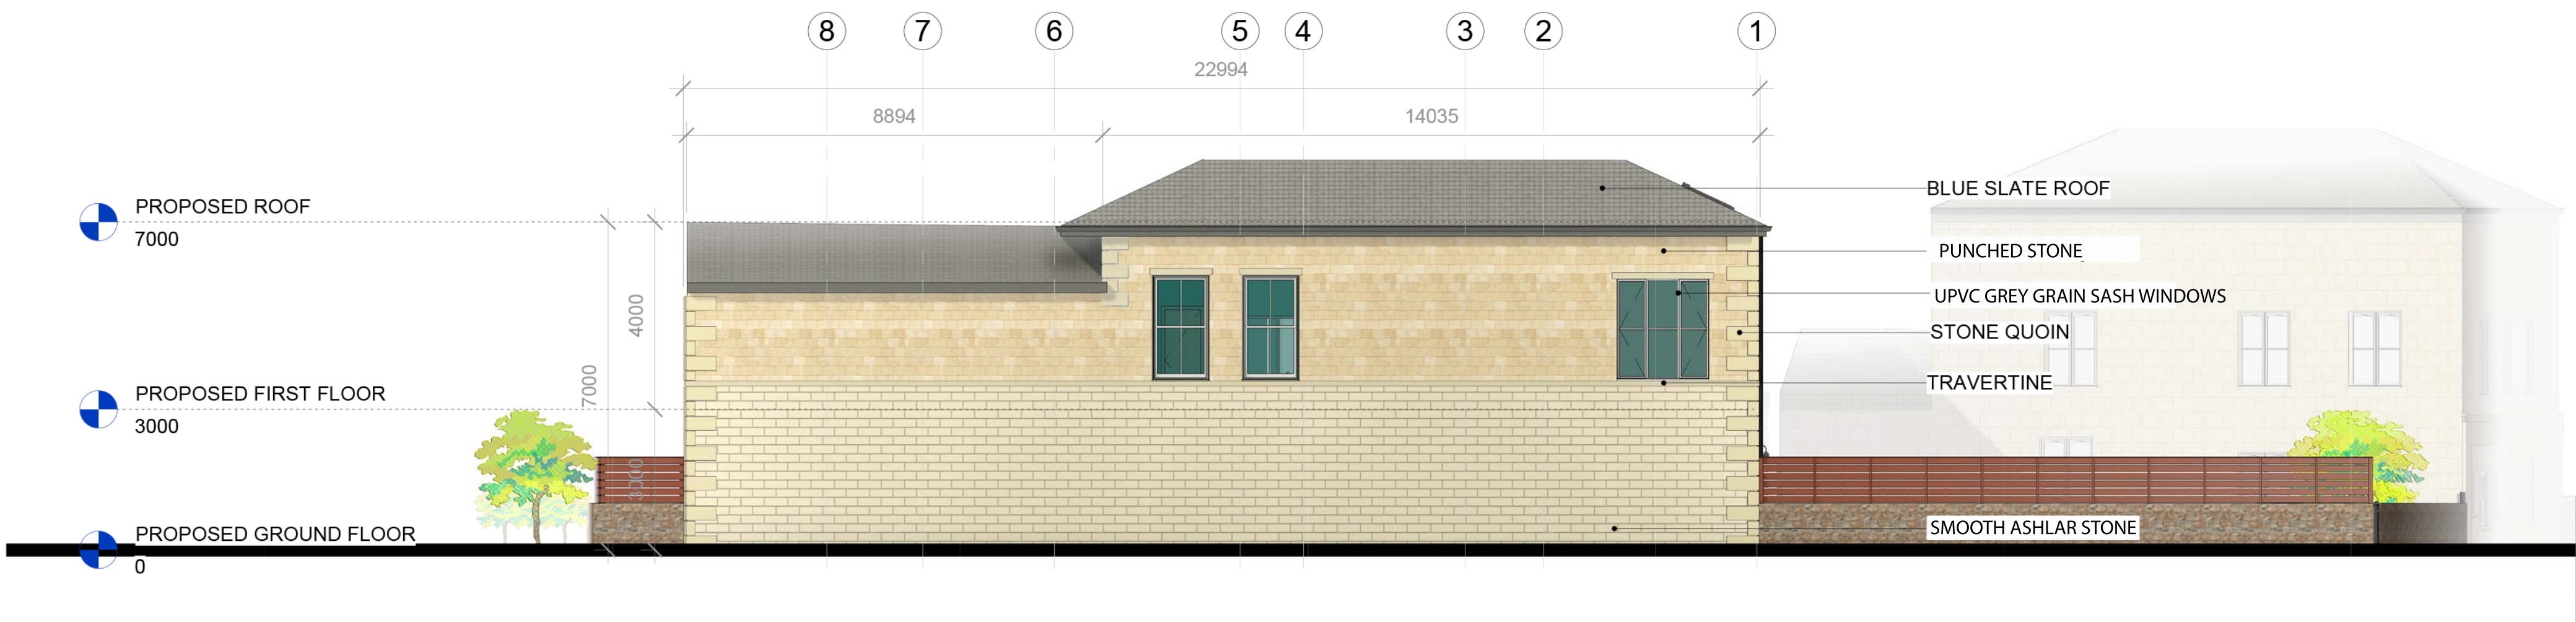

No.		Description	Date
A		Carport removed	June 22

363Architecture			
CODE	STATUS	SUITABILITY DESCRIPTION	PURPOSE OF ISSUE

PROJECT	287 OXFORD ROAD
SHEET	PROPOSED WEST ELEVATION

CLIENT PARVAZ AFTAB		
Date 24/11/2021	Project number PROJ12	Scale (@ A3) 1 : 100
Drawn by MSA	DRAWING NUMBER PROJ12-XX-XX-ZZ-DR-A-203	REV A
Checked by RM		