




IF IN ANY DOUBT PLEASE ASK THE ARCHITECT FOR CLARIFICATION.
DO NOT SCALE FROM DRAWING. ALL DIMENSIONS TO BE CHECKED ON SITE
THE COPYRIGHT FOR THESE DRAWINGS REMAINS THE PROPERTY OF THE ARCHITECT.
THEY MUST NOT BE REPRODUCED IN ANY WAY WITHOUT THE ARCHITECTS PRIOR
WRITTEN CONSENT.

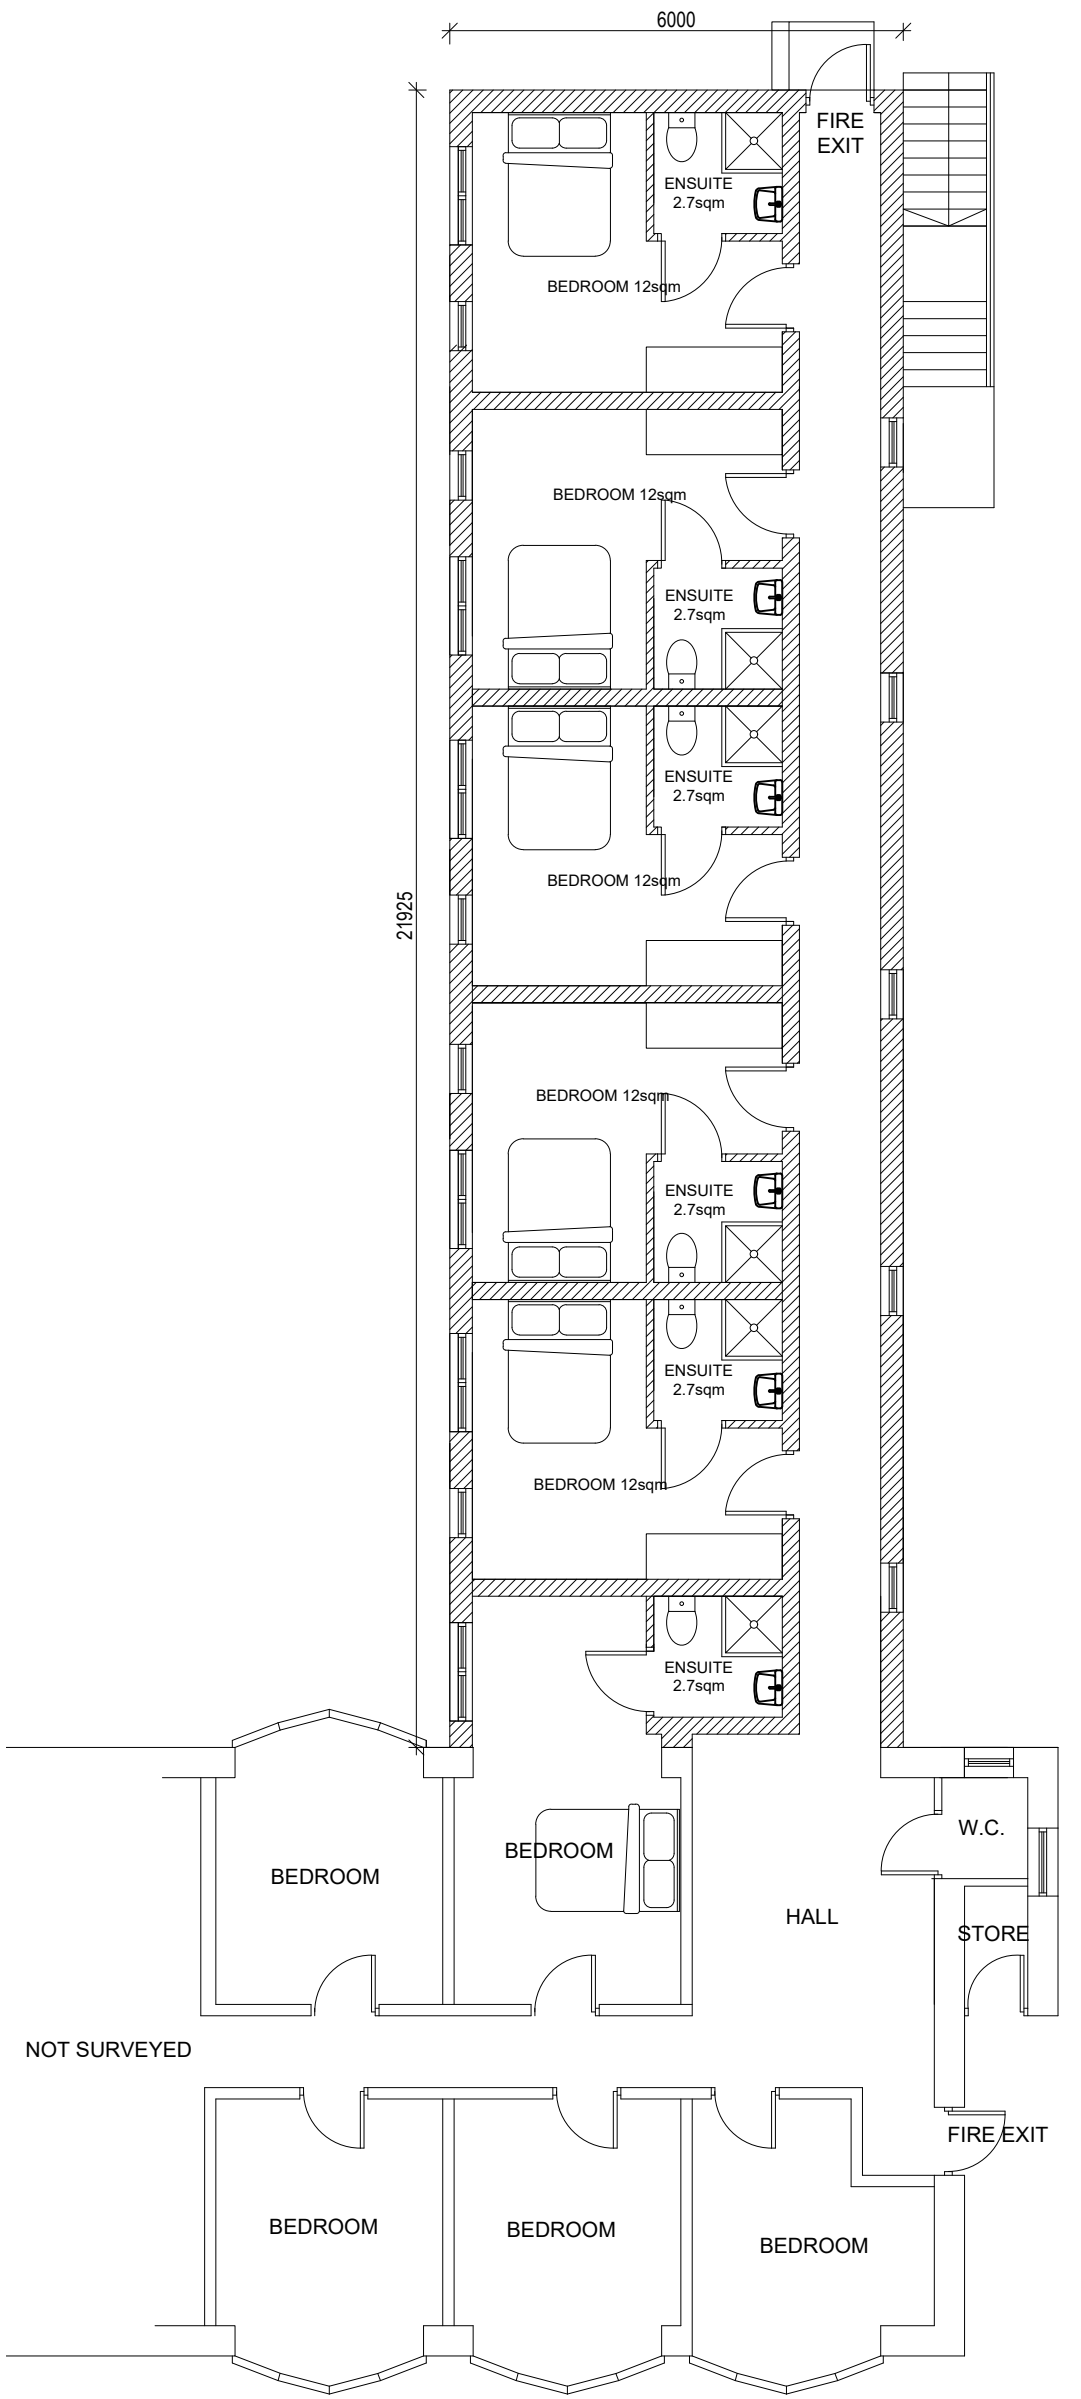

PART GROUND FLOOR PLAN

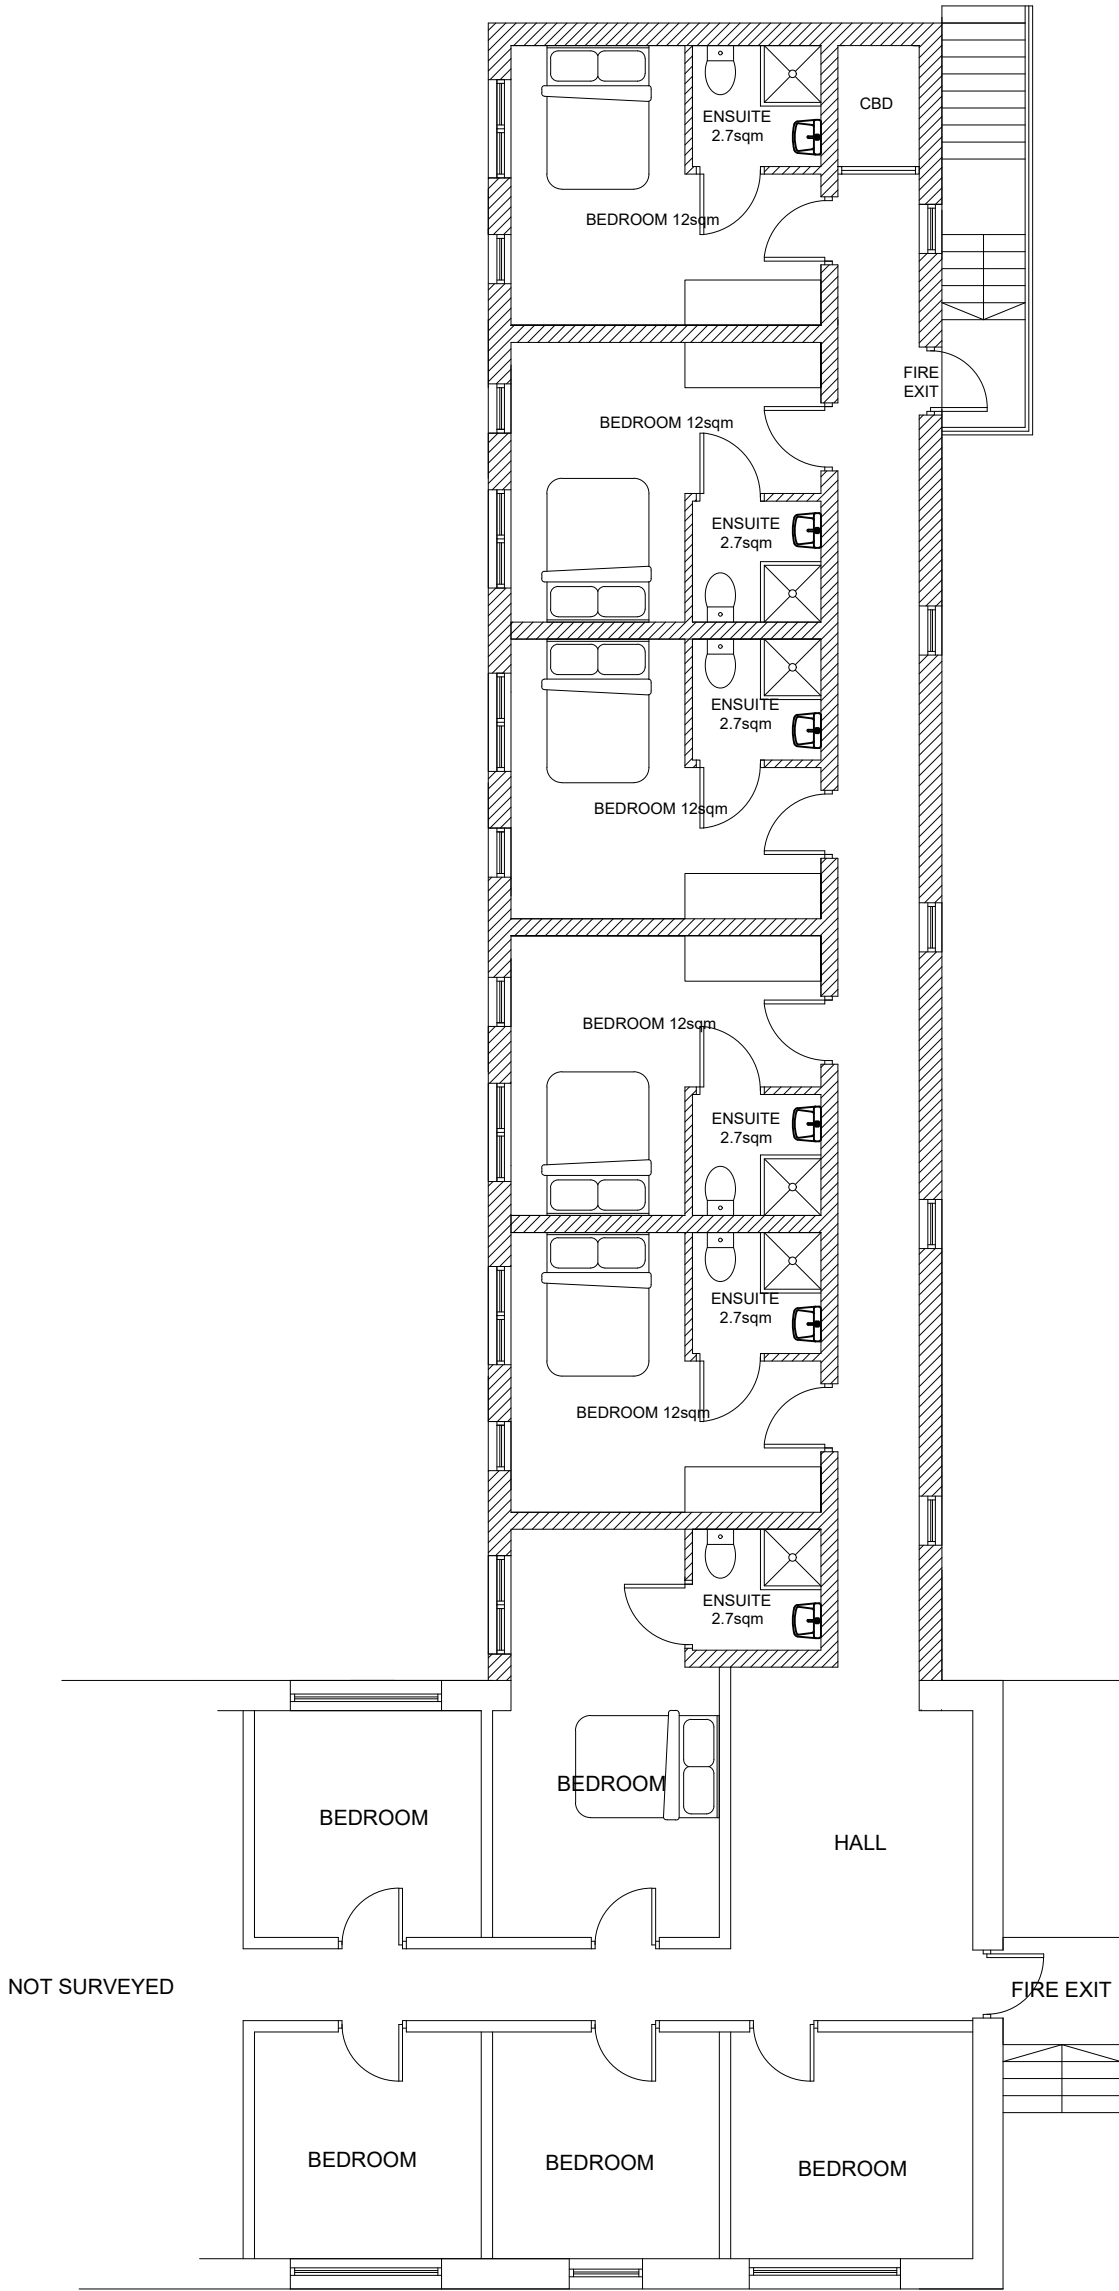


PART FIRST FLOOR PLAN

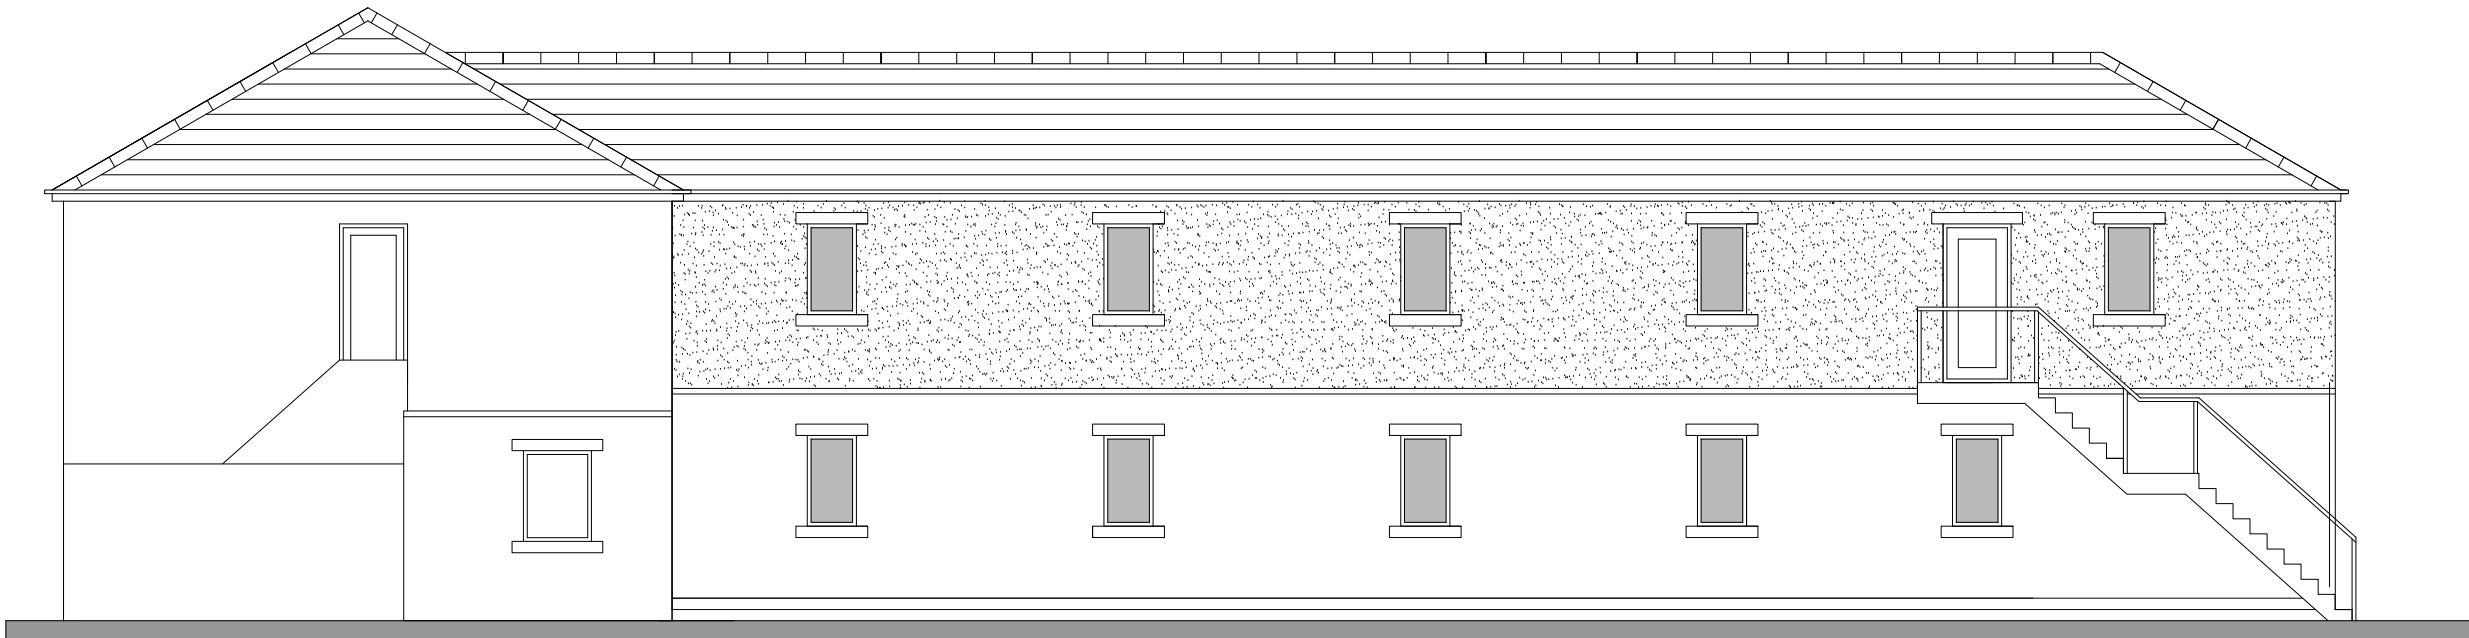


PART NORTH EAST ELEVATION



PART NORTH WEST ELEVATION

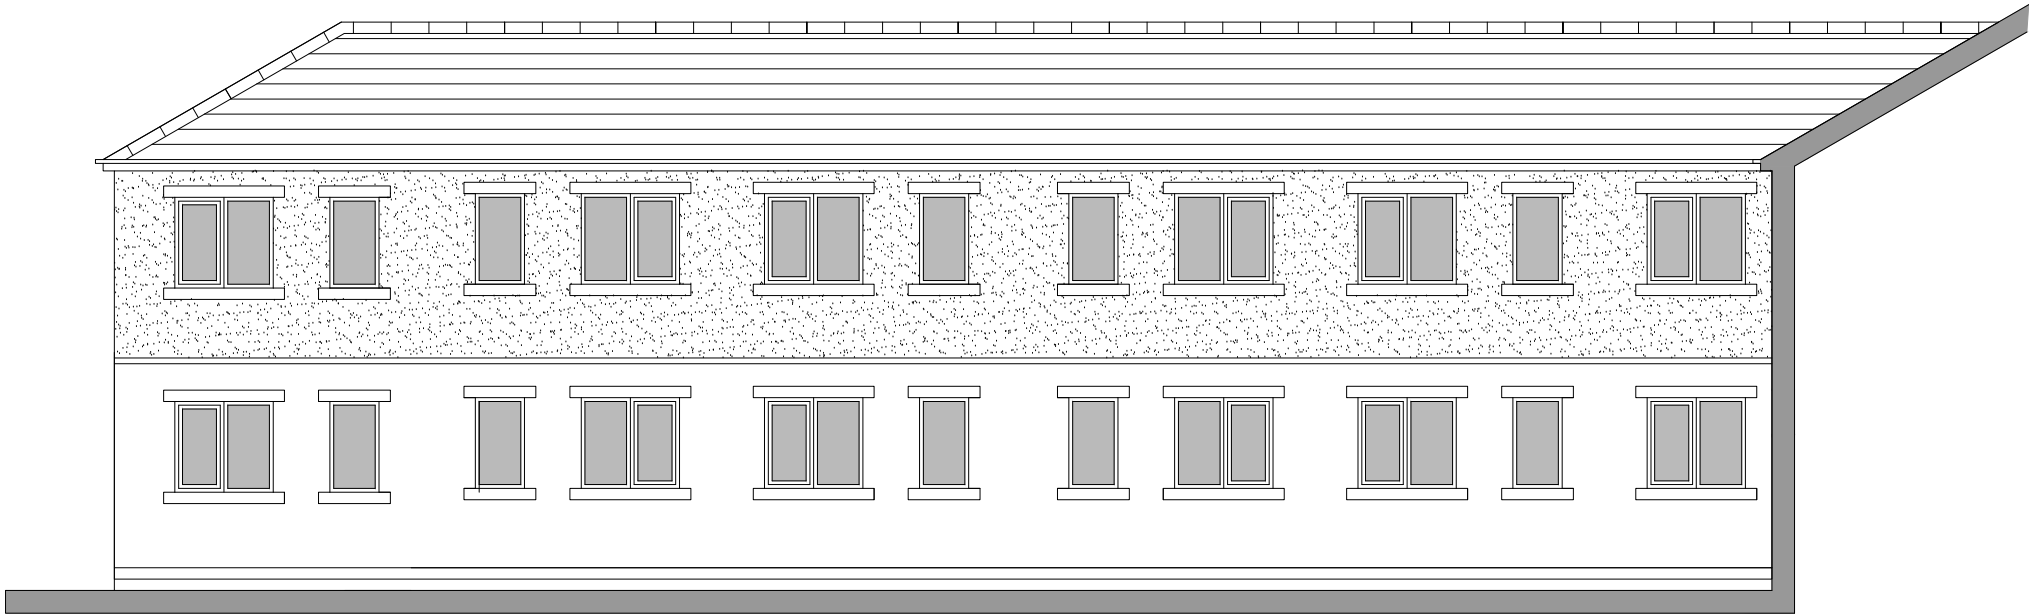

PART SOUTH WEST ELEVATION

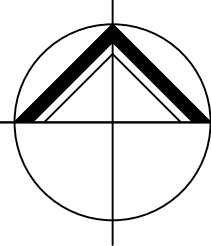

**NORTHERN
DESIGN**
(OLDHAM)
CHARTED ARCHITECTS

NORTHERN DESIGN
17, STATION LANE
GROTTON
OLDHAM
OL4 5QY
TELEPHONE : 07753 859616

CLIENT

Regency Health Care Limited

PROJECT

Assisted Living Accommodation and New
En-suite Bedroom Extension
Newlands House Care Home

DRAWING TITLE

PROPOSED PLANS AND ELEVATIONS

Rev.	Notes	Date	Drawn

SCALE

1:100 AT A1

07/21

AD

PROJECT No.	DRAWING No.	Rev.
1763	04	