



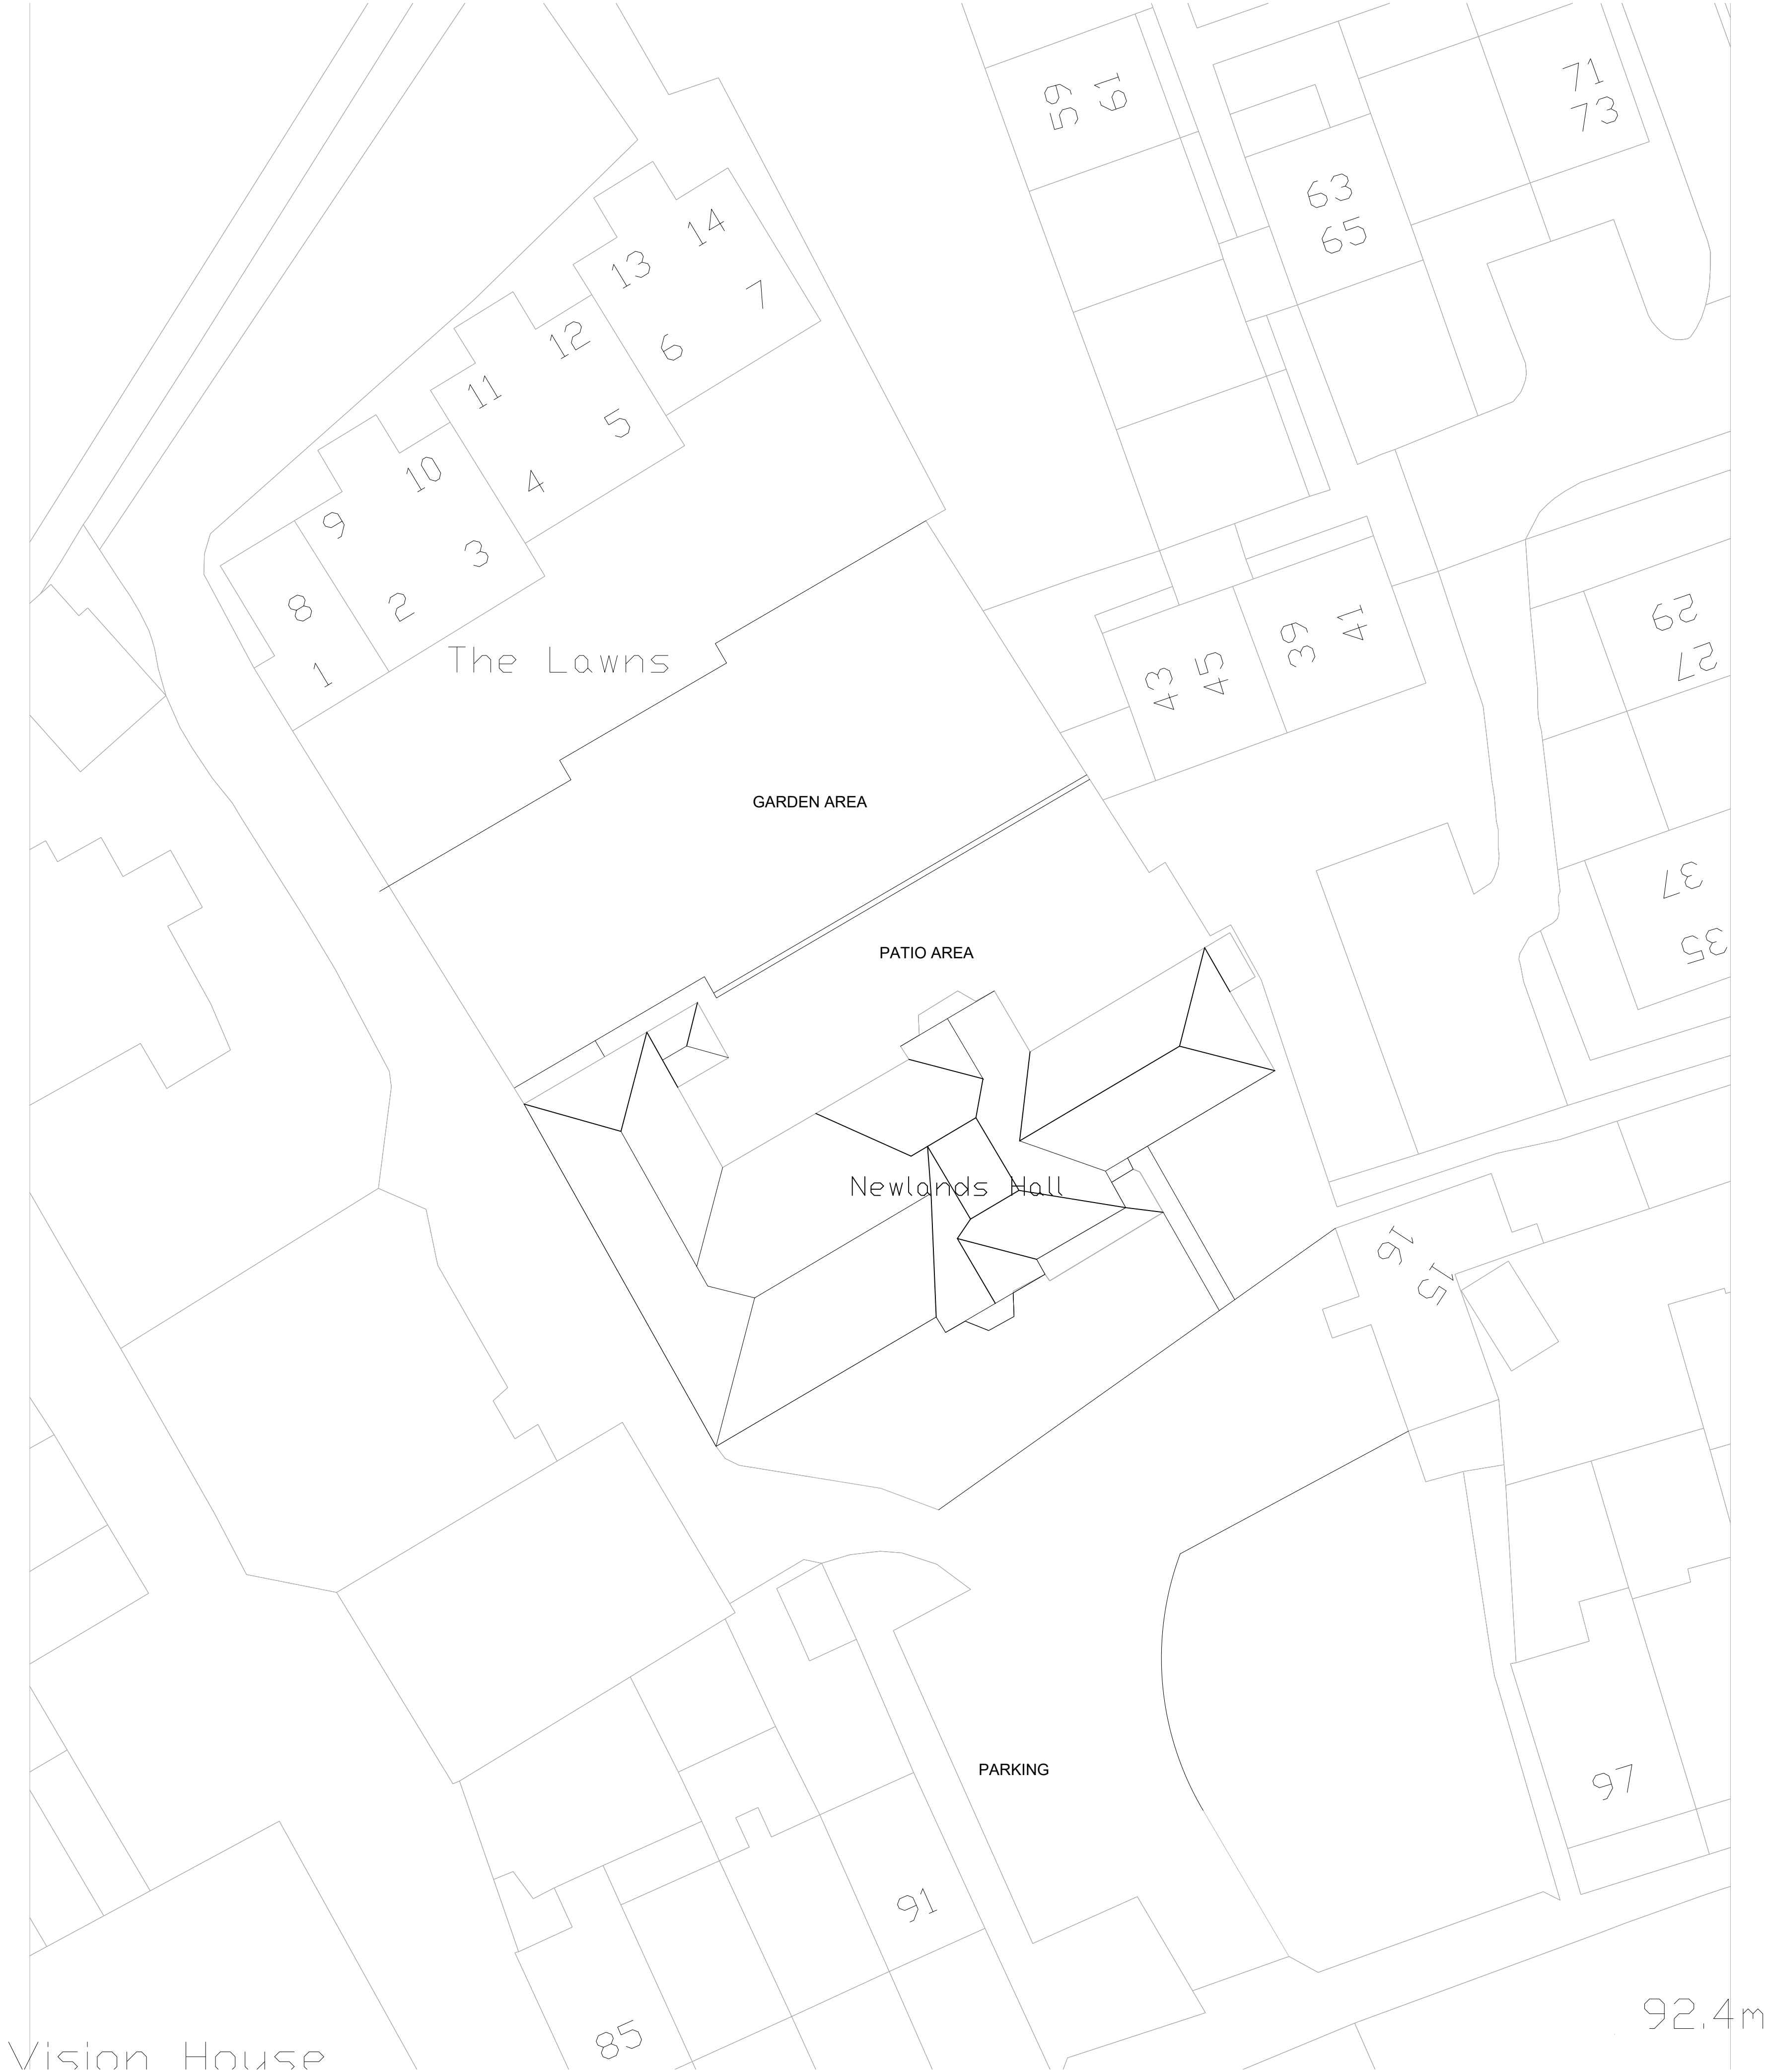

IF IN ANY DOUBT PLEASE ASK THE ARCHITECT FOR CLARIFICATION.
DO NOT SCALE FROM DRAWING. ALL DIMENSIONS TO BE CHECKED ON SITE
THE COPYRIGHT FOR THESE DRAWINGS REMAINS THE PROPERTY OF THE ARCHITECT.
THEY MUST NOT BE REPRODUCED IN ANY WAY WITHOUT THE ARCHITECTS PRIOR
WRITTEN CONSENT.

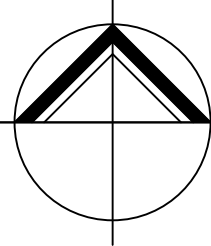

**NORTHERN
DESIGN**
(OLDHAM)
CHARTED ARCHITECTS
NORTHERN DESIGN
17, STATION LANE
GROTTON
OLDHAM
OL4 5QY
TELEPHONE : 07753 859616

CLIENT
Regency Health Care Limited

PROJECT
Assisted Living Accommodation
Newlands House Care Home
High Street, Heckmondwike

DRAWING TITLE
EXISTING SITE PLAN

Rev.	Notes	Date	Drawn

SCALE
1:200 AT A1
07/21
AD

PROJECT No.	DRAWING No.	Rev.
1763	01	