



IF IN ANY DOUBT PLEASE ASK THE ARCHITECT FOR CLARIFICATION.

DO NOT SCALE FROM DRAWING. ALL DIMENSIONS TO BE CHECKED ON SITE

THE COPYRIGHT FOR THESE DRAWINGS REMAINS THE PROPERTY OF THE ARCHITECT. THEY MUST NOT BE REPRODUCED IN ANY WAY WITHOUT THE ARCHITECTS PRIOR WRITTEN CONSENT.

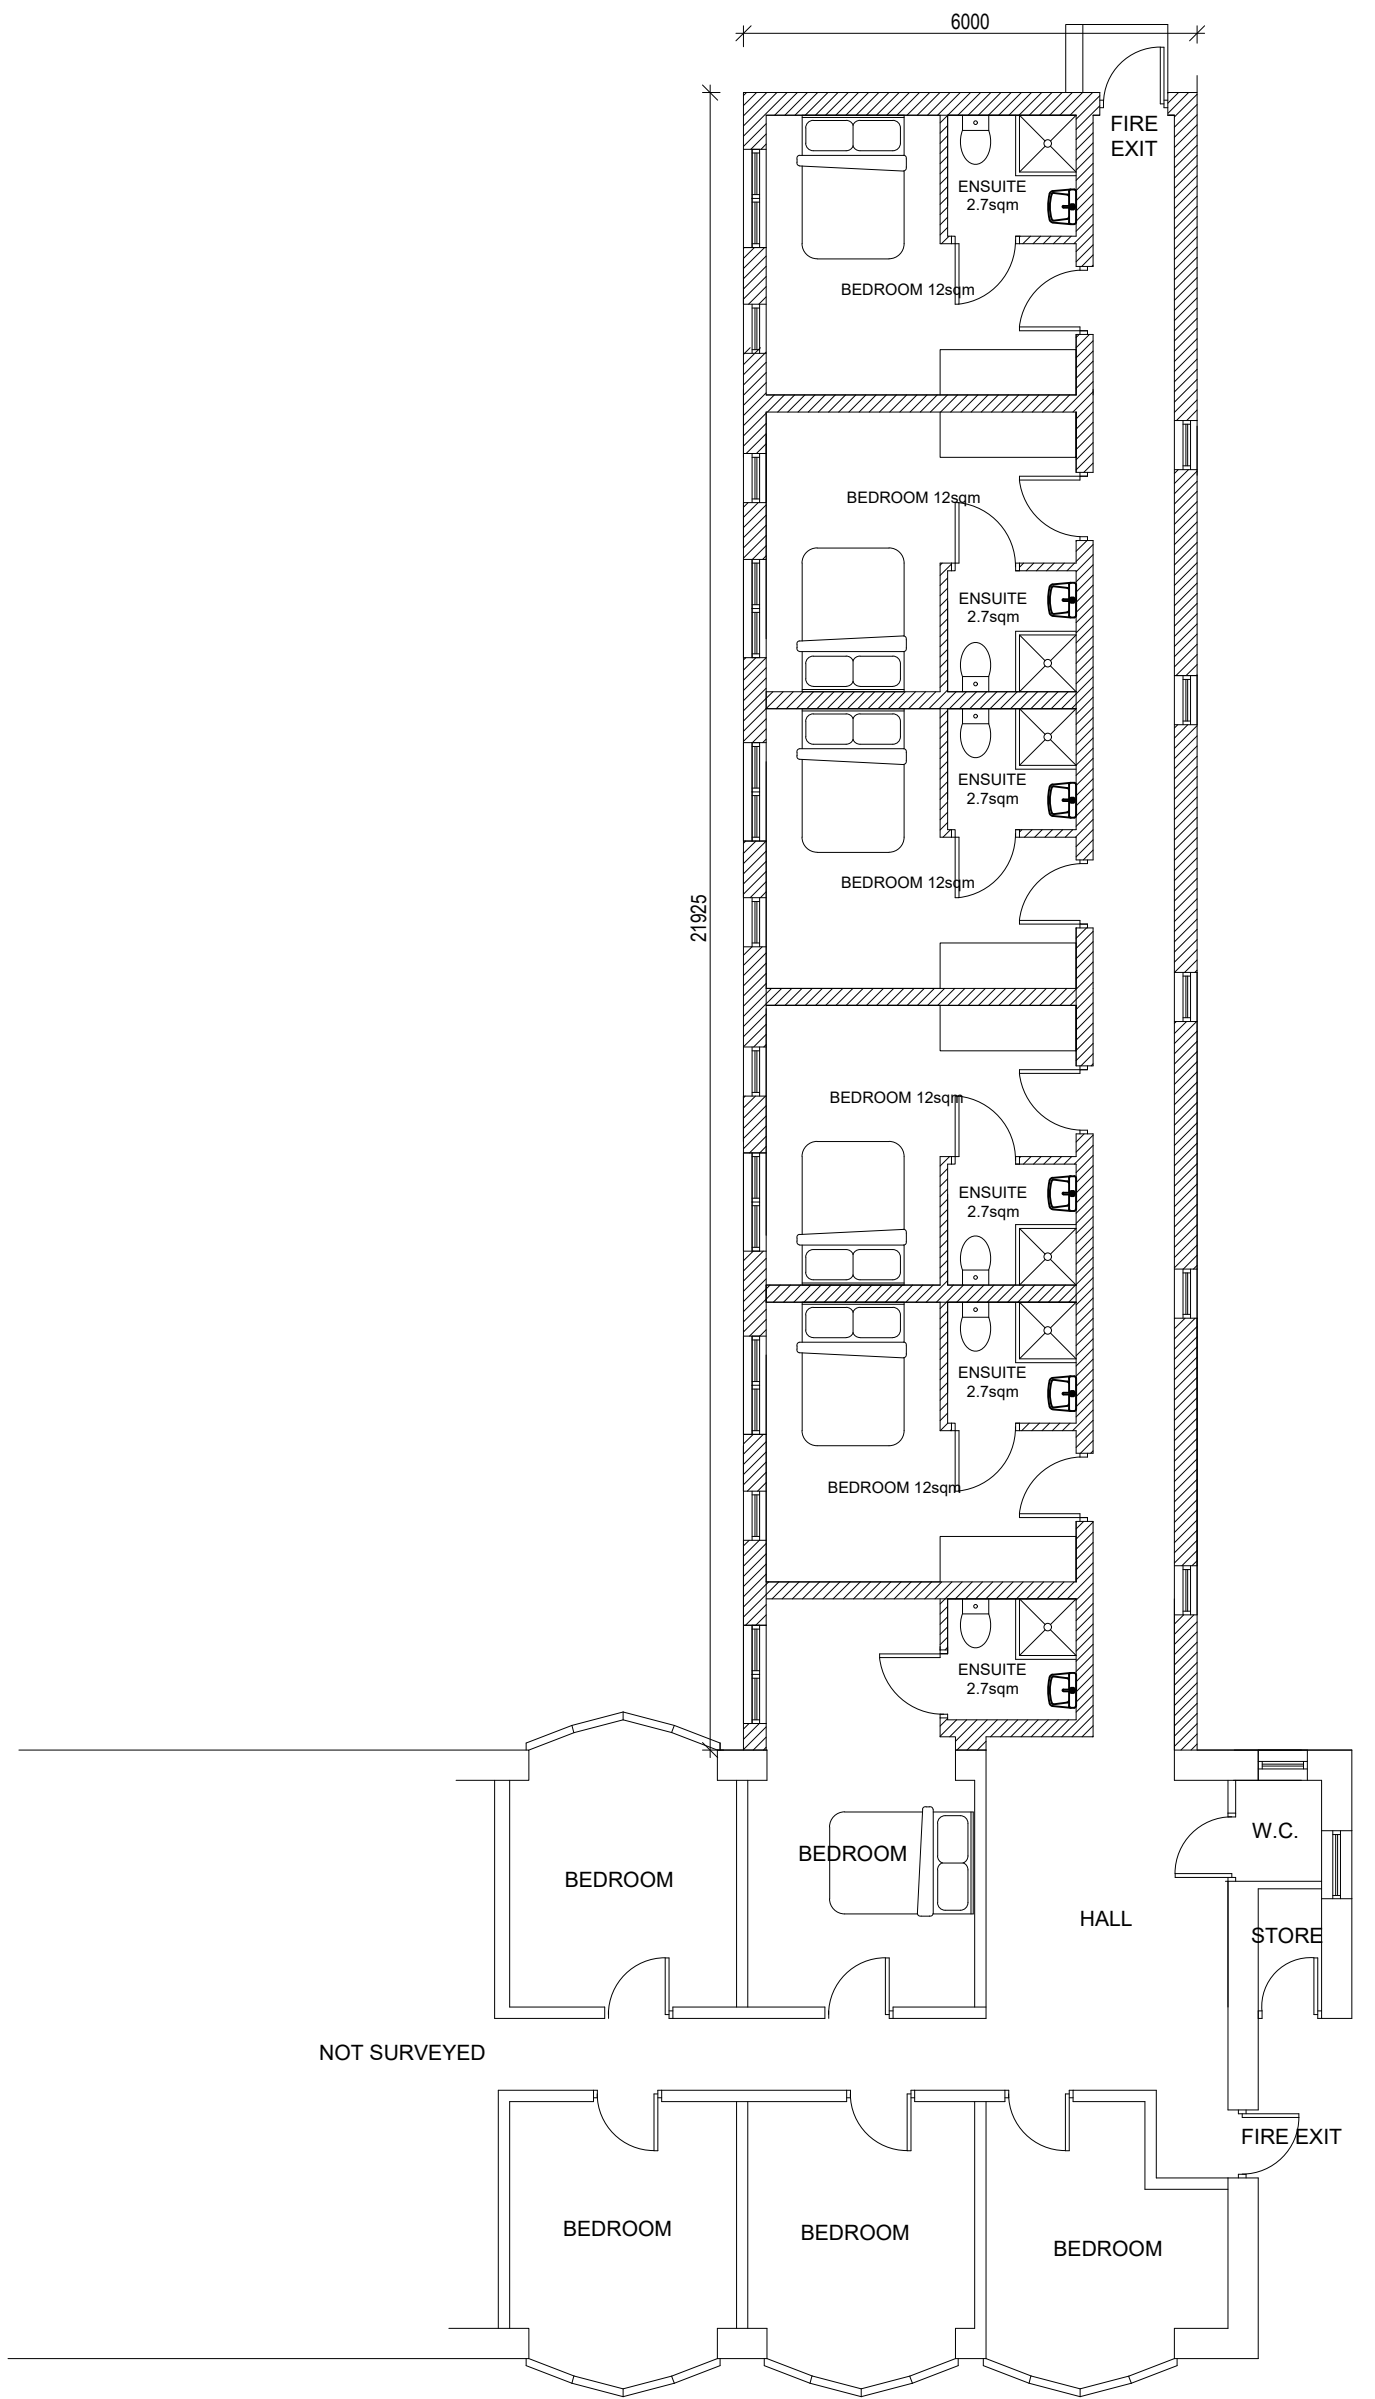


PART GROUND FLOOR PLAN

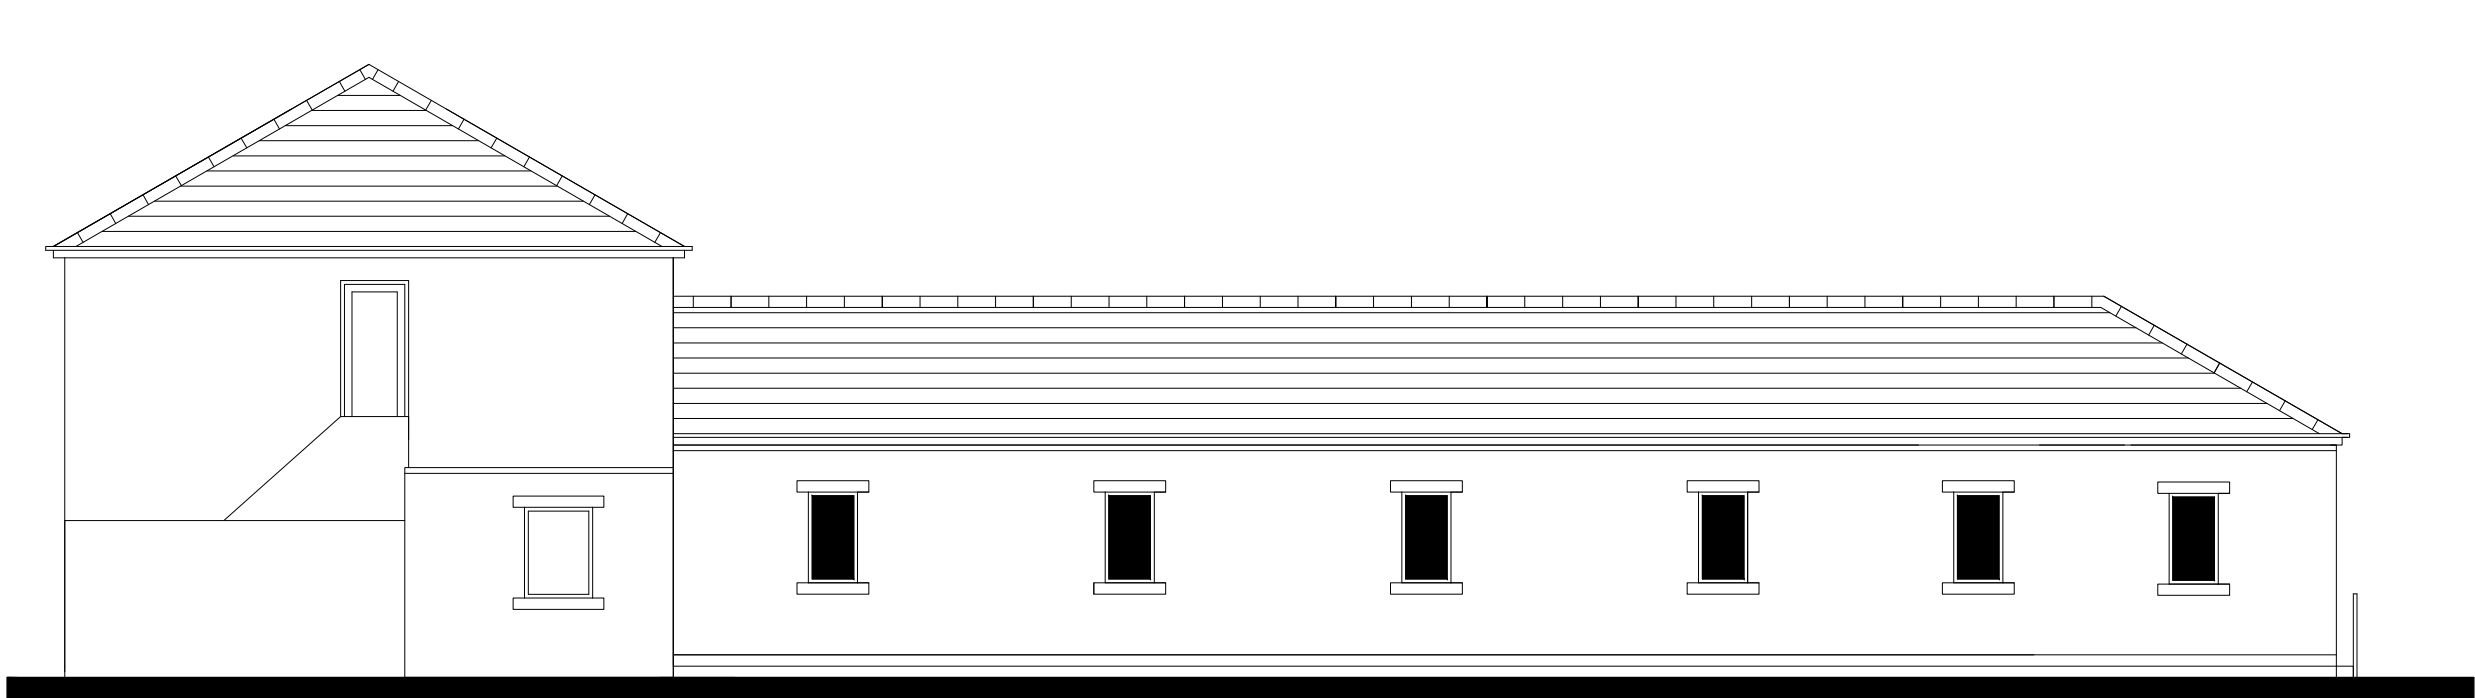


PART NORTH EAST ELEVATION



PART NORTH WEST ELEVATION

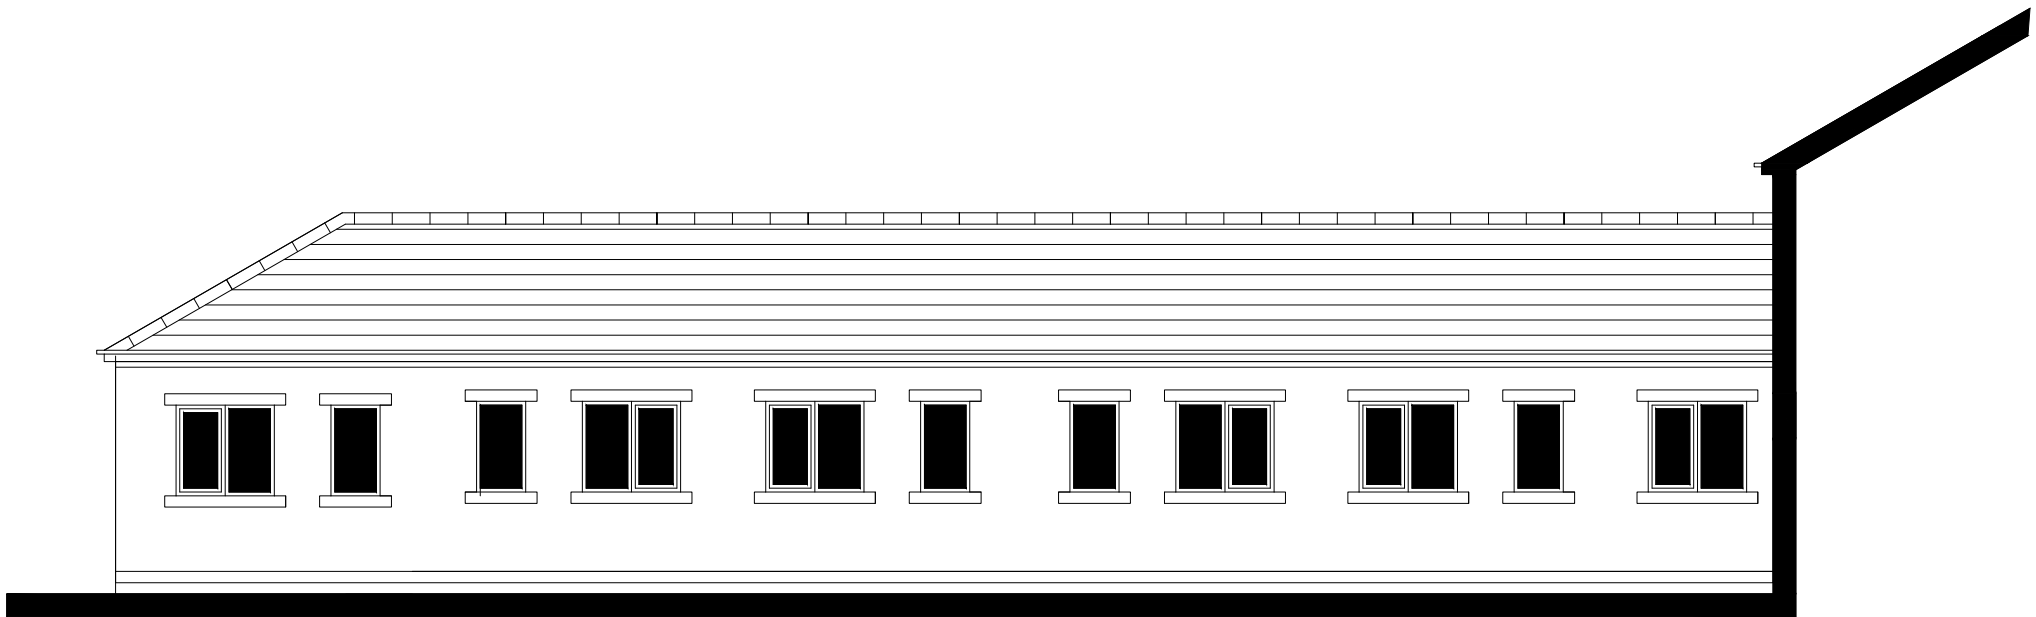

PART SOUTH WEST ELEVATION

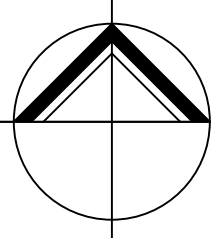

**NORTHERN
DESIGN**
(OLDHAM)
CHARTED ARCHITECTS

NORTHERN DESIGN
17 STATION LANE
GROTON
OLDHAM
OL4 5QY
TELEPHONE : 07753 859616

CLIENT

Regency Health Care Limited

PROJECT

Assisted Living Accommodation and New
En-suite Bedroom Extension
Newlands House Care Home

DRAWING TITLE

PROPOSED PLANS AND ELEVATIONS

Rev.	Notes	Date	Drawn
A	PLANNING	04.22	AD
SCALE	1:100 AT A1	07/21	AD
PROJECT No.	DRAWING No.	Rev.	
1763	04	A	