



1m 2 3 4 5 6 7 8 9 10


1:100

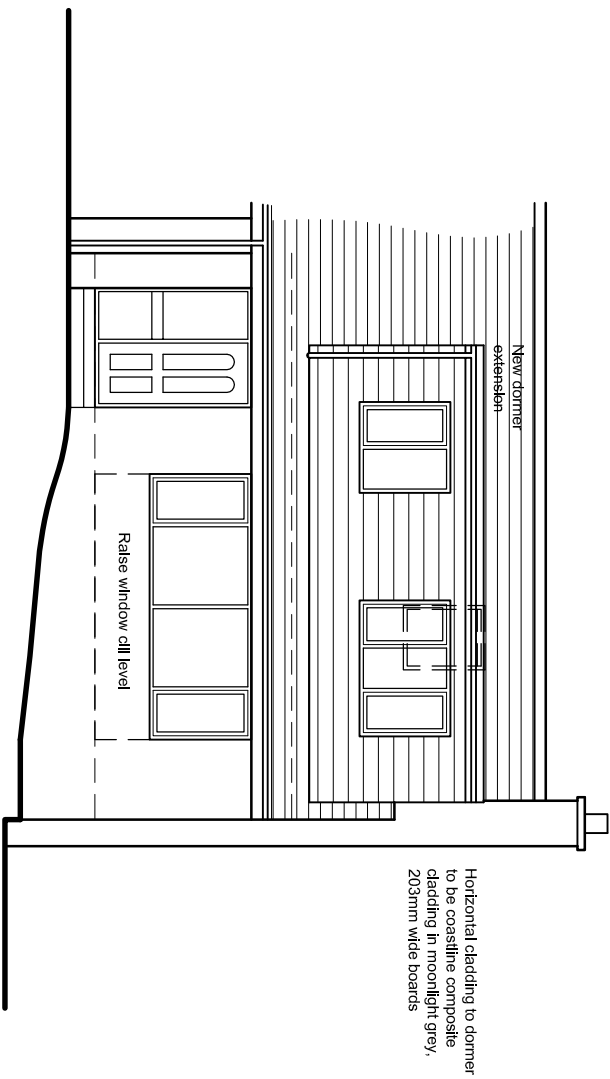

Front Elevation

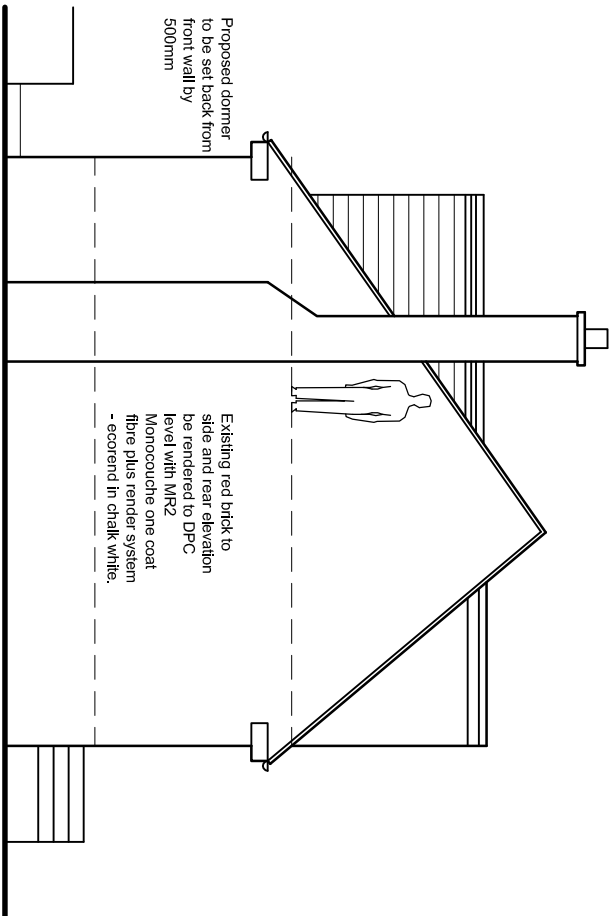

Side Elevation

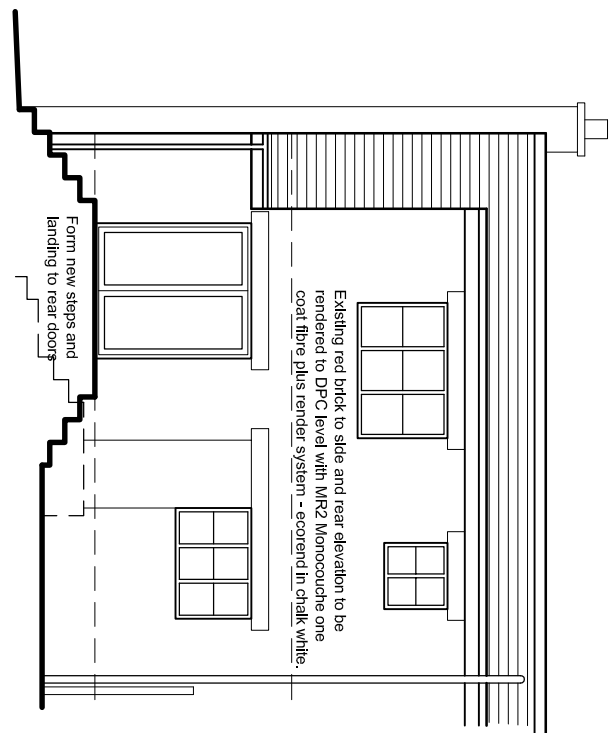

Rear Elevation

ARCHITECTURE | PLANNING | DESIGN

Molkin Form

Brow Lane

Holmfirth

HD9 2RJ

07946872499

paul@paulmatthewsarchitectural.co.uk

www.paulmatthewsarchitectural.co.uk

Company Registration Number: 09898149 – Company Registered in England and Wales

Project

Erection of Dormer and Internal Alterations at 14 Warwick Avenue, Golcar, Hudds, HD7 4BX.

Client

Miss Robyn Hall

Drawing Title/Issue



scale 1:100

date 01/2021


sheet size A2

dwg. no. 20/588/04b

Proposed Plans and Elevations

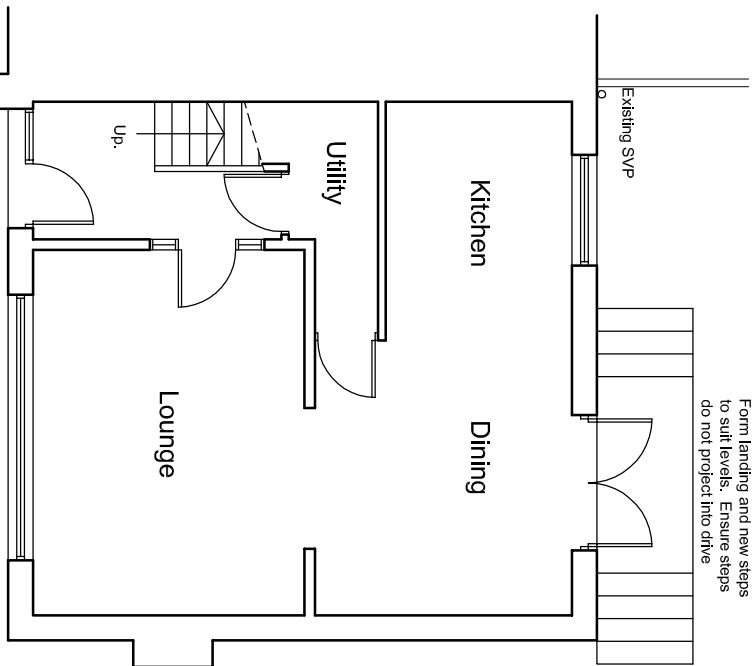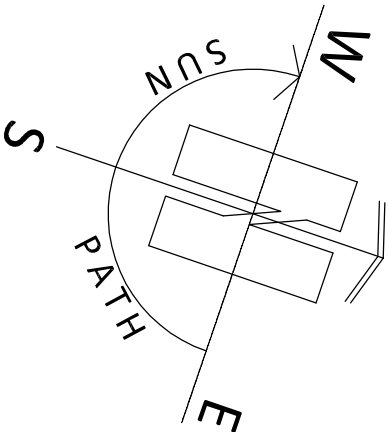

Ground Floor Plan

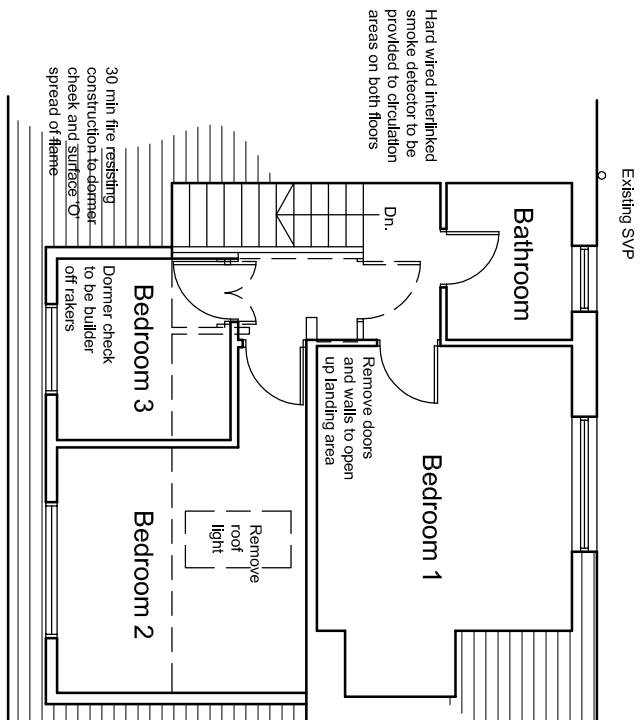

First Floor Plan

Proposed dormer cheeks built off existing lead bearing wall. Dormer face to be supported by beam - refer to SE calculations

Back front bedrooms to have means of escape windows, Min 450mm clear opening with