



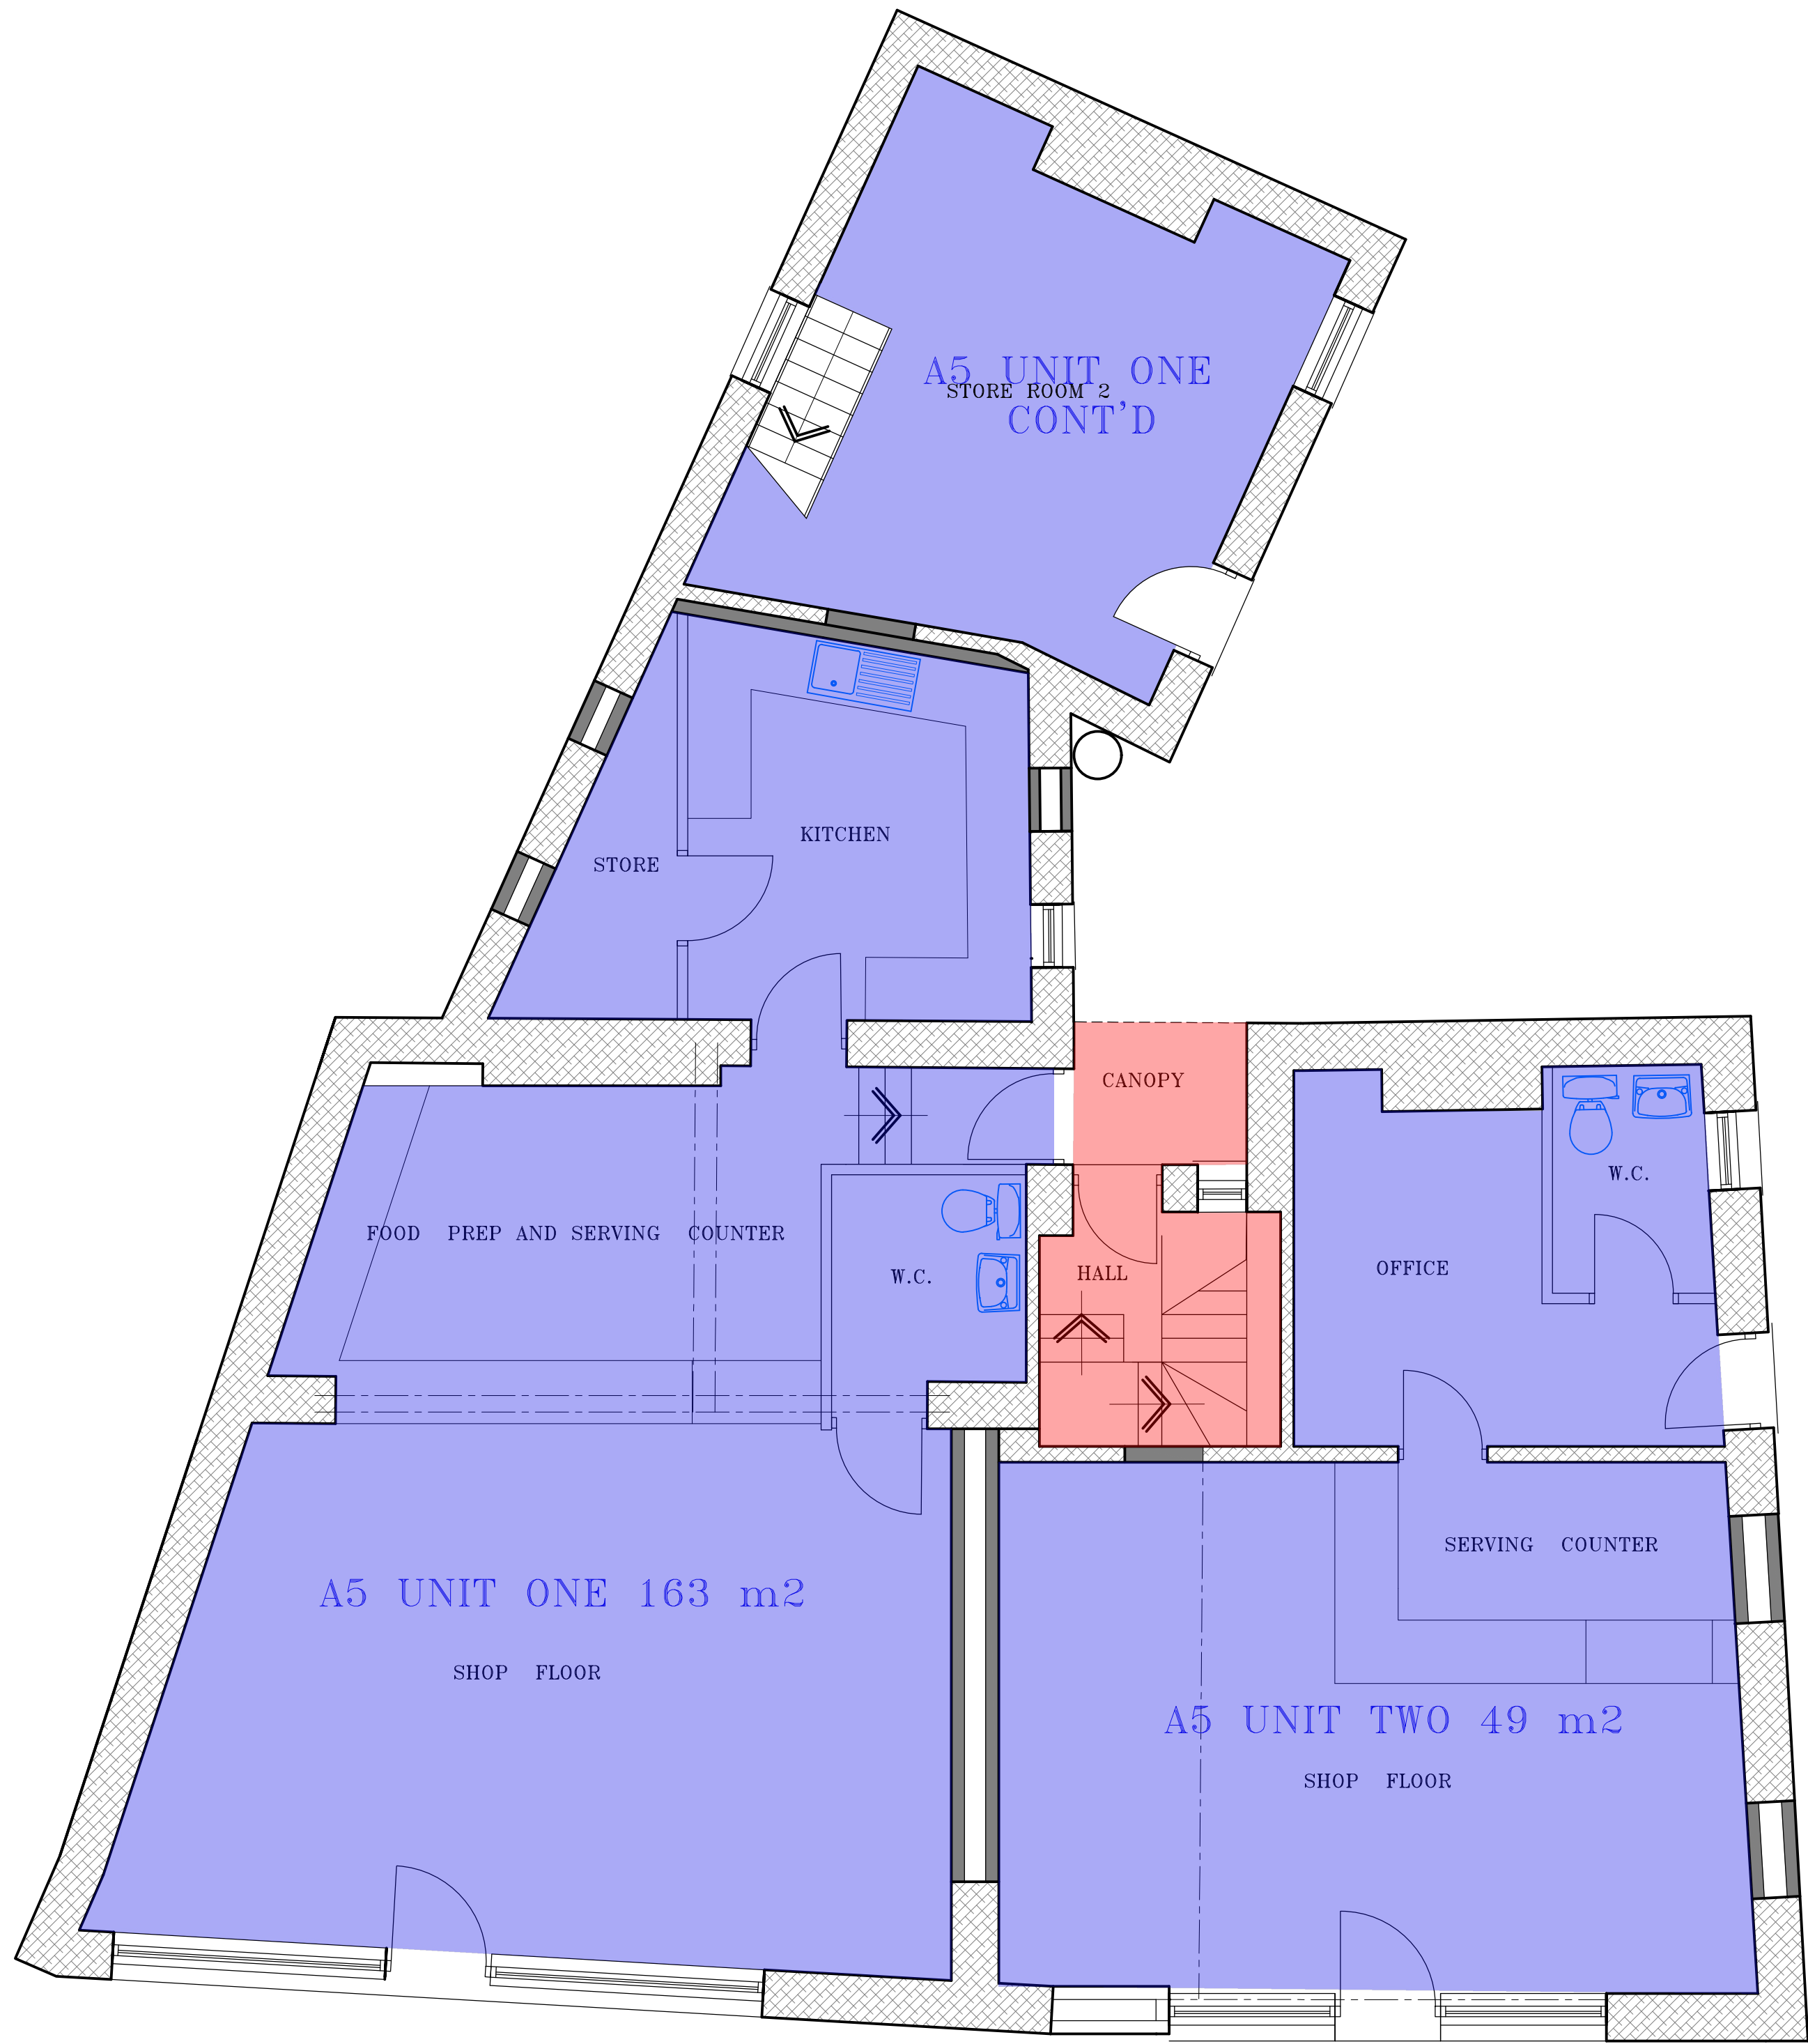

PROPOSED GROUND FLOOR PLAN

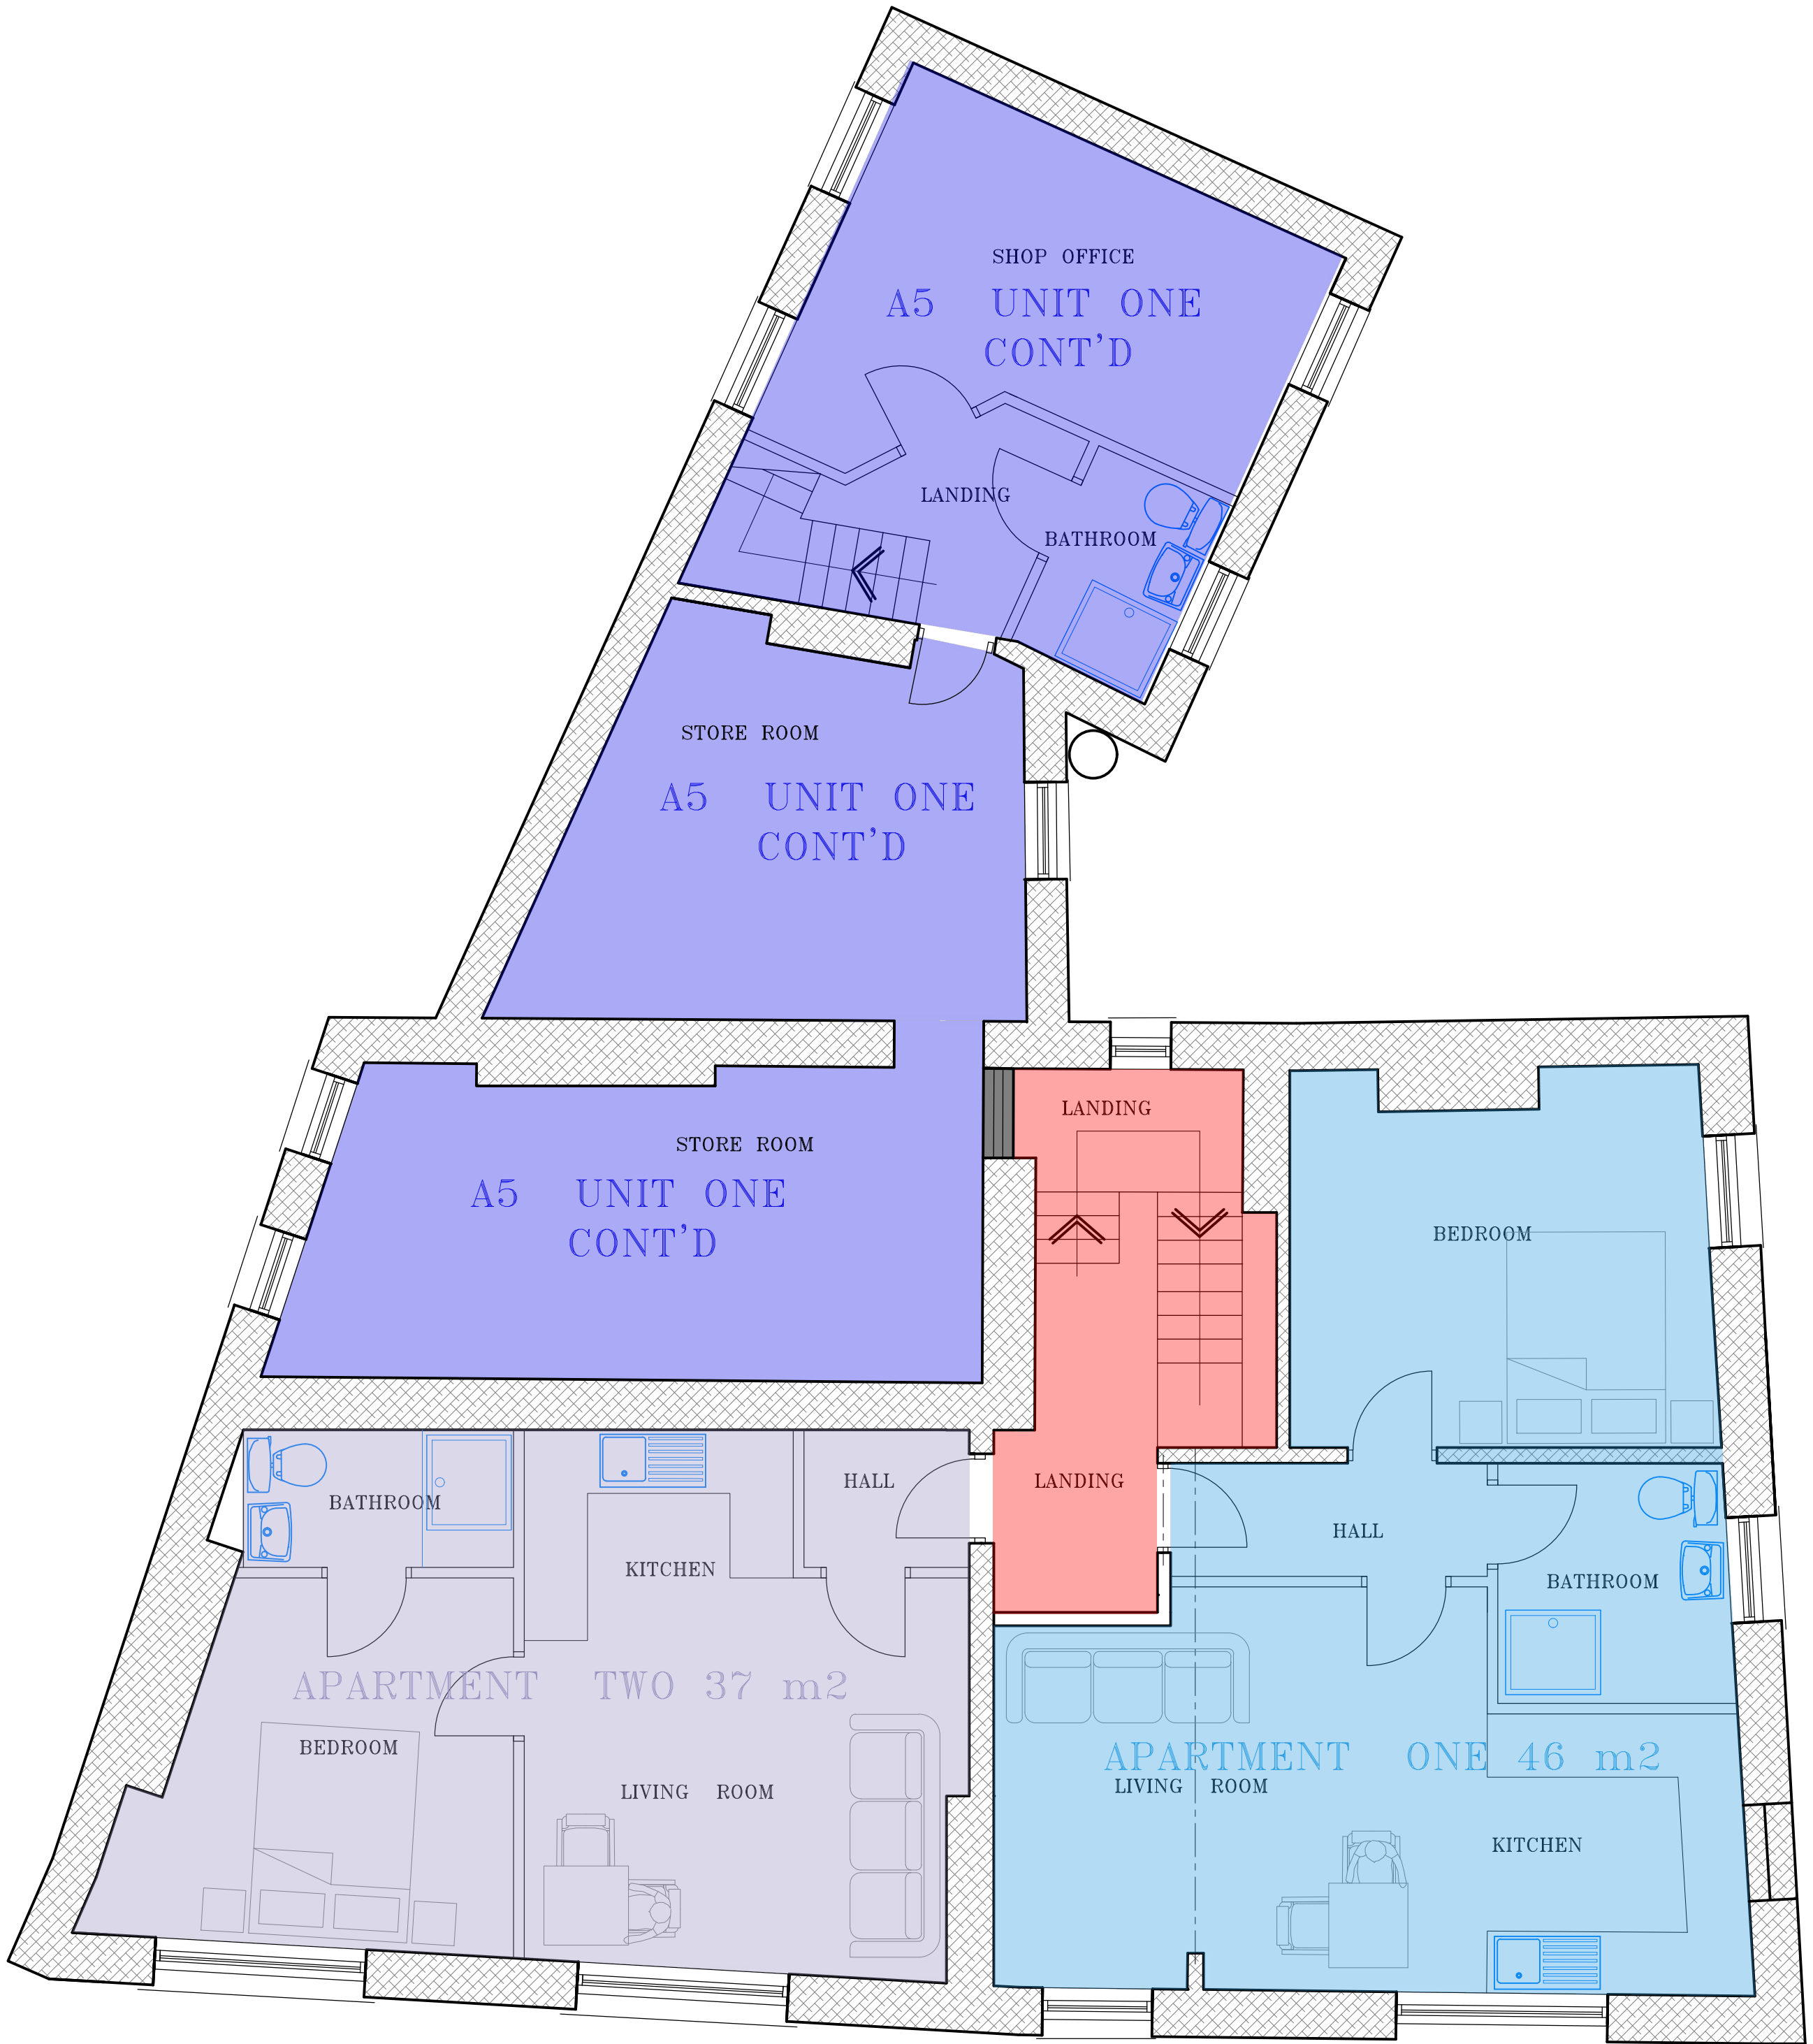

PROPOSED FIRST FLOOR PLAN

NOTES:

1. CONTRACTORS AND SUB-CONTRACTORS MUST CHECK AND AGREE ALL DIMENSIONS BEFORE PREPARING SHOP DRAWINGS OR COMMENCING WORK ON SITE.
2. CONTRACTORS ARE RESPONSIBLE FOR INFORMING THE DESIGNER OF ANY DISCREPANCY DISCOVERED ON THIS DRAWING OR BETWEEN THIS DRAWING AND ANY OTHER RELATED DOCUMENTS. WORK TO BE CARRIED OUT AS SHOWN ON THIS DRAWING.
3. WRITTEN DIMENSIONS ONLY ARE TO BE USED FROM THIS DRAWING-IF ANY DOUBTS EXIST-ASK FOR CLARIFICATION.

THE DRAWING AND THE COPYRIGHT AND RIGHTS THEREIN ARE THE DESIGNER'S PROPERTY AND MAY BE USED OR REPRODUCED ONLY UNDER CONTRACT.

P.D ARCHITECTURAL SERVICES

Plans drawn for local authority approval

- Domestic Extensions
- Loft Conversions
- New garages / Conservatories
- New Homes

Tel: 07867784564 Free Consultation / Survey

Title: PROPOSED FLOOR PLANS

Project: PROPOSED COU TO CREATE NEW A5 TAKEAWAY AND AMENDMENTS TO EXISTING C3 UNITS AND RETENTION OF EXISTING A5 UNIT 108-112 LOCKWOOD ROAD AND 3 BACK GARDEN STREET HUDDERSFIELD

Client: MR ADIL ARSHAD

Scale: 1:50 Drawn: P.M. Rev

Date: JULY 21 PDA 21-064- 2. D