



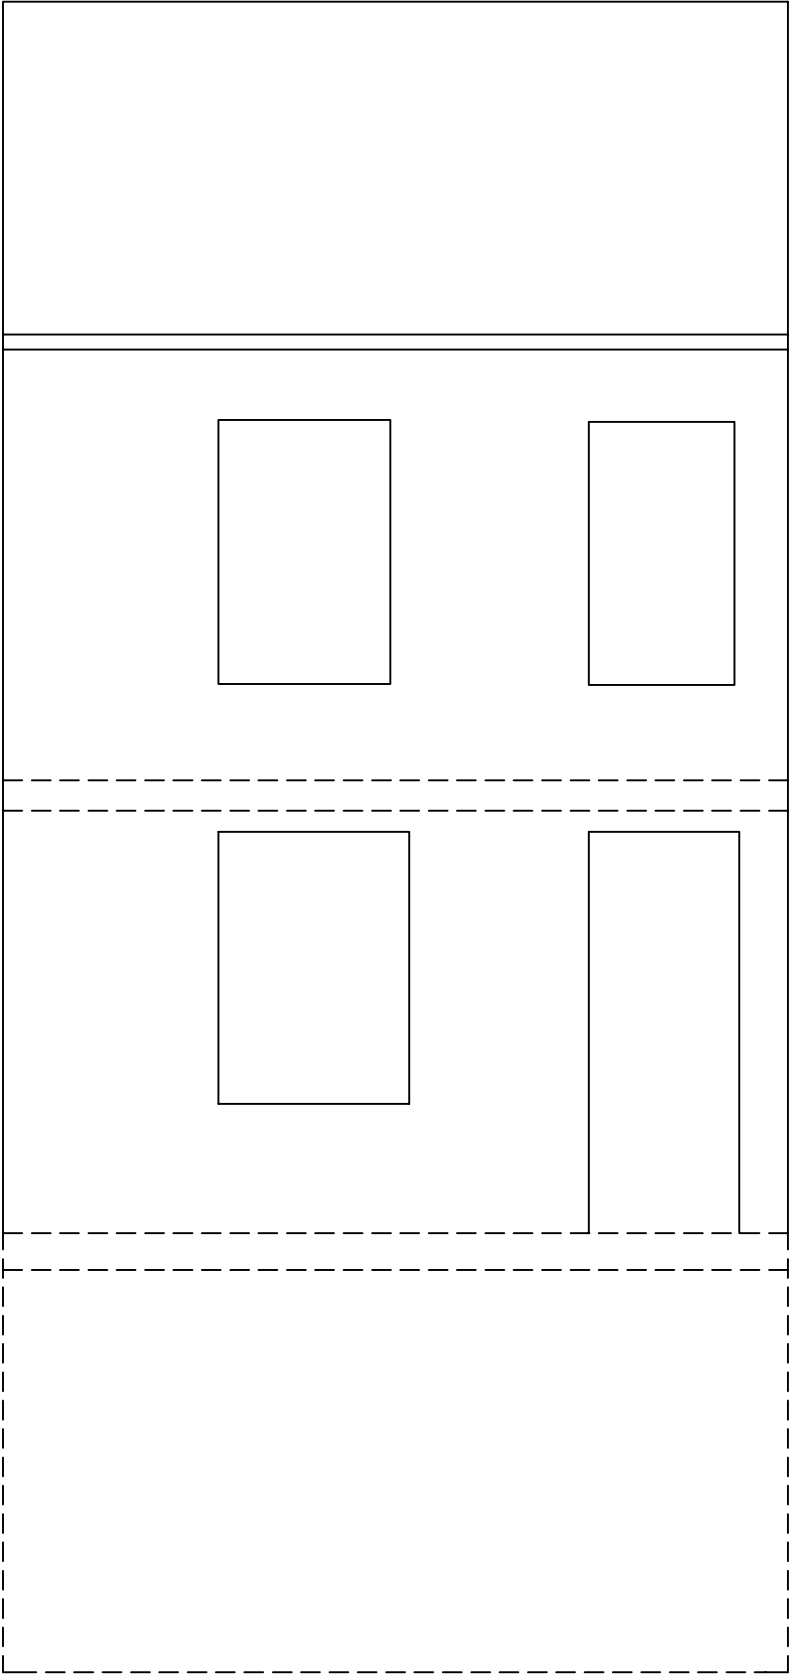

FRONT ELEVATION

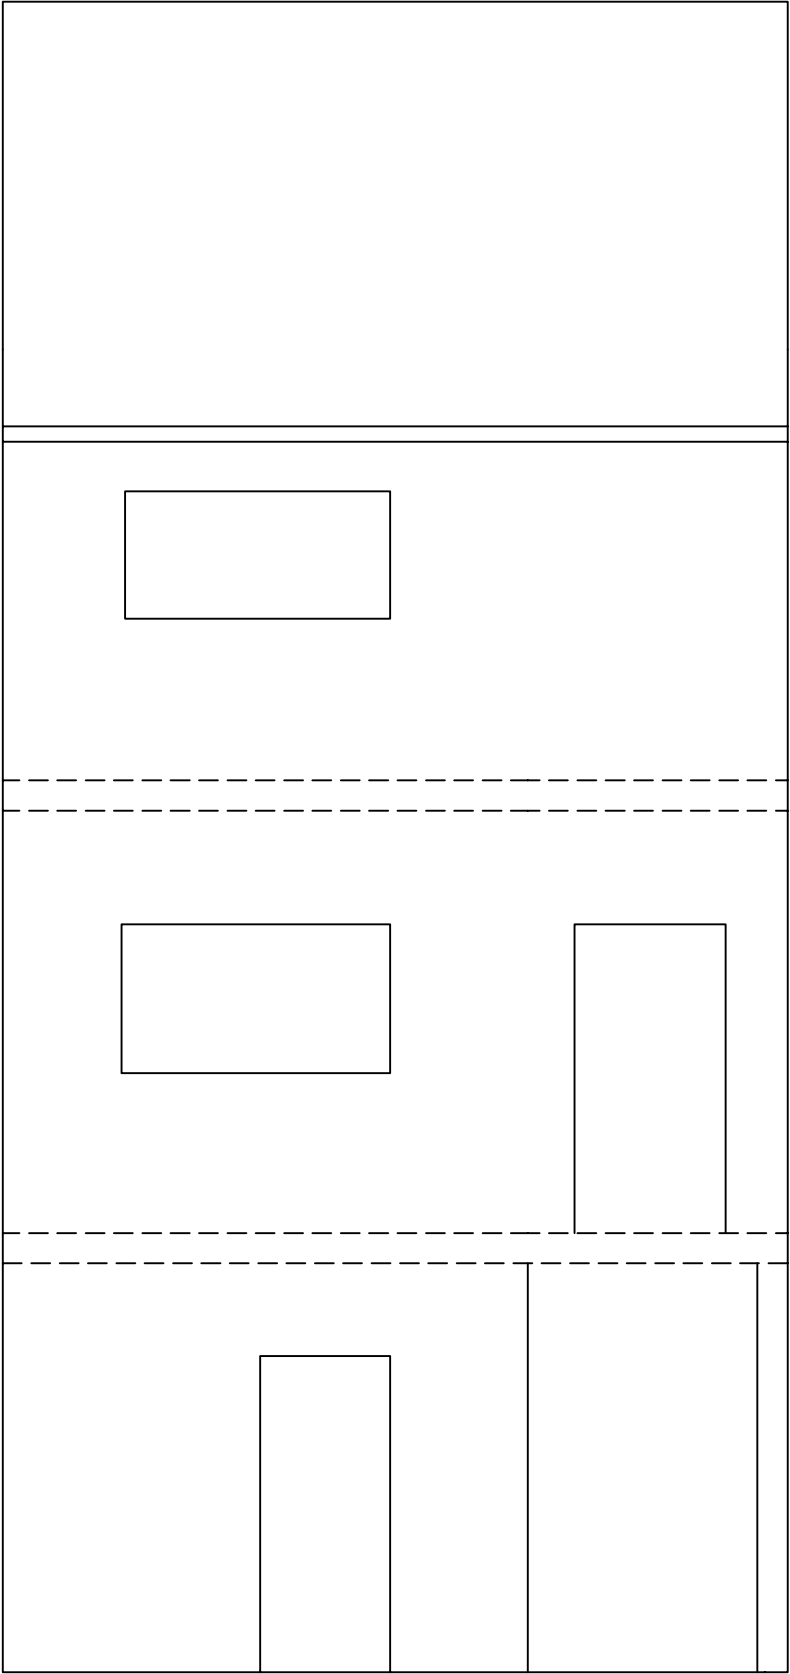

REAR ELEVATION

SCALE 1:50 @ A3