



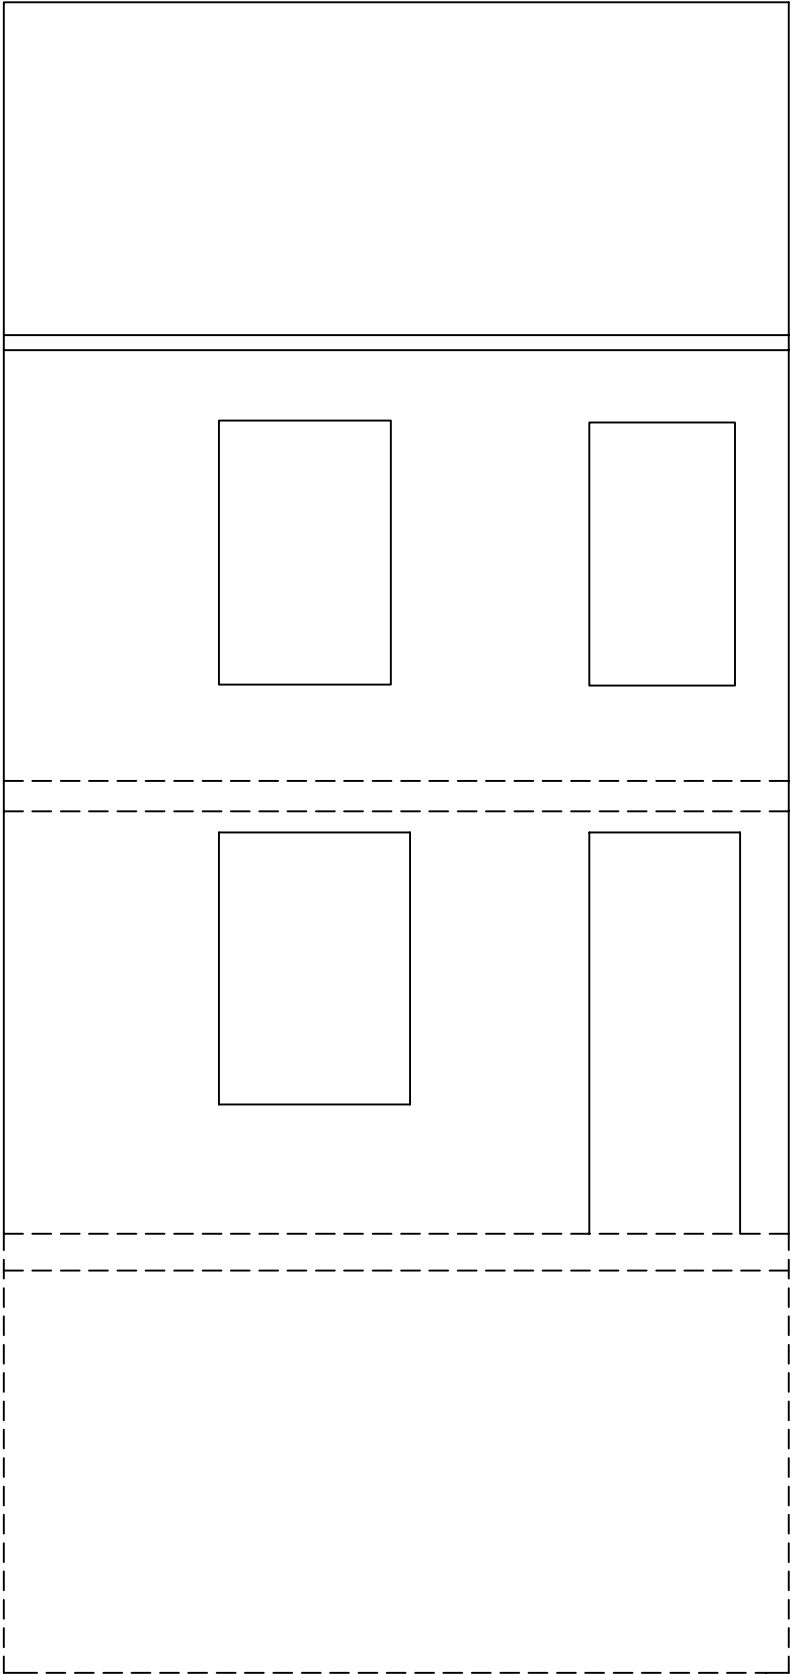

FRONT ELEVATION

SCALE 1:50 @ A3

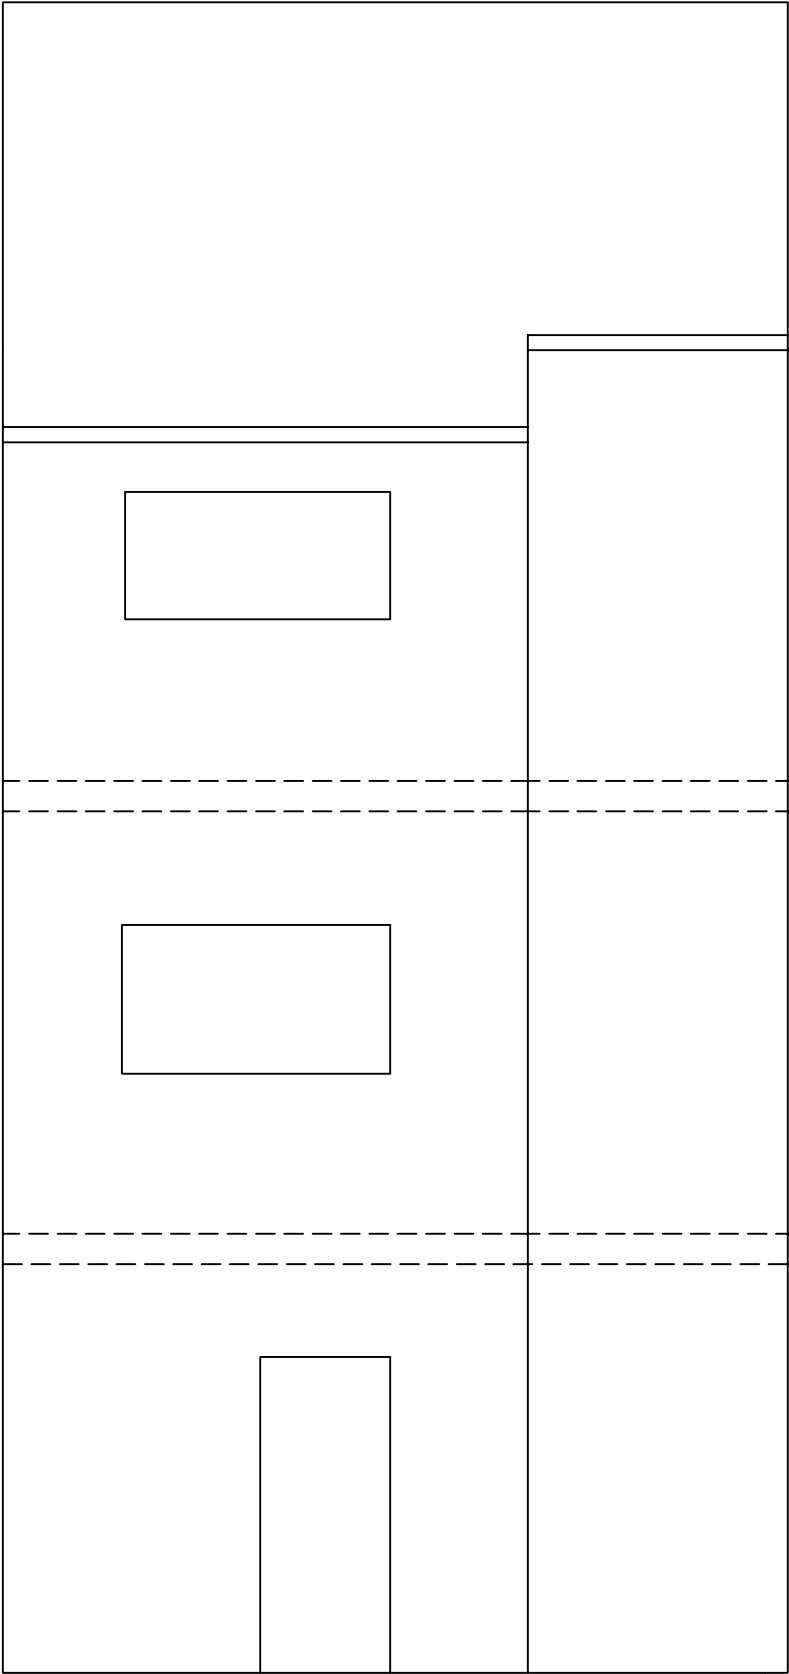

REAR ELEVATION