




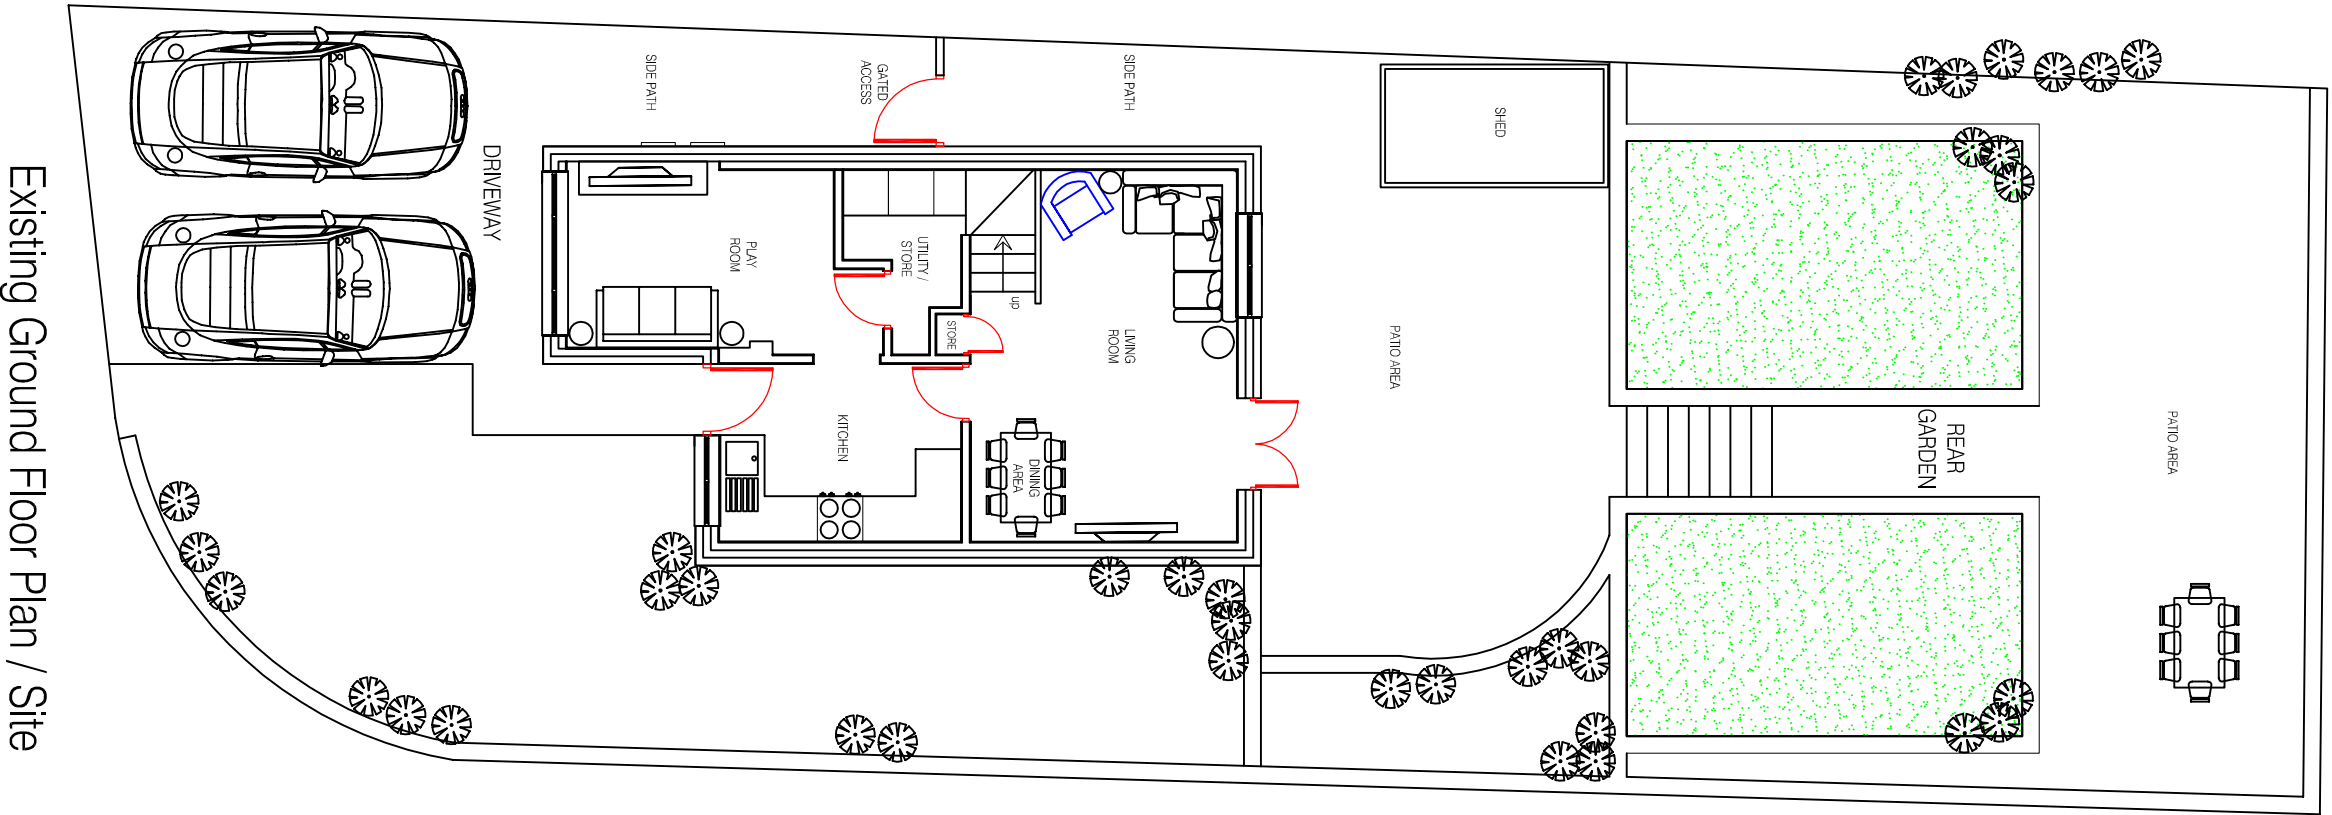


Existing Ground Floor Plan / Site

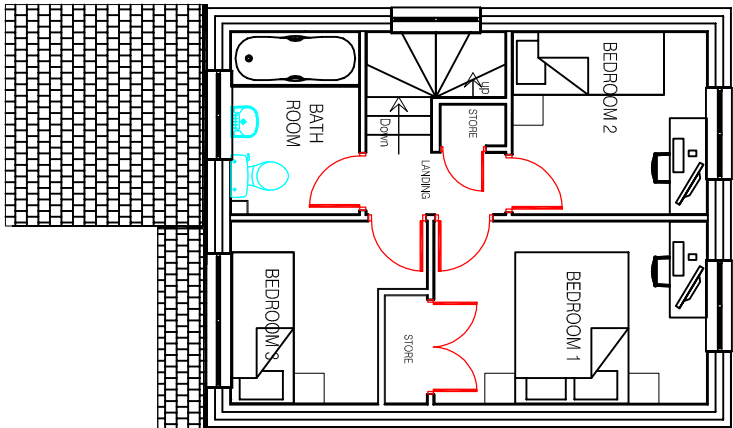


Existing First Floor Plan

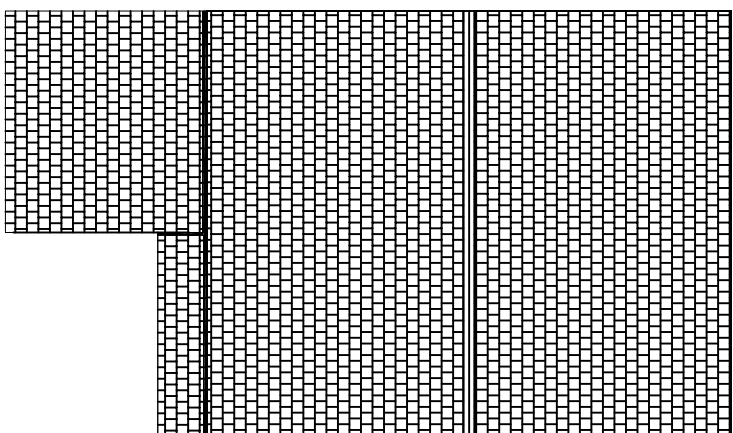


Existing Roof Plan

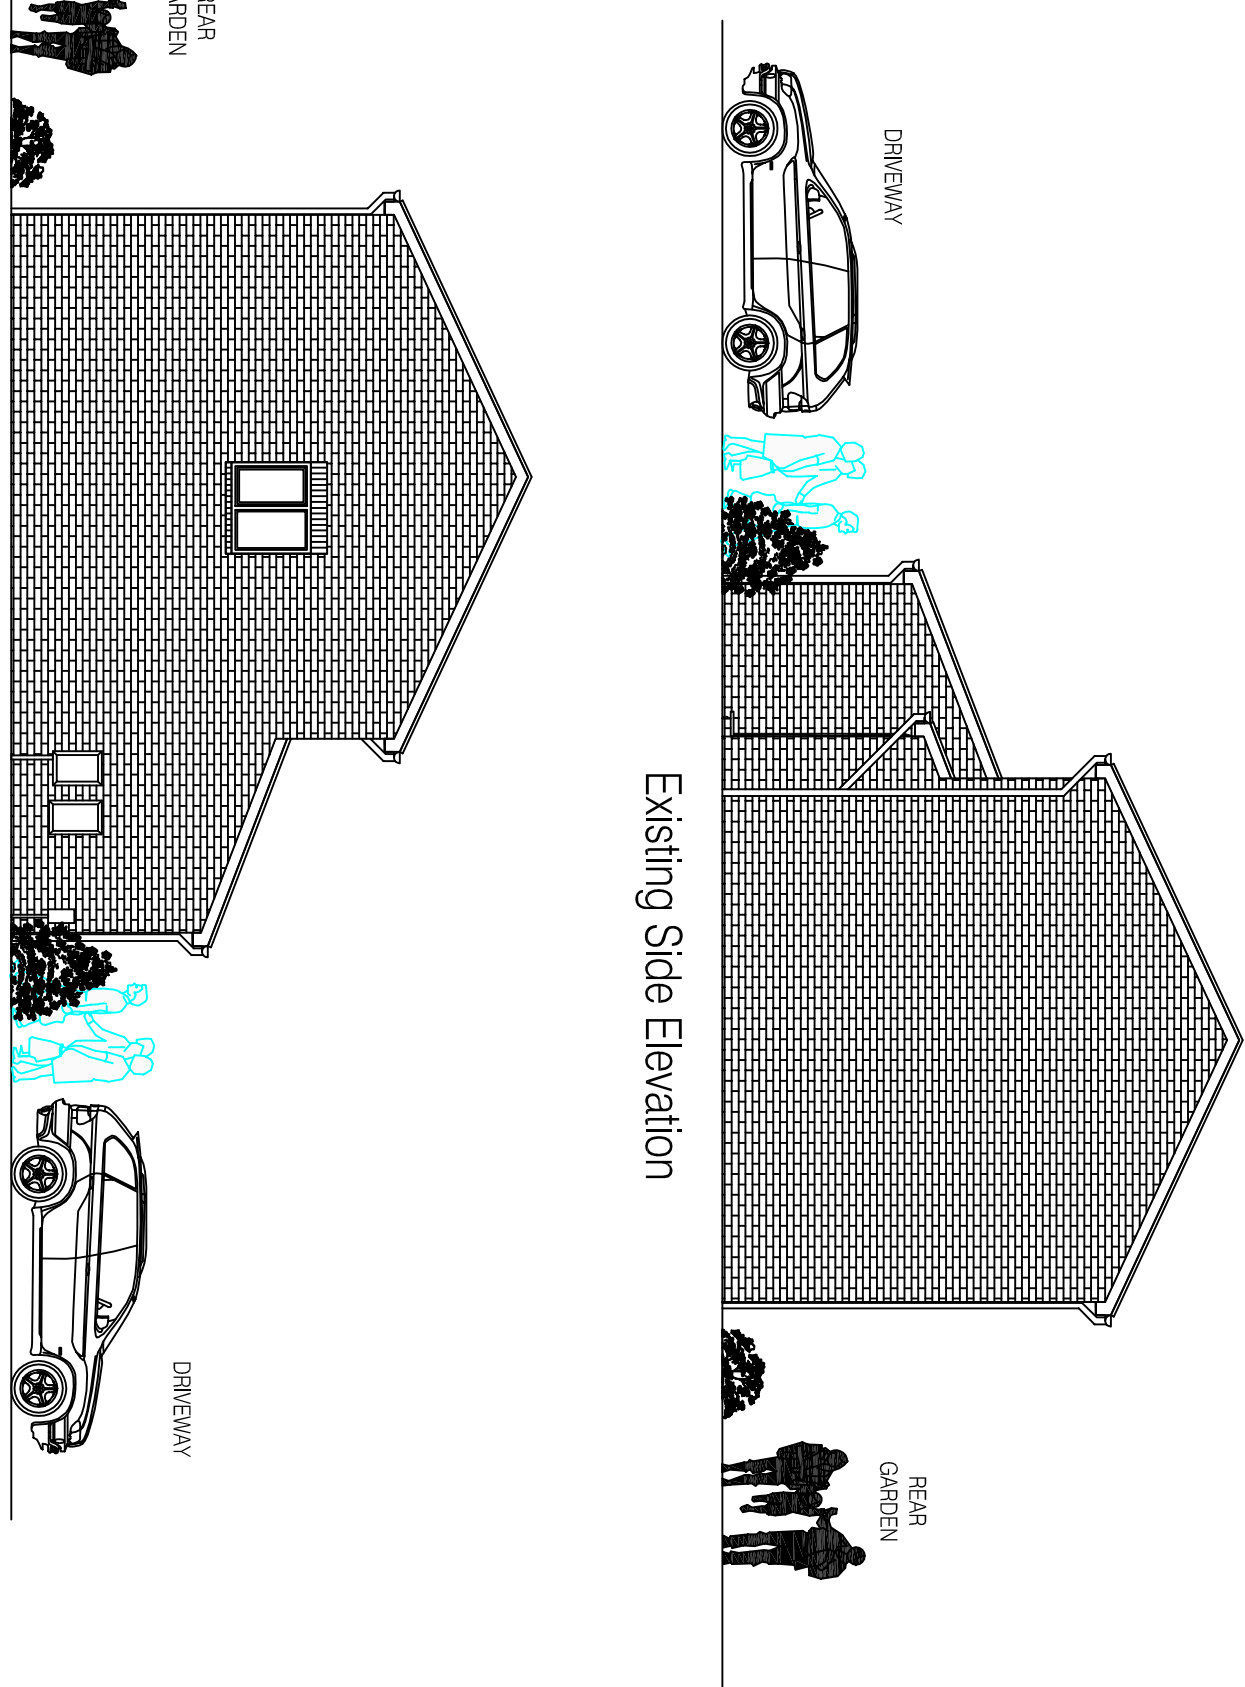


Existing Side Elevation

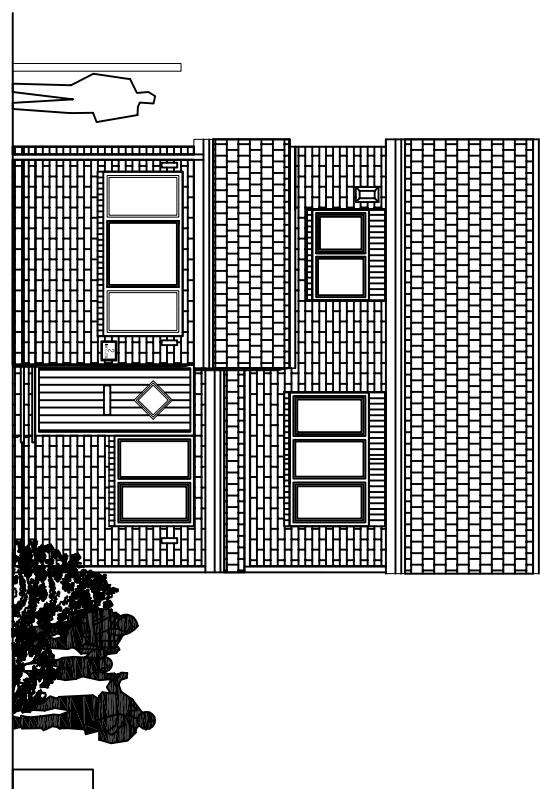

Existing Front Elevation

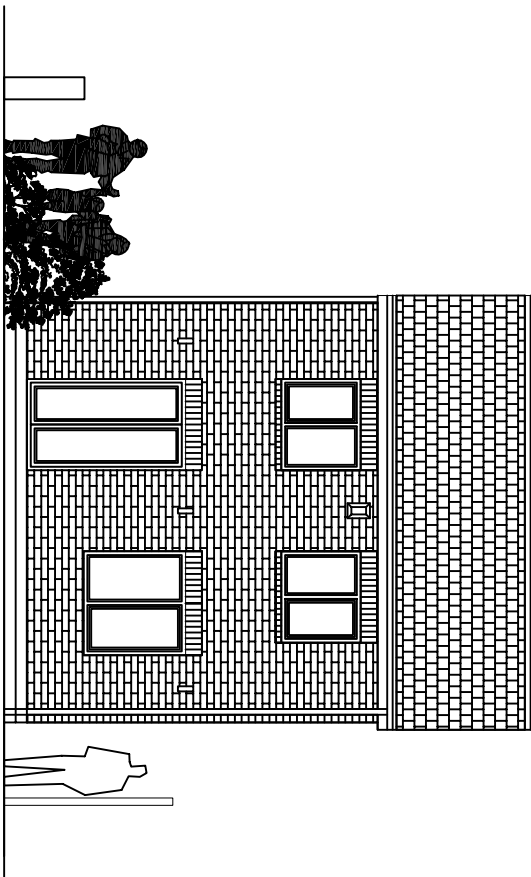

Existing Rear Elevation

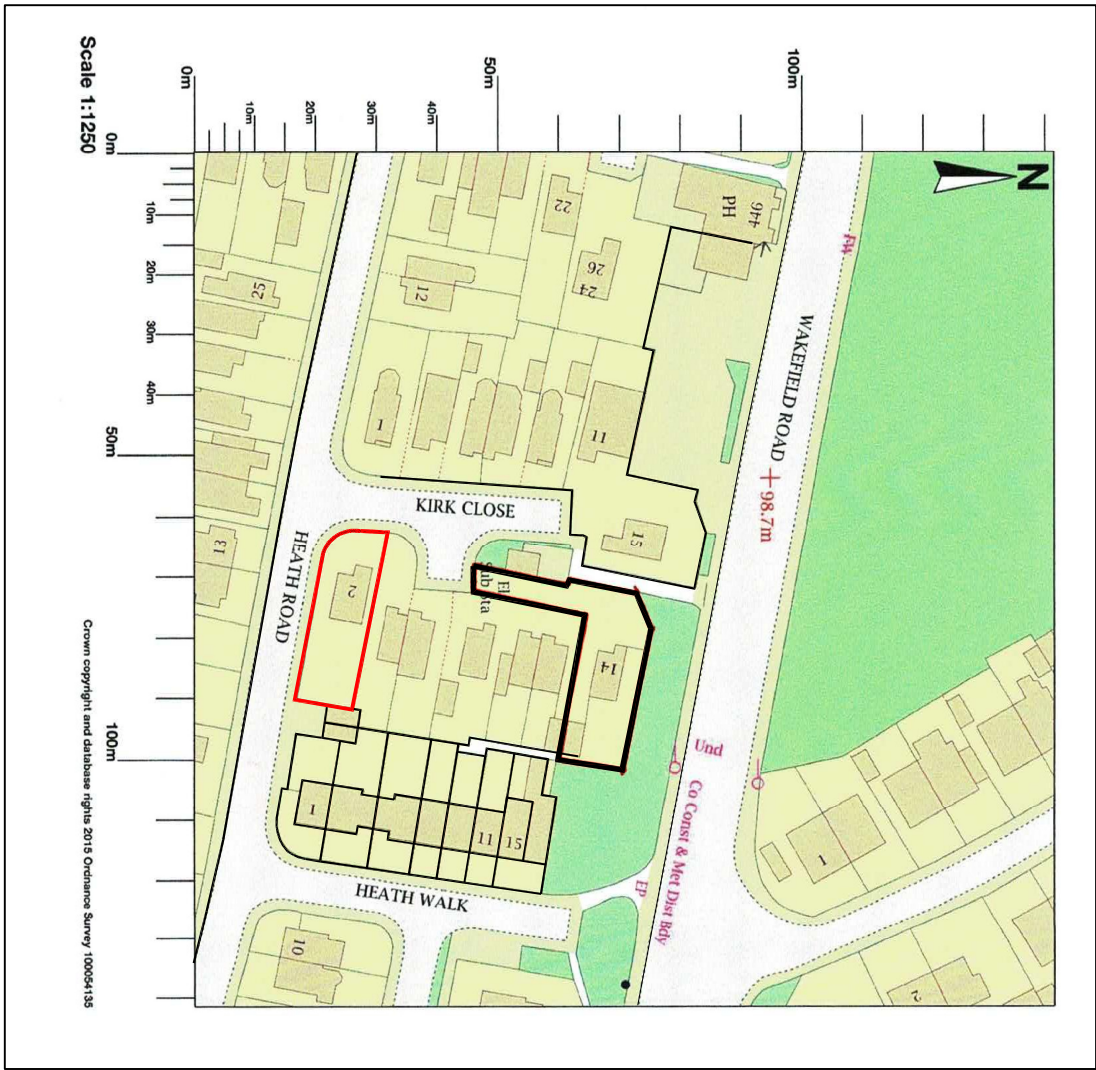

Site location plan
@1:1250 scale

<ul style="list-style-type: none">■ Architectural design■ Planning & Building Regulations■ Landscape architecture■ 3D visualisation & model making			
CLIENT			
MR.NIKOLAS.GERAGHTY			
2.KIRK.CLOSE. CHICKENLEY DEWSBURY.WF12.8RJ			
DRAWING OF PROPOSED EXTENSION TO DWELLING TO FRONT SINGLE STOREY KITCHEN ENLARGEMENT WITH INTERNAL CHANGES			
EXISTING PLANS&ELEVATIONS & SITE			
drawing no	rev	date	
DWG-001	-	AUG-21	
scale	drawn	checked by	checked date
1:100@A1	SMT	NG	AUG-21