
 


The use of this data by the recipient acts as an agreement of the following statements.
Do not use this data if you do not agree with any of the following statements:
All drawings are based upon site information supplied by third parties and as such their accuracy cannot be guaranteed. All features are approximate and subject to clarification by a qualified topographical survey. Statutory service enquiries and confirmation of the legal boundaries.
The corrected version of this drawing should be issued in DWG or PDF format not DWG or other formats. All parts of this drawing must be made in full colour.
Where this drawing has been based upon Ordnance Survey data, it has been reproduced under the terms of Rights Licence No. 100025146. Reproduction of this drawing in whole or in part is prohibited without the prior permission of Ordnance Survey.
Do not scale the drawings. Use figured dimensions in all cases. Check all dimensions on site. Report any discrepancies in writing to Hydrus before proceeding.

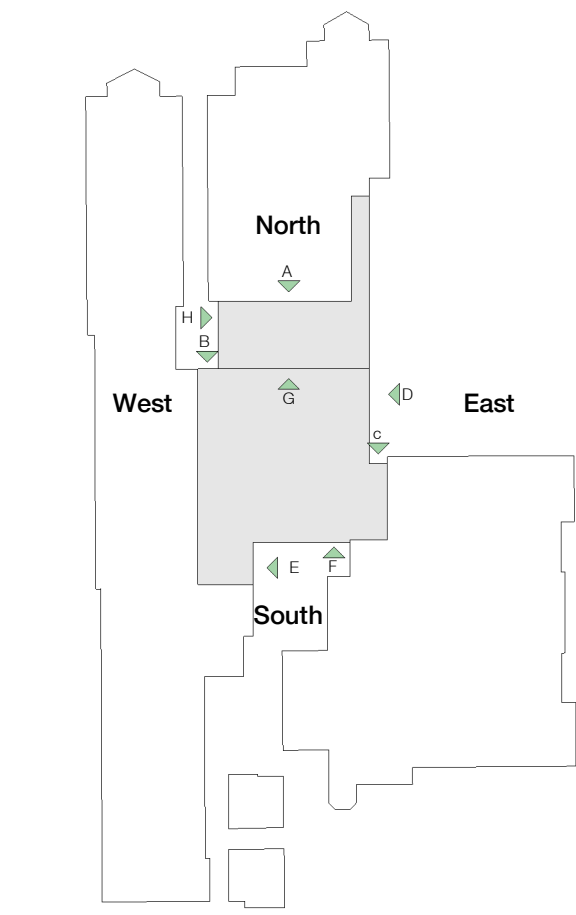

KEY:

- 01 Brickwork - Fortera Carington Cream
- 02 PPC aluminium window system
- 03 PPC aluminium curtain wall
- 04 Vent louvre
- 05 Vent louvre/brise soleil to Monodraught unit and ventair unit or inward opening vents to suit vent strategy
- 06 PPC aluminium glazed door
- 07 PPC coping
- 08 Plant enclosure - screening louvres
- 09 Area of existing wall to be over clad with brickwork - Fortera Carington Cream following demolition of existing structures. Wall construction to meet the performance requirement of new build elements.
- 10 Glazed Spandrel Panel
- 11 PPC aluminium door
- Activated opener
- Teleflex opener

NOTE:


Envelope construction to achieve the following performance criteria:
Roof U-Value: 0.12 W/m²K
Wall U-Value: 0.15 W/m²K
Ground Floor U-Value: 0.12 W/m²K
Air tightness: 3 m³/m²
Glazing G-Value (to vertical): <0.4
Glass LTV north facing: 73%
Glass LTV east, west and south facing: 68%
G-Value to roof lights: <0.5

- All building fabric to meet the requirements of the DE Output Specification
- Refer to architect / service engineer for vent requirements of glazing
- Additional louvre requirements TBC by service engineer
- All existing buildings to infill courtyard TBC until receiving full measured survey



A - Courtyard Infill - North Elevation 01

1:100

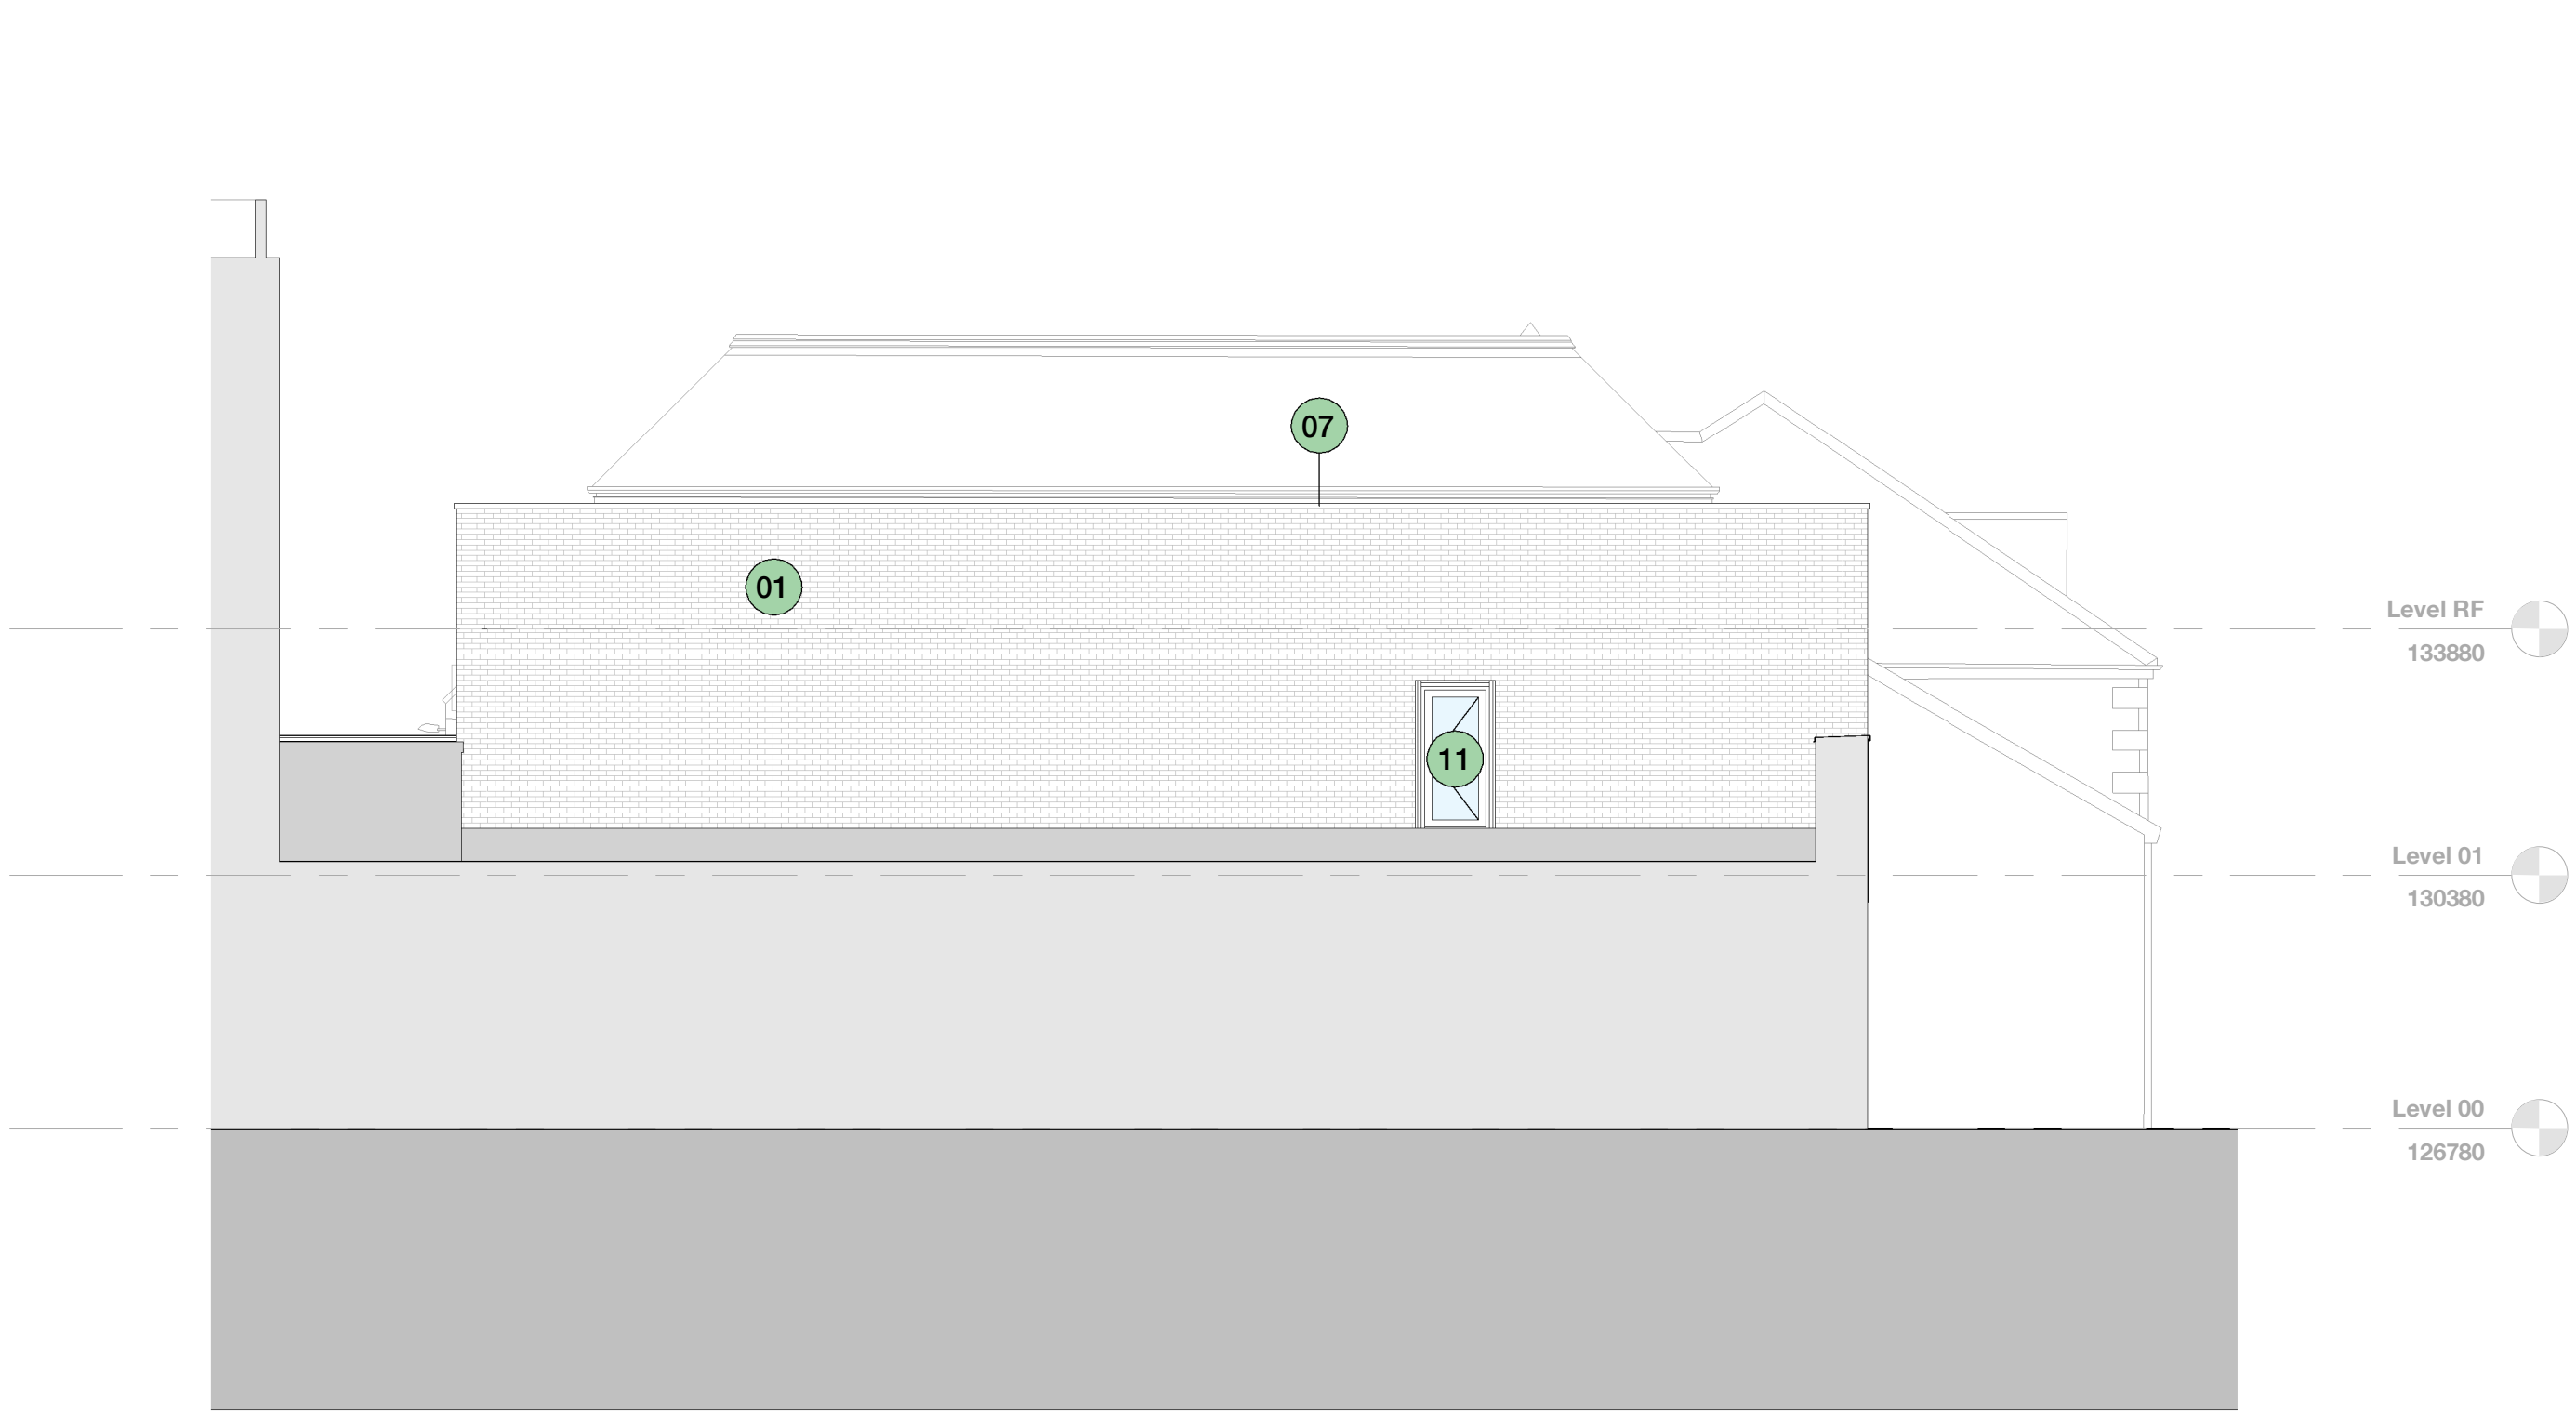


G - Courtyard Infill - South Elevation 02

1:100




D - Courtyard Infill - East Elevation 01

1:100

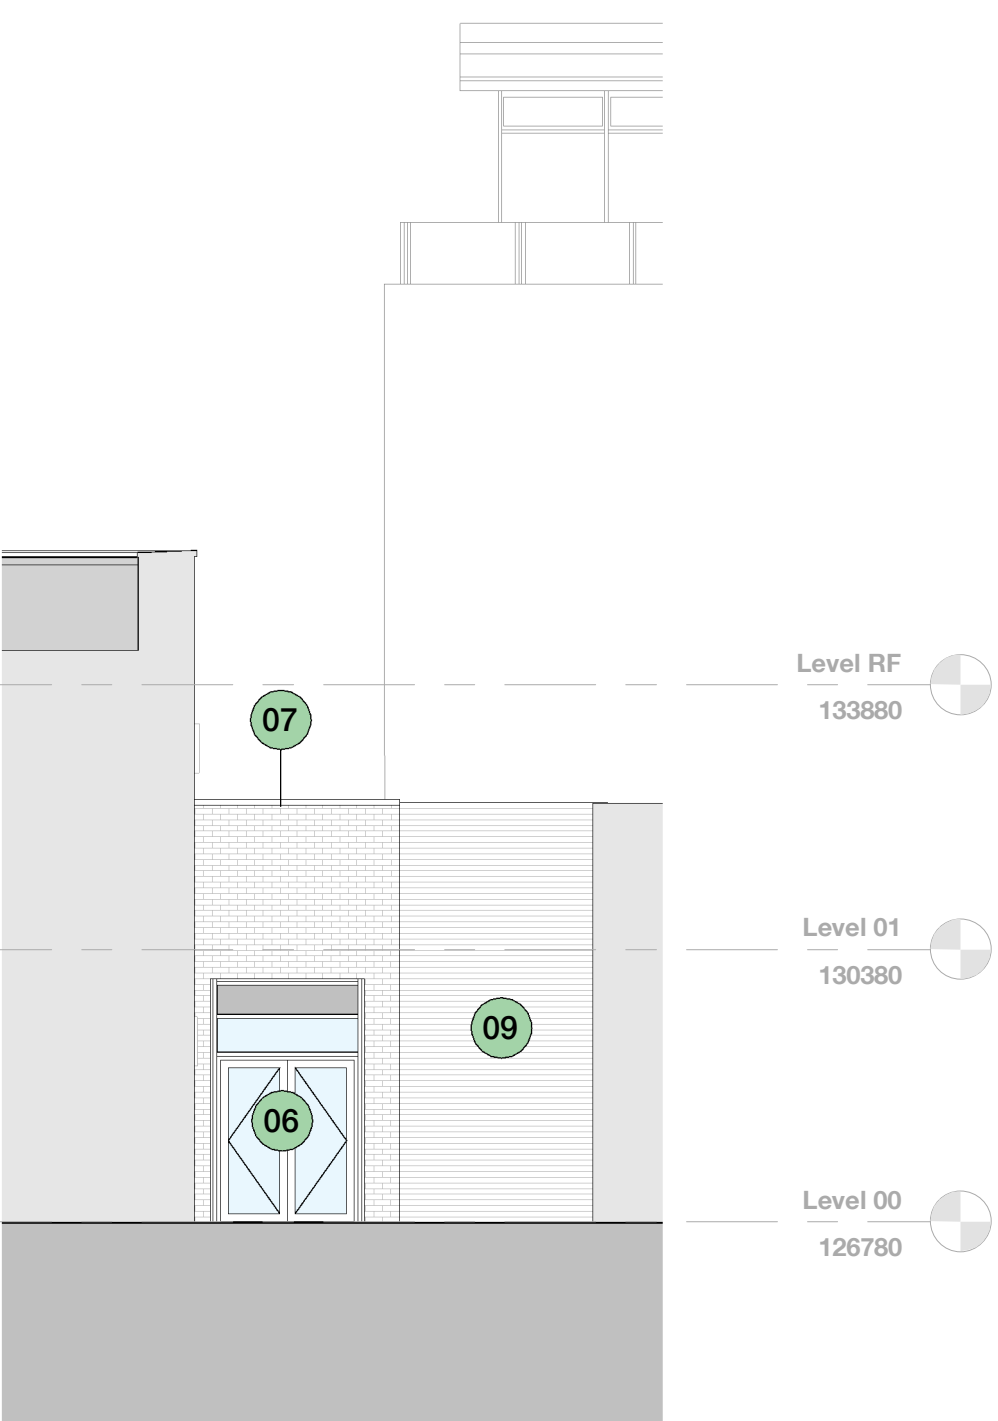


B - Courtyard Infill - North Elevation 02

1:100

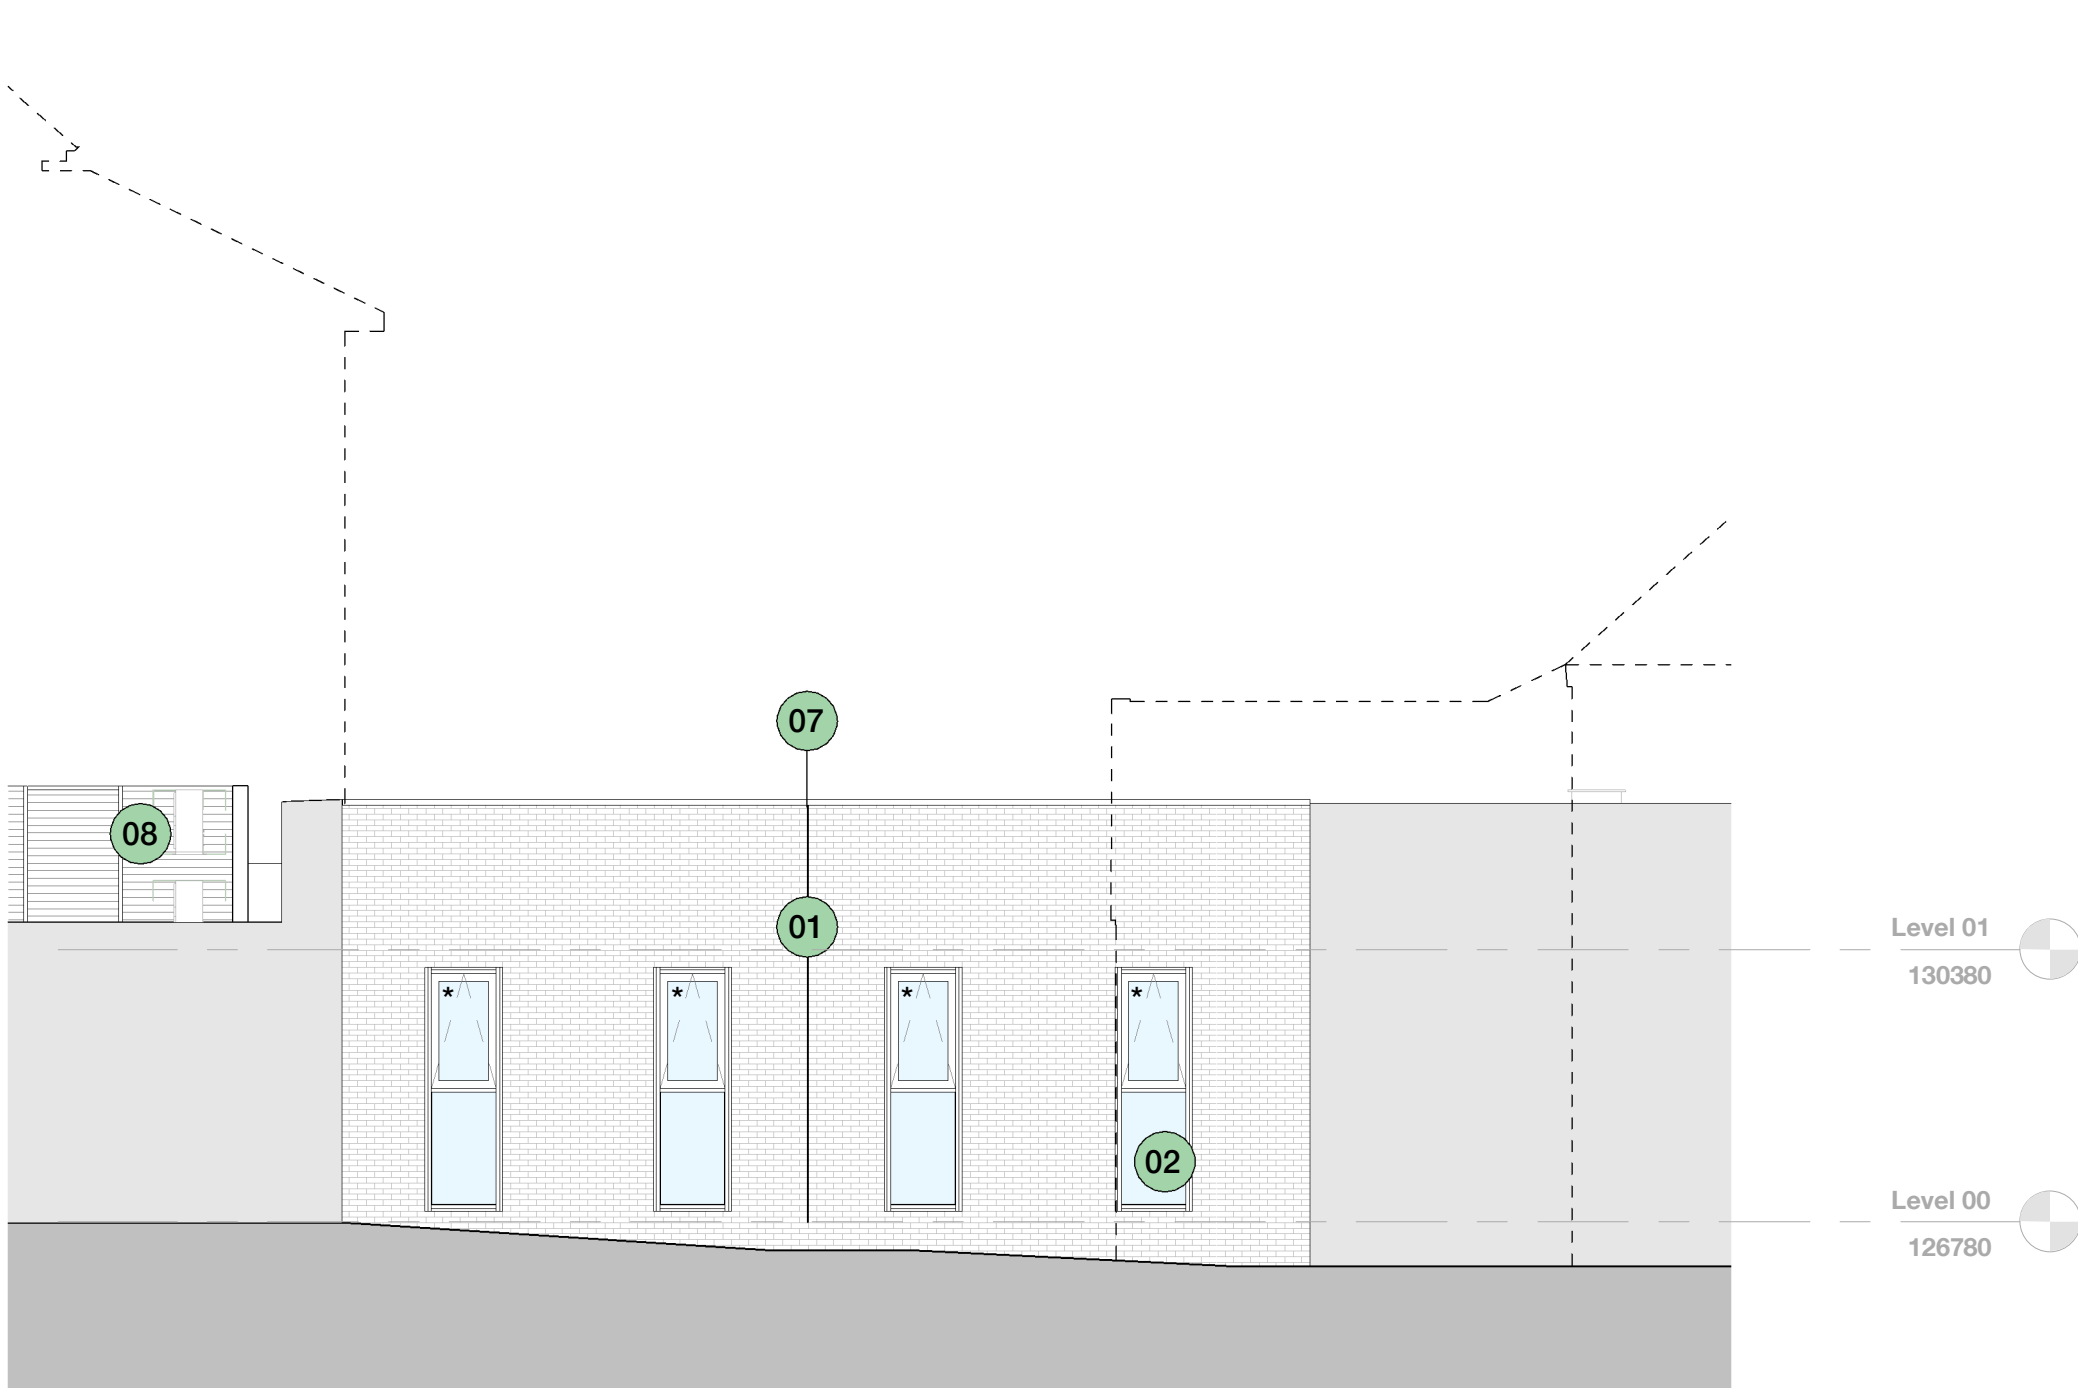

F - Courtyard Infill - South Elevation 01

1:100

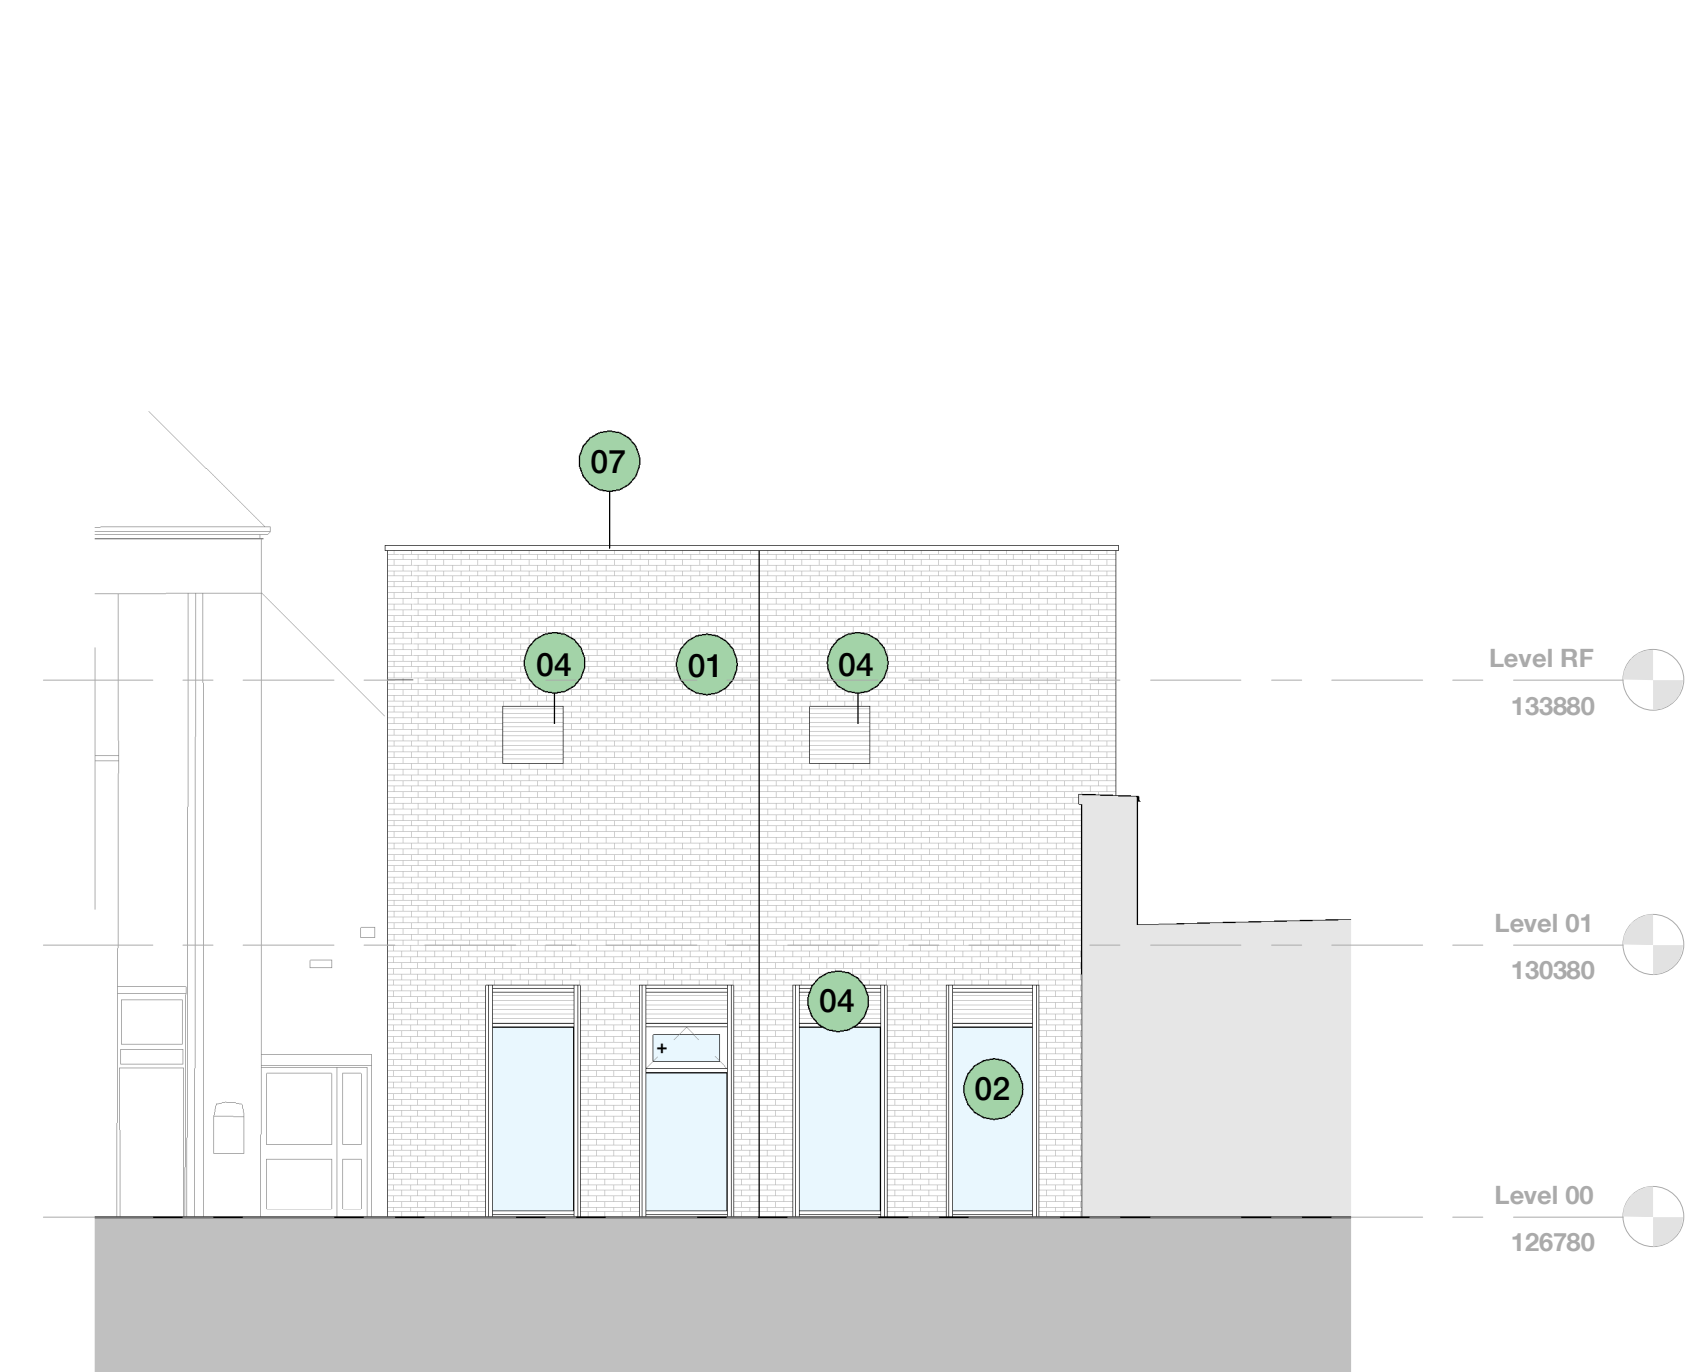


H - Courtyard Infill - West Elevation 01

1:100



E - Courtyard Infill - East Elevation 02

1:100

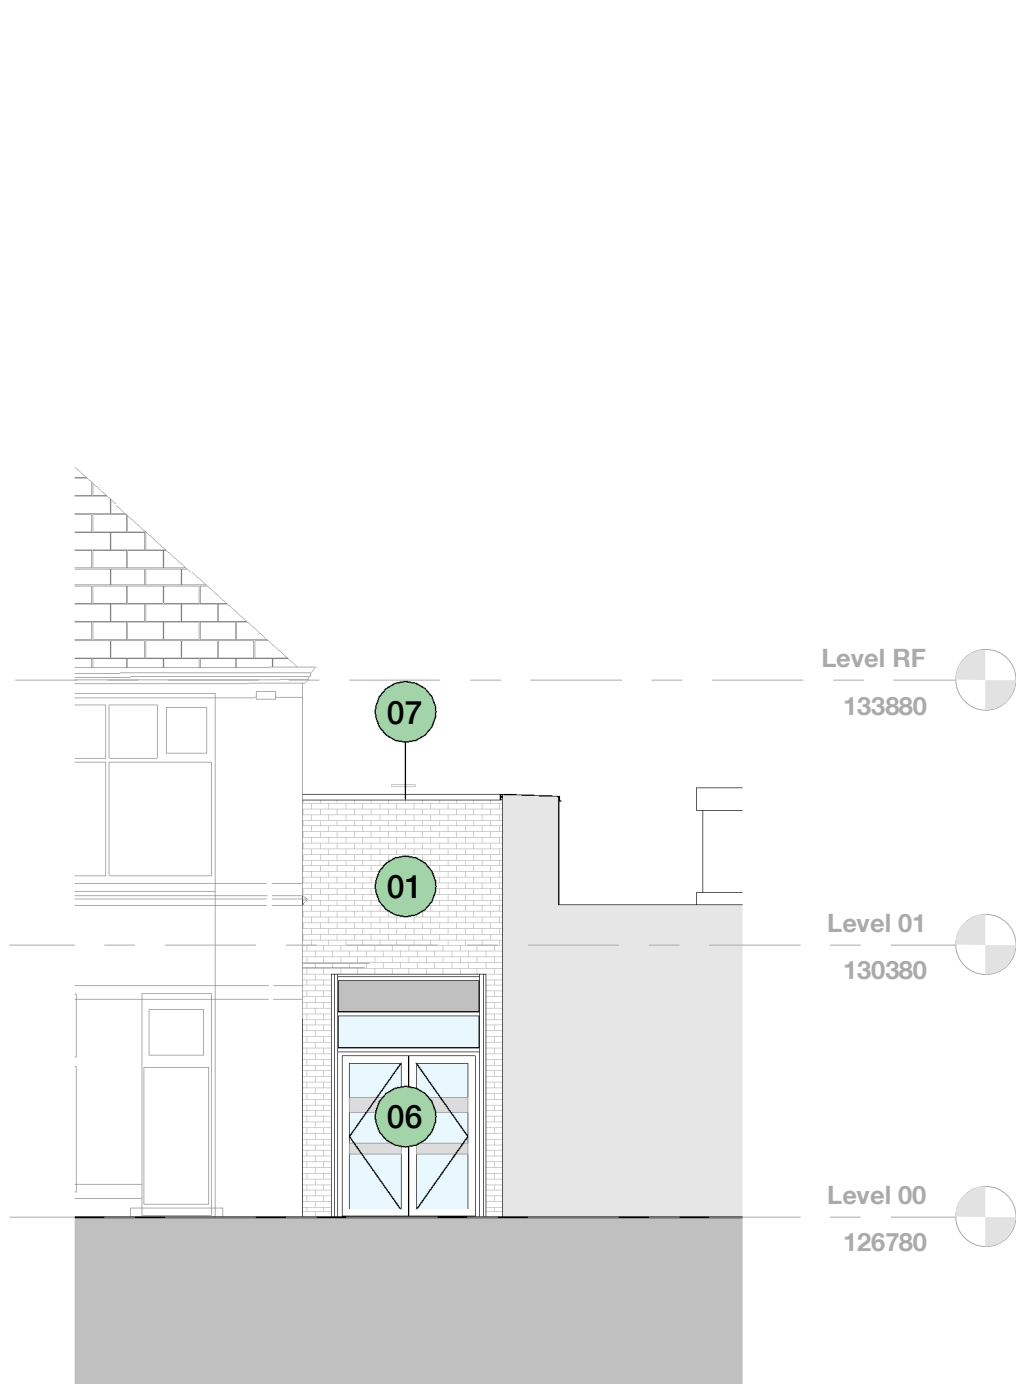

C - Courtyard Infill - North Elevation 03

1:100

P7	Updated to suit latest landscape plan	REEM	GSE	26/11/2021
Rev.	Description	Drawn	Checked	Date
Amendment				
Subsidiary				
Review and Comment				
Project	Galliford Try Greenhead College Huddersfield			
Drawing	Courtyard Infill - GA Elevations			

Project ID	Originator	Zone	Level	Type	Rate	Number
N29659	FYD	02	ZZ	DR	A	3602
Hydrus Project No.	Scale at A0	Status	Revision			
10487-00	1:100	S3	P7			