


Notes  
Read in conjunction with Specifications  
All work to comply with Building Regulations  
Do not scale from drawing  
All governing dimensions to be checked on site

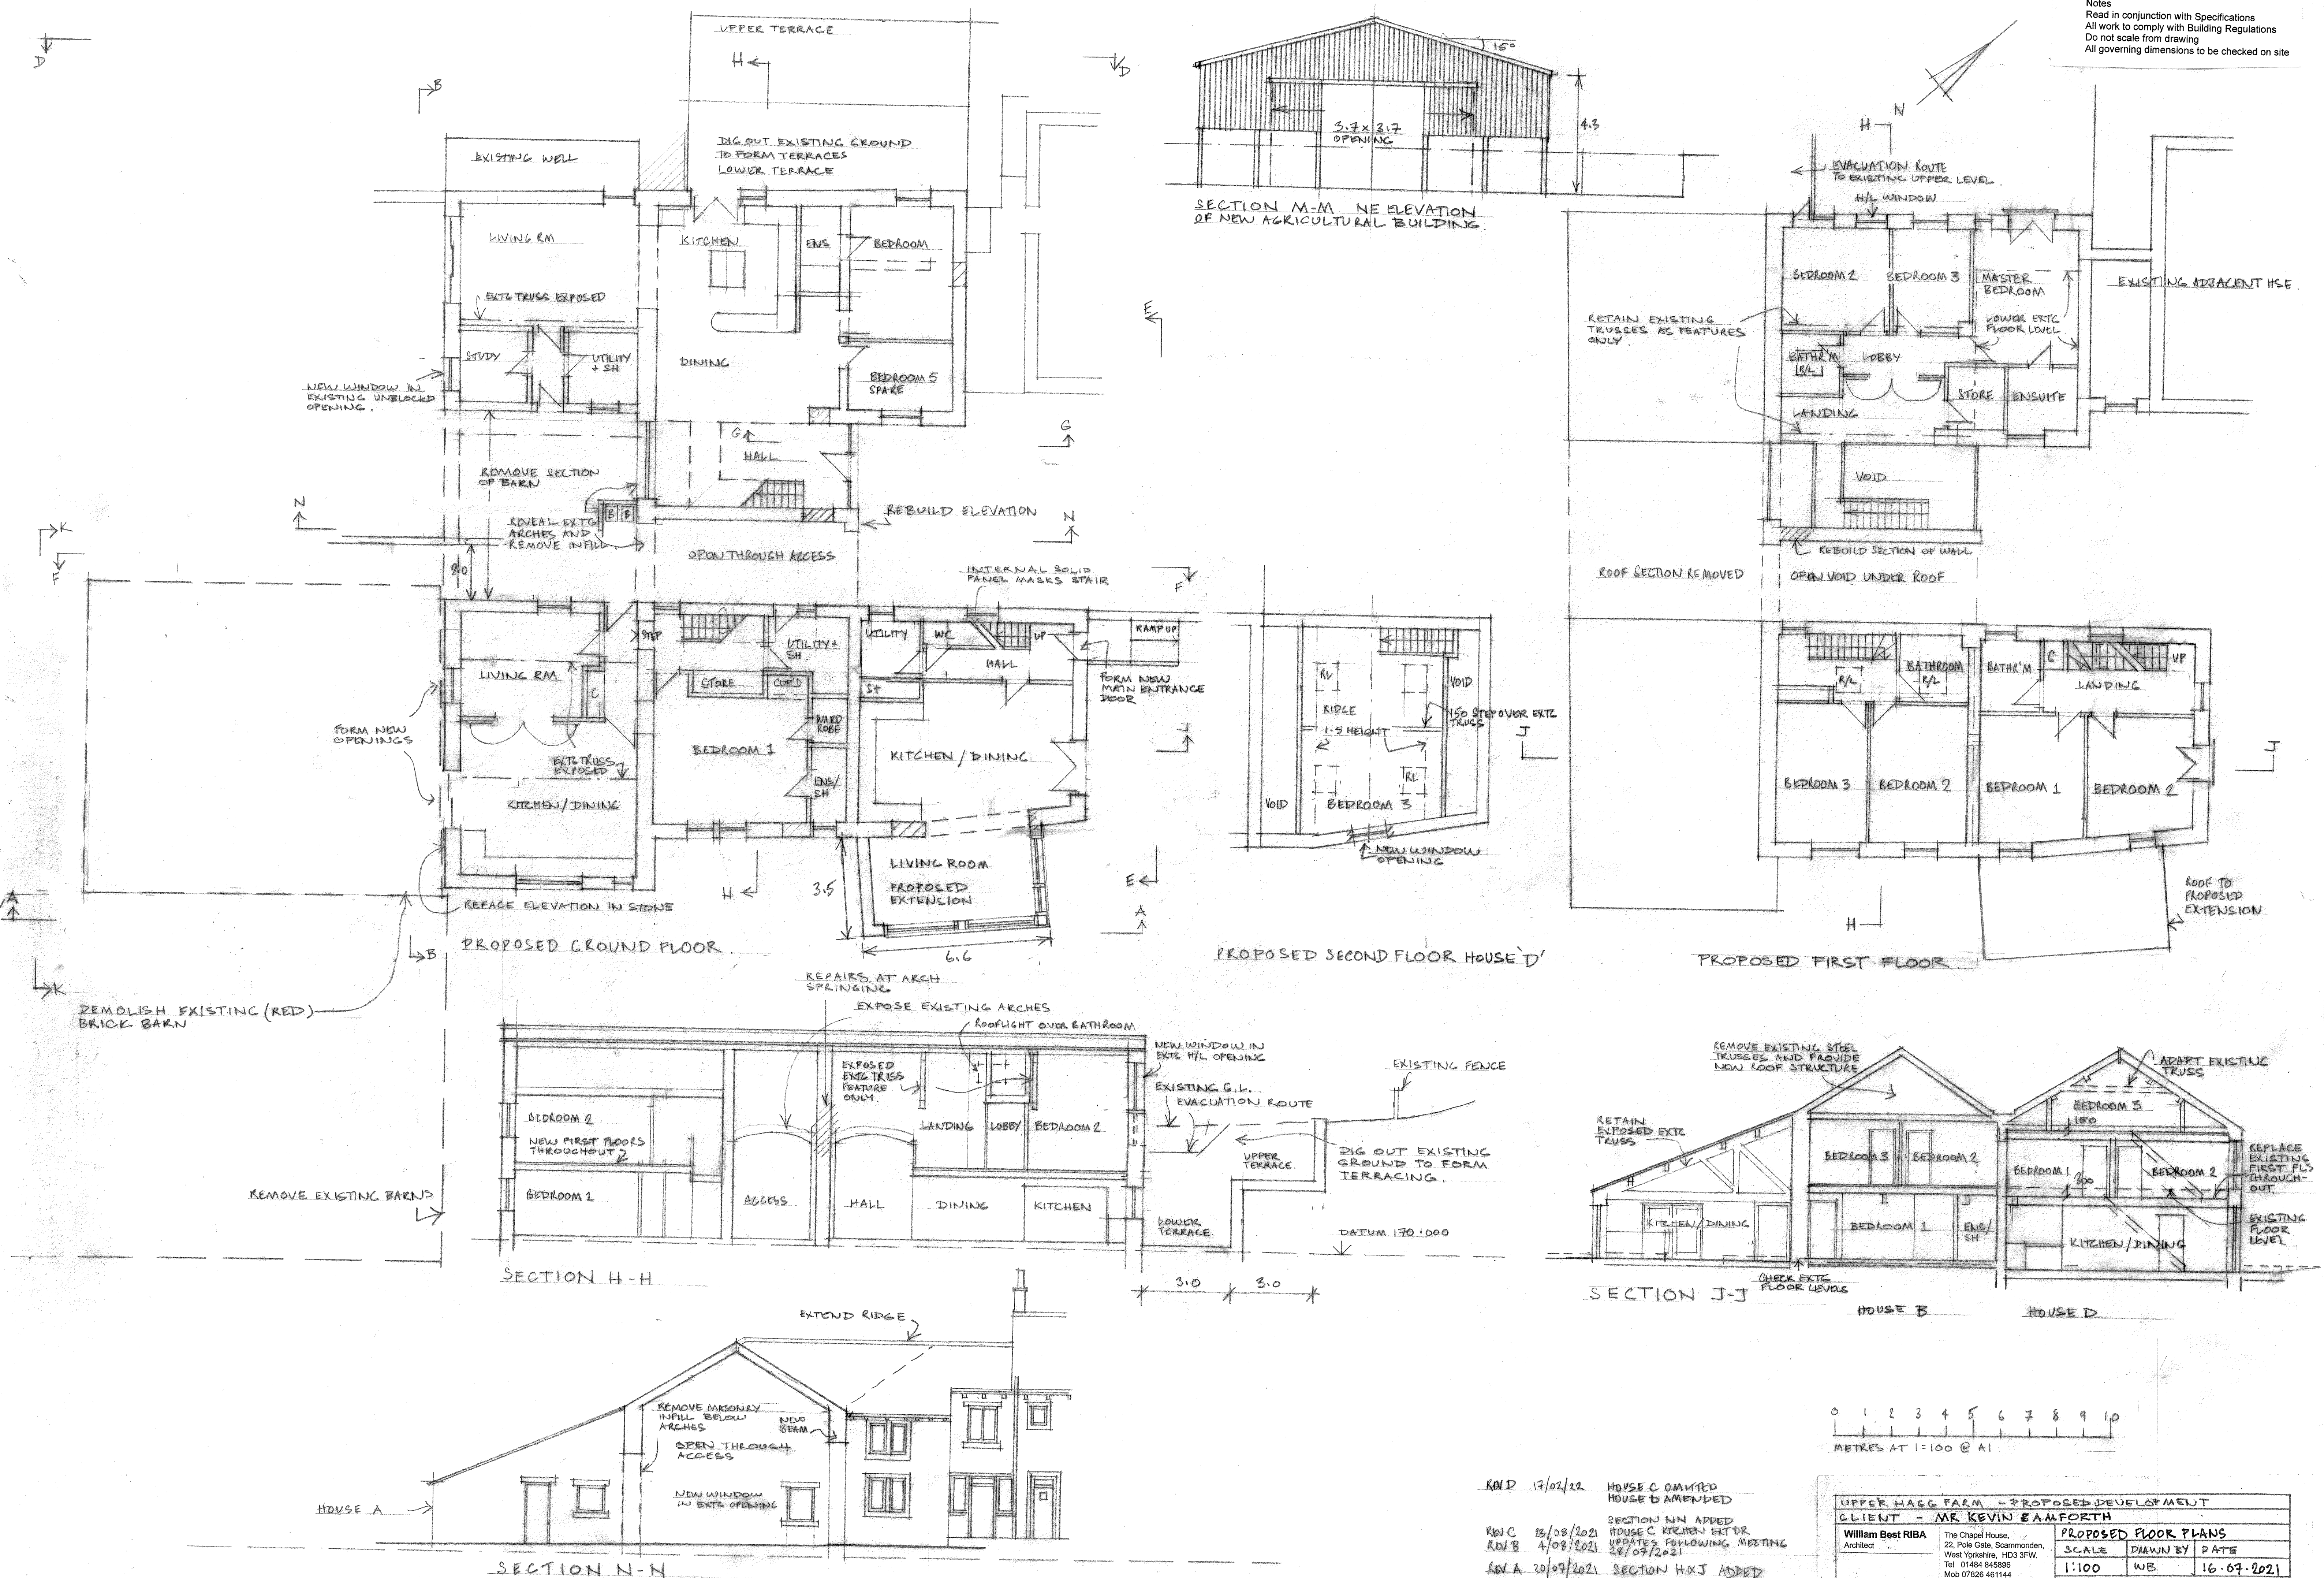

|      |            |                                            |
|------|------------|--------------------------------------------|
| KNLD | 17/02/22   | HOUSE C OMITTED<br>HOUSE D AMENDED         |
| KNWC | 13/08/2021 | SECTION NN ADDED<br>HOUSE C KITCHEN EXT DR |
| KNWB | 4/08/2021  | UPDATES FOLLOWING MEETING<br>28/07/2021    |
| KNLA | 20/07/2021 | SECTION HXJ ADDED                          |

|                                        |   |               |
|----------------------------------------|---|---------------|
| UPPER HAGE FARM - PROPOSED DEVELOPMENT |   |               |
| CLIENT - MR KEVIN SAMFORTH             |   |               |
| <b>William Best RIBA</b><br>Architect  | The Chapel House,<br>22, Polo Gate, Scammonden,<br>West Yorkshire, HD3 3FW.<br>Tel 01484 845896<br>Mob 07826 461144. |               |
|                                        | <b>PROPOSED FLOOR PLANS</b>                                                                                          |               |
|                                        | SCALE   | DRAWN BY DATE |
|                                        | 1:100   | WB 16-07-2021 |
| 2021 - 684 - 09 ①                      |   |               |