


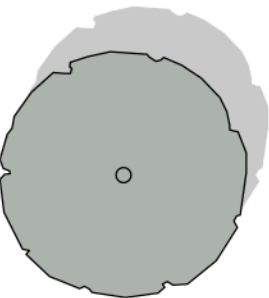
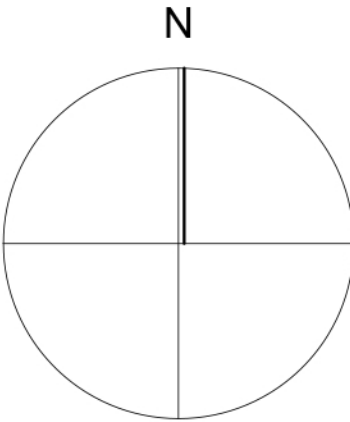


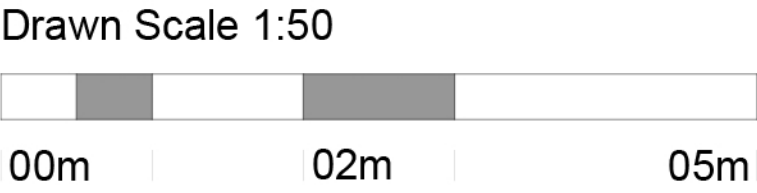


"For the purposes of Planning Consent the following applies to any copy of this drawing made by the Local Authority:  
This copy has been made by and with the authority of the person required to make the plan and drawing open to public inspection pursuant to Section 47 of the Copyright, Designs and Patents Act 1988. Unless that Act provides a relevant exception to copyright, the copy must not be copied without the prior permission of the copyright owner. If any copy is made under the authority only the whole drawing including the copyright holder's name and this notice, is to be copied."

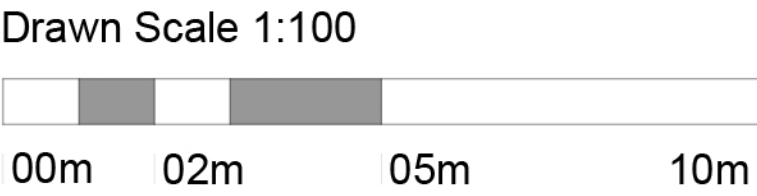

New Trees

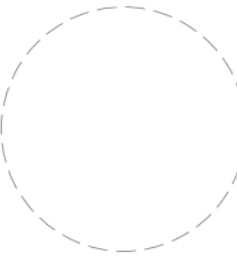

Trees To Be Removed

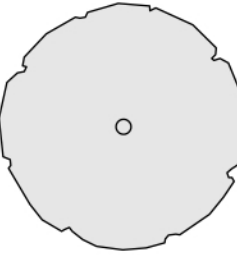

Existing Trees

PROPOSED SITE PLAN 1:100 @ A1

**Issue Purpose: PLANNING APPLICATION**

AHJ architects

The Courtyard  
12a Commercial Road  
Skelmanthorpe  
Huddersfield  
HD8 9AA  
www.ahjarchitects.co.uk

t | 07968944840  
e | info@ahjarchitects.co.uk

Client Naveed Ashraf

Project 2245: 136 Laund Road : Outline Planning

Title Proposed Site Plan

-

Issued From

Date September 2021

Scale 1:100 @ A1

| Drawn | BH | Auth | BH |
|-------|----|------|----|
|       |    |      |    |

Revision

Drawing Number

Do not scale from this drawing. Work to  
square dimensions, and any discrepancy  
to be reported to the Architect.

Refer to larger scale drawings where  
available.

2245 – D – 20 – 003