




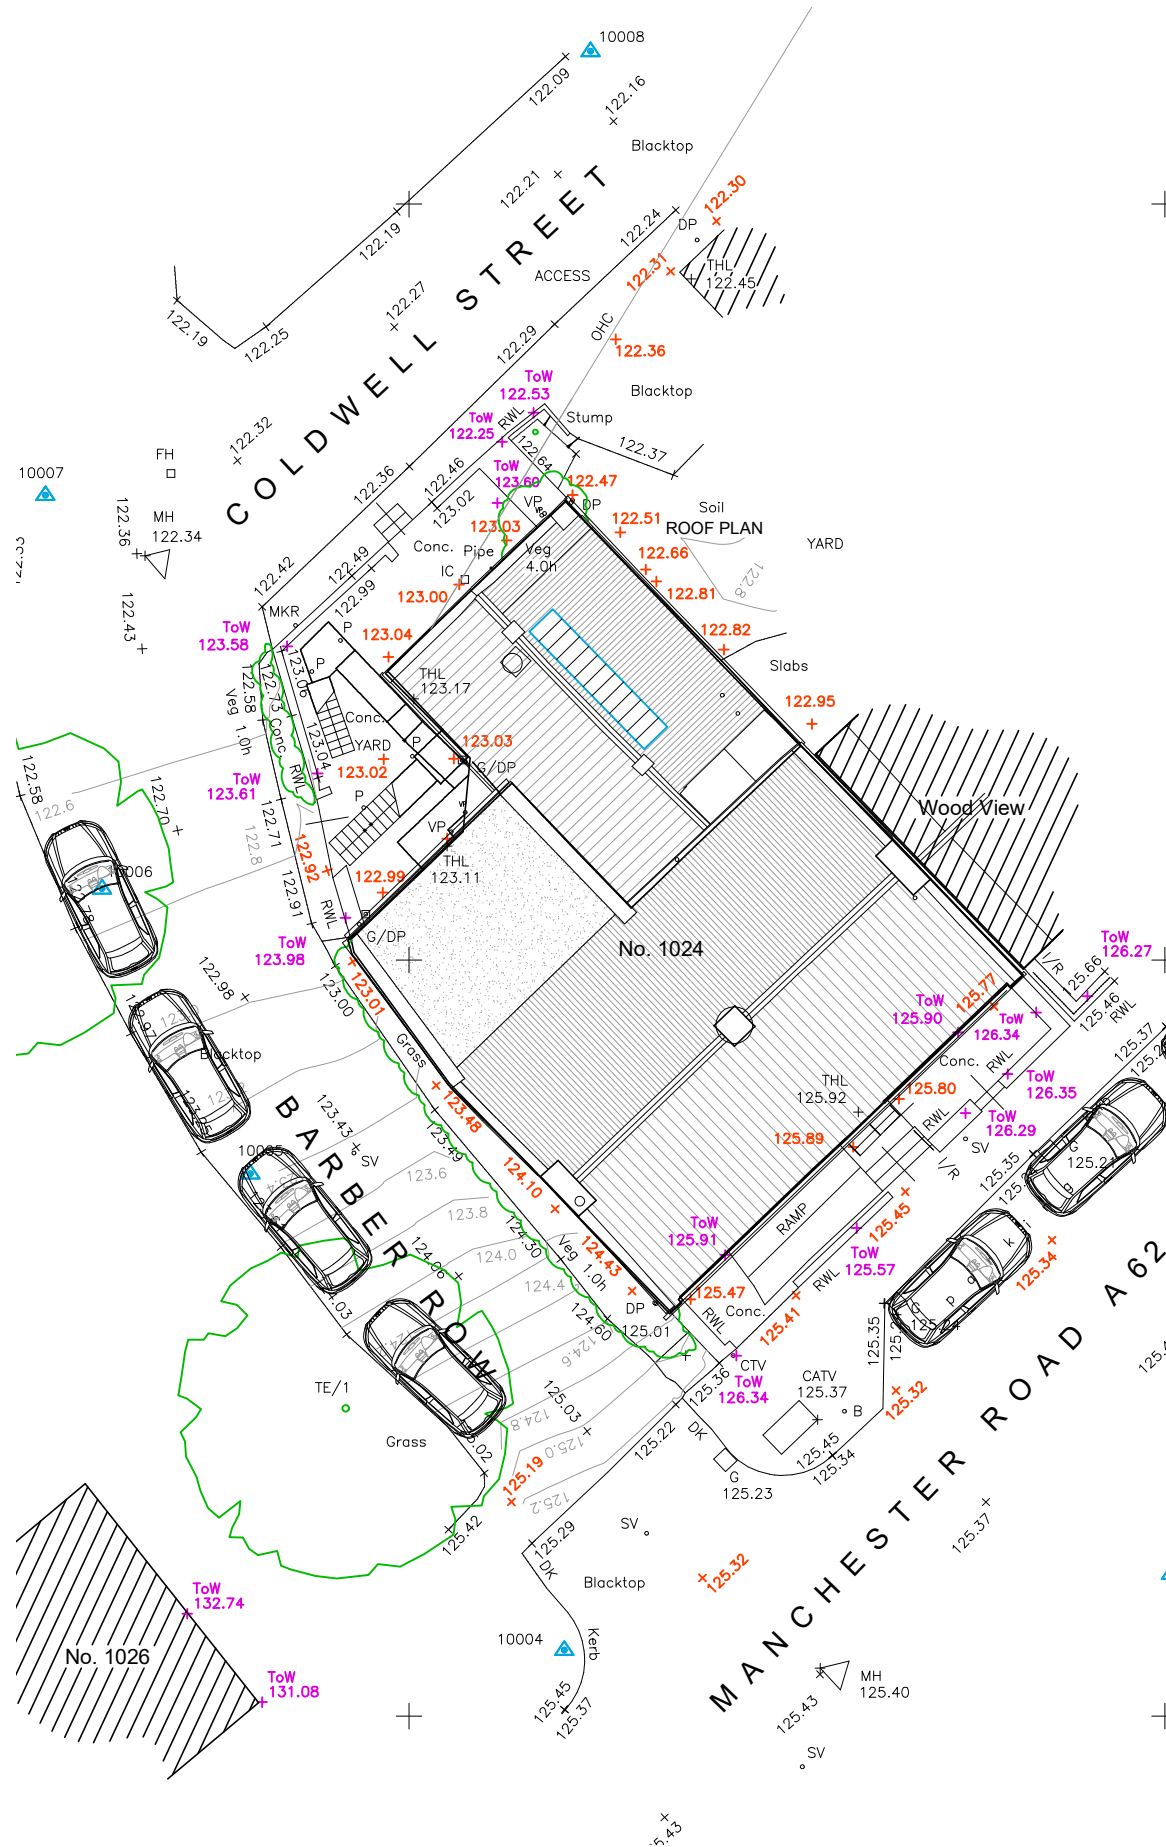


EXISTING SITE PLAN

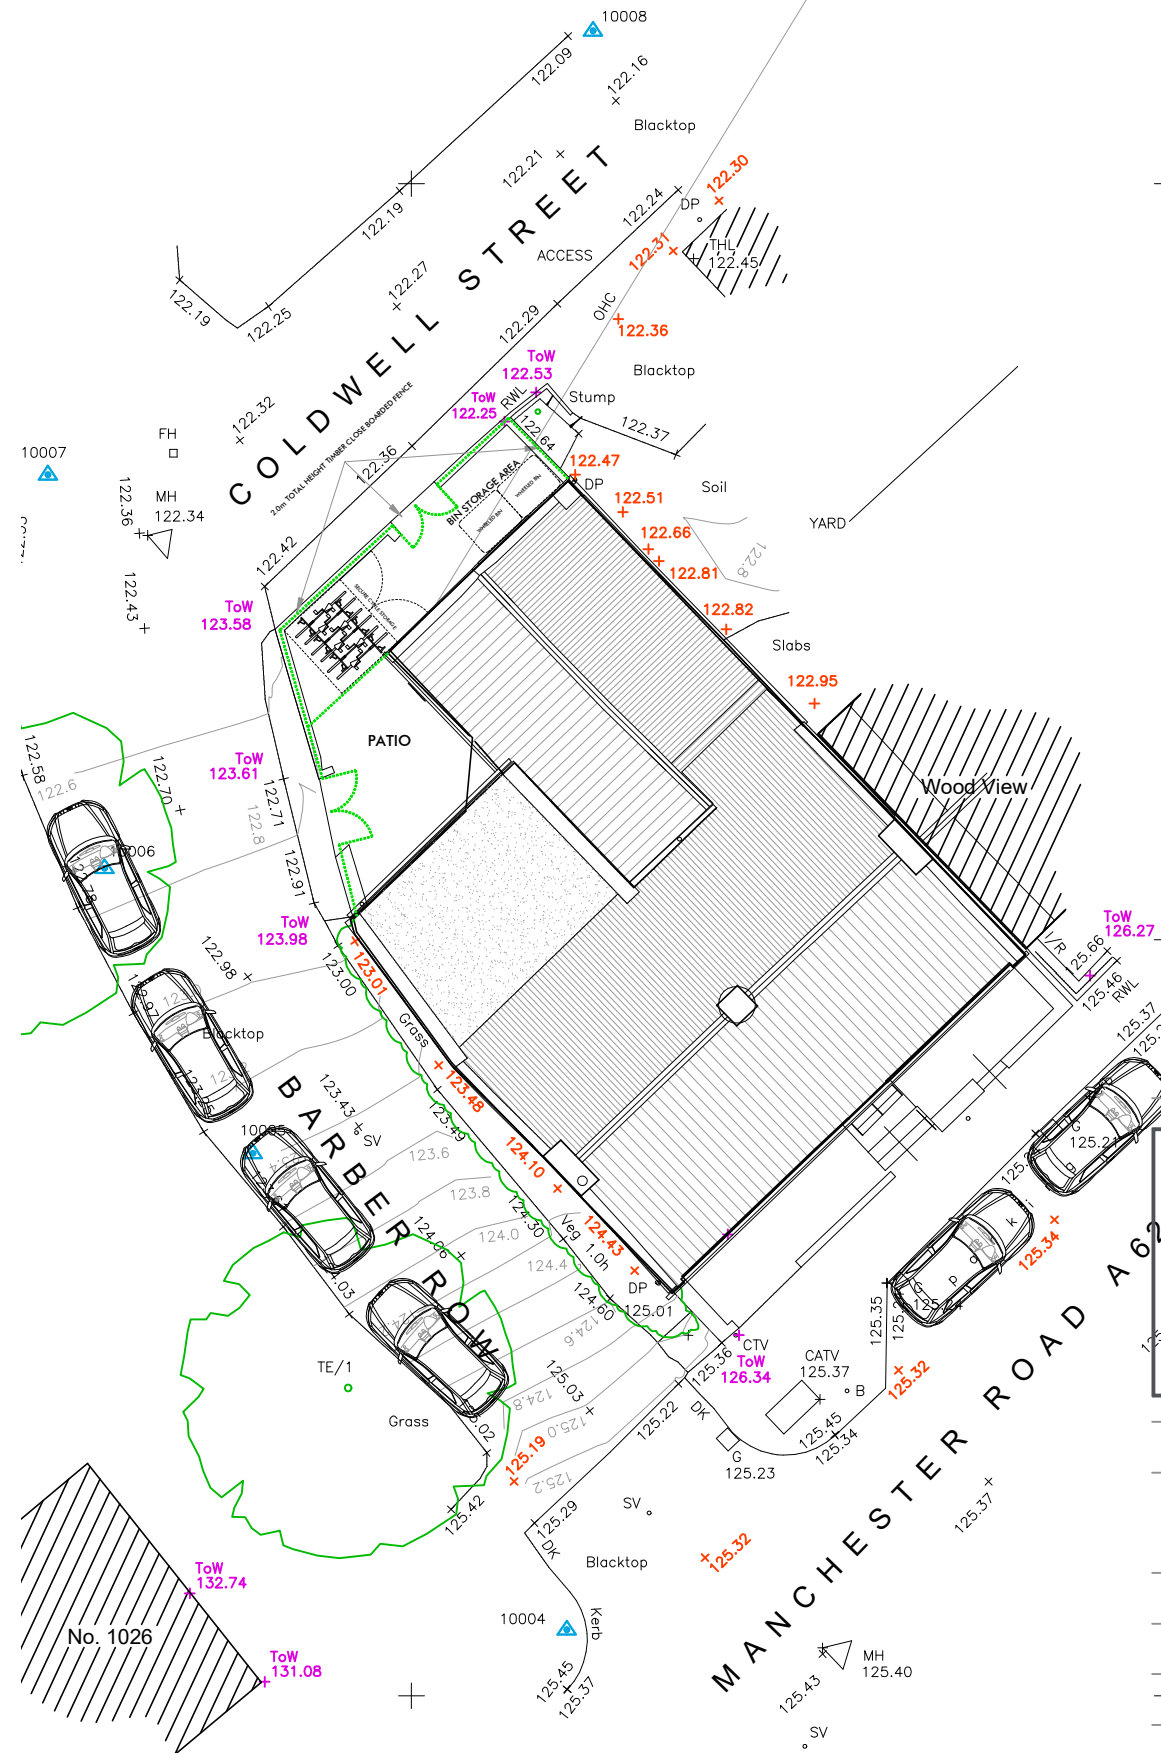

PROPOSED SITE PLAN

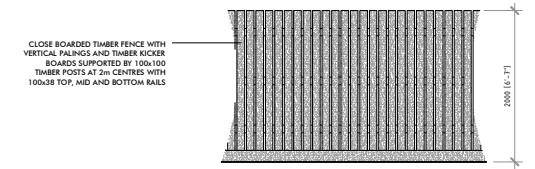

FENCE ELEVATION 1:100

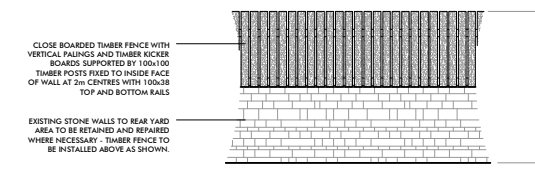

FENCE ELEVATION 1:100

REV: DATE: DESC:



The Nook
Lingwell Gate Lane
Lofthouse
Wakefield
WF3 3JU

T: 01924 835600
M: 07767 774257

W: www.sk-design.co.uk
E: info@sk-design.co.uk

CLIENT: RASTRICK JUNCTION LTD.

PROJECT: 1024 MANCHESTER ROAD
LINTHWAITE, HUDDERSFIELD
HD7 5QQ

DRAWING TITLE: SITE PLANS

PROJECT REF: 2021-132

DRAWING NO: 300

REVISION: B

SCALE: 1:200 @ A3

DATE: NOV 2021

