




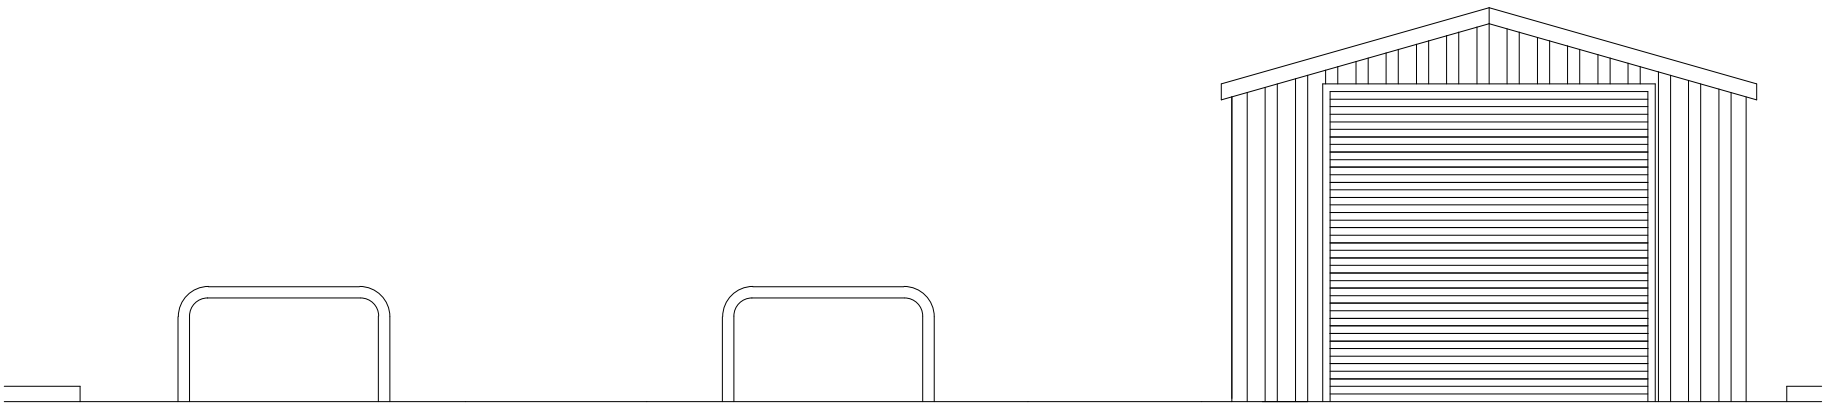


PROPOSED NORTH ELEVATION 1:50

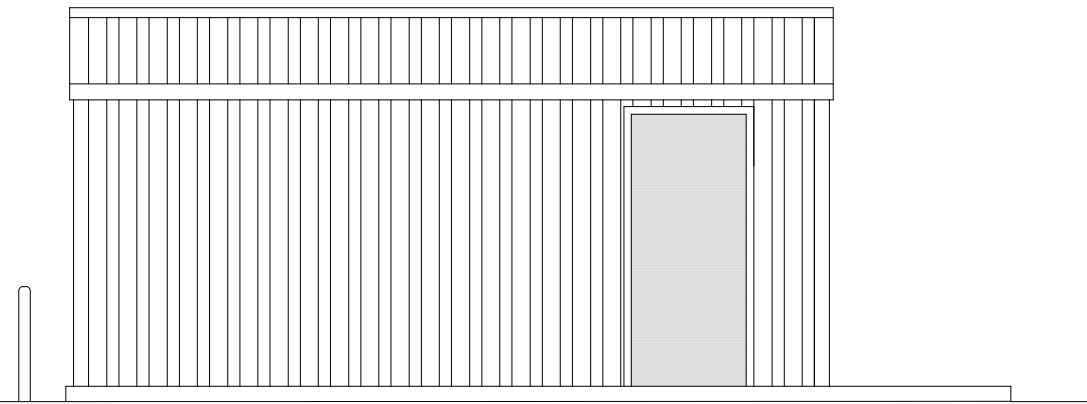


PROPOSED EAST ELEVATION 1:50

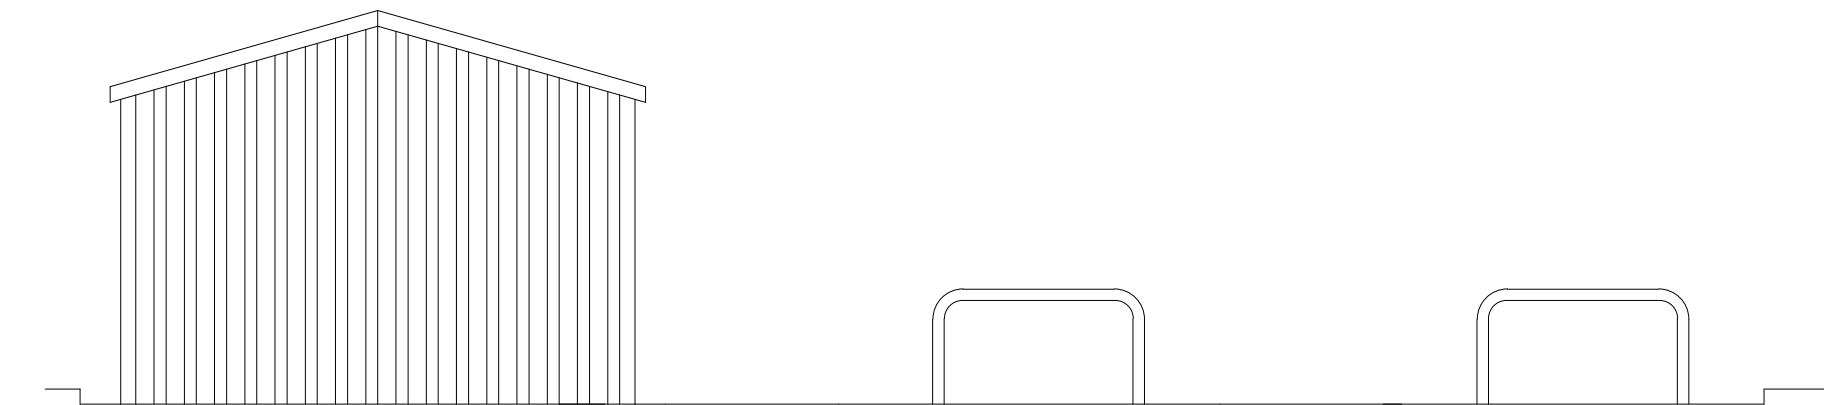


PROPOSED SOUTH ELEVATION 1:50

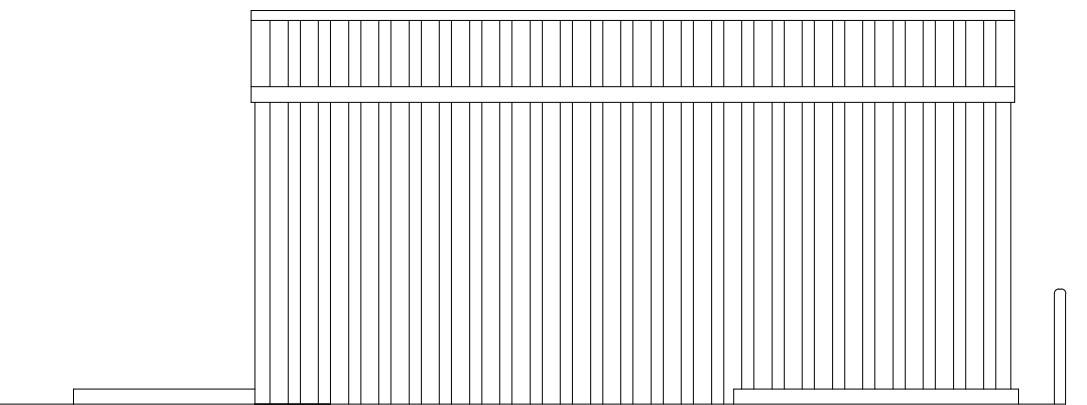

PROPOSED WEST ELEVATION 1:50

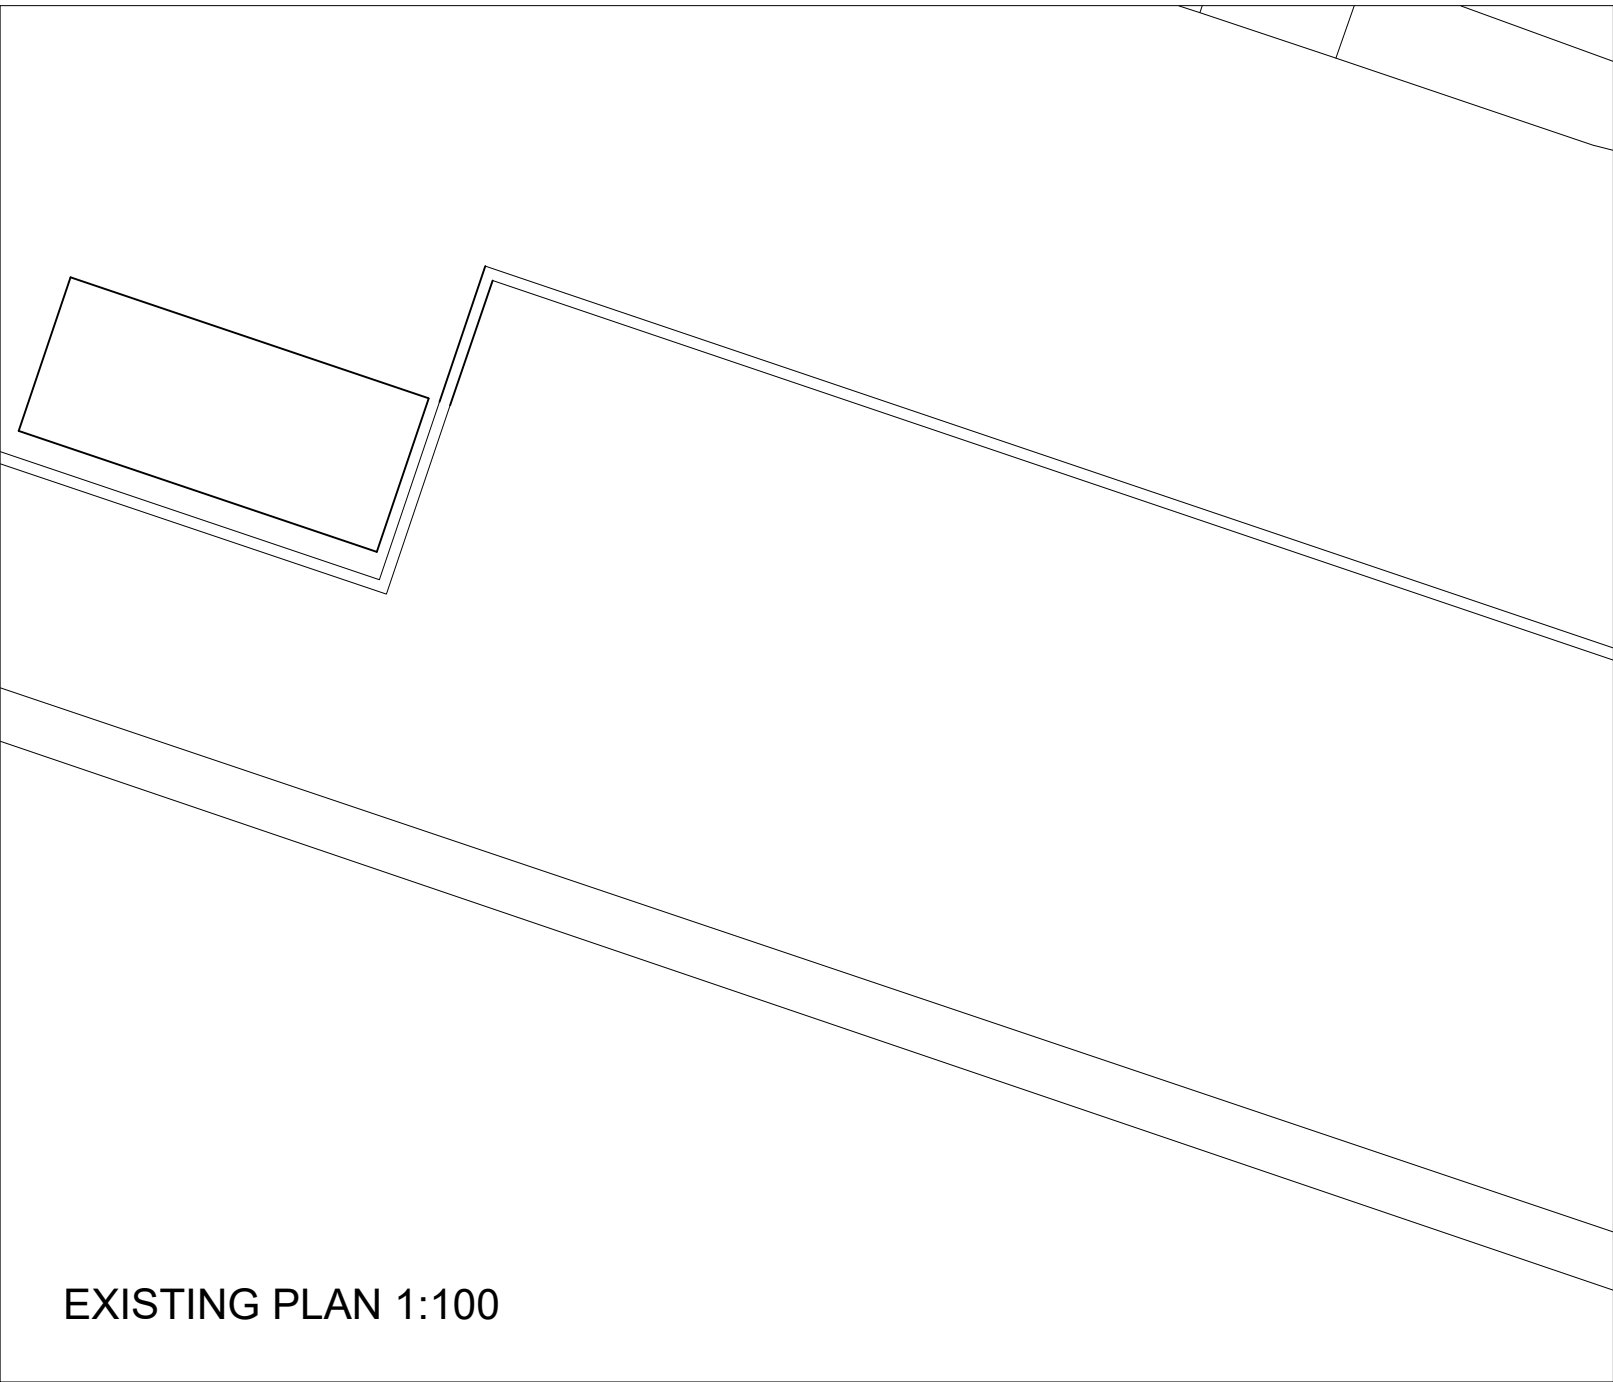

EXISTING PLAN 1:100

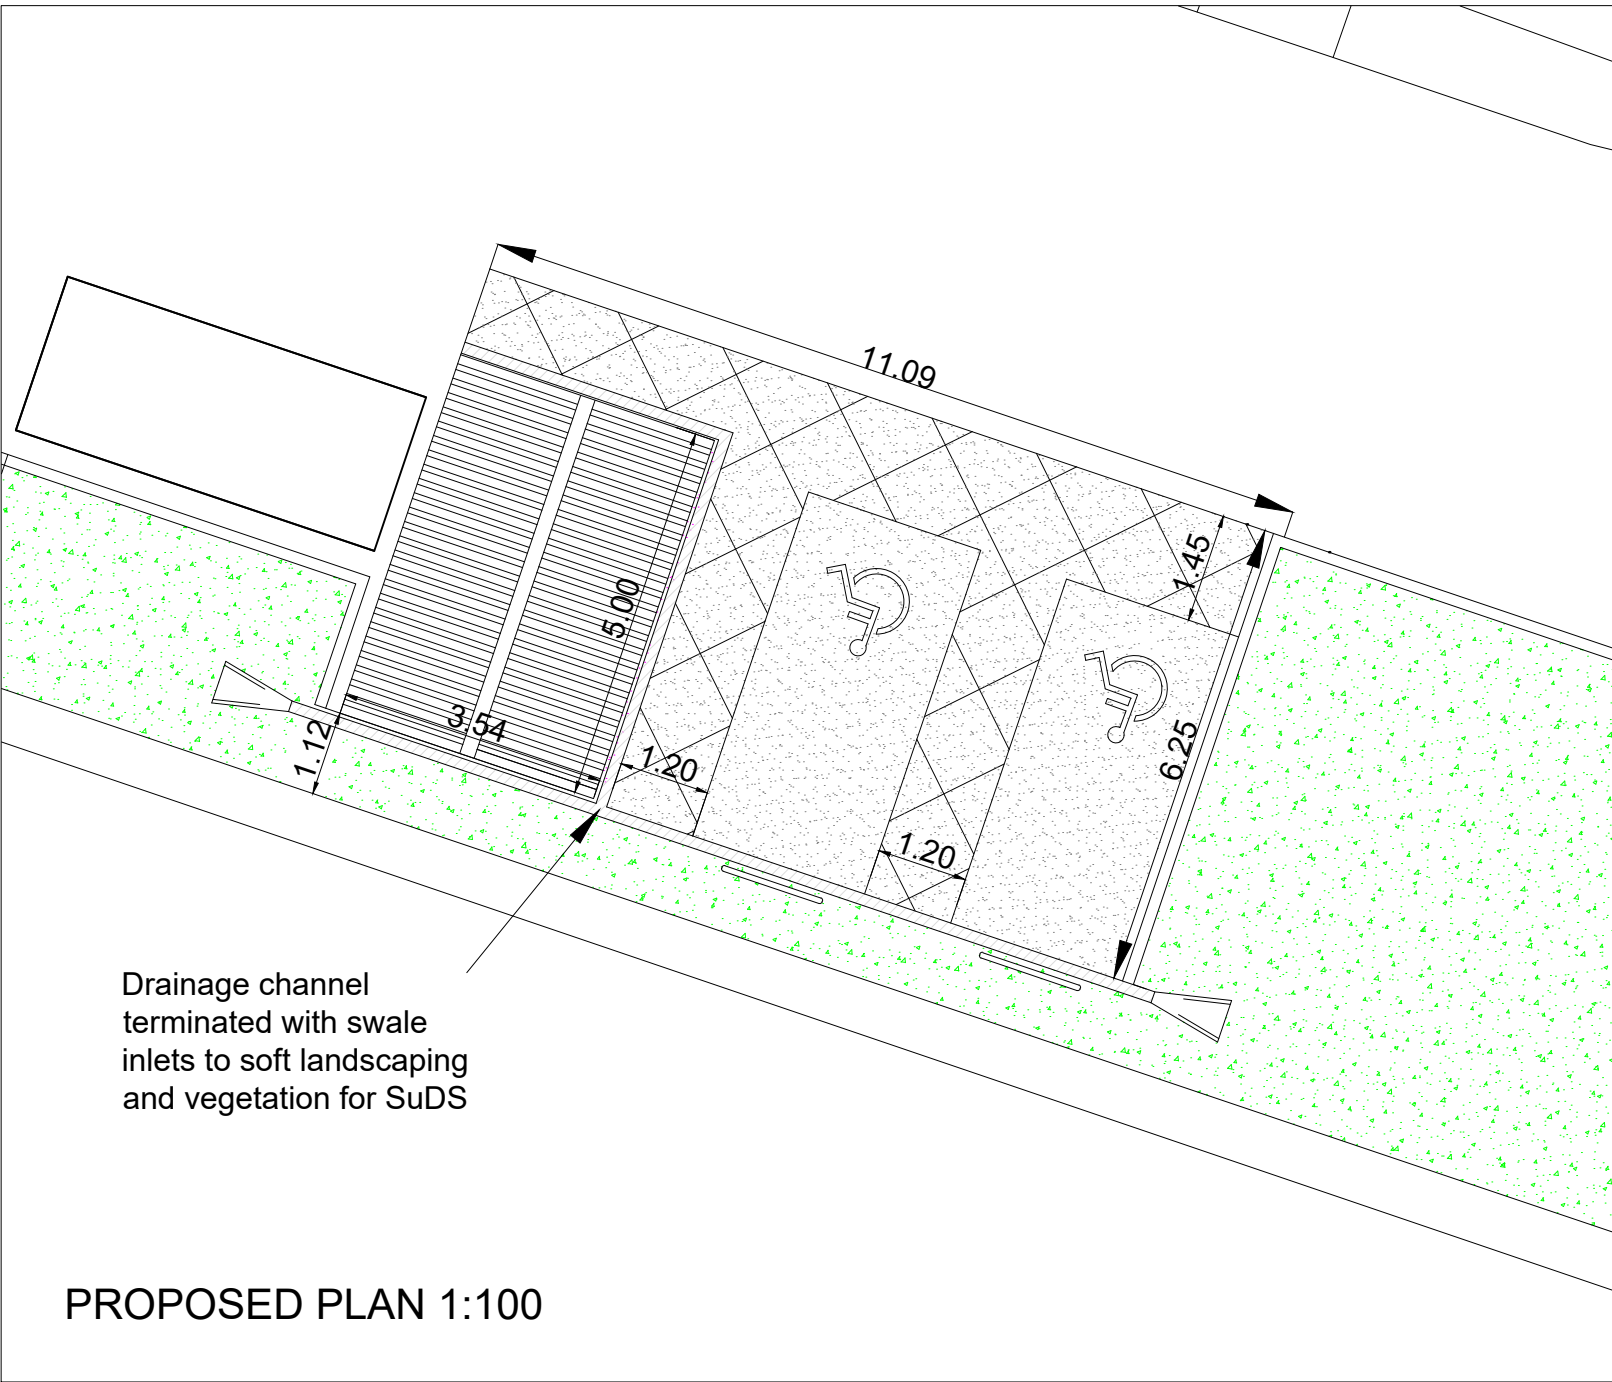

PROPOSED PLAN 1:100



Directorate	REGENERATION		
Premise	CULTURAL SERVICES HQ RED DOLES LANE		
Drawing Title	PROPOSED MOBILITY AID CHARGING SHELTER AND PARKING		
Scale	VAR	Drawn IH 09/21	Checked
Cad Ref	c:\users\ian.hampson\documents\jobs in progress\red doles lane - internal refurb\drawings\red doles building - automated doors - copy		
Reference No. IH/21/RDB02	Drawing No. EX01	Revision	

300

200

100

0,0 Microfilm Registration Marks

100

200

300

400

Plotted by Ian Hampson on 01/10/2021 15:12:08 at 1:717.1 plot scale