


300

200

100

Plotted by Ian Hampson on 08/10/2021 13:26:35 at 1:717.1 plot scale

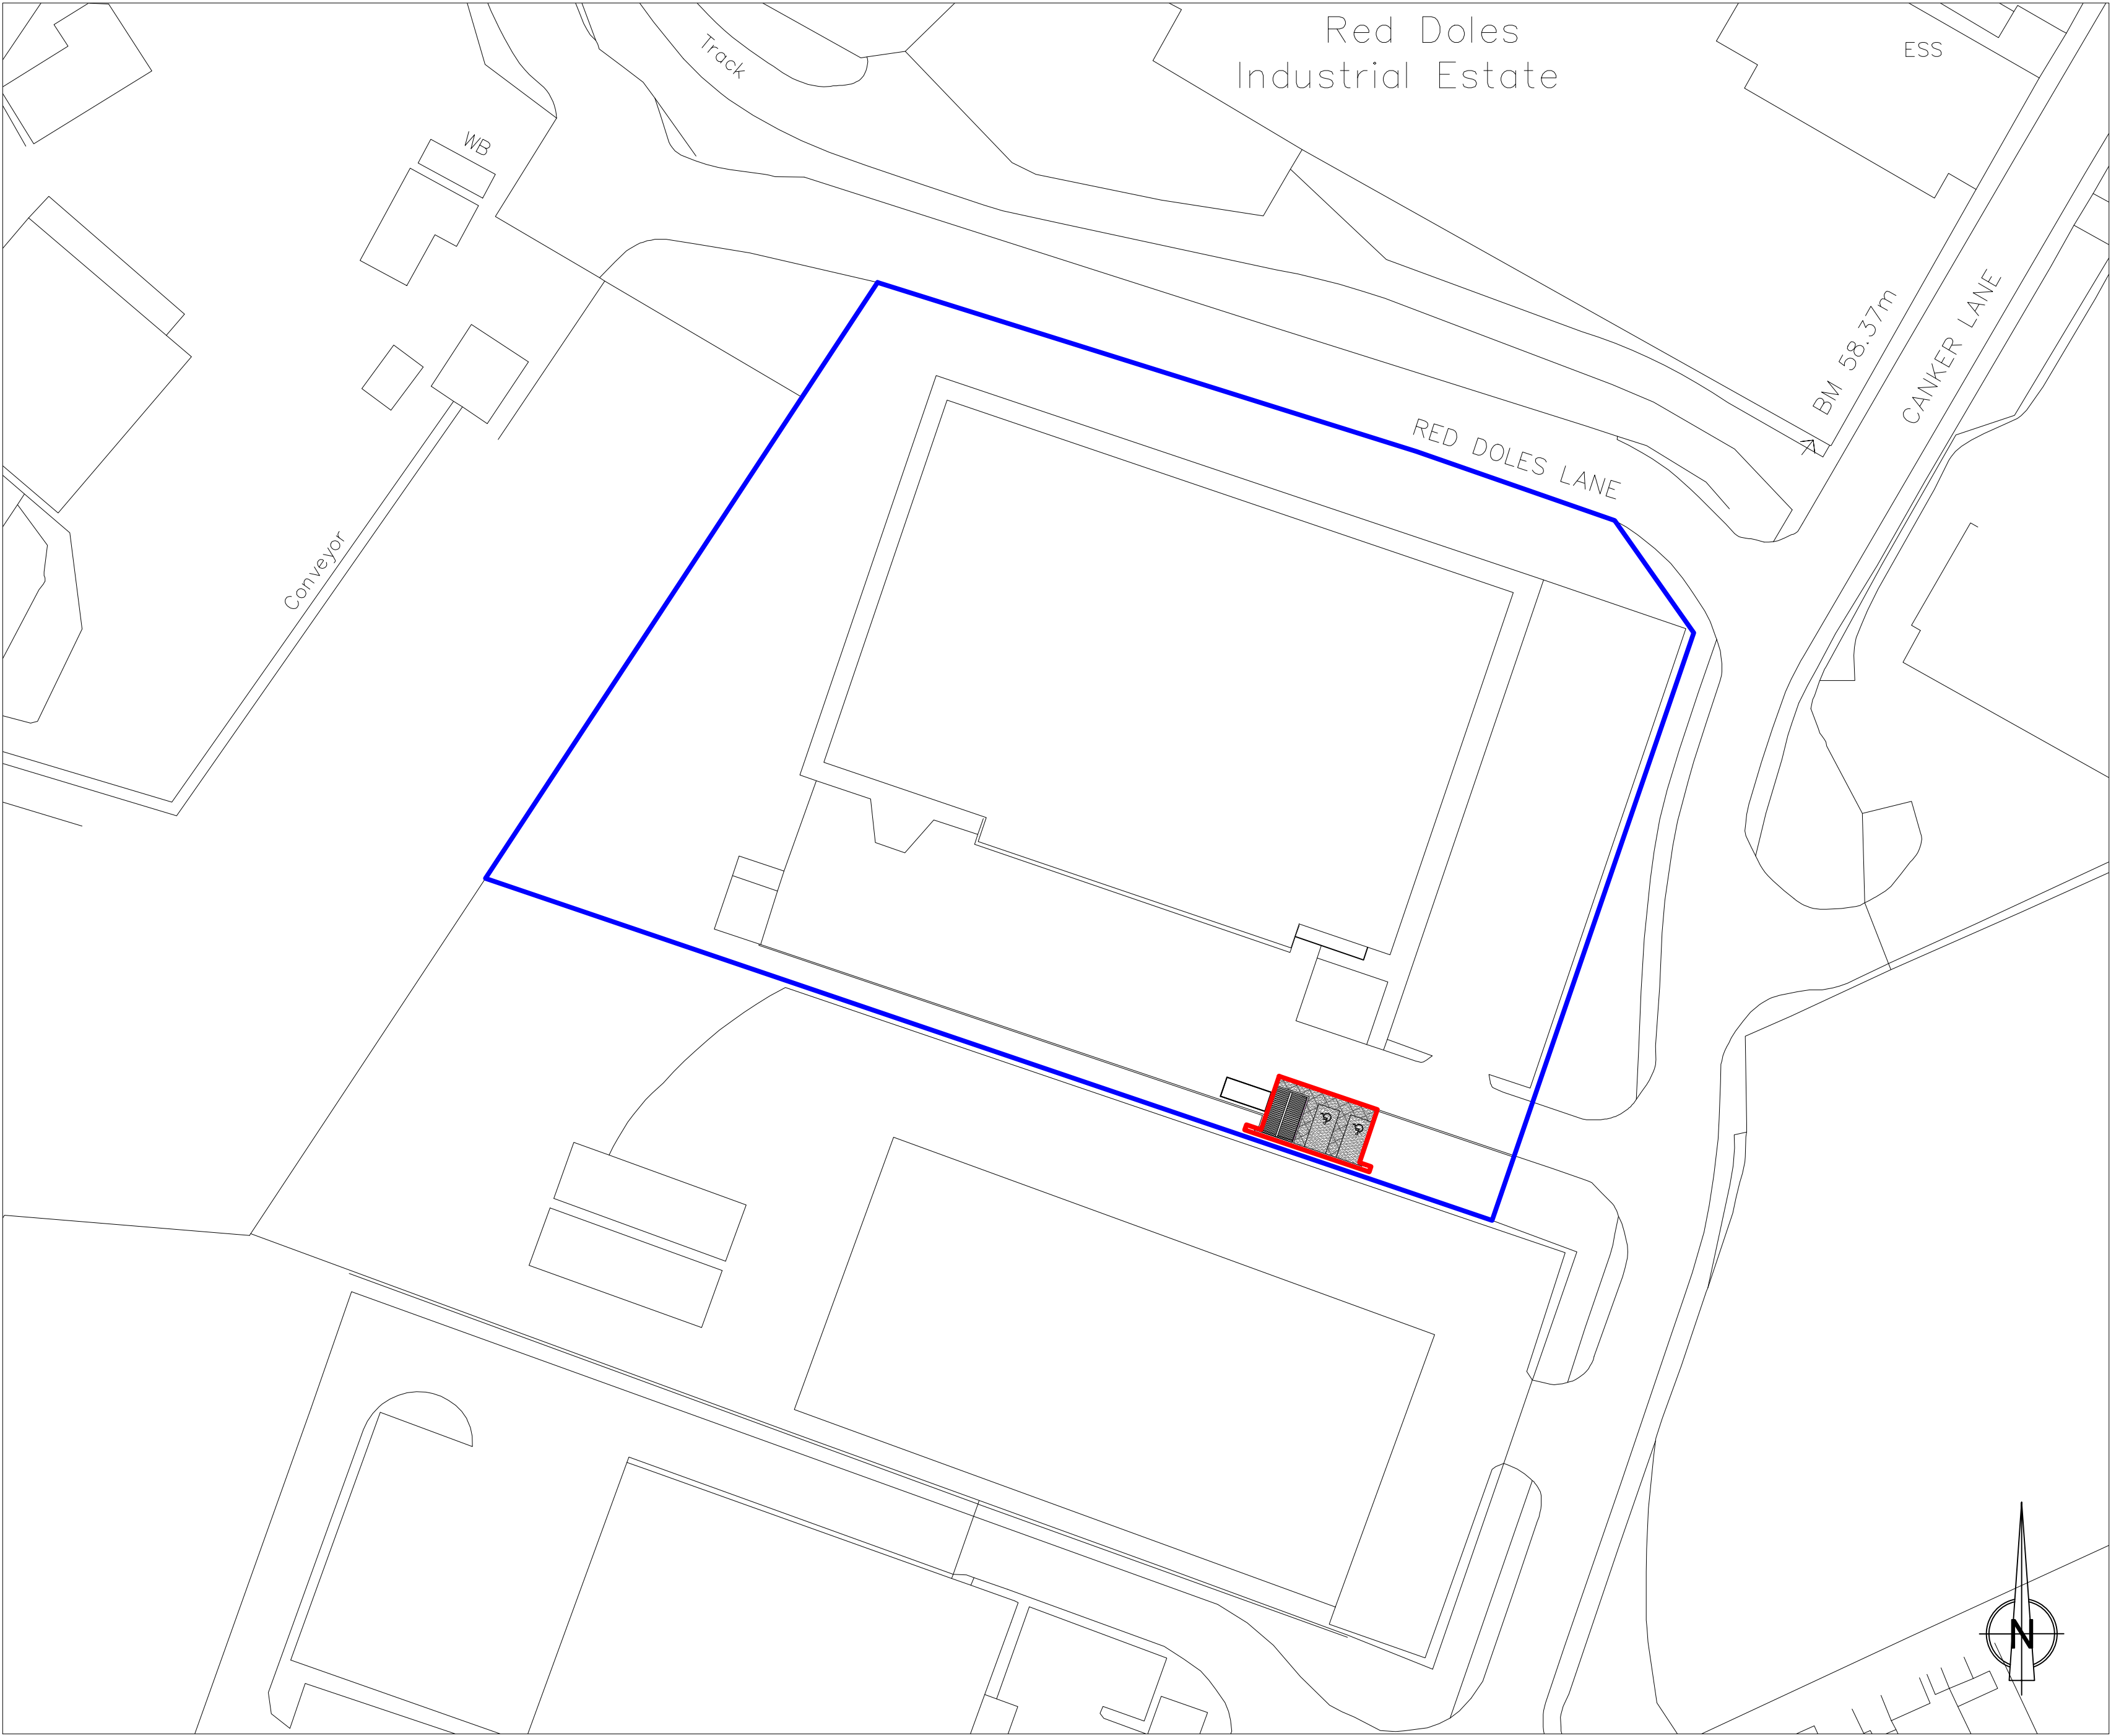

Site Plan 1:500

0.0 Microfilm Registration Marks

100

200

300

400



Directorate
REGENERATION

Premise
CULTURAL SERVICES HQ
RED DOLES LANE

Drawing Title
SITE PLAN

A2	Scale 1:500	Drawn IH 09/21	Checked
	Cad Ref c:\users\ianhampson\documents\jobs in progress\red doles lane - internal refurb\drawings\red doles building - automated doors - copy		

Reference No. IH/21/RDB03	Drawing No.	Revision
------------------------------	-------------	----------