
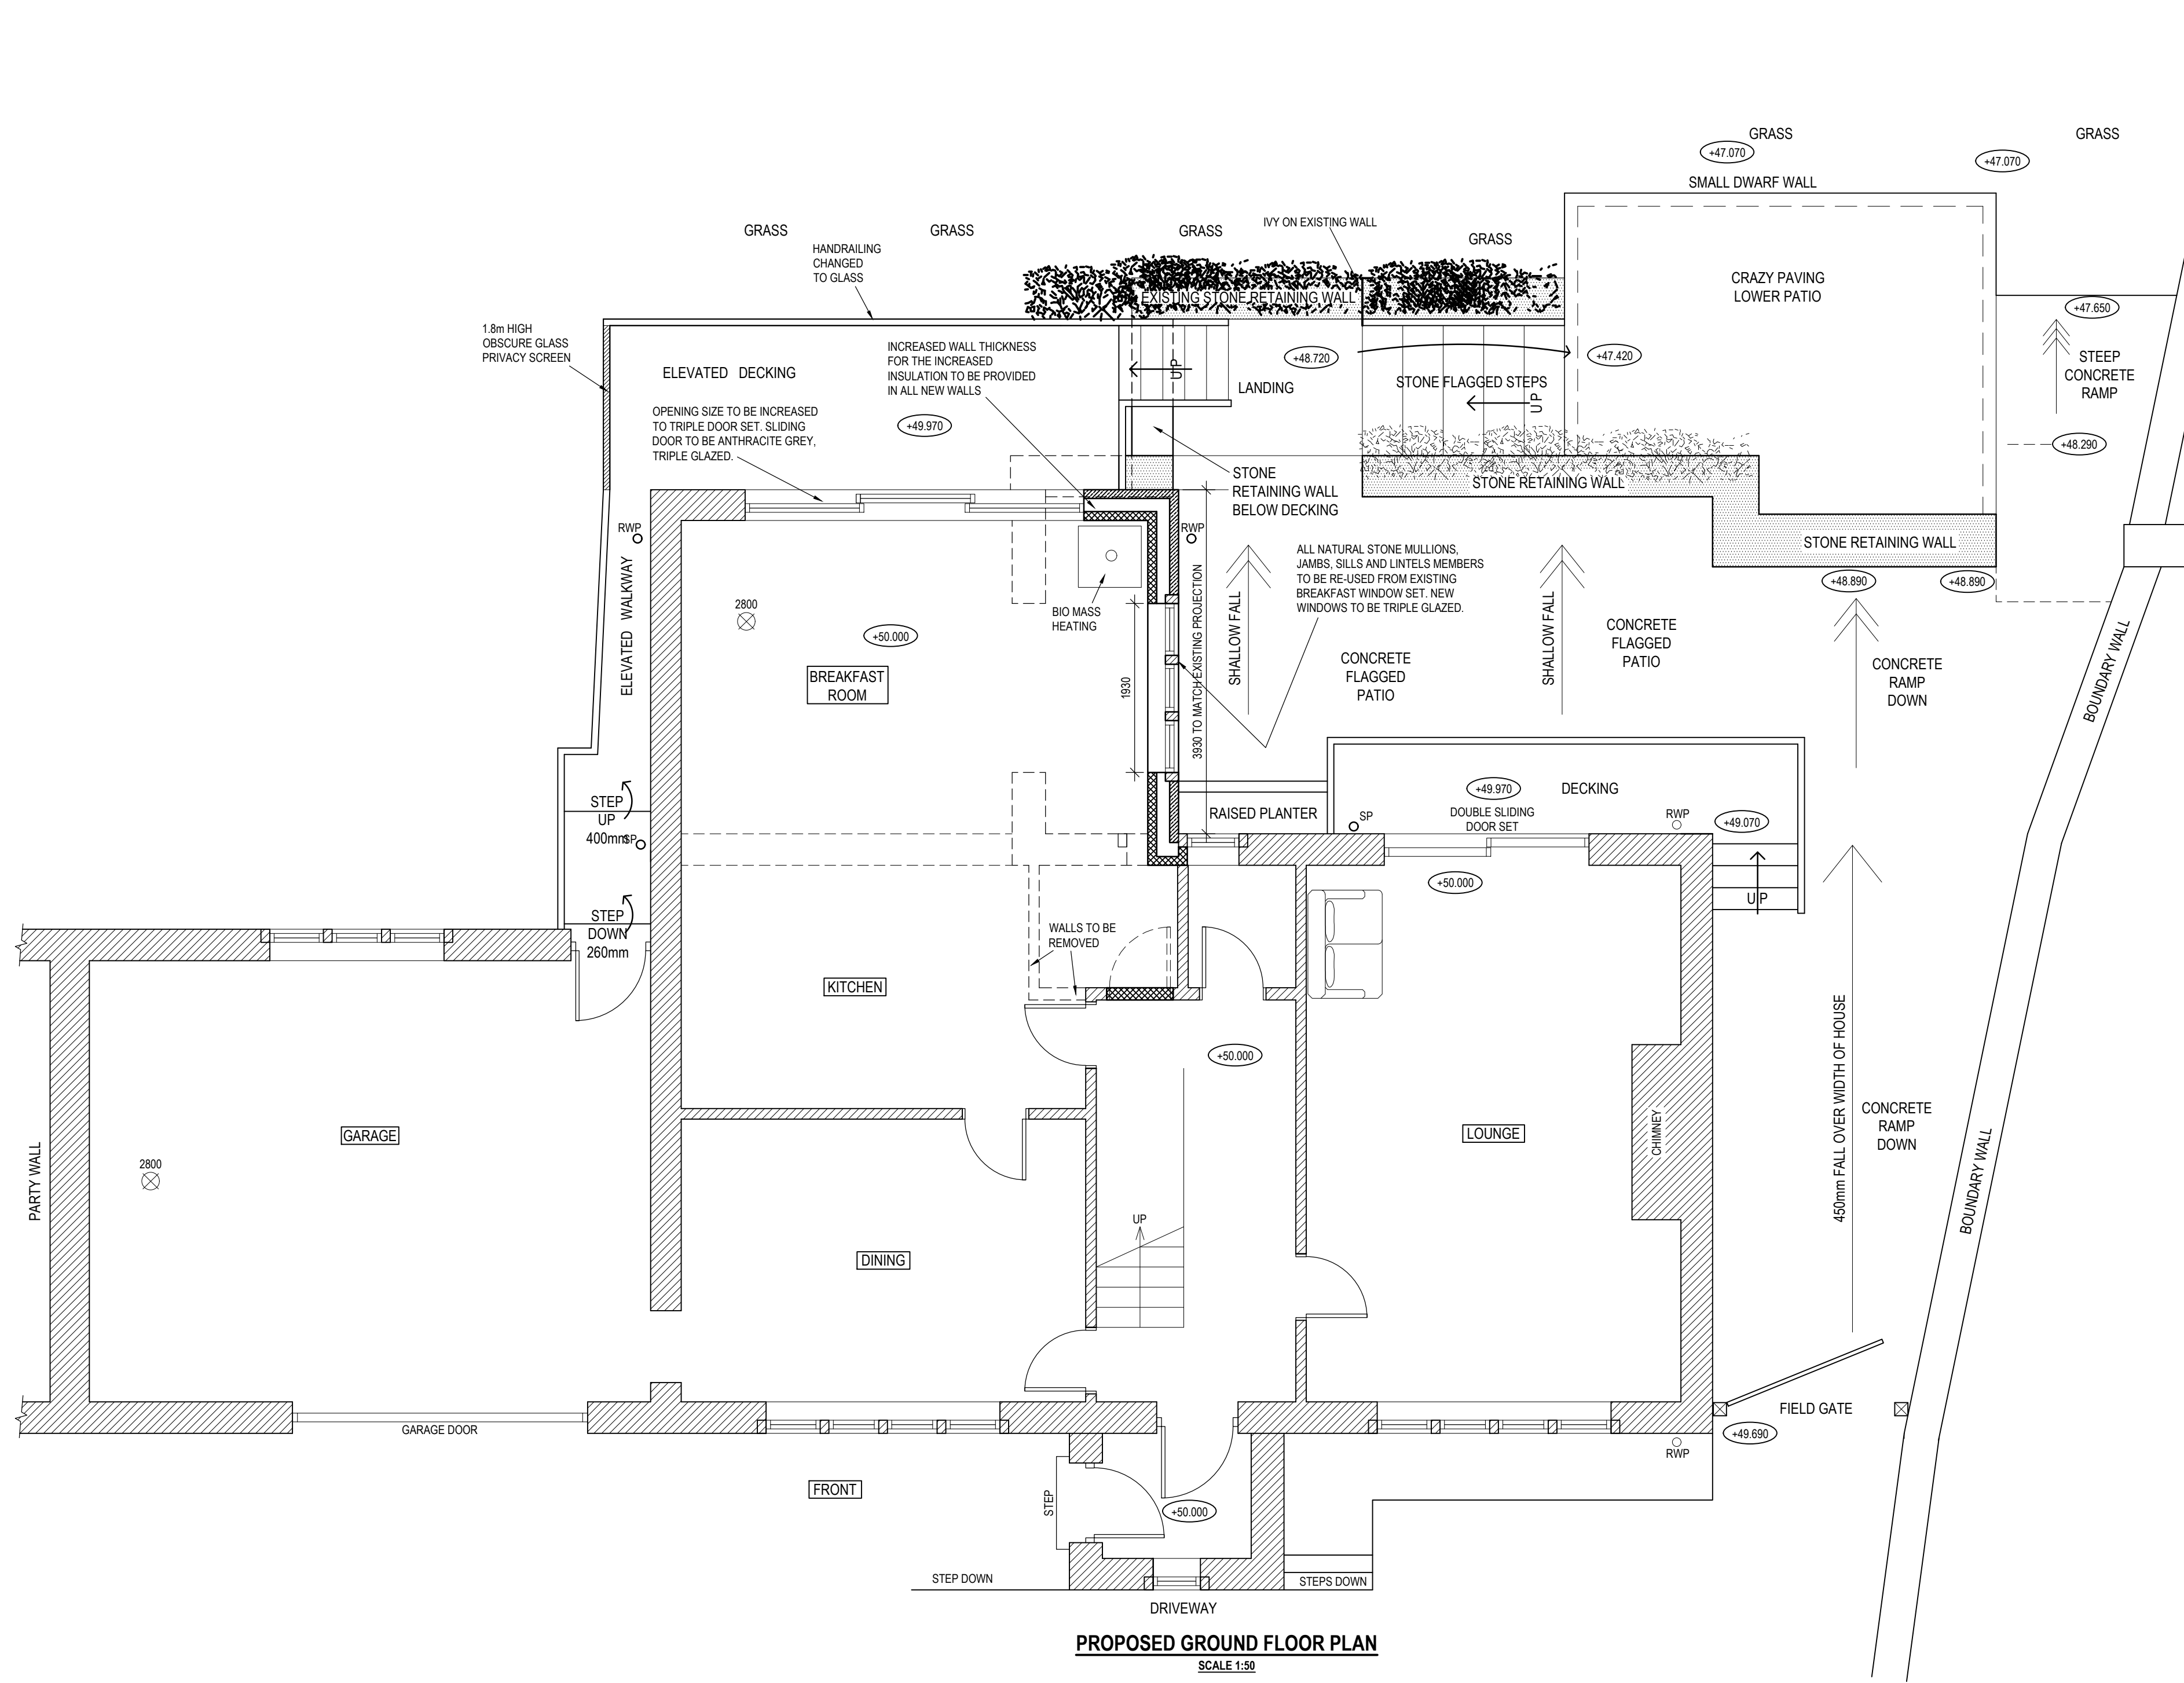


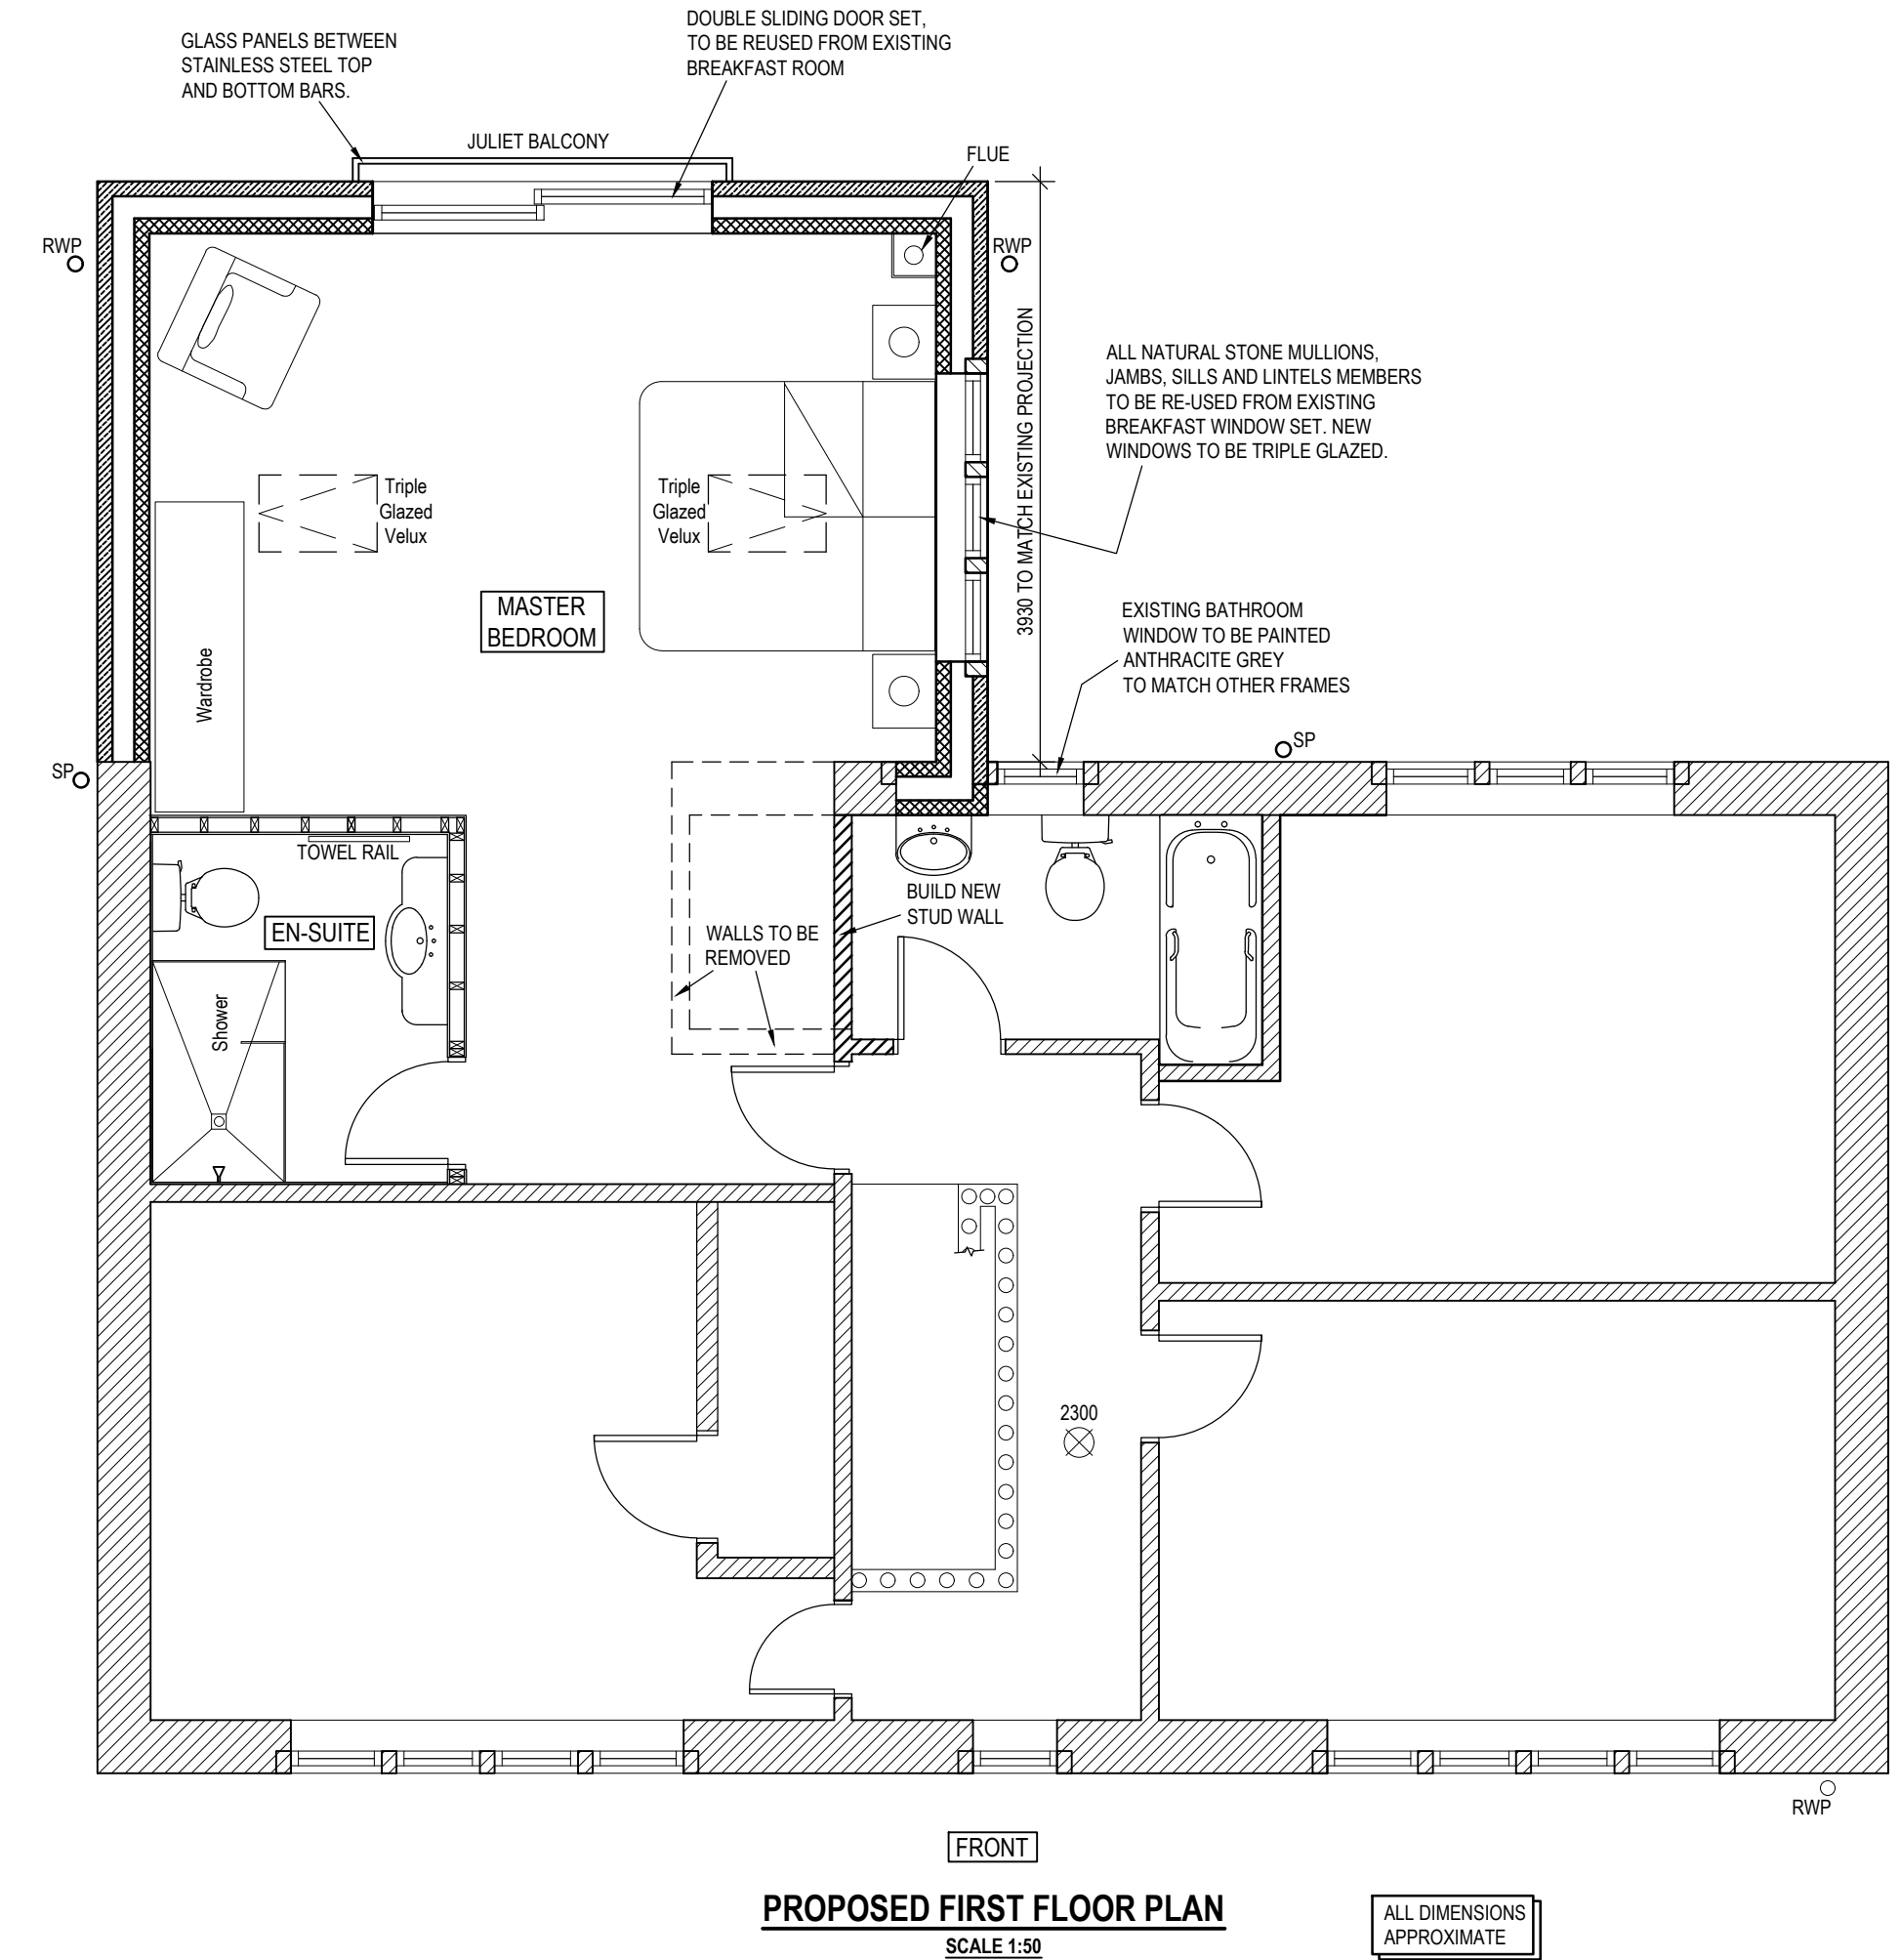

PROJECT GROUND and FIRST FLOOR EXTENSIONS and ASSOCIATED WORKS at 25 CROSLAND EDGE, MELTHAM, HOLMFIRTH, HD9 5RS				
TITLE PROPOSED GROUND & FIRST FLOOR PLAN, SECTION THROUGH PROPOSED EXTENSION				
PROJECT No. 2020/309	DRAWING No. 03	AMENDMENT L	DATE DRAWN 02 DEC 20	DRAWN BY KB
Amendment Note L- Handrailing changed to glass.				Date Revised 02/09/2022