




NOTE: ALL DIMENSIONS SHOWN
ARE PROVISIONAL DIMENSIONS
ONLY & SHOULD NOT BE READ AS
EXACT MEASUREMENTS.
THESE MAY NEED TO BE ALTERED
DUE TO SITE CONSTRAINTS/
INSPECTION
THE DRAWINGS AND DESIGN ARE
THE COPYRIGHT OF LDY LTD &
SHOULD NOT BE RE-PRODUCED
WITHOUT PRIOR PERMISSION

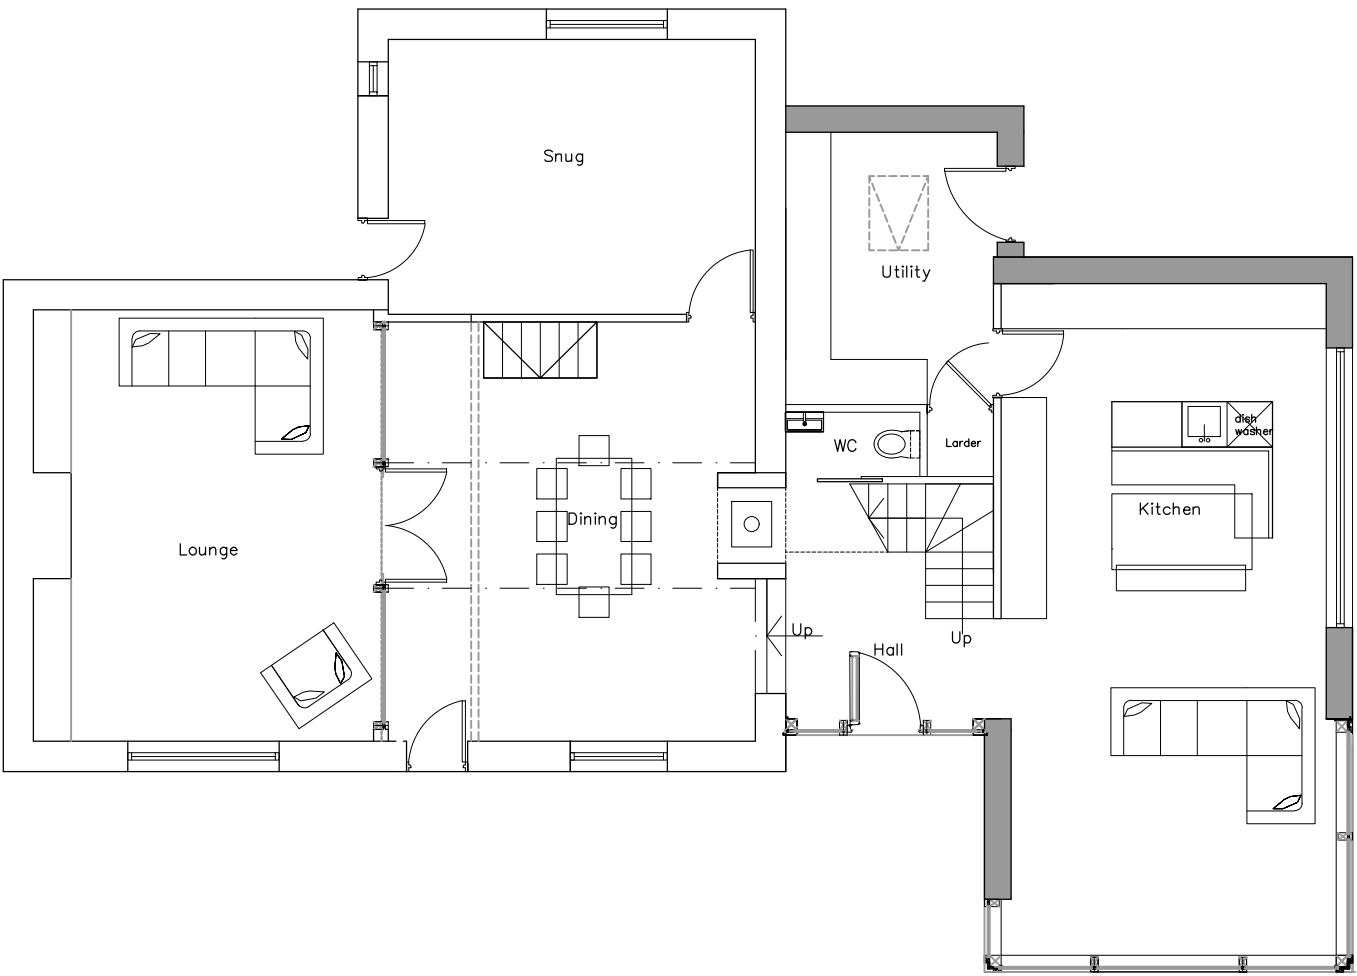

GROUND FLOOR

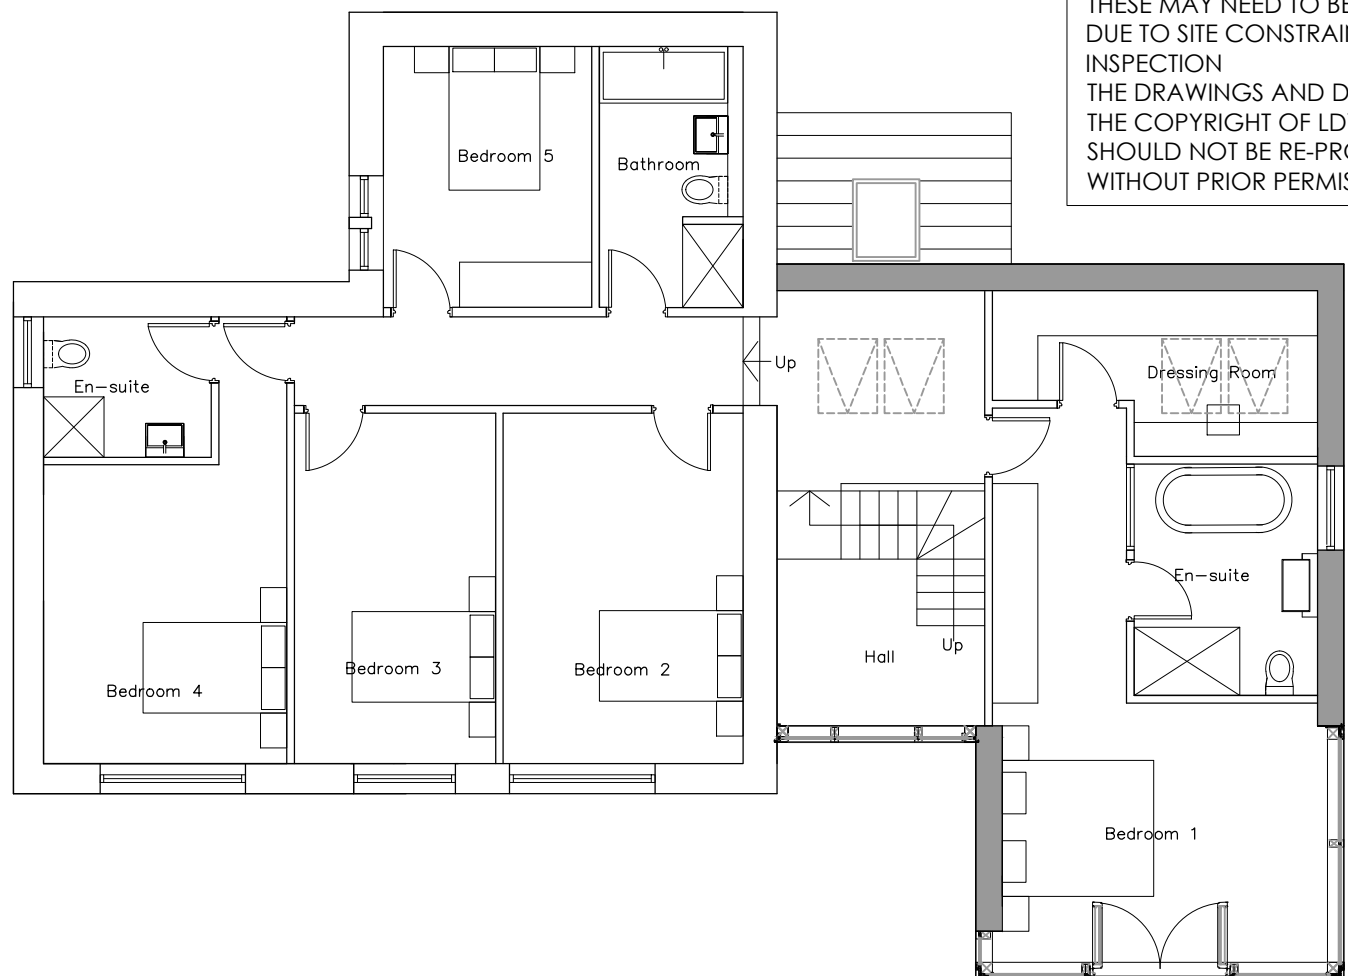


FIRST FLOOR

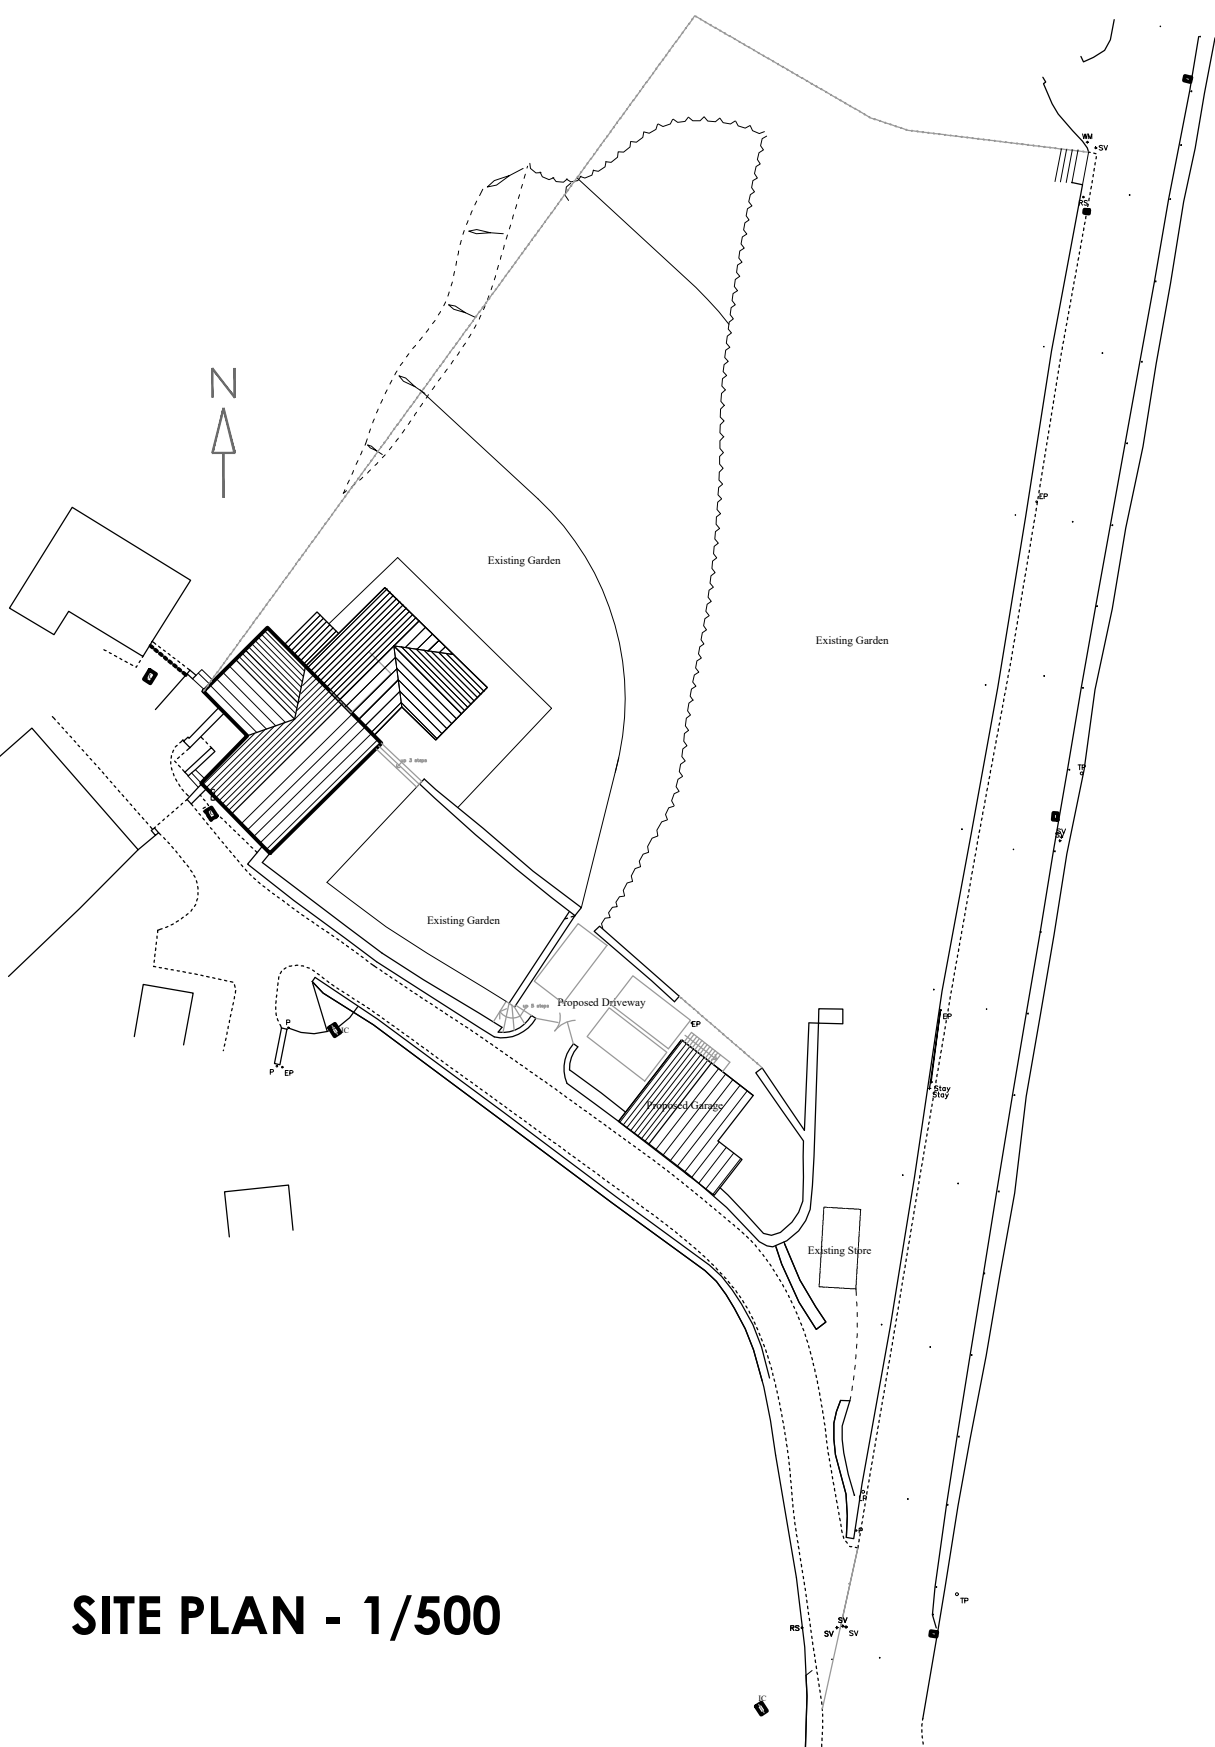


SITE PLAN - 1/500



NORTH EAST

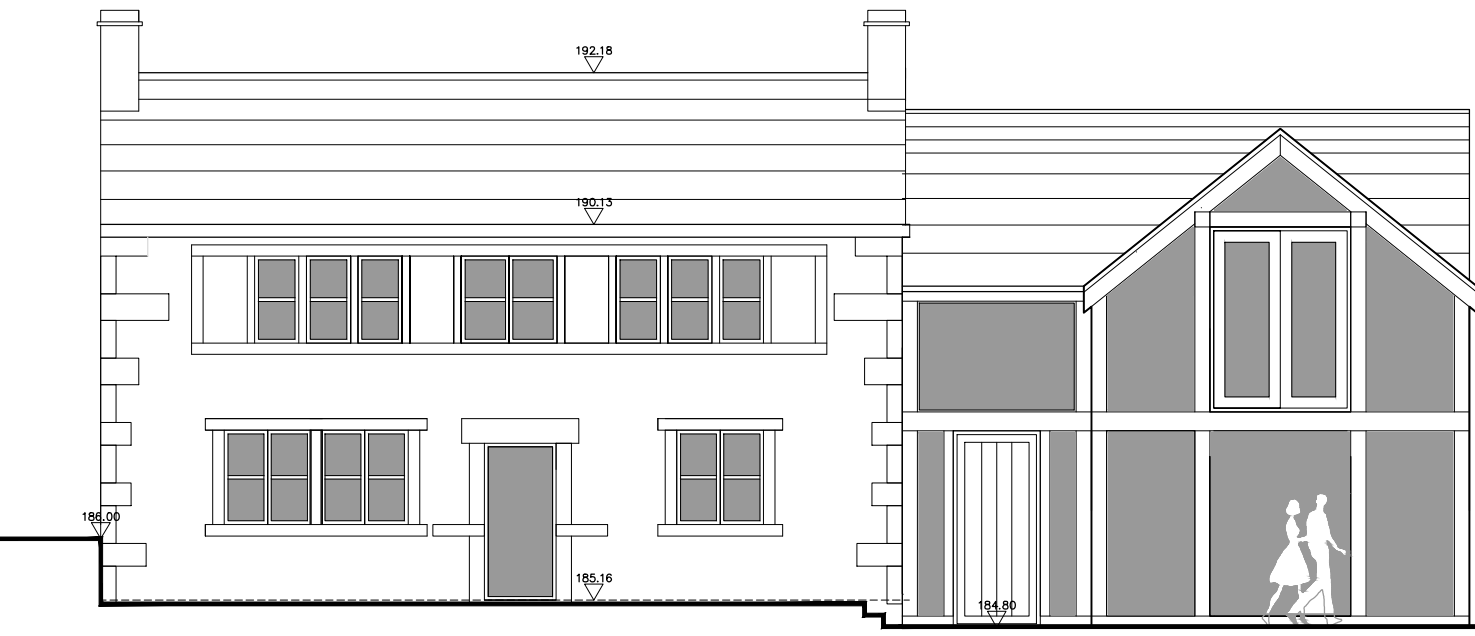

SOUTH EAST

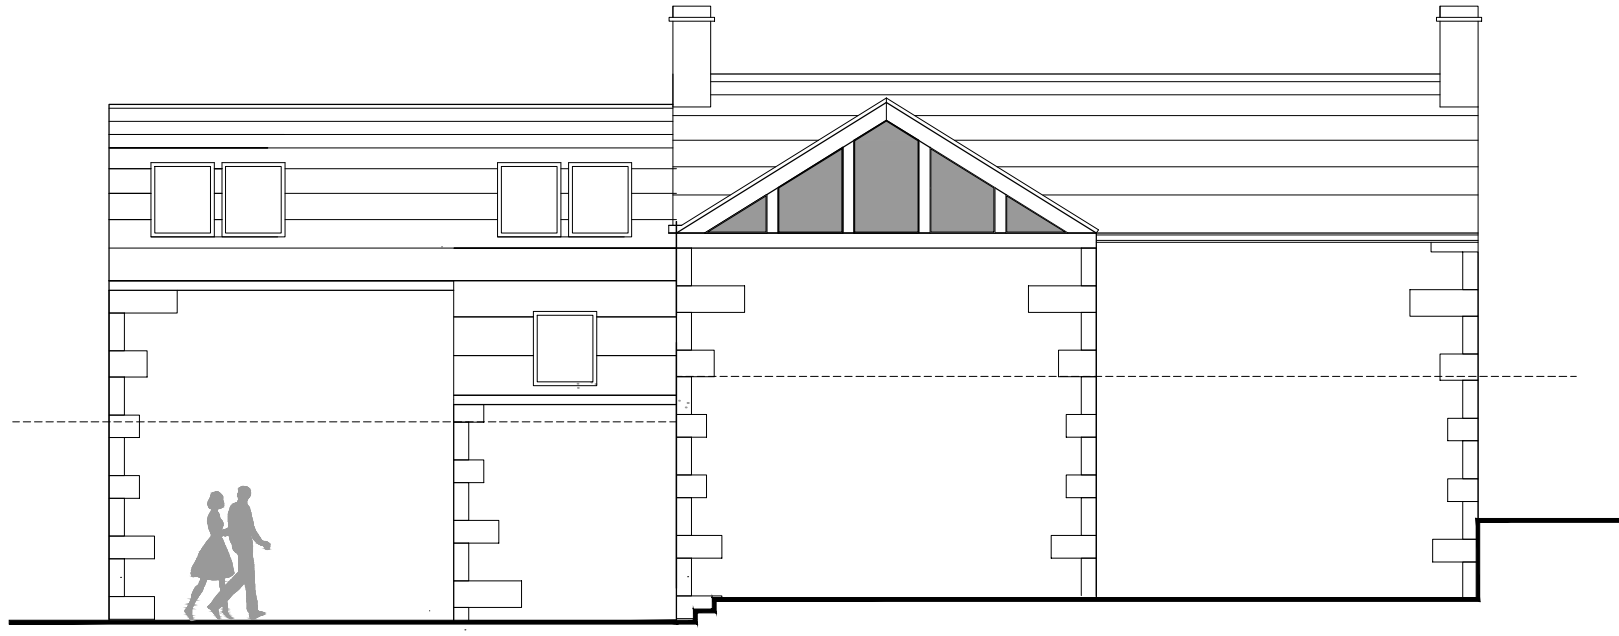

NORTH WEST

DRAWING DESCRIPTION			
EXTENSION AND ALTERATIONS			
JOB TITLE			
26 GREEN HILL BANK ROAD			
CLIENT			
Mr and Mrs Wood			
DRAWN BY			
SCALE 1/500 1/100 @ A2			
DATE Sept 2021			
DRAWING NO. 1099/00-02			
CHECKED			
REVISION E			



L'Arche Developments (Yorkshire) Ltd
3 The Studio
Top O' The Bank, Thirsk, North Lincolnshire
DN24 6JY
Company Reg: 8145504 VAT Reg: 141823355
Claire Parker-Hughes 07778722669 & Emma Hanks 07779724443