





north east elevation



south east elevation

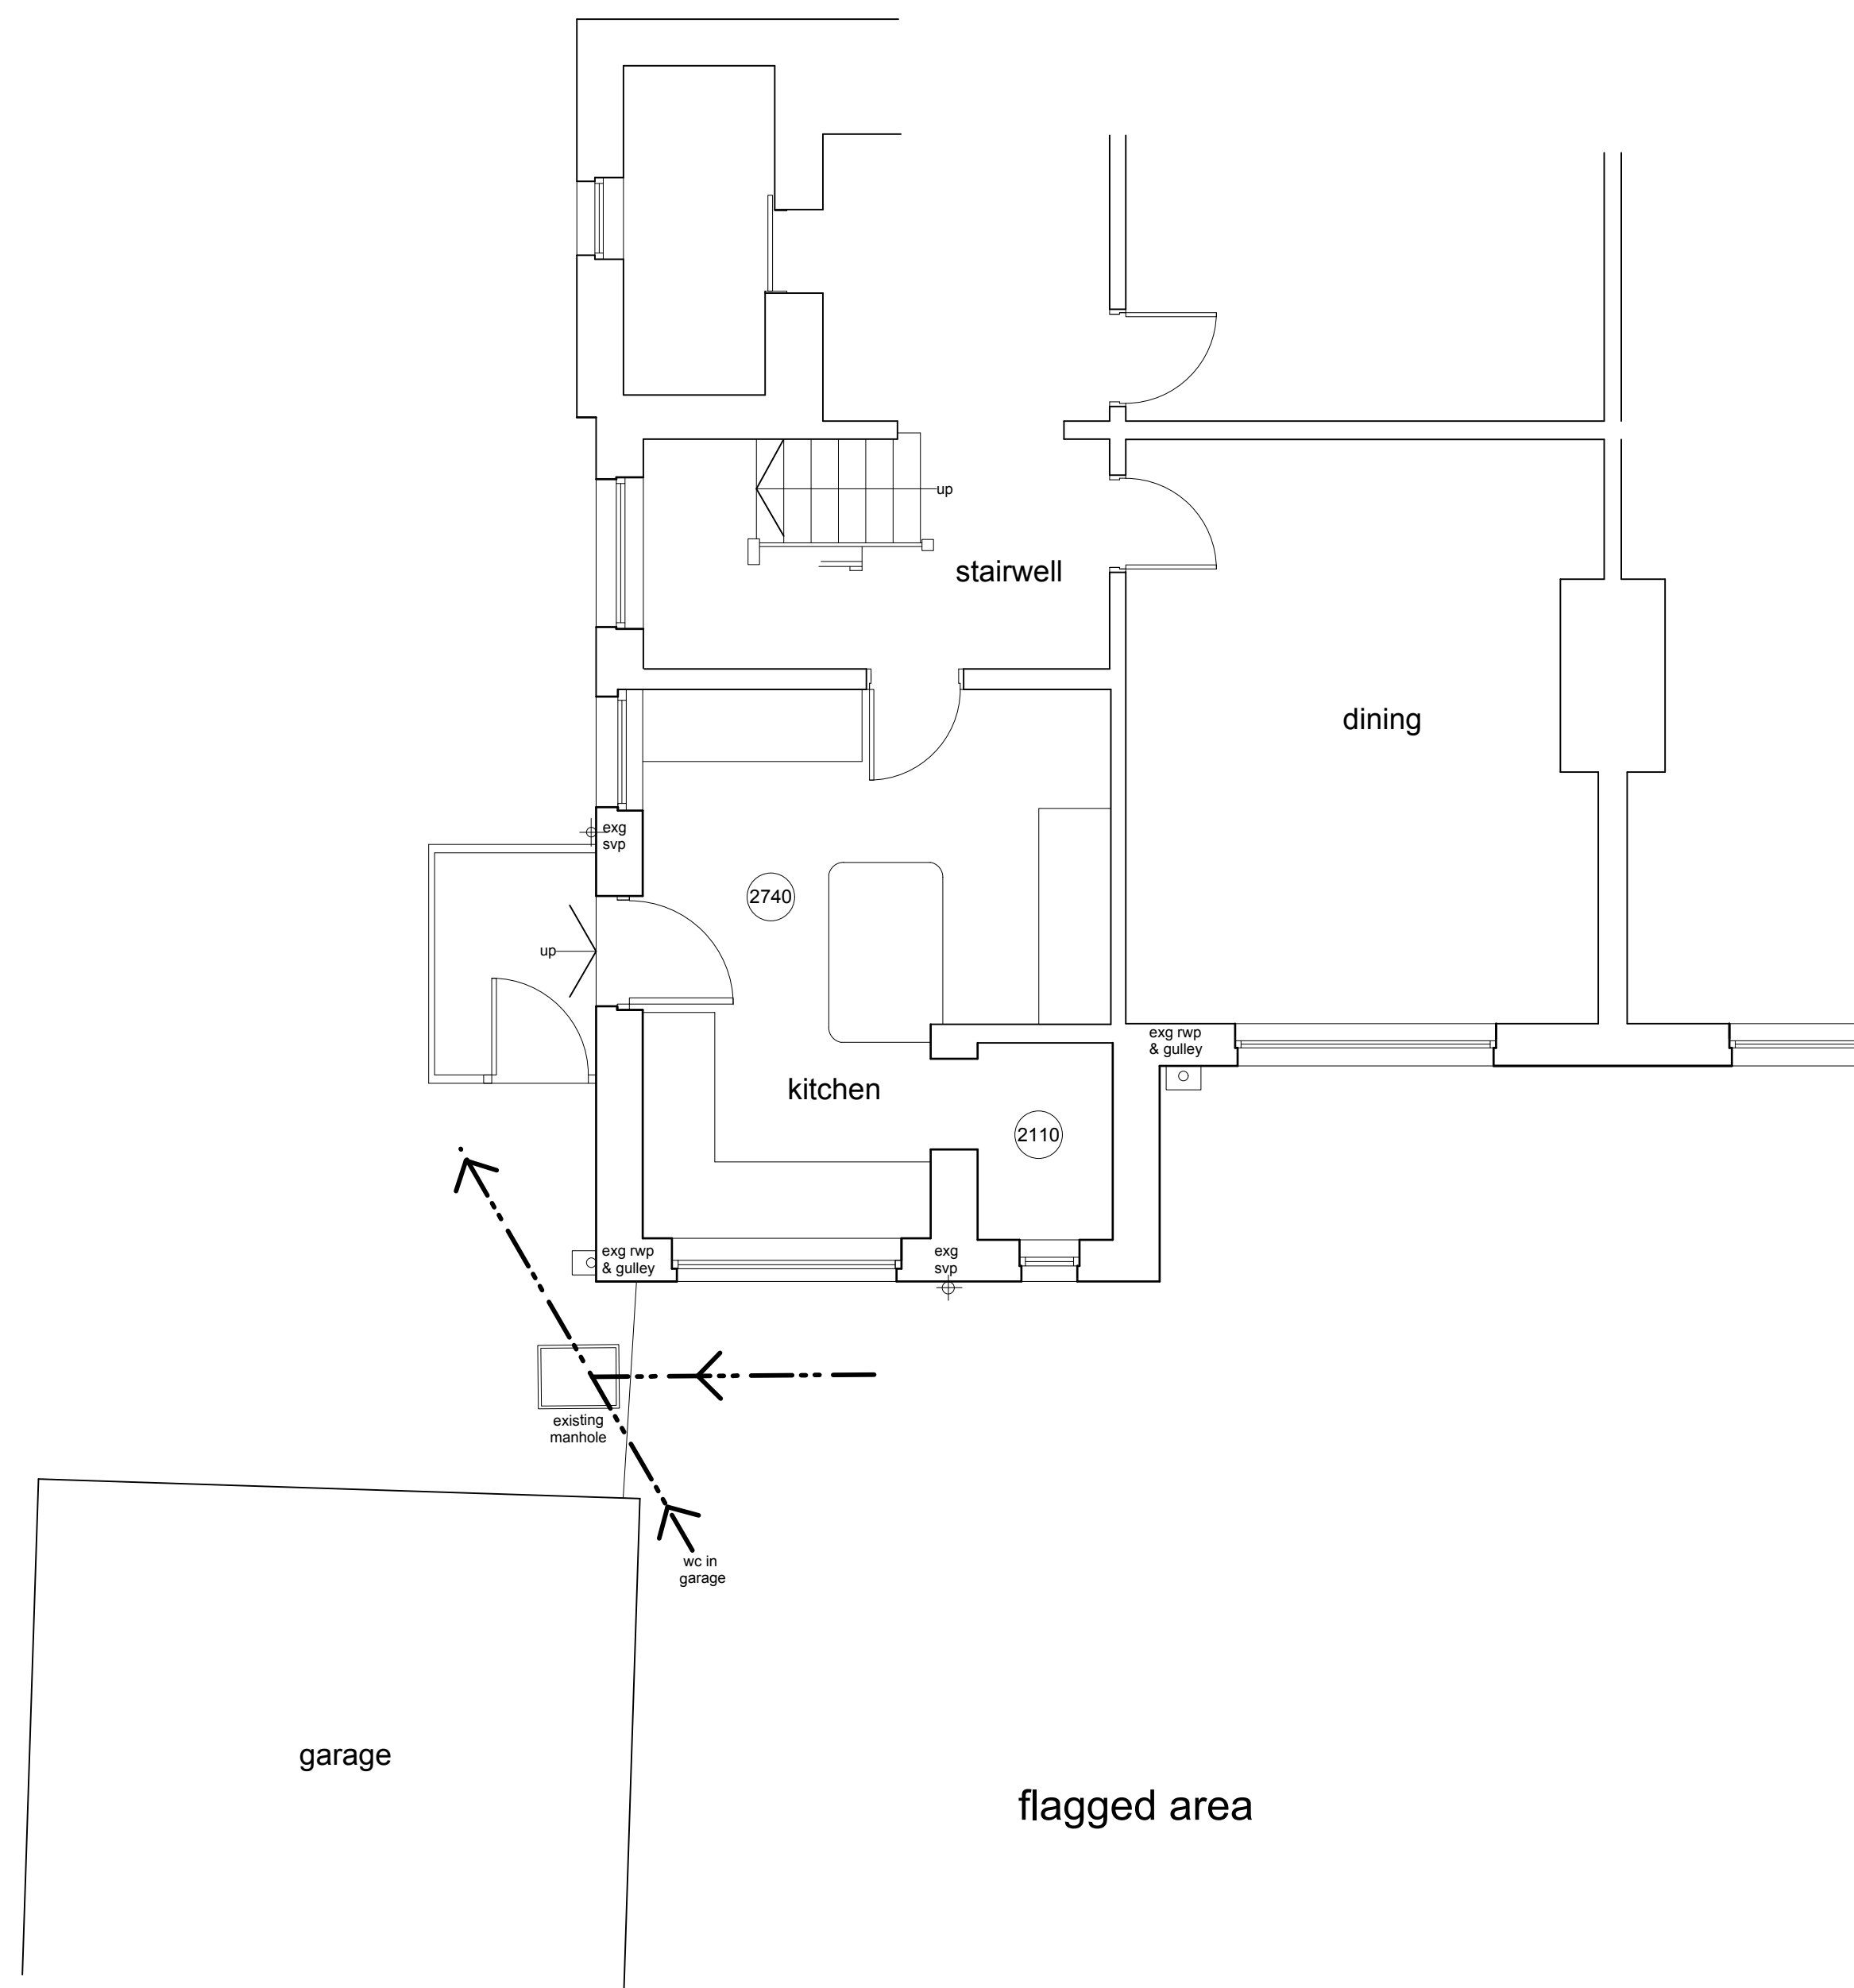

part ground floor plan

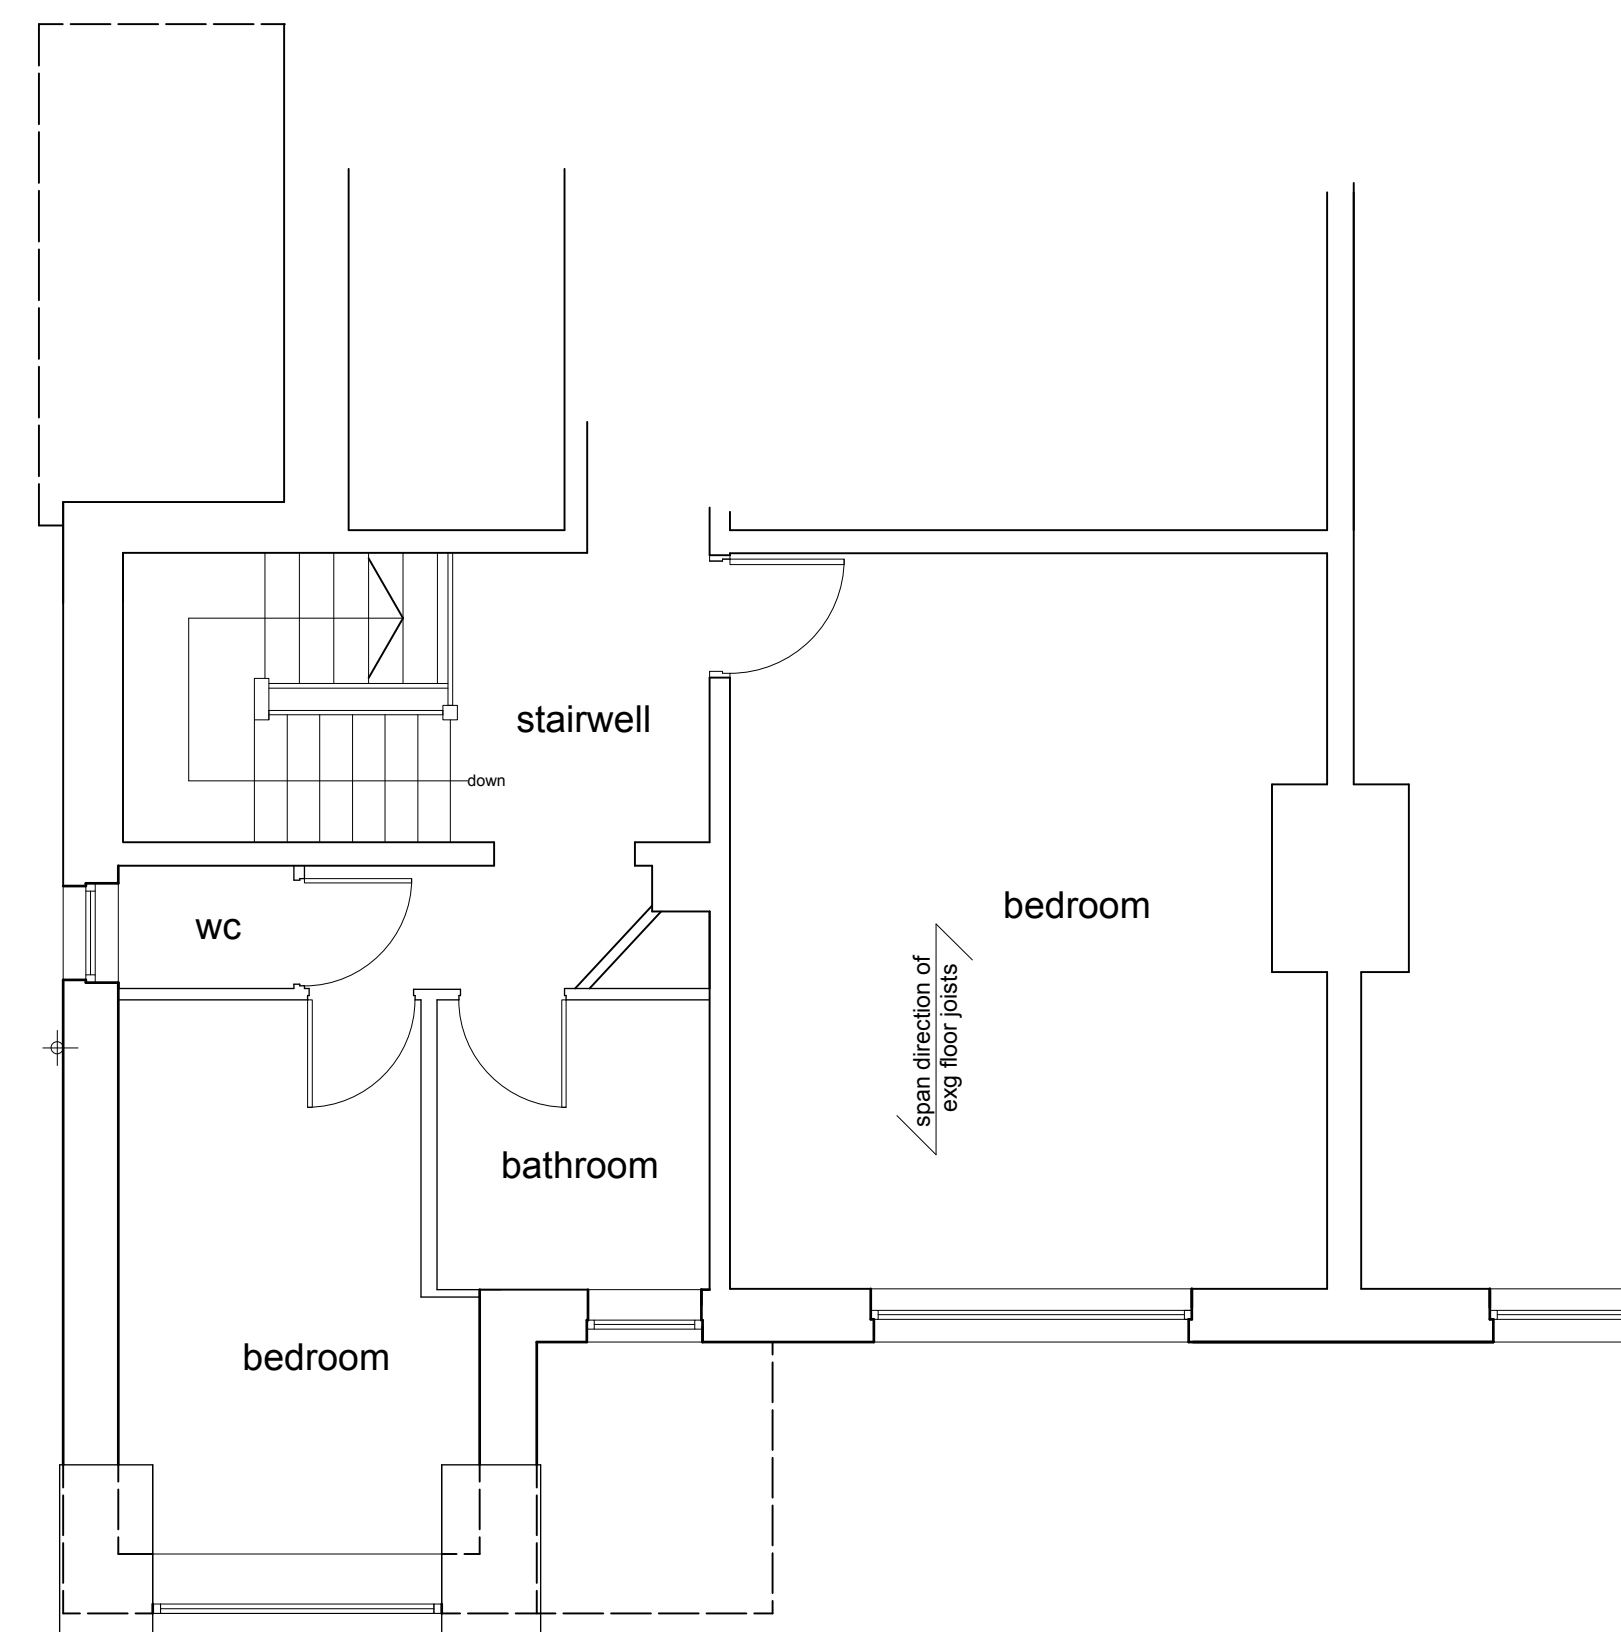

part first floor plan

Notes:
This drawing has been prepared specifically for the purpose of Planning Permission (where appropriate) & Building Regulation Approval. Valley Properties accept no liability for errors or omissions. The drawing may be used for estimating purposes, but the Principal Contractor must cost fully from a site investigation. The Contractor is responsible for checking site dimensions, materials etc., and all building work, such work being checked by Building Control on site, as may be appropriate. Valley Properties disclaim any liability for works carried out.

Revisions:
Rev.A
Rev.B
Rev.C
Rev.D
Rev.E

VALLEY PROPERTIES
ARCHITECTURAL DESIGN SERVICES

7 Holmfirth Road
 Meltham

Holmfirth HD9 4AA

Tel: 01484 854100 Mob: 07769736142
 E-mail: vproperties@supanet.com

Client Details

Shahid Hussain

Project Title

Proposed extensions
688 Bradford Road
Huddersfield

Drawing Title	Survey Drawing
---------------	----------------

Scale. 1/50	Drawing Number 2019/052/01	Rev.	Date Drawn September 2018	Drawn By Andrew Smith
----------------	-------------------------------	------	------------------------------	--------------------------