

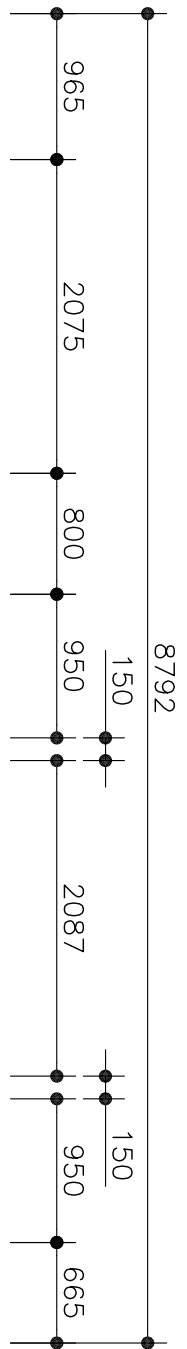


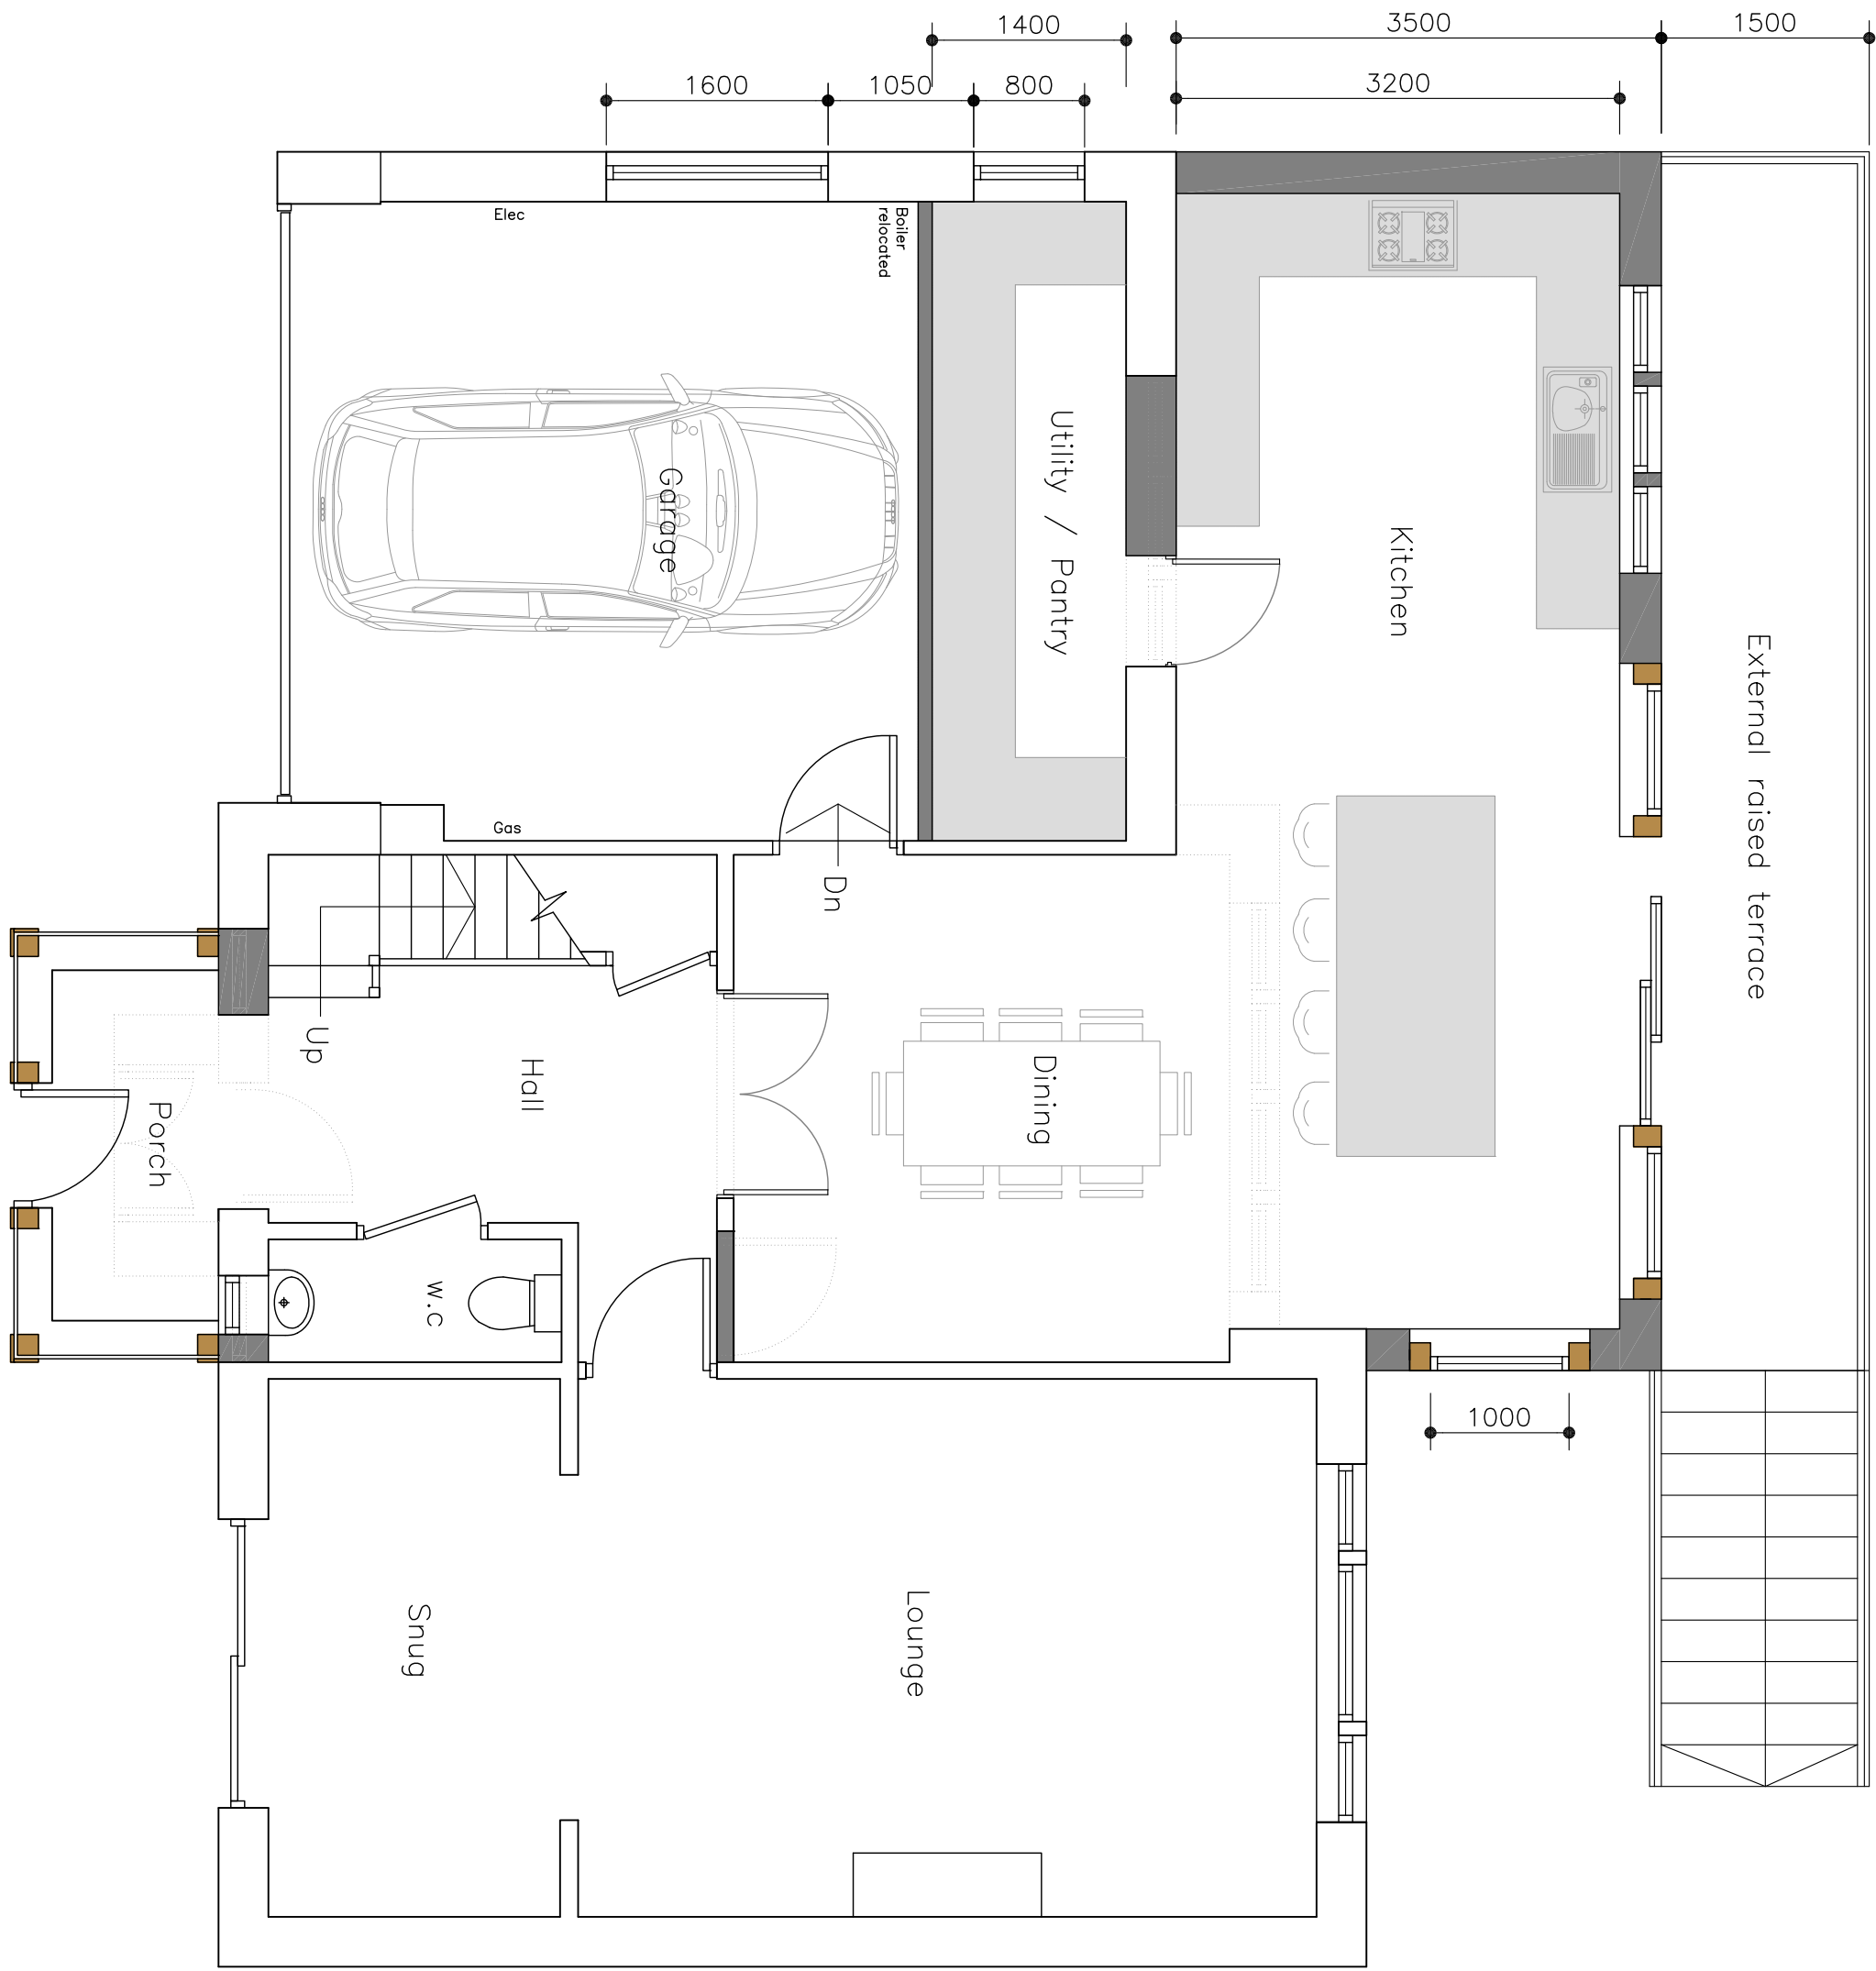


Proposed Ground Floor Layout
Scale 1:50

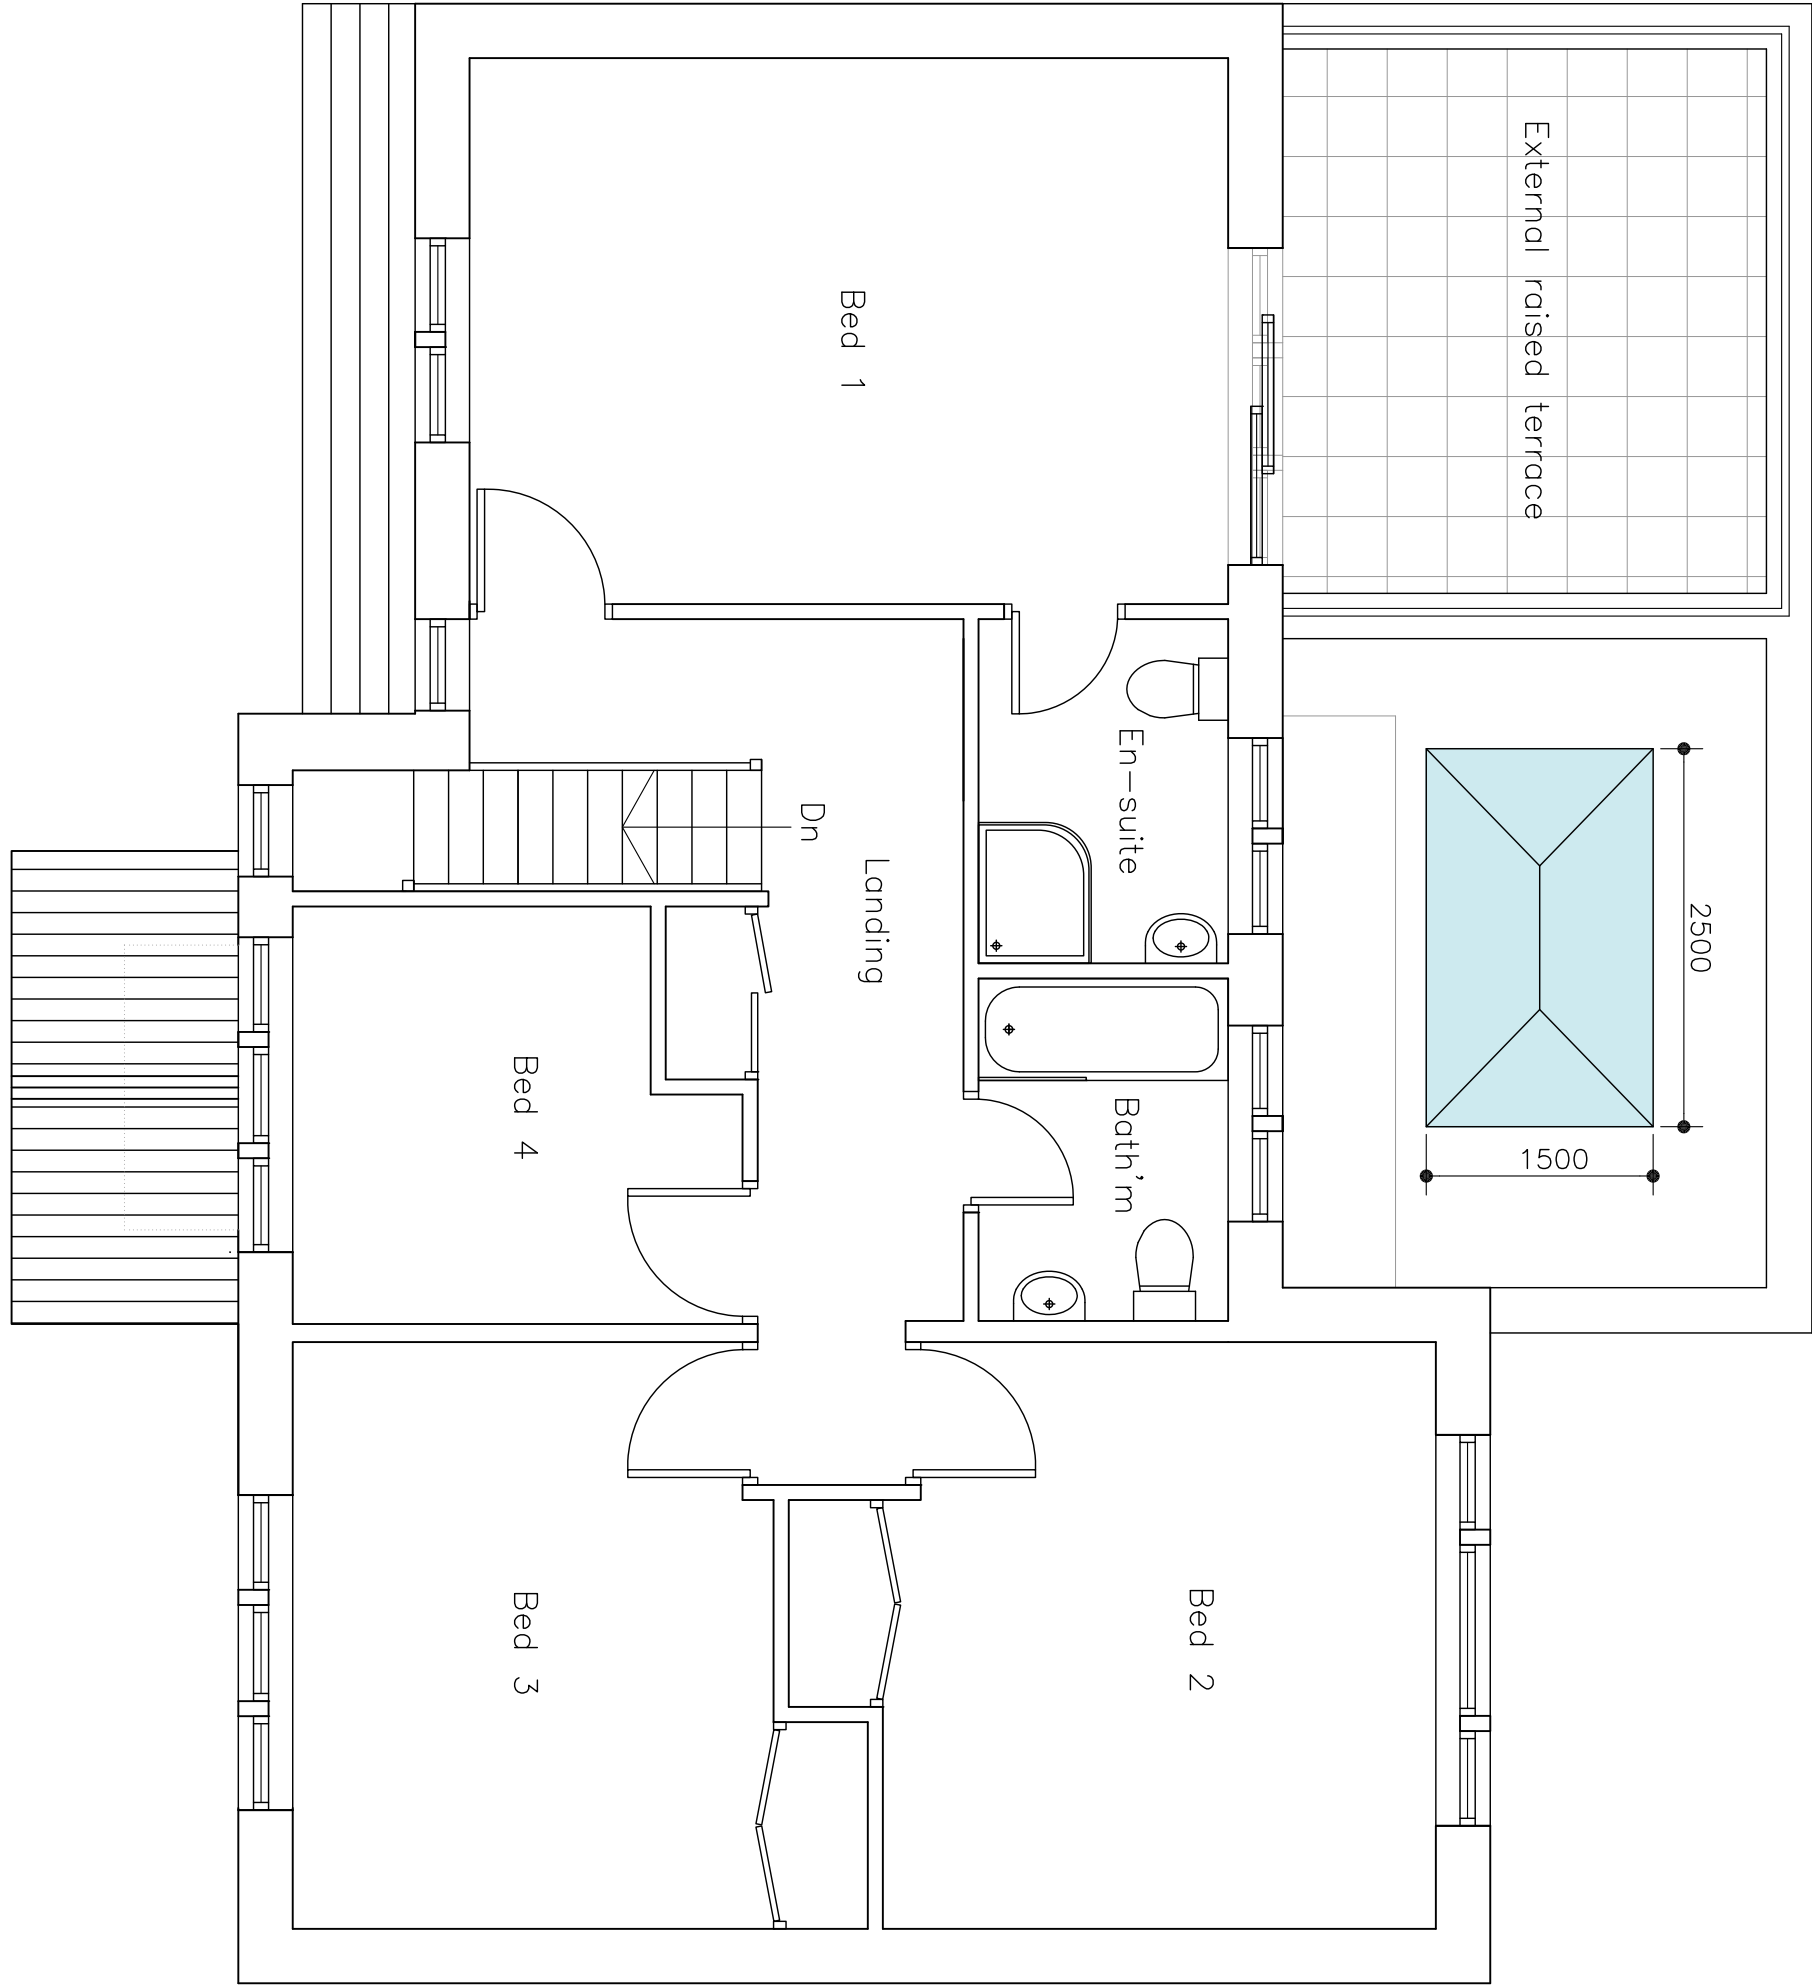

Proposed First Floor Layout
Scale 1:50

NOTES

1. No dimensions to be scaled. IF IN DOUBT ASK.
2. All dimensions must be checked and verified on site by the Contractor prior to the commencement of works and Hinchliffe Architecture & Design Ltd. to be notified of any discrepancies.
3. The copyright of these drawings remains the property of Hinchliffe Architecture & Design Ltd. They must not be reproduced in any way without prior written consent from the originator (Hinchliffe Architecture & Design Ltd.)
4. Any works undertaken on site prior to obtaining full written approval from the Planning Department & Building Control is at the Contractor/Clients own risk. Works should not commence until ALL approvals are granted.

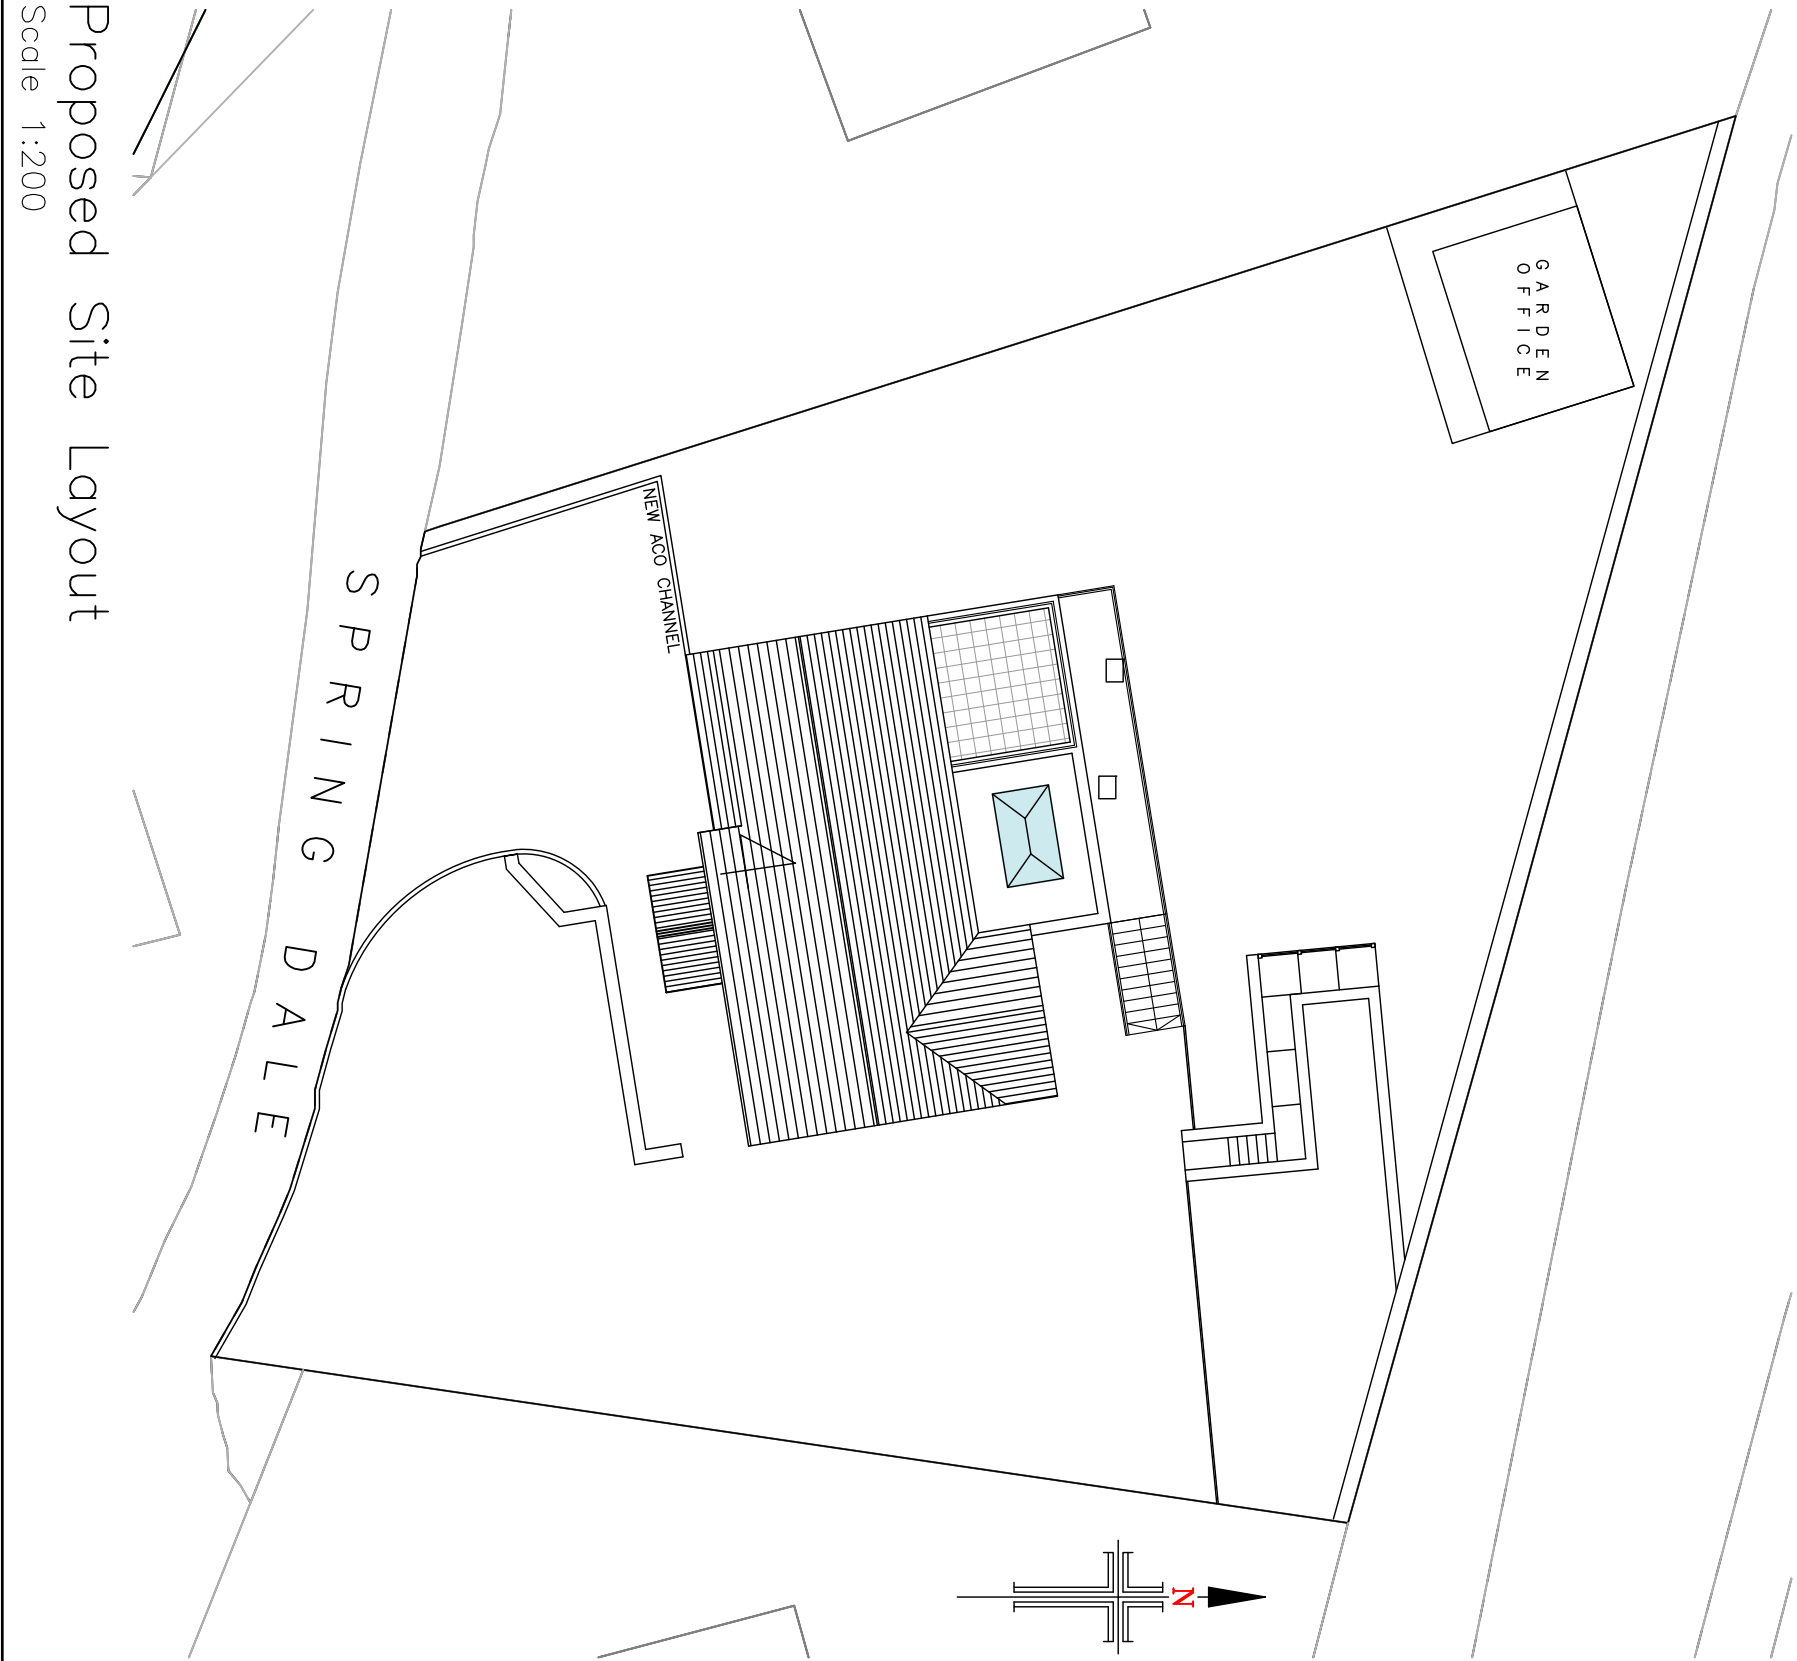

Proposed Site Layout
Scale 1:200

Rev.		Description	
Status			
PLANNING			



hinchliffe
ARCHITECTURE & DESIGN
24 CANTON ROAD
HOLMFIRTH
WOLFEATHAM
WOLFEATHAM
WOLFEATHAM
WOLFEATHAM

01484 509 844
01484 509 844
01484 509 844
01484 509 844
01484 509 844

Client	MR & MRS SUTTON	
Project	4 SPRING DALE HONEY HOLMFIRTH HD9 6DA	
Drawing Title	PROPOSED FLOOR PLANS & SITE PLAN	

Scale (at A1)		Date
AS SHOWN		27.07.2021
Dwg. no.	055-21-PL02	Rev.
		B