




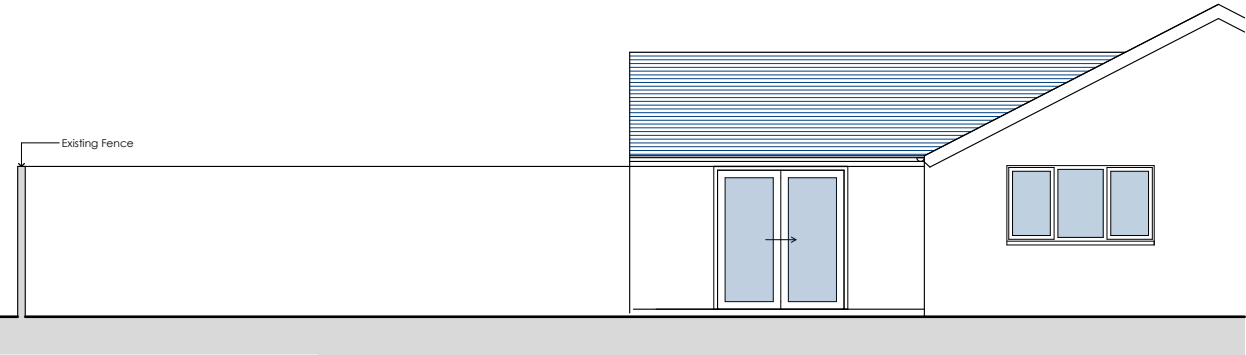


Existing South Elevation 1:100

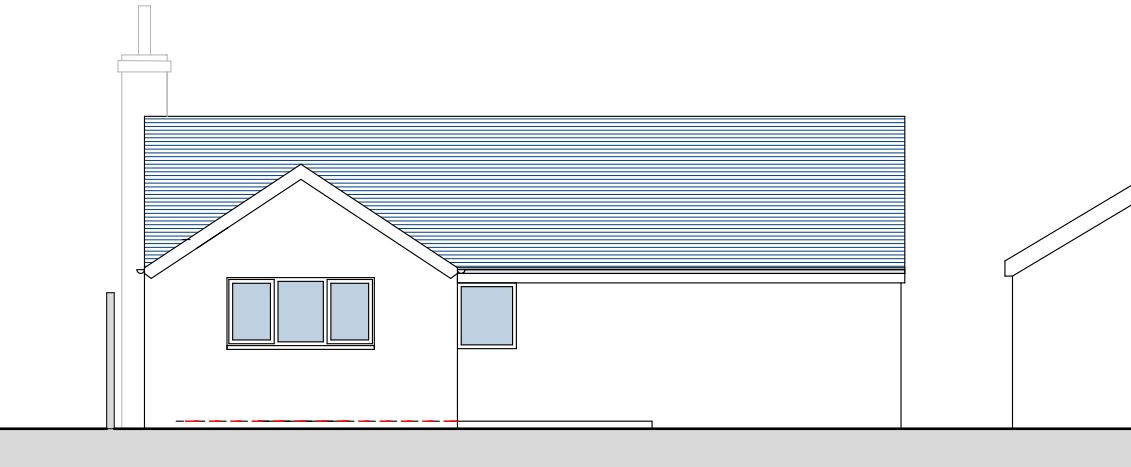

Existing West Elevation 1:100

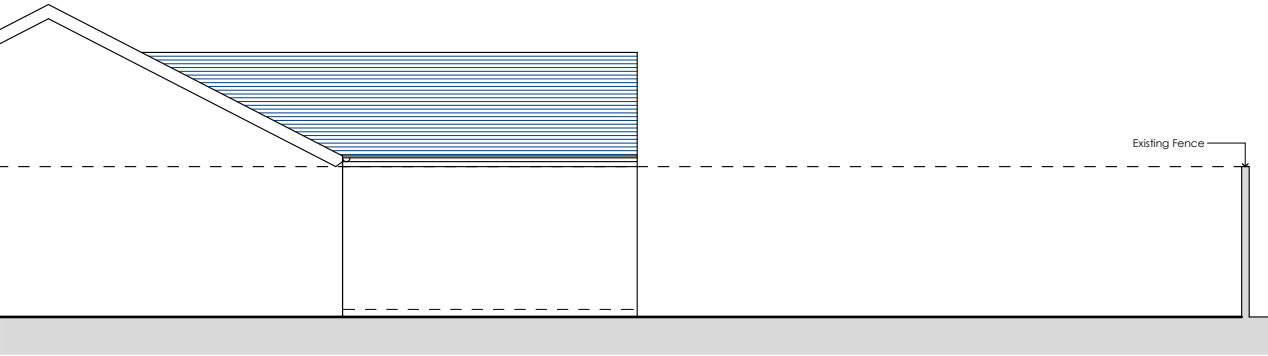

Existing North Elevation 1:100

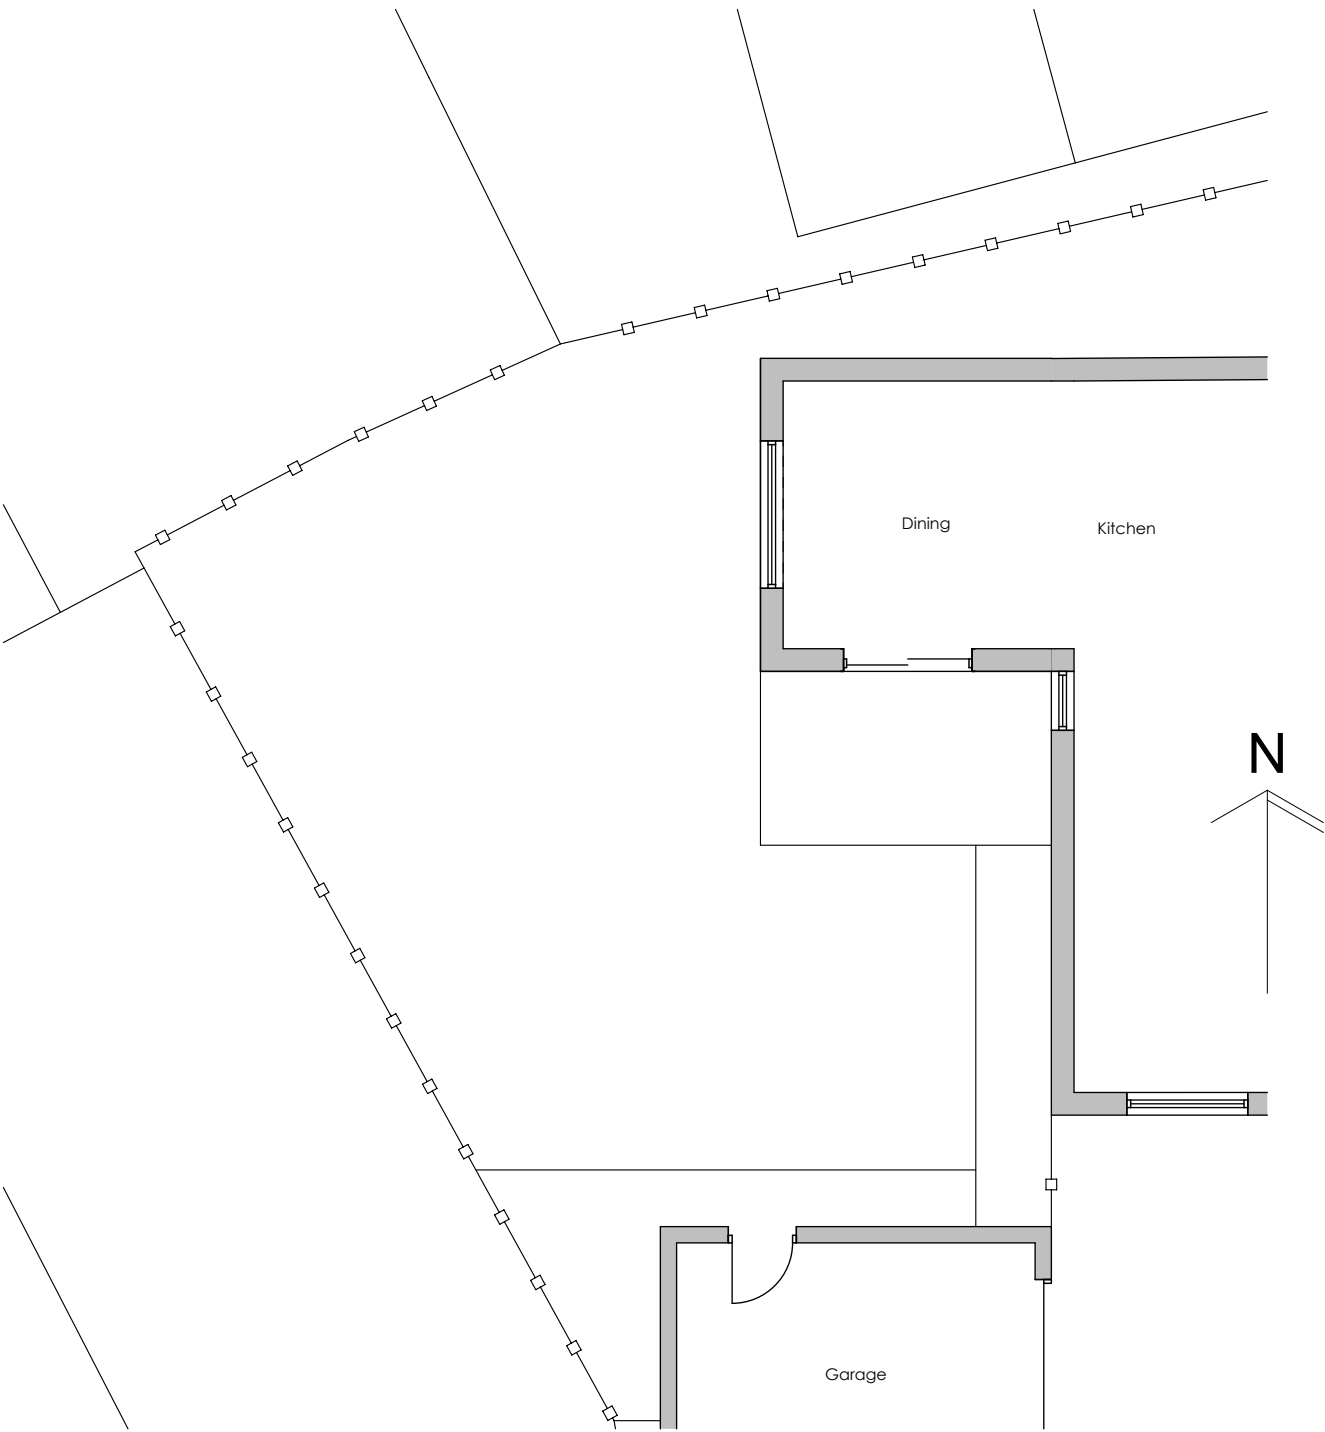

Existing Ground Floor 1:100



OS Location Plan 1:1250

Rev		Date
Drawing Existing Plans and Elevations		
Drawing no:	Rev	Date
0136/2021 - 01		Oct 21
Scale @ A3 1:100 / 1:1250		
Job title Single Storey Rear Extension to Existing Dwelling, 1 Summerfield Grove, Lepton, Huddersfield		