




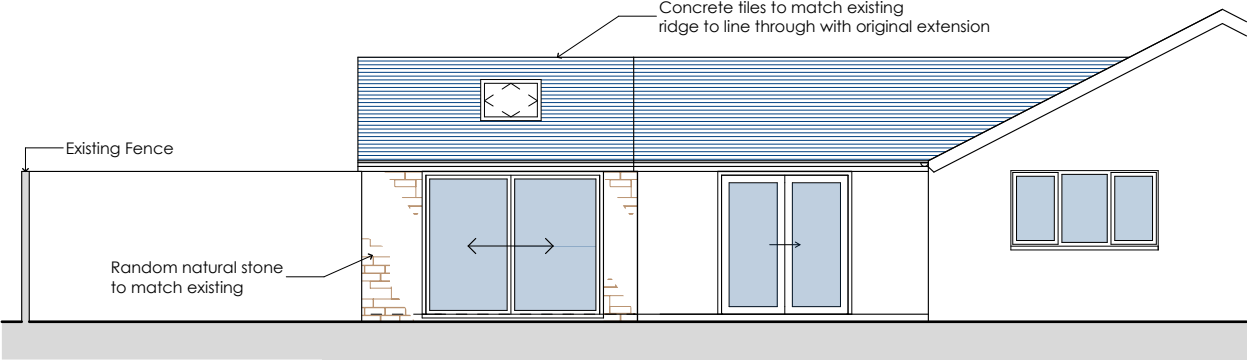


Proposed South Elevation 1:100

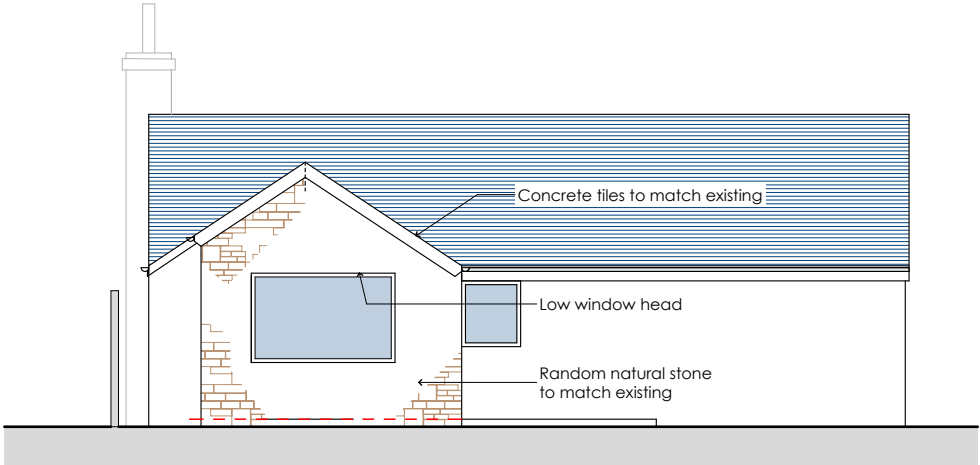


Proposed West Elevation 1:100

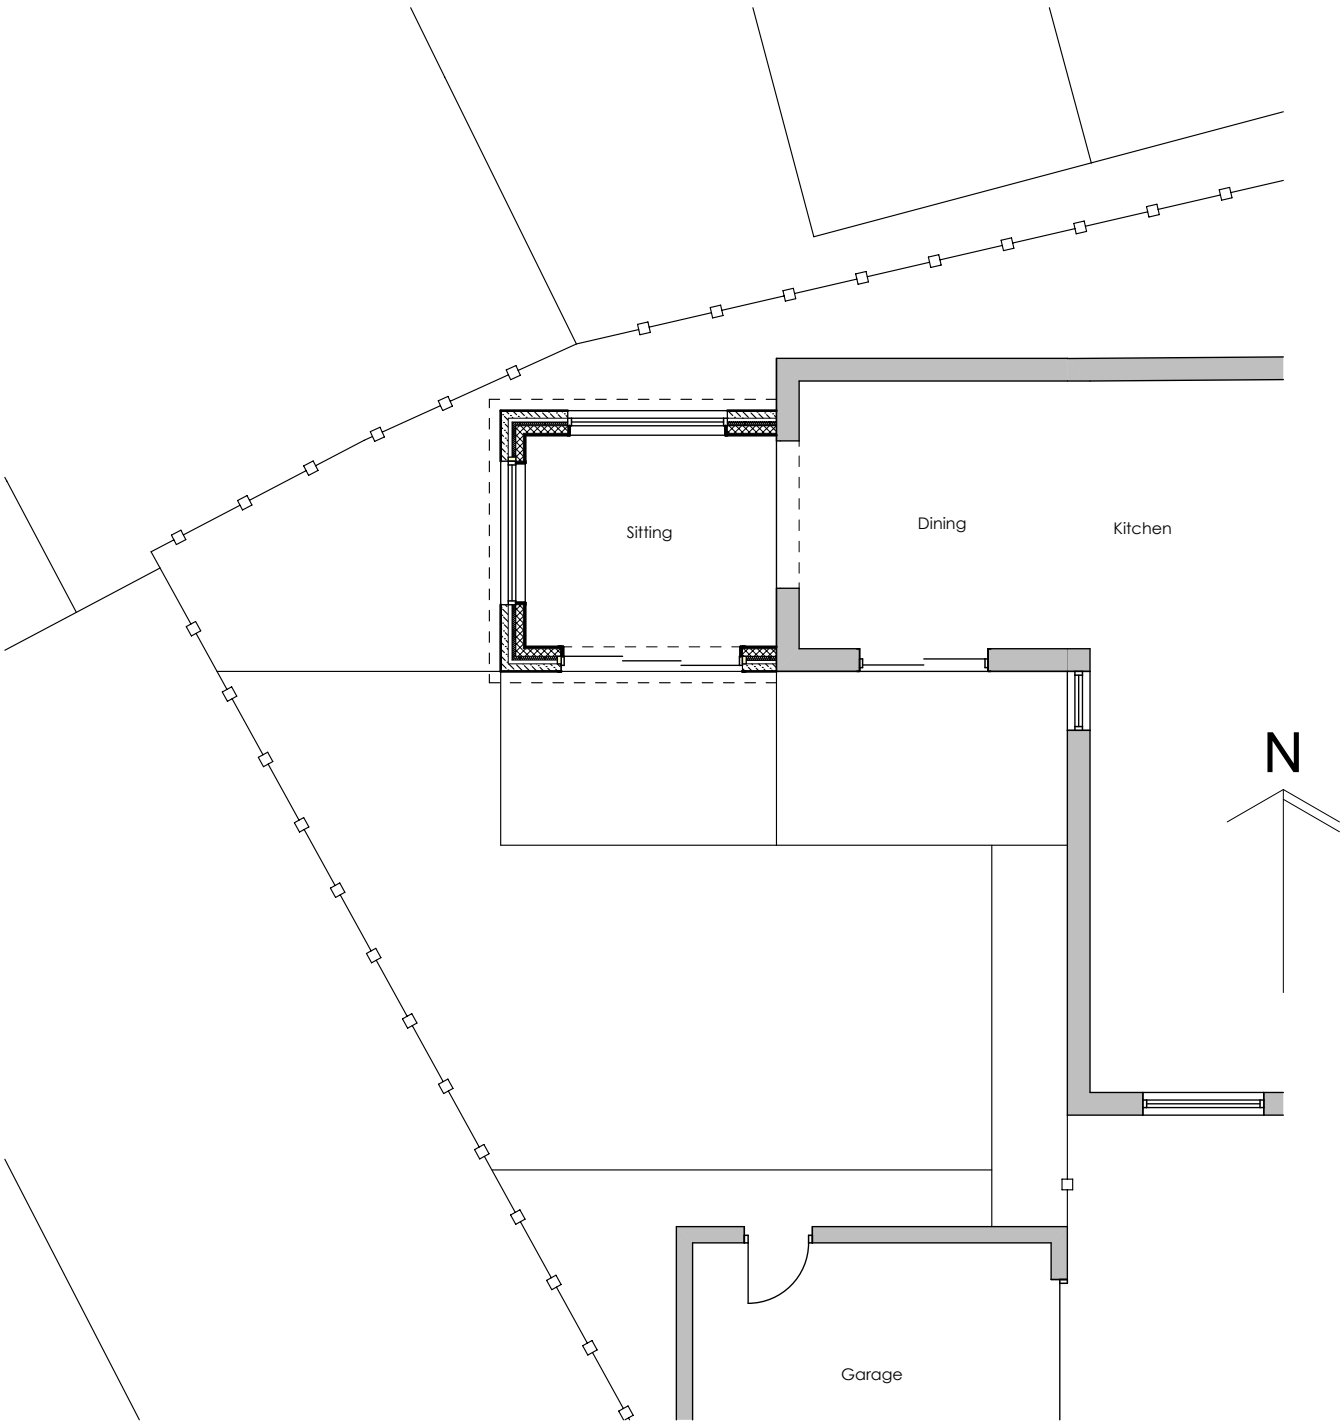

Proposed Ground Floor Plan 1:100

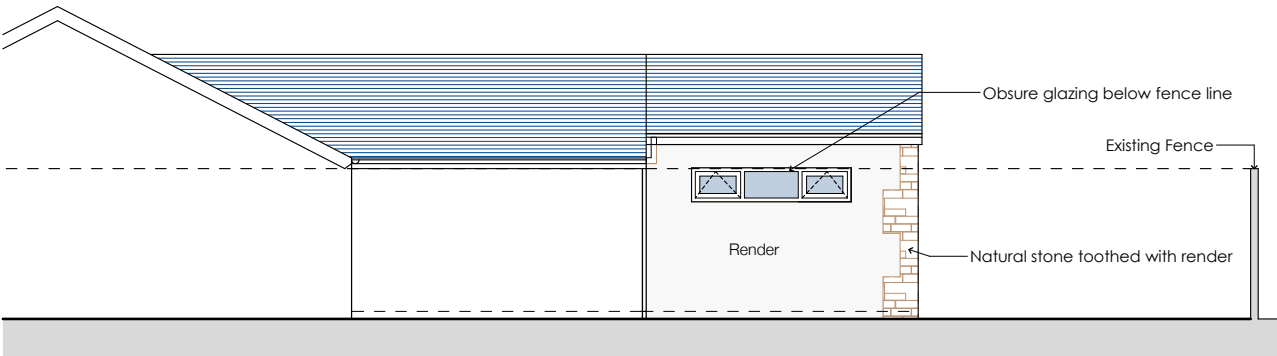

Proposed North Elevation 1:100

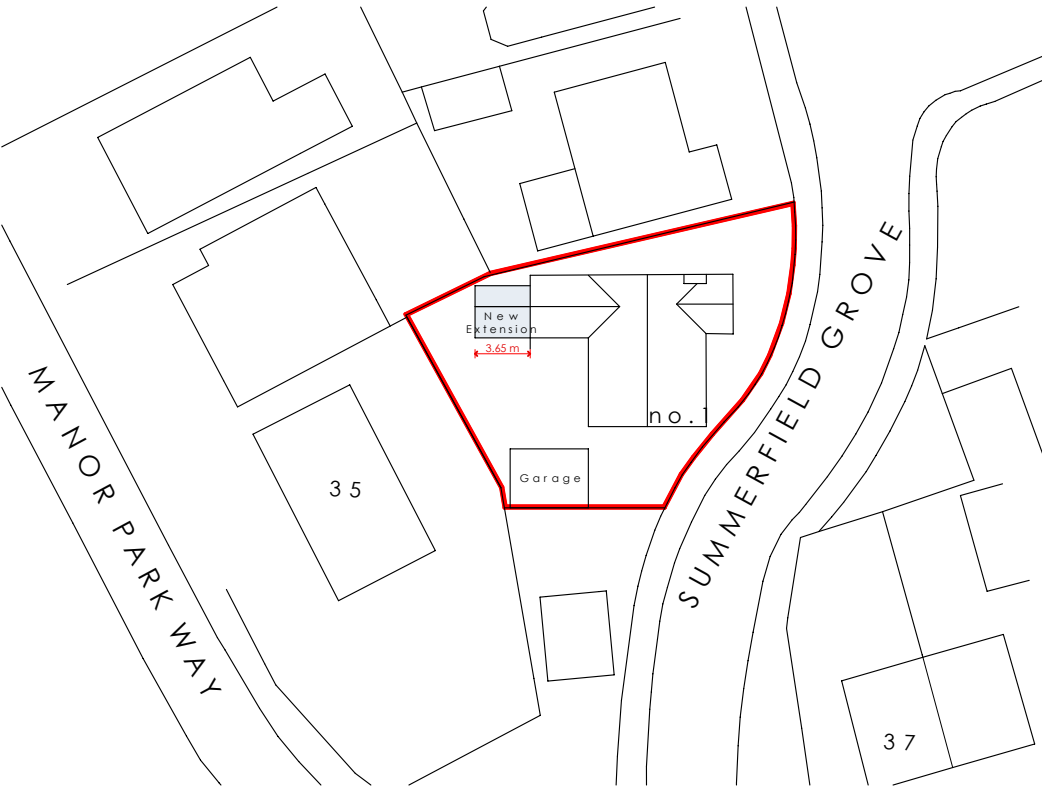

Proposed Block Site Plan 1:500

Rev		Date	
Drawing Proposed Plans and Elevations			
Drawing no:	Rev	Date	Scale @ A3
0136/2021 - 02		Oct 21	1:100 / 1:500
Job title			
Single Storey Rear Extension to Existing Dwelling, 1 Summerfield Grove, Lepton, Huddersfield			