




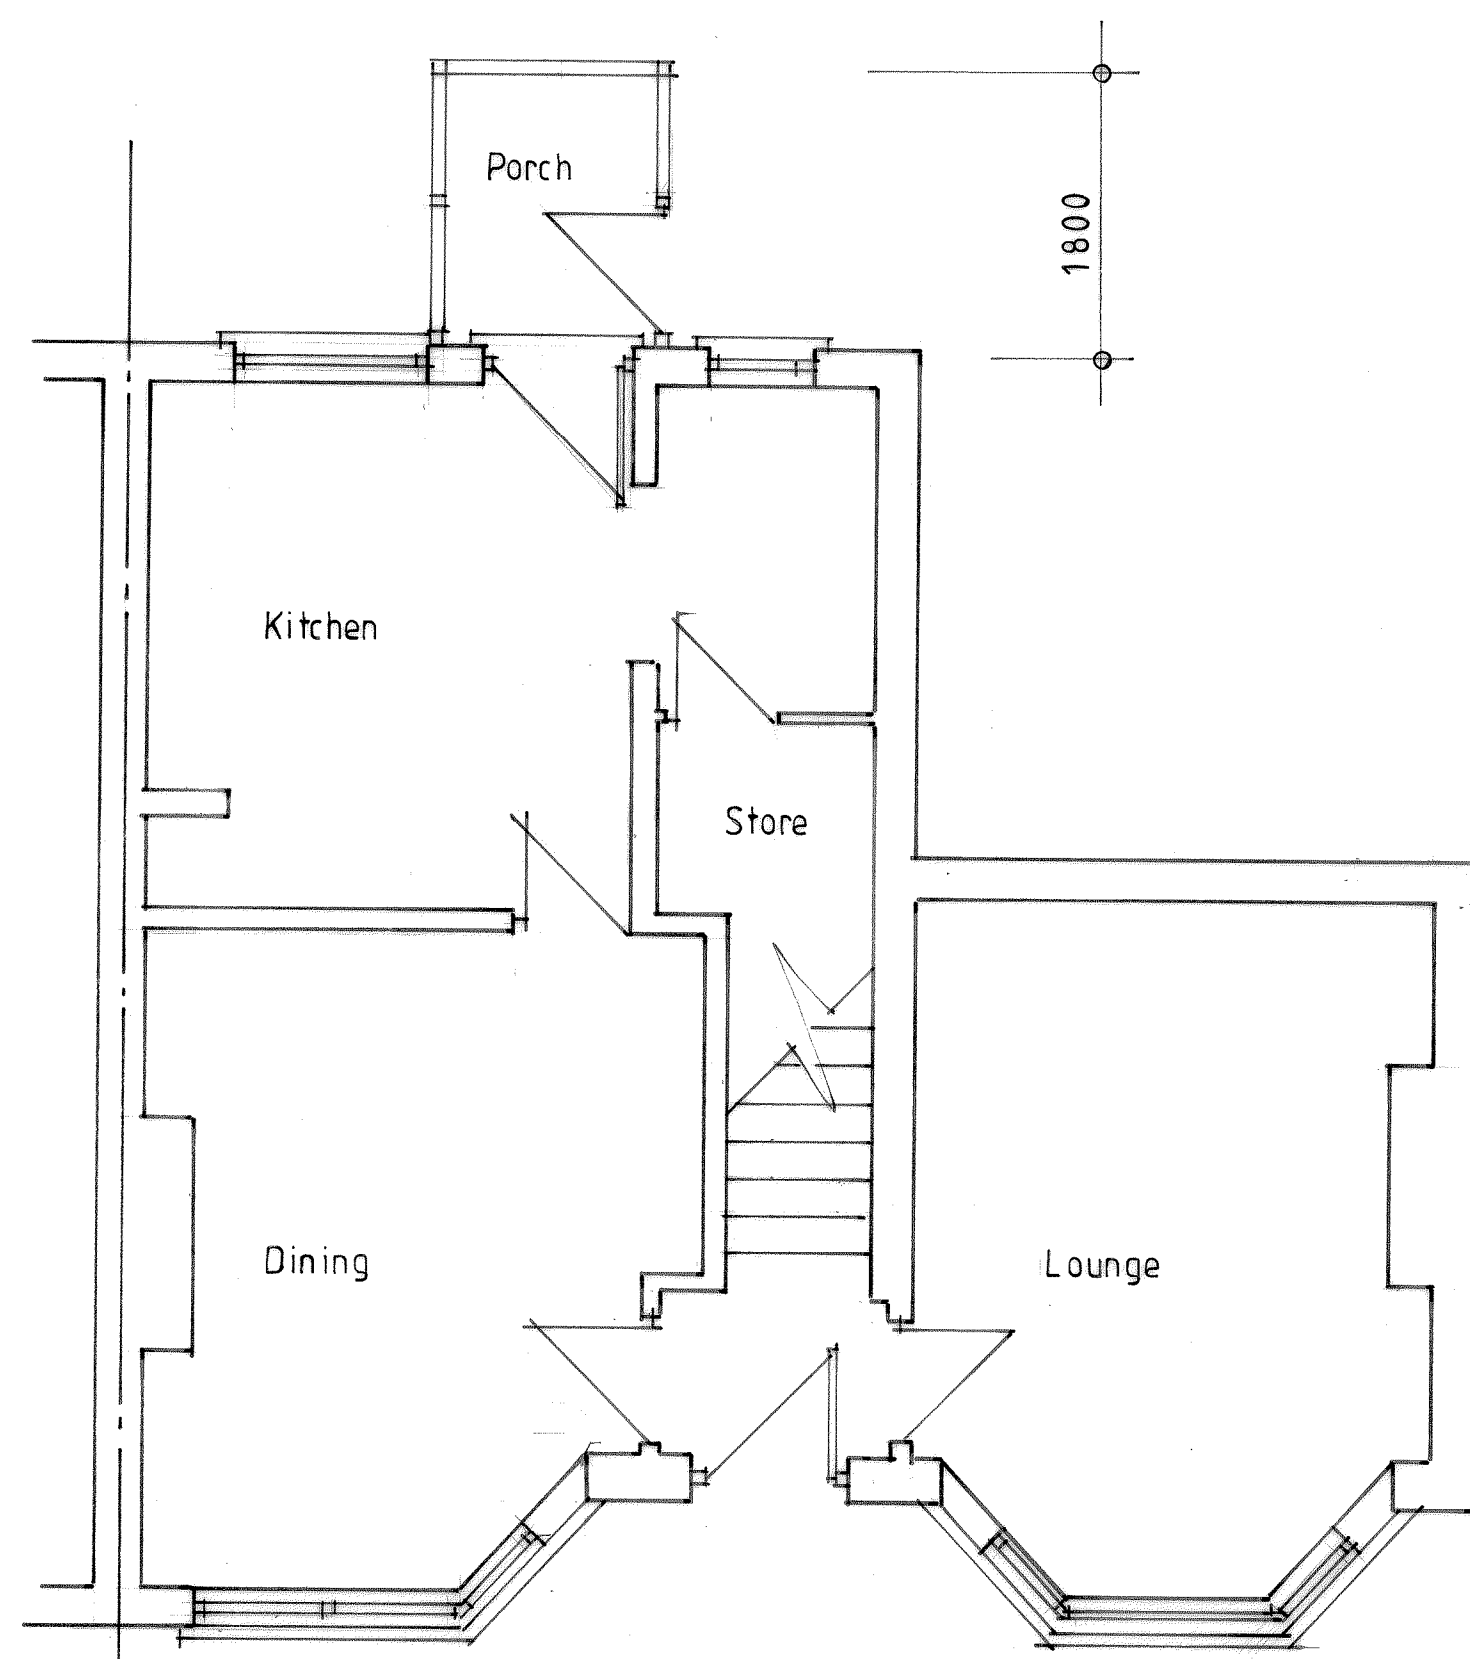


Existing Ground Floor Plan

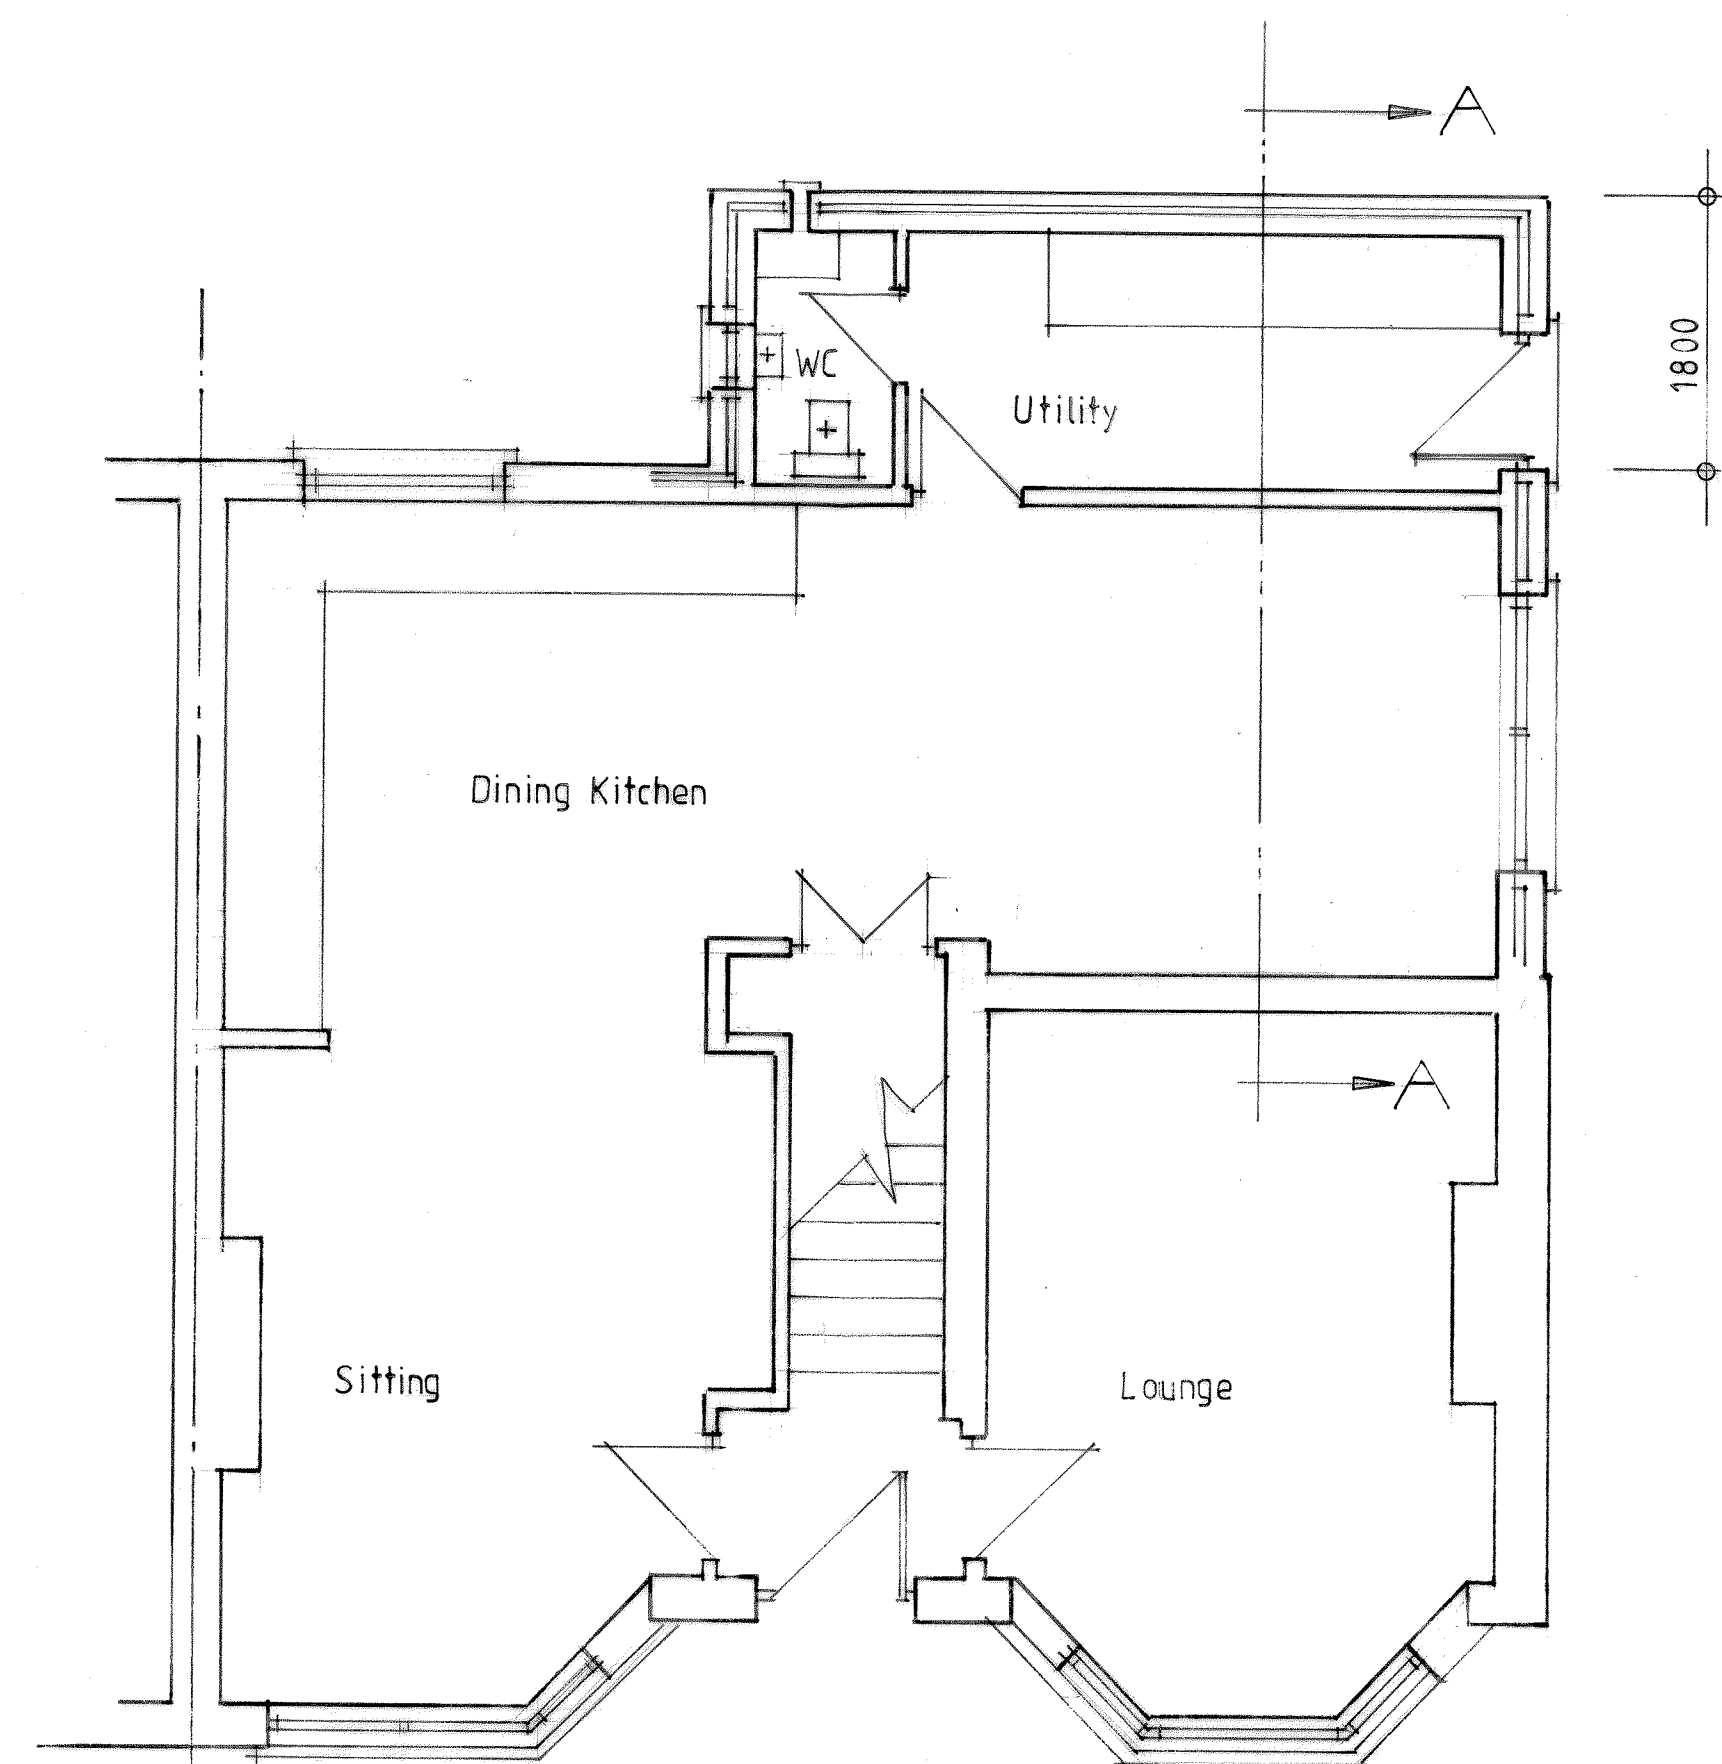


Proposed

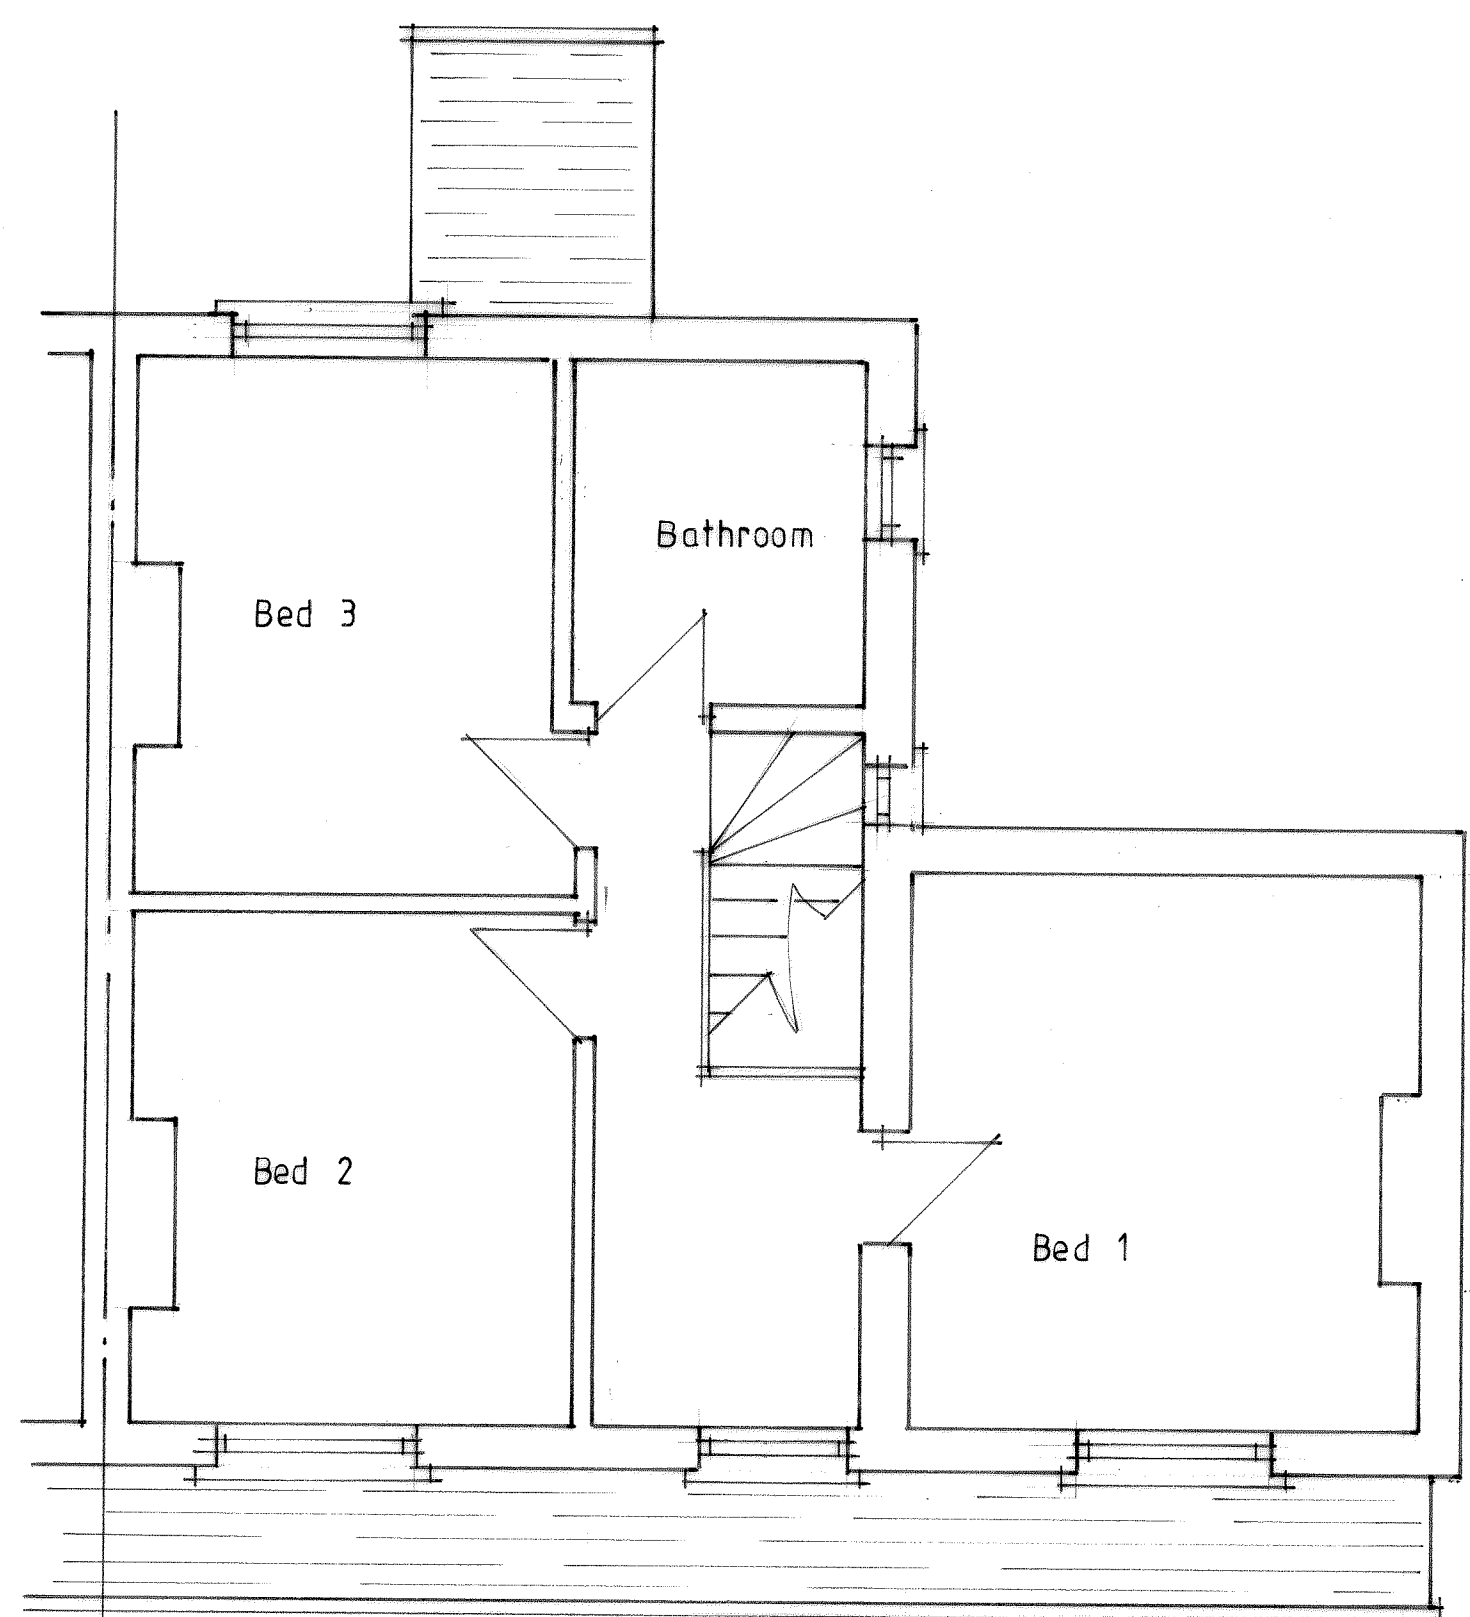


Existing First Floor Plan

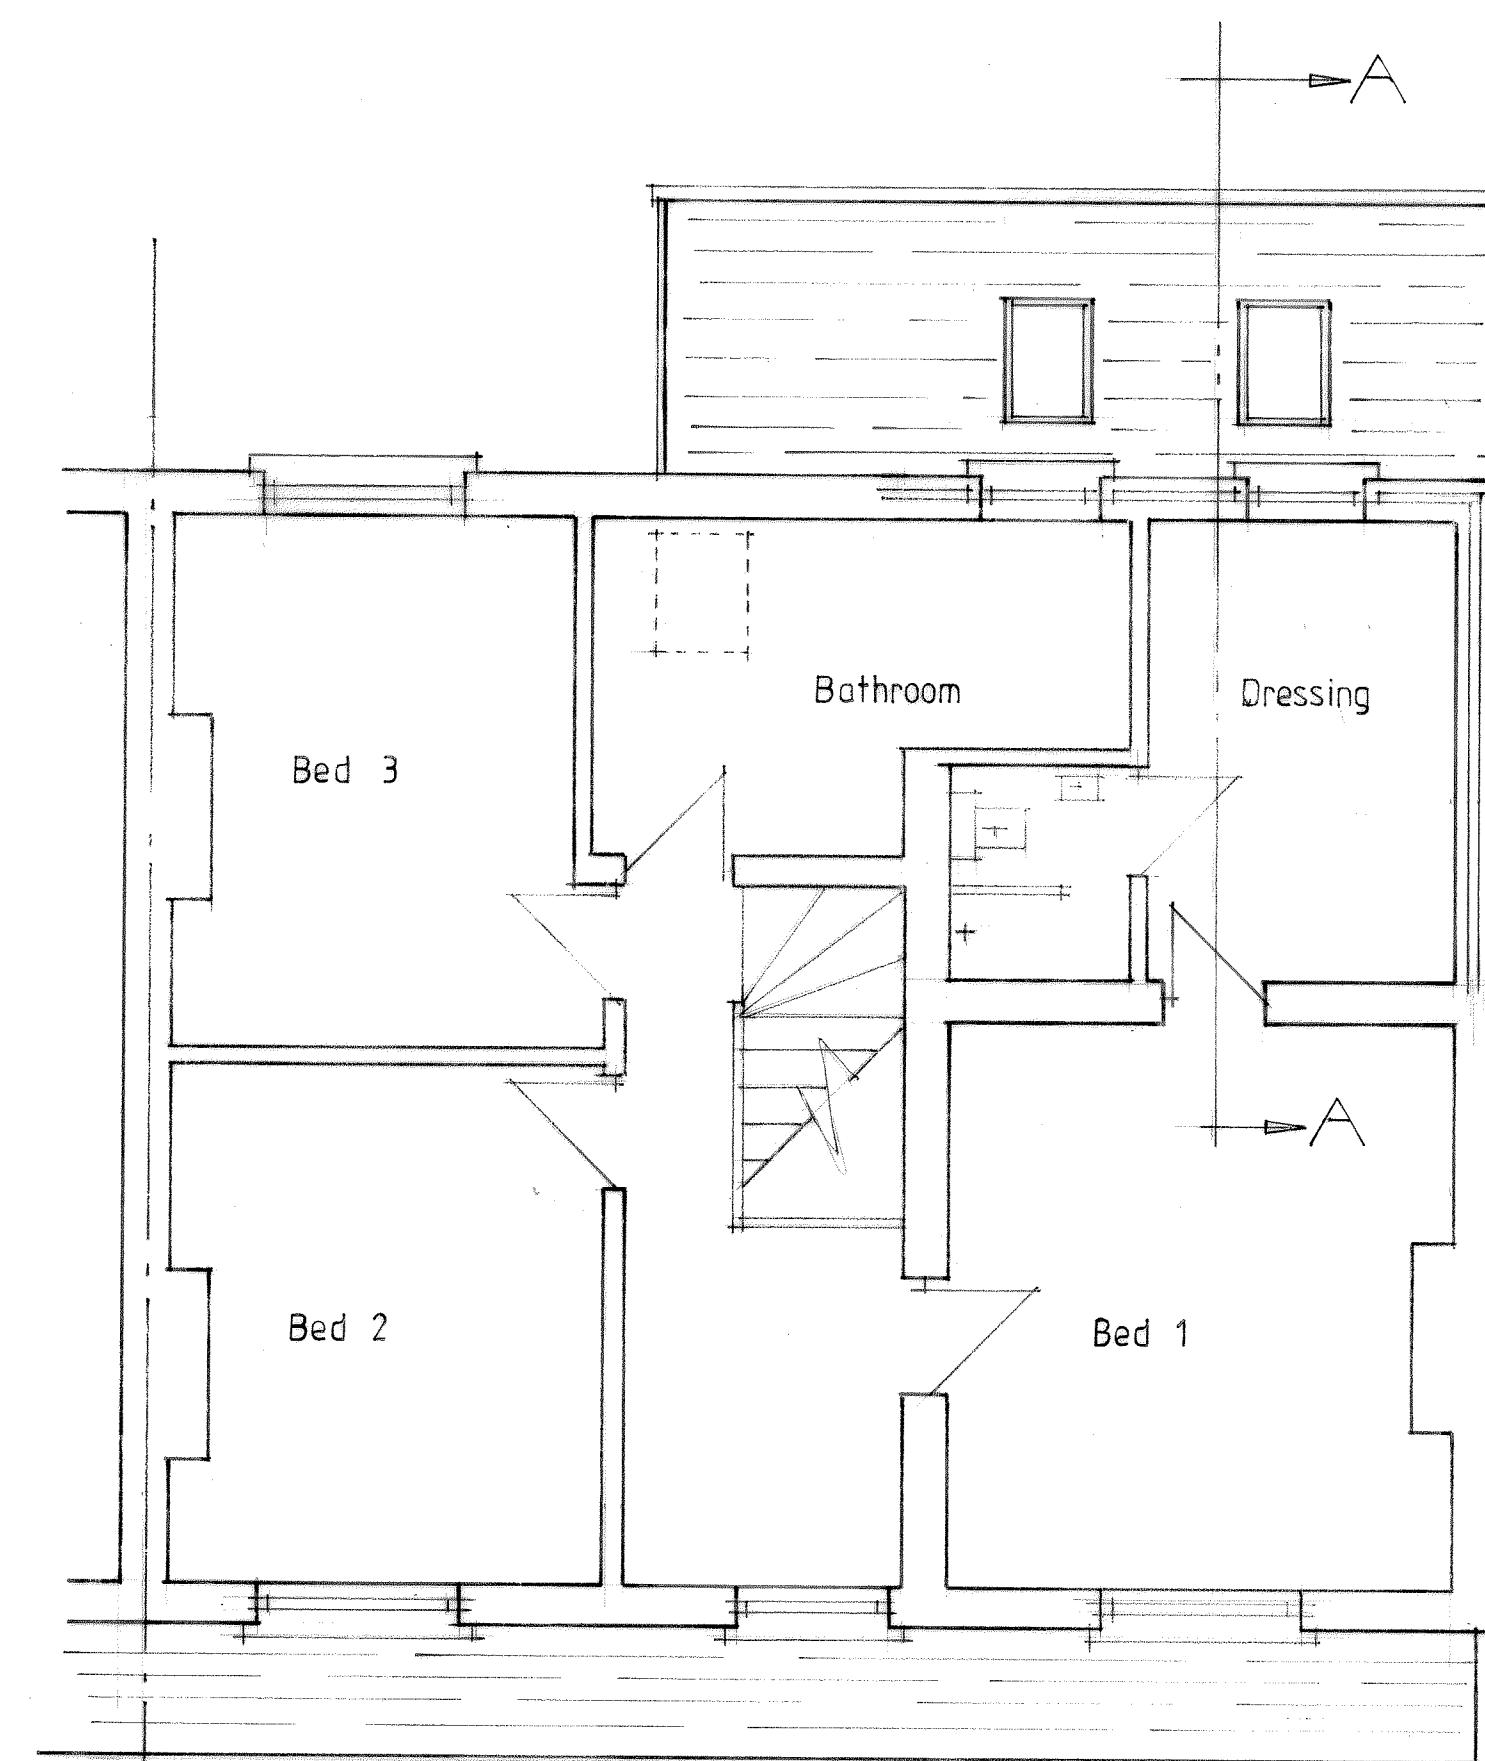

Proposed

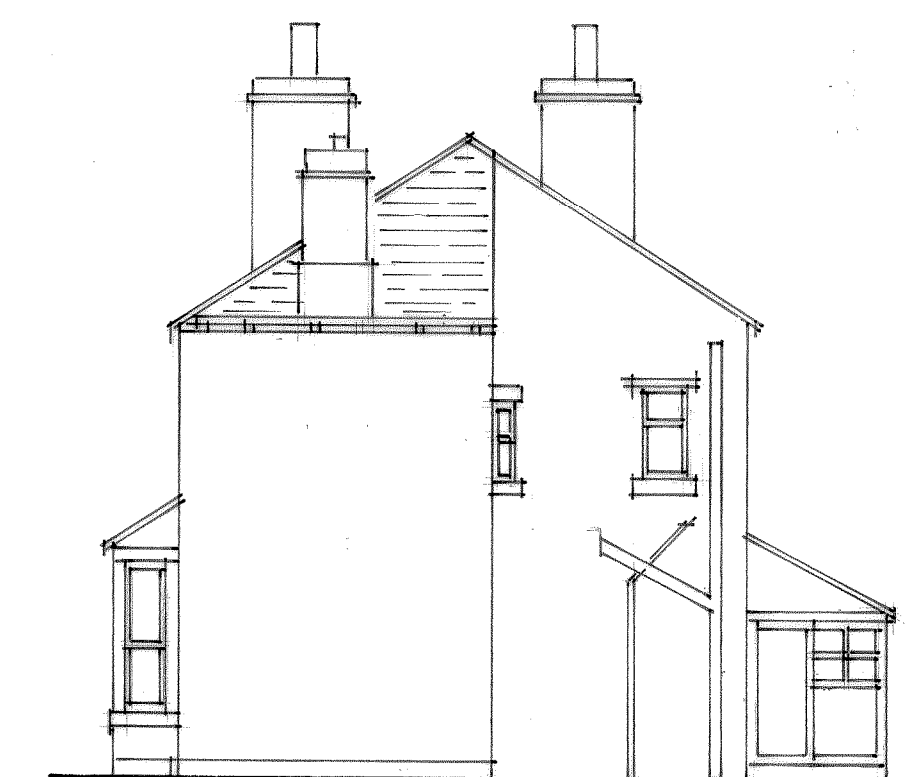

Existing NE Elevation

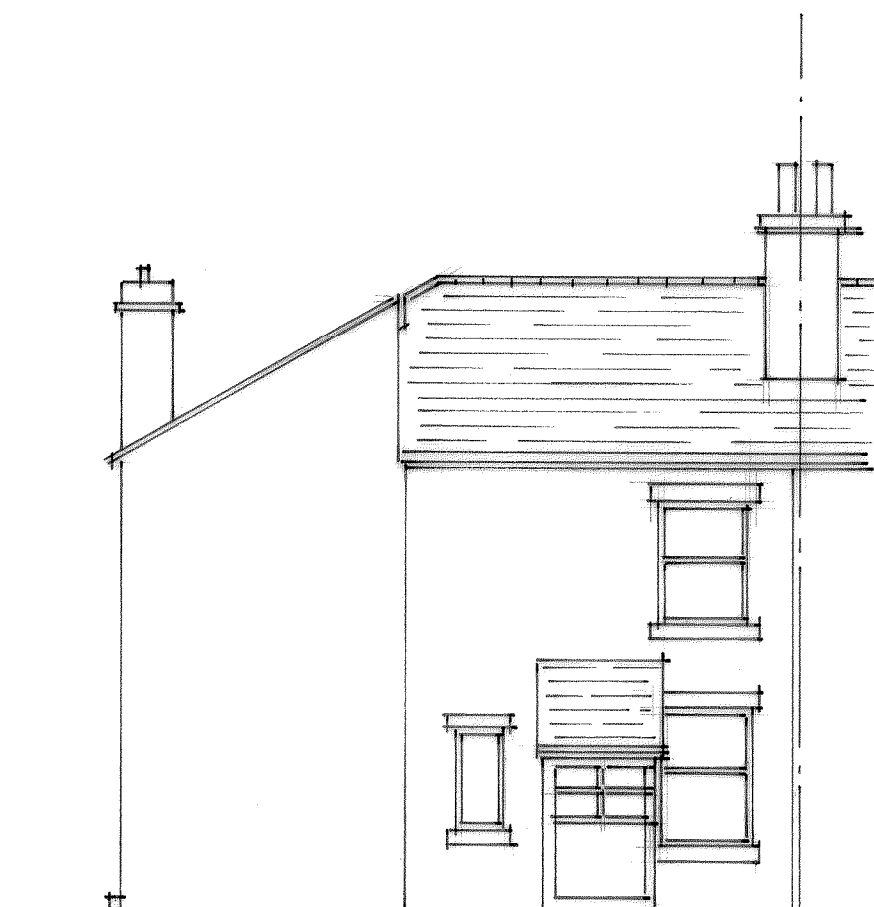


NW




Proposed NE Elevation



NW

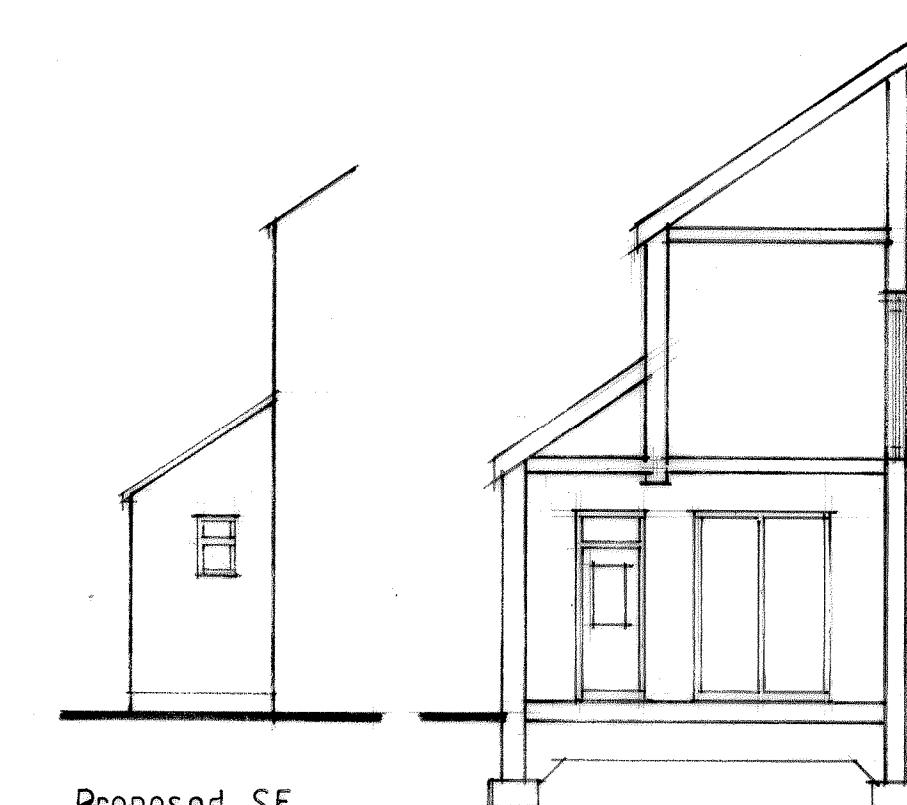

Proposed SE

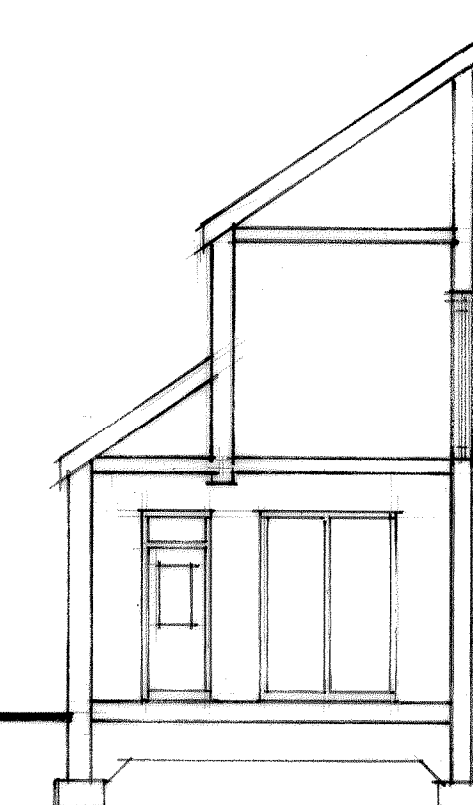

Section A-A

DESCRIPTION	
Two storey extension	
AT	
47 ST Pauls Road	
Mirfield	
WF14 8AY	
FOR	
Mr & Mrs Courtney	
SCALE	
1:50 & 1:100	
NOTES	
THIS DRAWING IS FOR PLANNING PERMISSION PURPOSES ONLY	
ALL CONSTRUCTION DIMENSIONS TO BE TAKEN FROM SITE	
DRAWING NO.	
101 / 10 / 20 21	