



FLOOR PLANS
AS PROPOSED

PROPOSED HOUSE EXTENSION
34a HUDDERSFIELD ROAD, SKELMANTHORPE, HD8 9AS
DWG No. 496-A02 revB
SCALE 1:100@A3 JULY 2021

REV	DATE	ITEM	AUTH
A	18/10/21	AMENDMENTS FOLLOWING PLANNING COMMENTS	iD
B	22/11/21	LDC PLANNING APPLICATION	iD

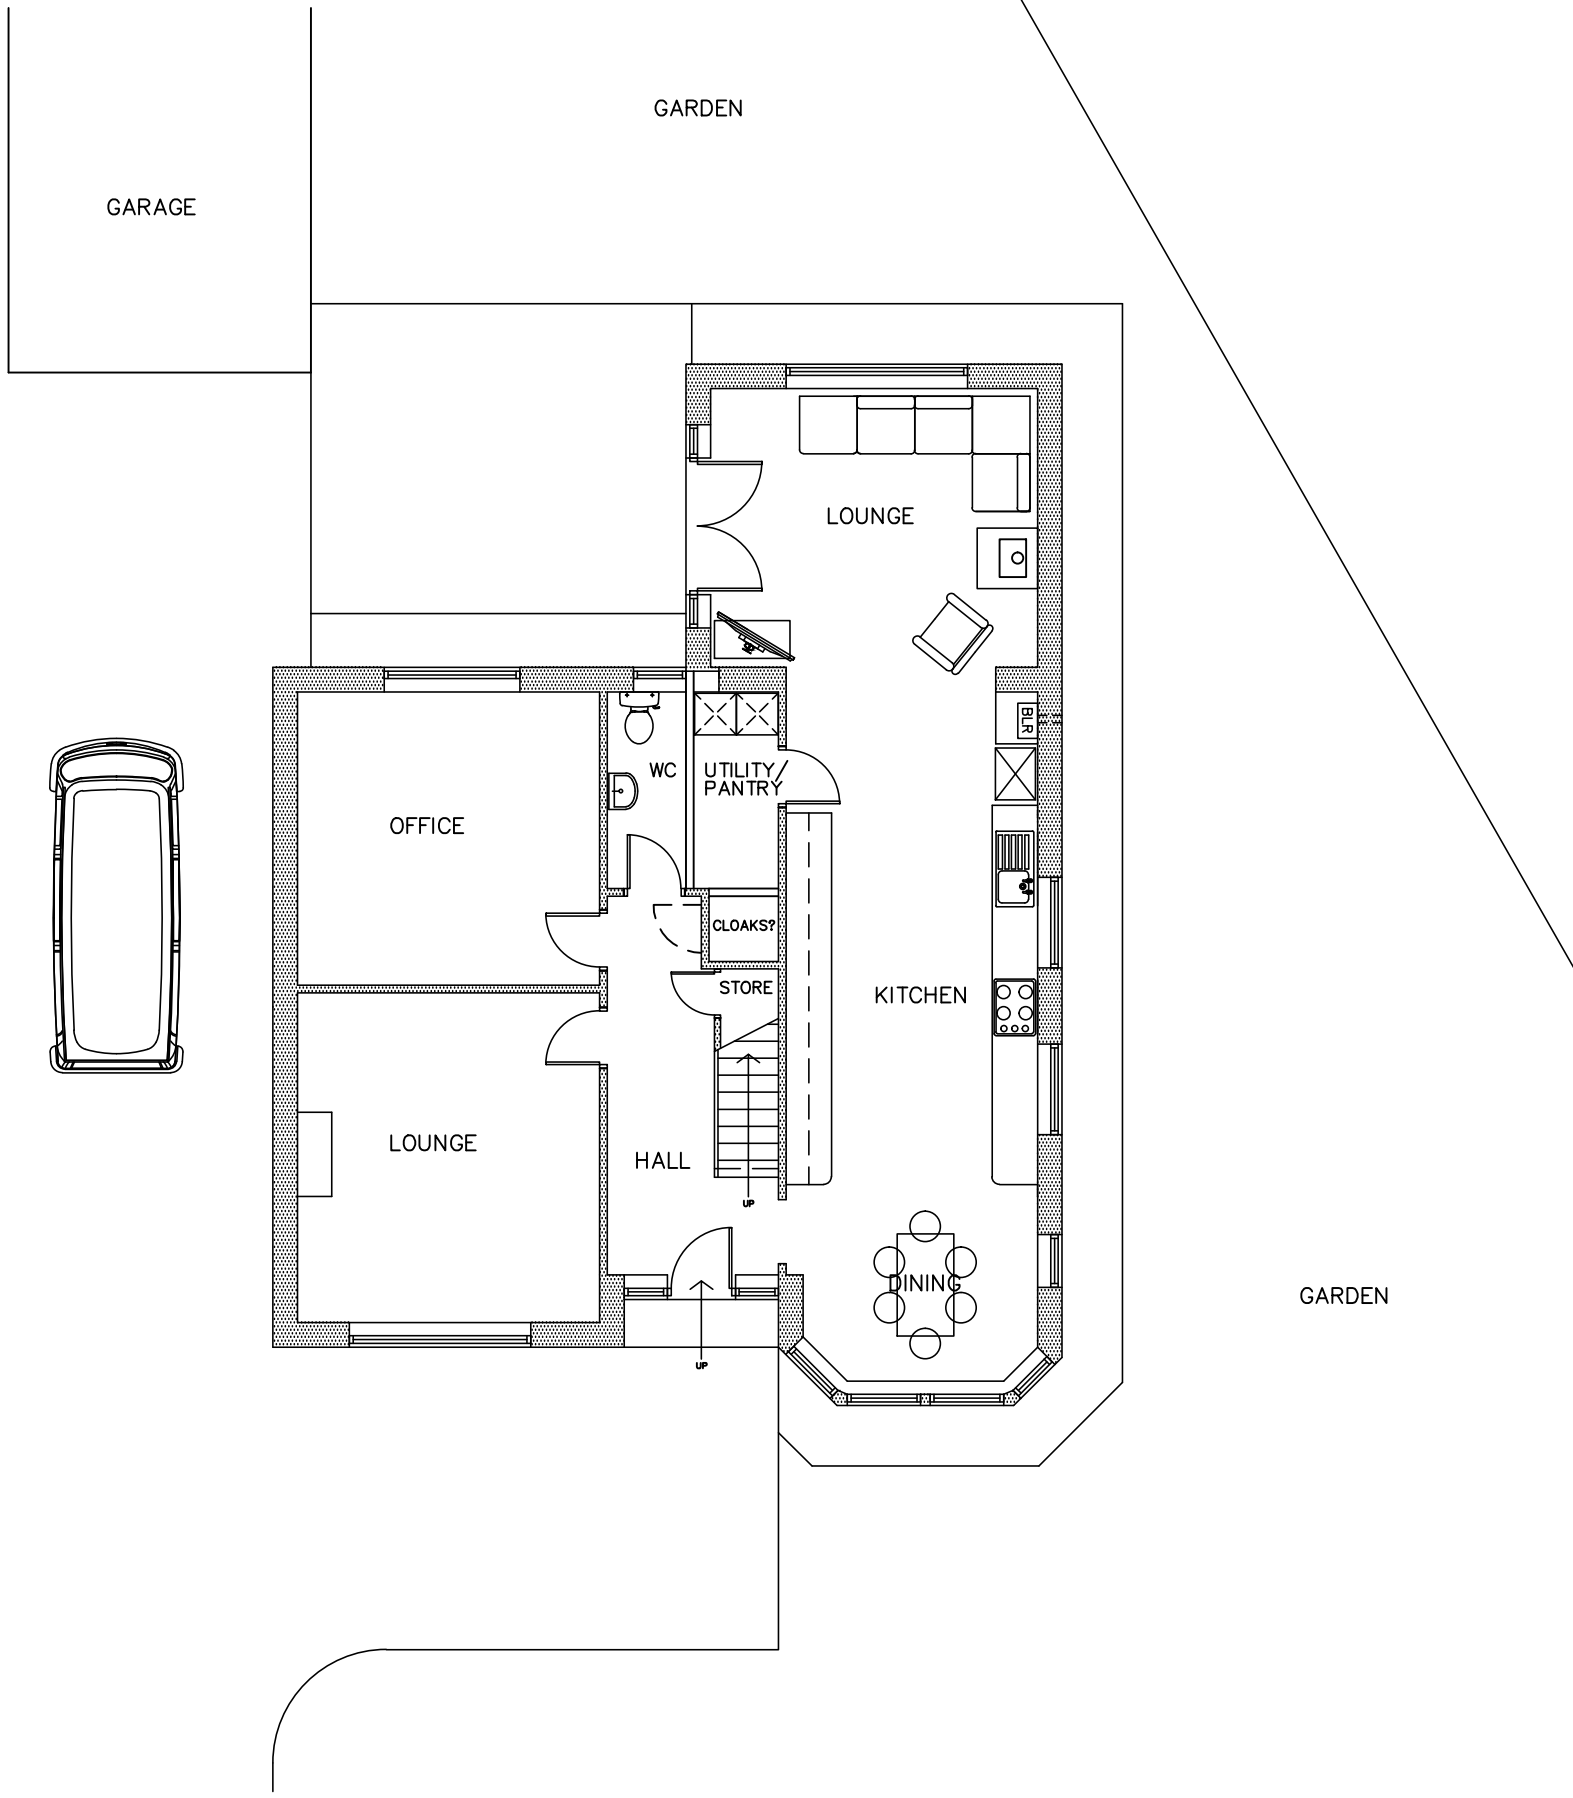

GROUND FLOOR PLAN

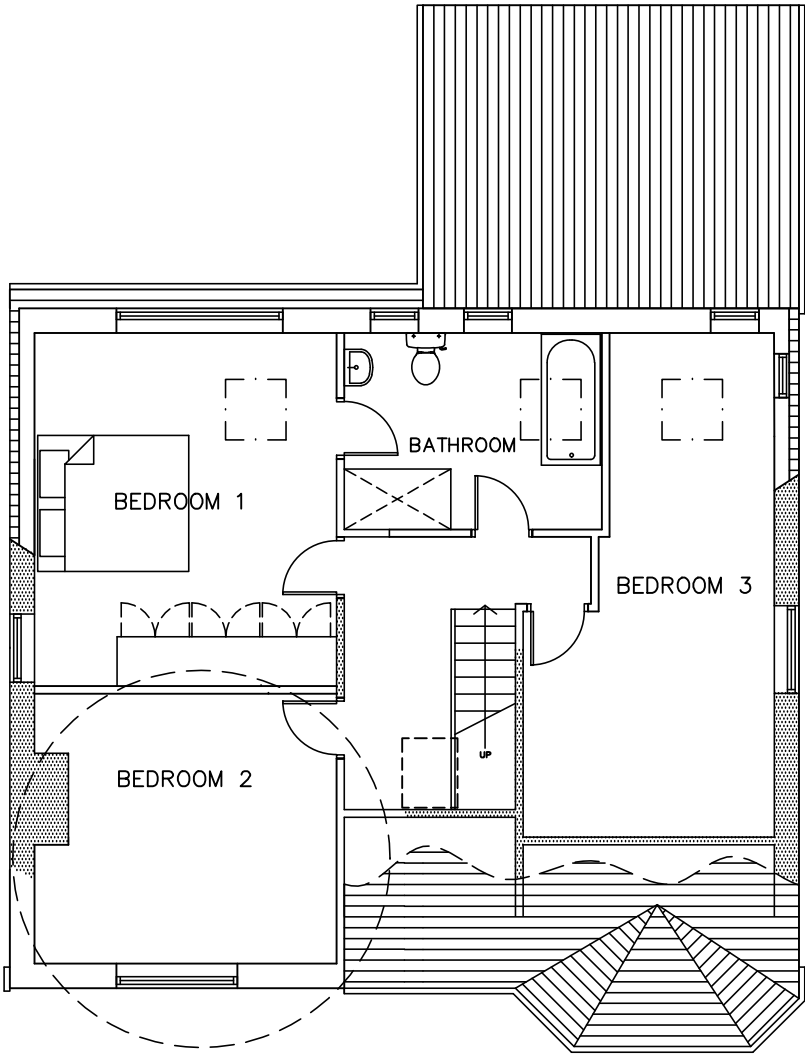

FRONT ROOF ALTERATIONS
SUBJECT TO SEPARATE
PLANNING APPLICATION

FIRST FLOOR PLAN