




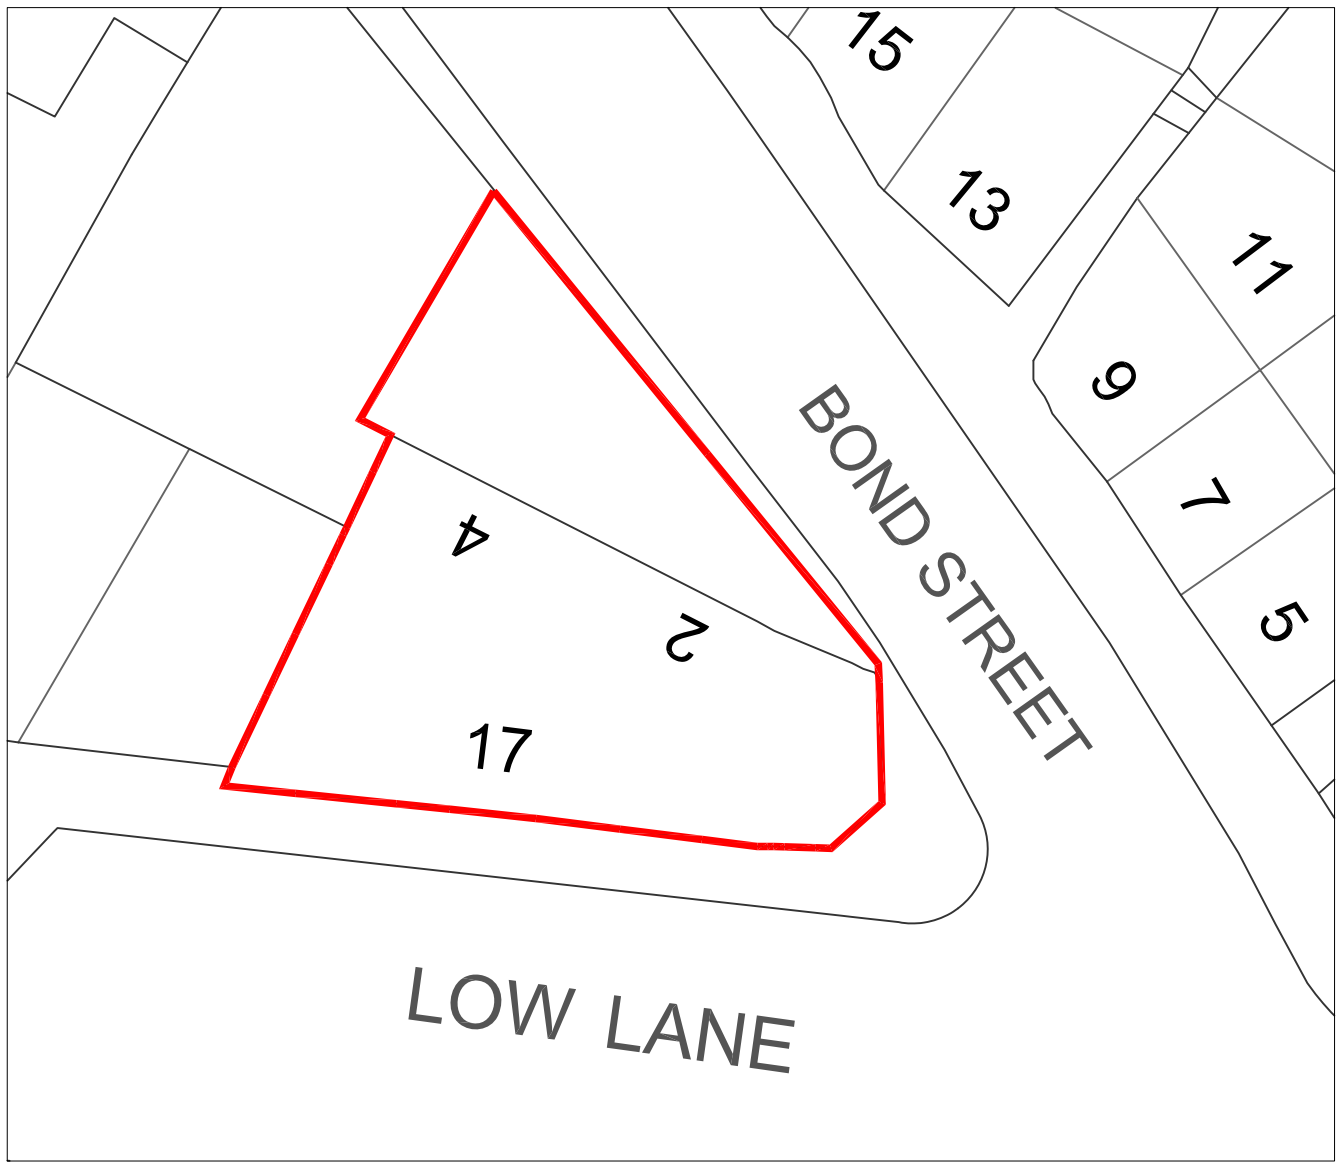


EXISTING SITE PLAN
(1:200@A1)

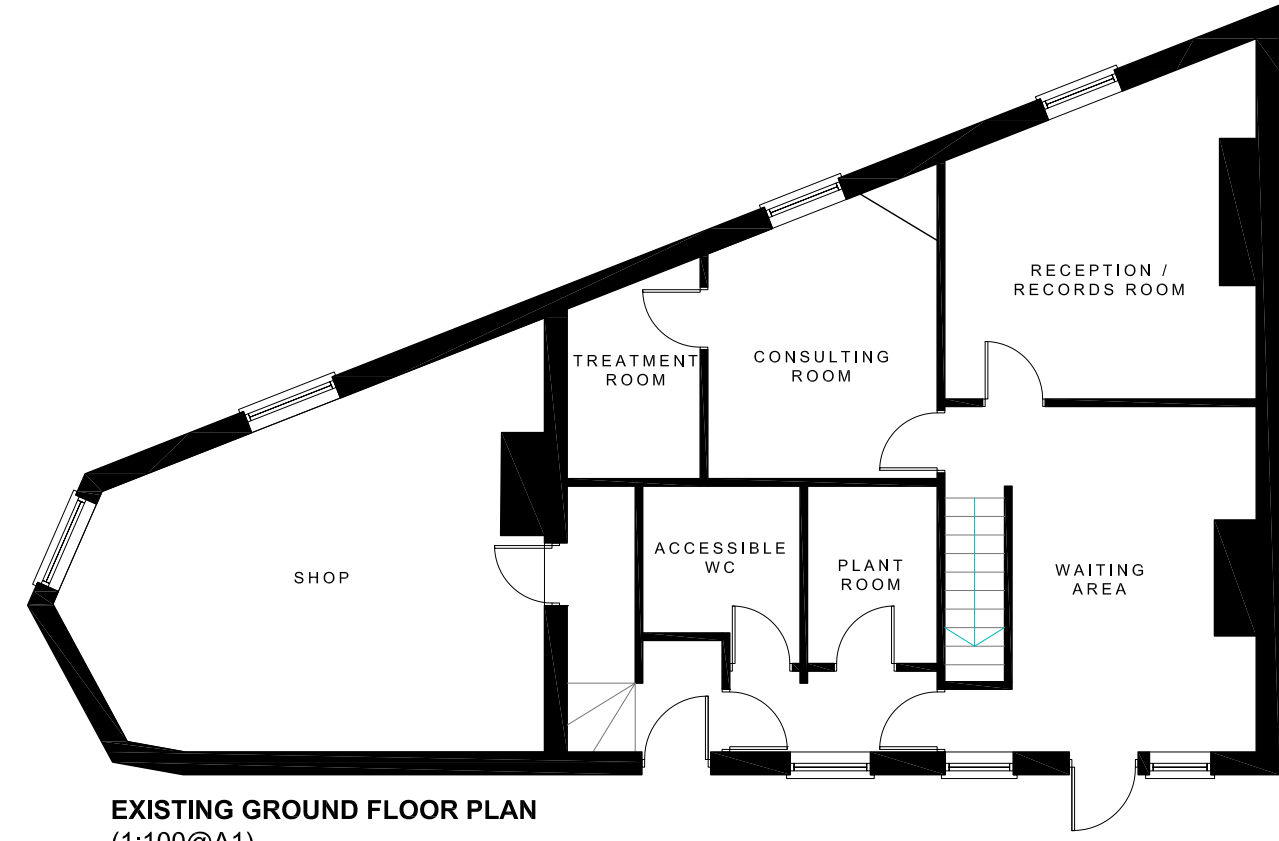


EXISTING GROUND FLOOR PLAN
(1:100@A1)

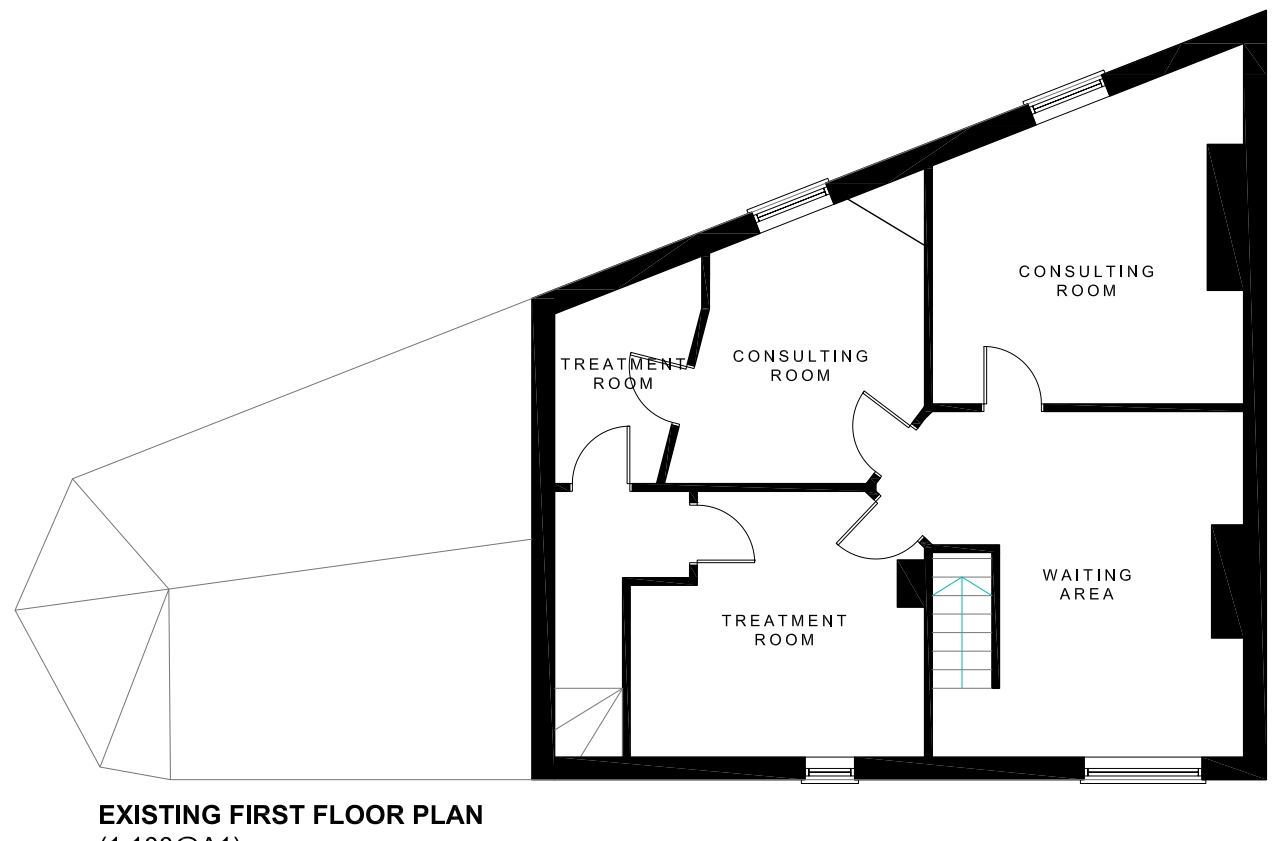


EXISTING FIRST FLOOR PLAN
(1:100@A1)

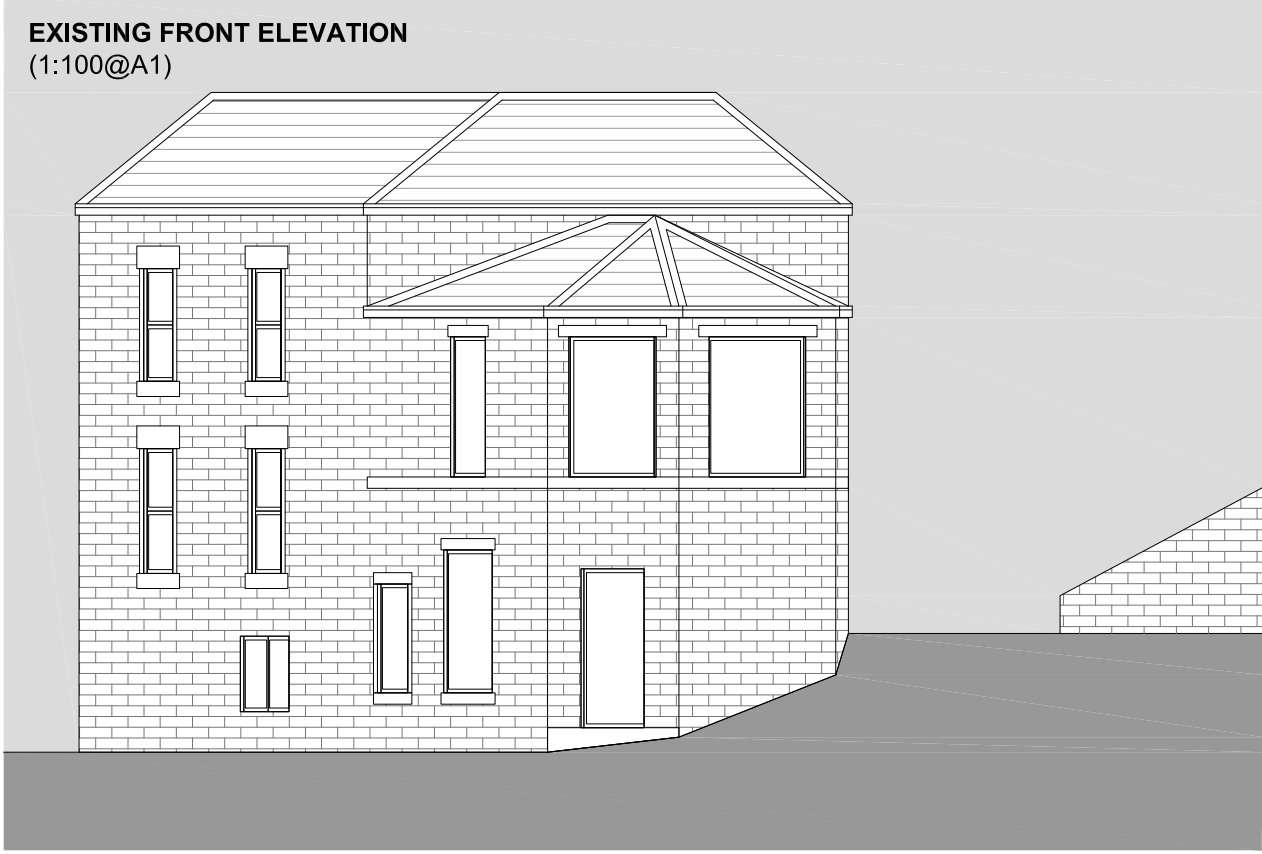


EXISTING FRONT ELEVATION
(1:100@A1)

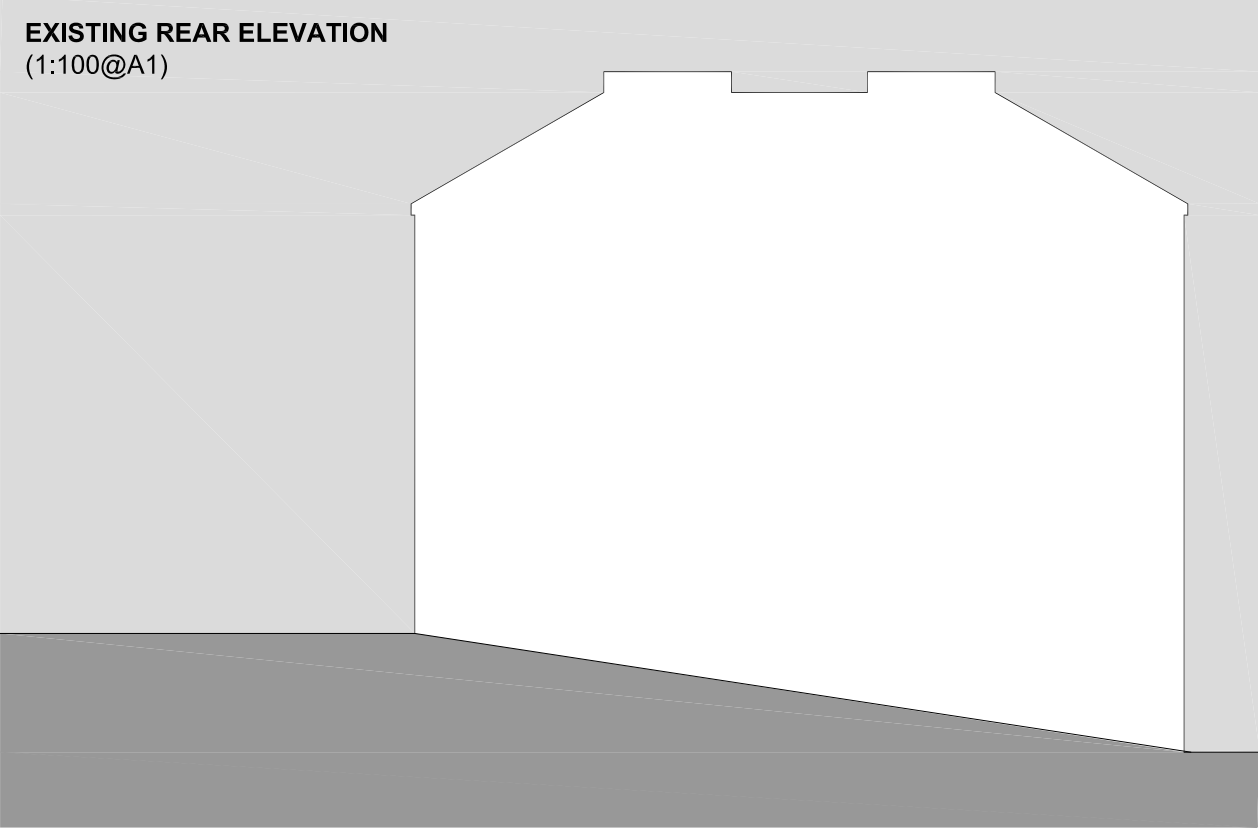


EXISTING REAR ELEVATION
(1:100@A1)

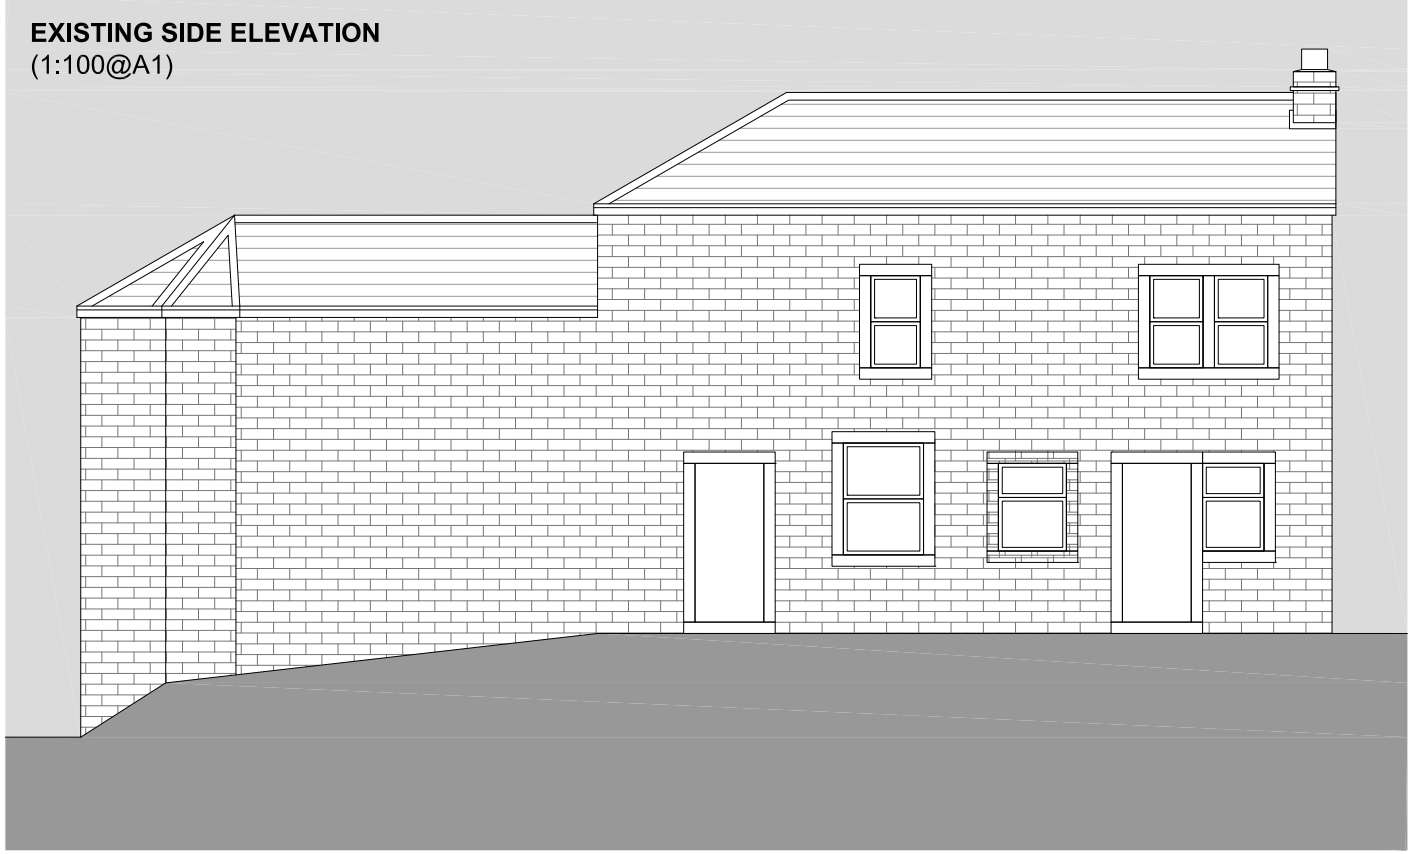


EXISTING SIDE ELEVATION
(1:100@A1)

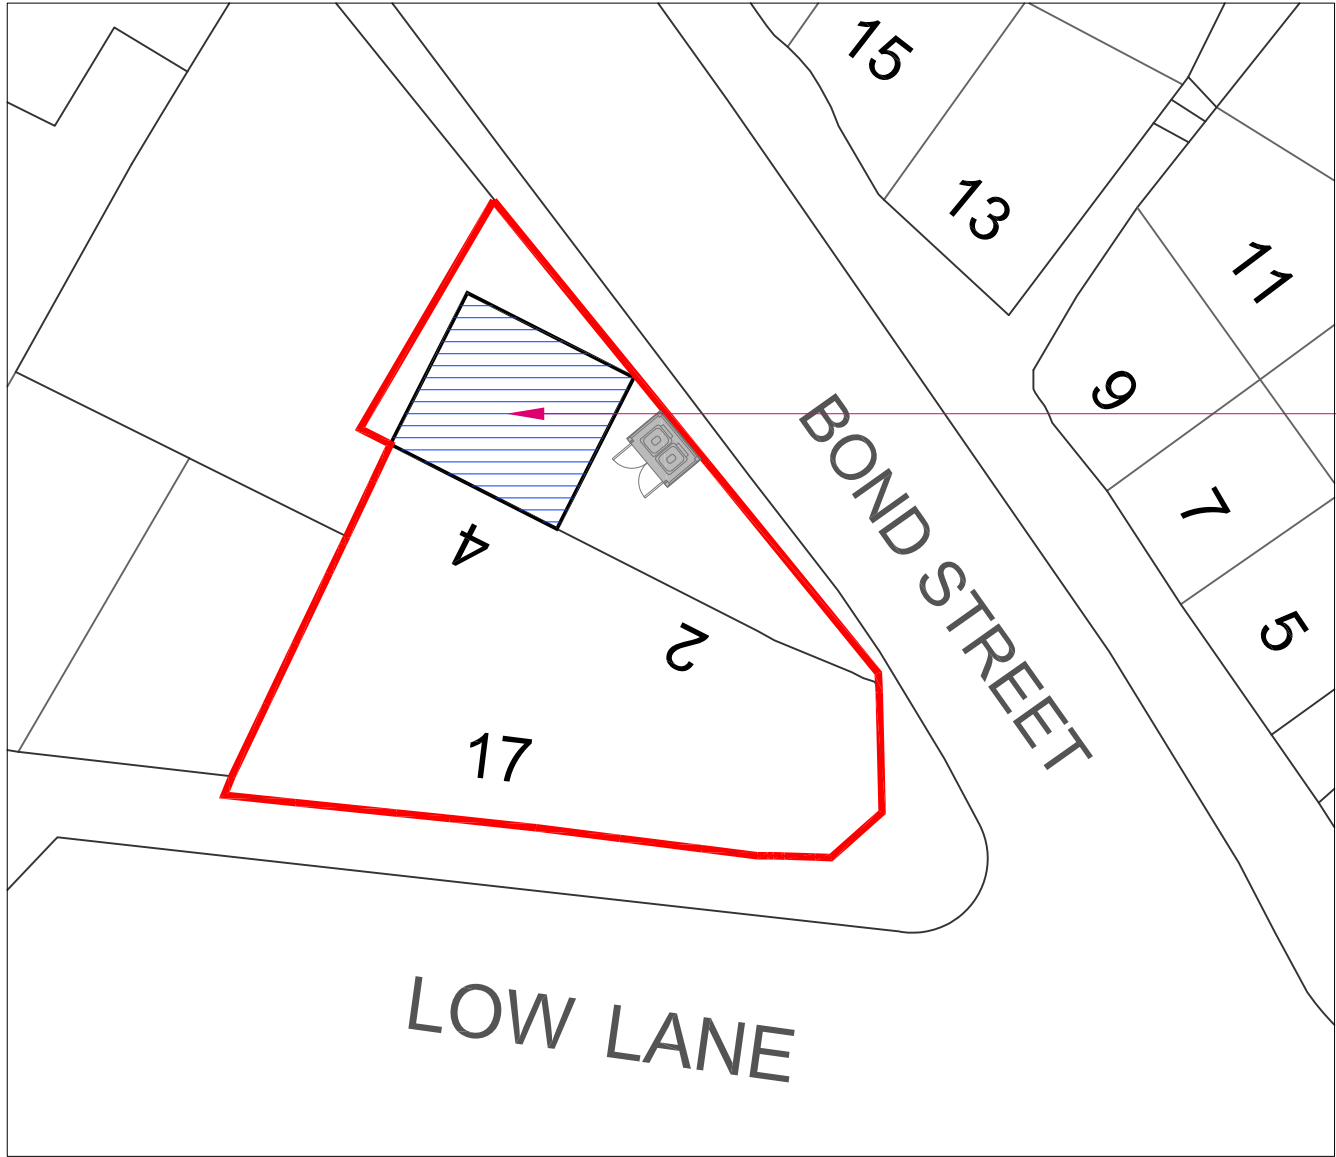


PROPOSED SITE PLAN
(1:200@A4)

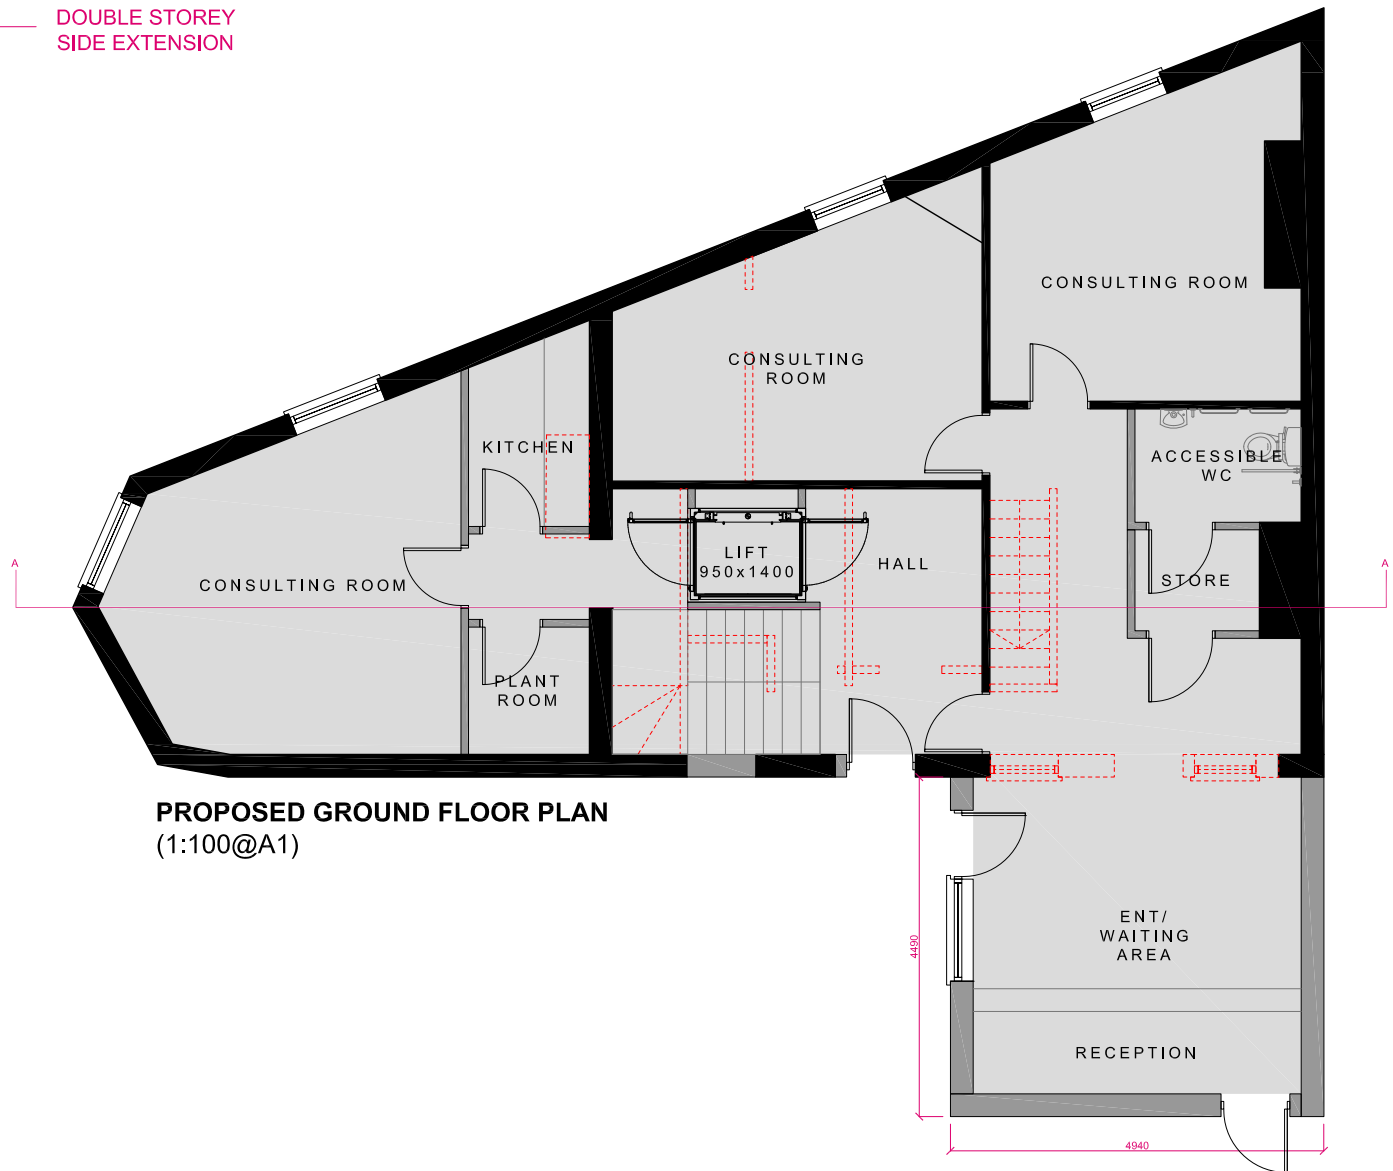


PROPOSED GROUND FLOOR PLAN
(1:100@A1)

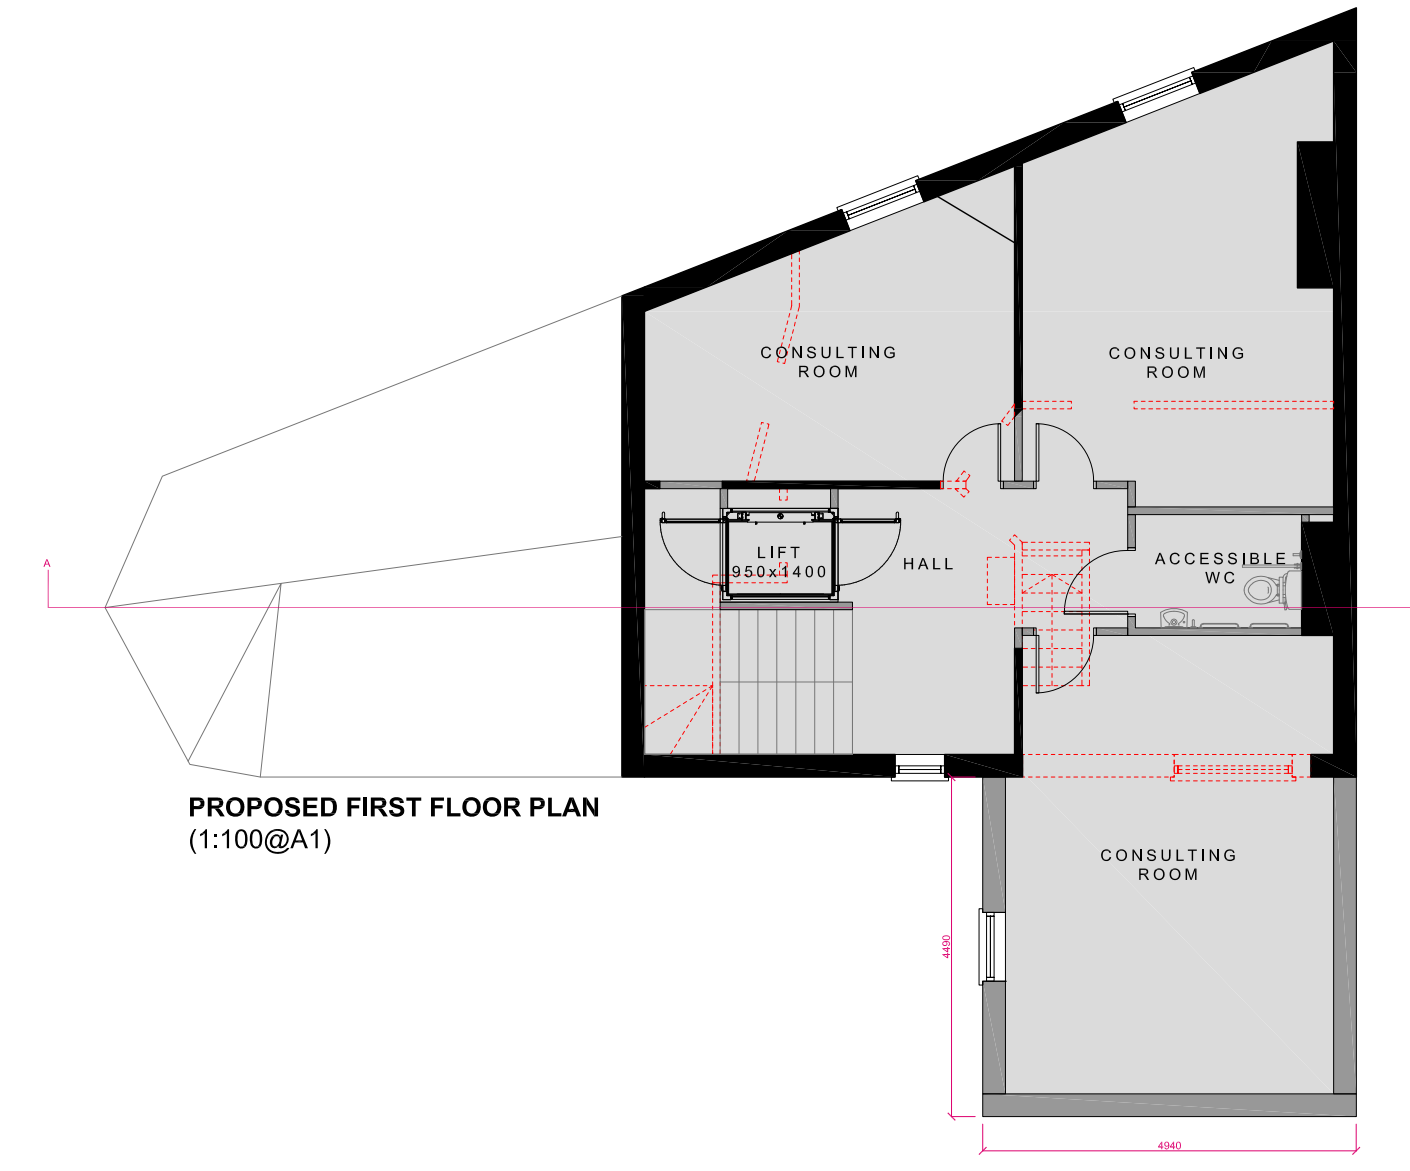

PROPOSED FIRST FLOOR PLAN
(1:100@A1)

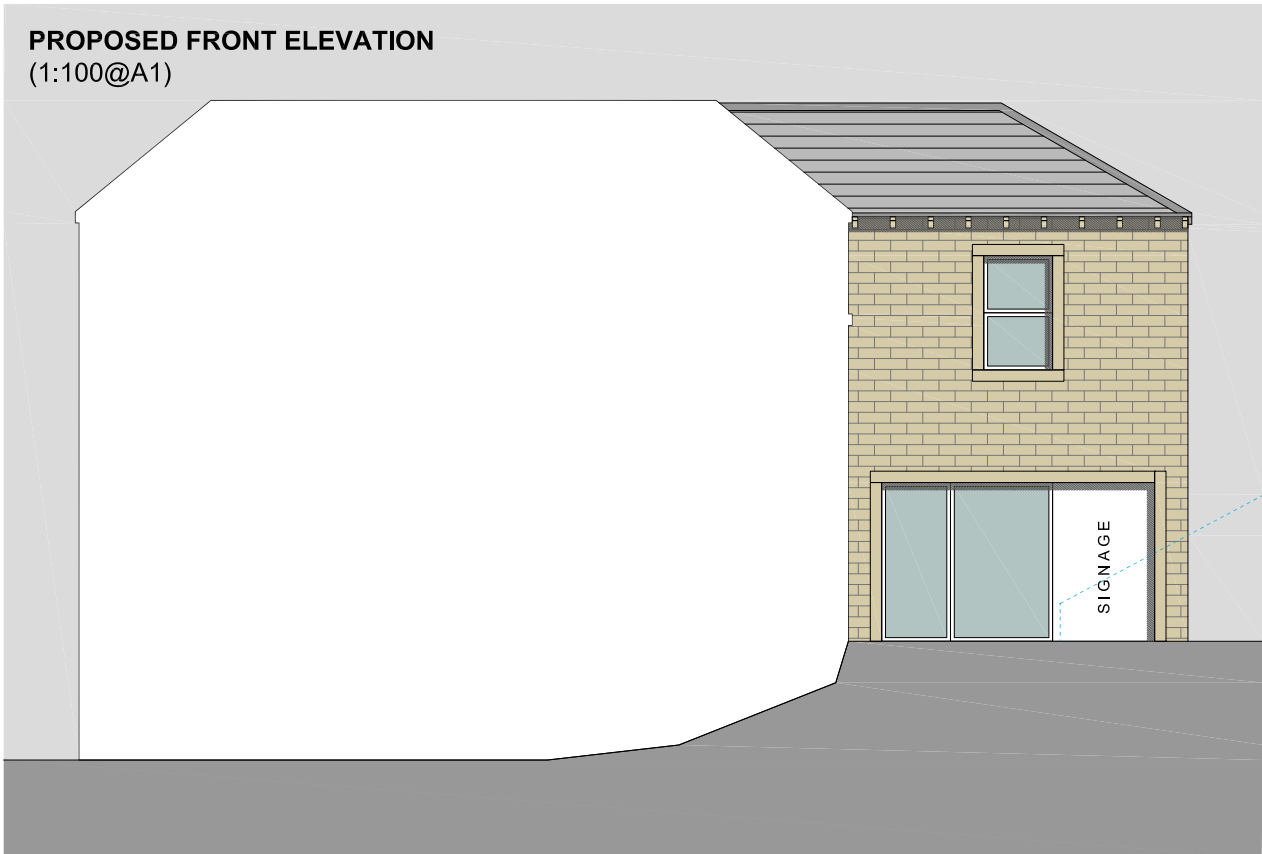

PROPOSED FRONT ELEVATION
(1:100@A1)

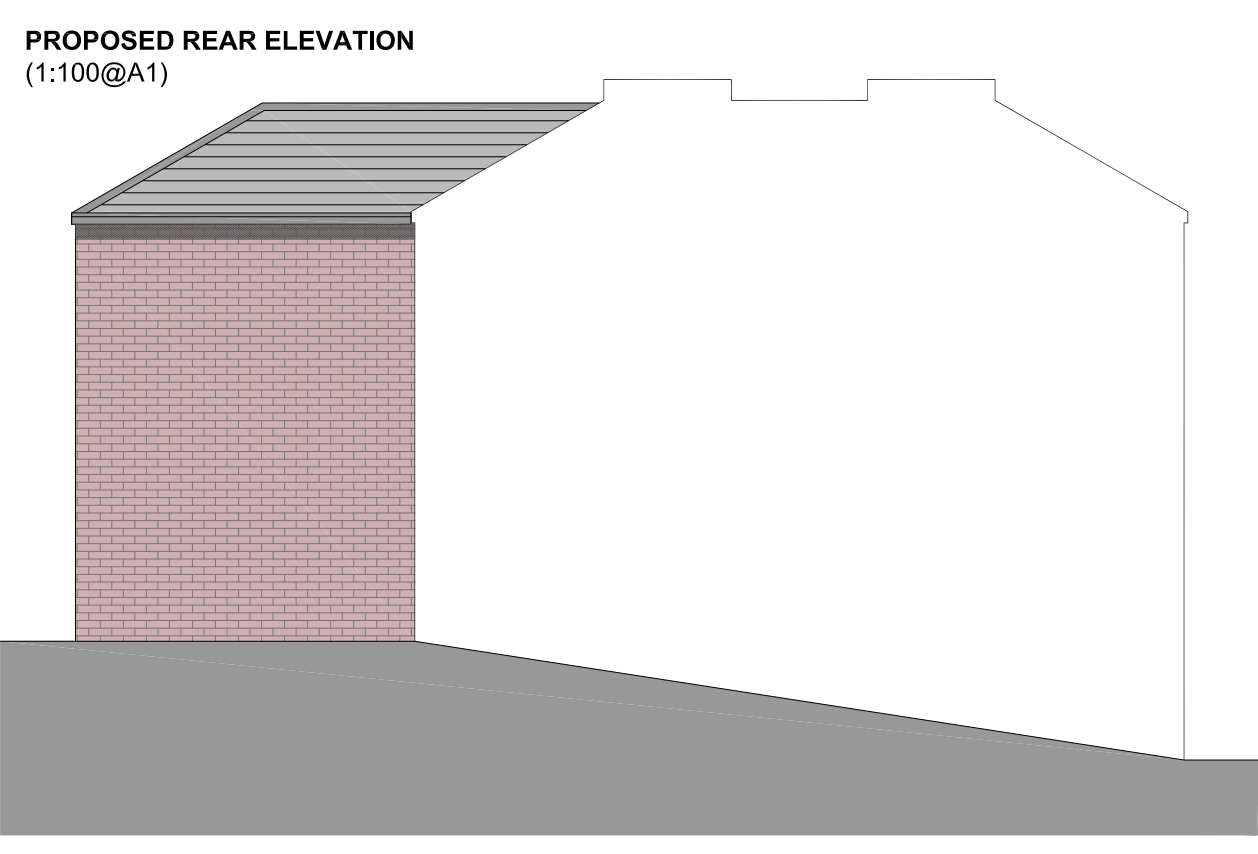

PROPOSED REAR ELEVATION
(1:100@A1)



PROPOSED SIDE ELEVATION
(1:100@A1)



PROPOSED FRONT ELEVATION (STREETSCENE)
(1:100@A1)

Use figured dimensions only. DO NOT SCALE. All dimensions are in millimetres unless stated otherwise. All dimensions are in metres above ground level unless stated otherwise. This drawing must be read in conjunction with all other relevant drawings and specifications from the Architect and other consultants. © KUPRC 2021

NOTES:
24.01.22 REV B - Hipped roof and stone detailing incorporated into proposed extension.
28.01.22 REV C - Stone detailing incorporated into proposed extension. Bay stone added to Proposed Site Plan.

KUPRC Ltd | RIBA Chartered Architects
Unit 24, Belfry Business Park, 1st Floor, 4th Floor
Belfry, Warrington, Cheshire, WA11 7JH
Tel: 01925 484 404
Email: info@kuprc.co.uk
Web: www.kuprc.co.uk

PROJECT: BOND STREET SURGERY, 2 BOND ST, BRISTOL, WF1 1BT
TITLE: DOUBLE STOREY REAR EXTENSION WITH PART CHANGE OF USE FROM HAIRDRESSERS TO CONSULTATION ROOM
DESCRIPTION: GROUPED EXISTING AND PROPOSED

DATE: 28/11/22 DRAWN: MZ
SCALE: 1/100 @ A1 CHECKED: HD

DRAWING REF: 21208-D02-C REV: