




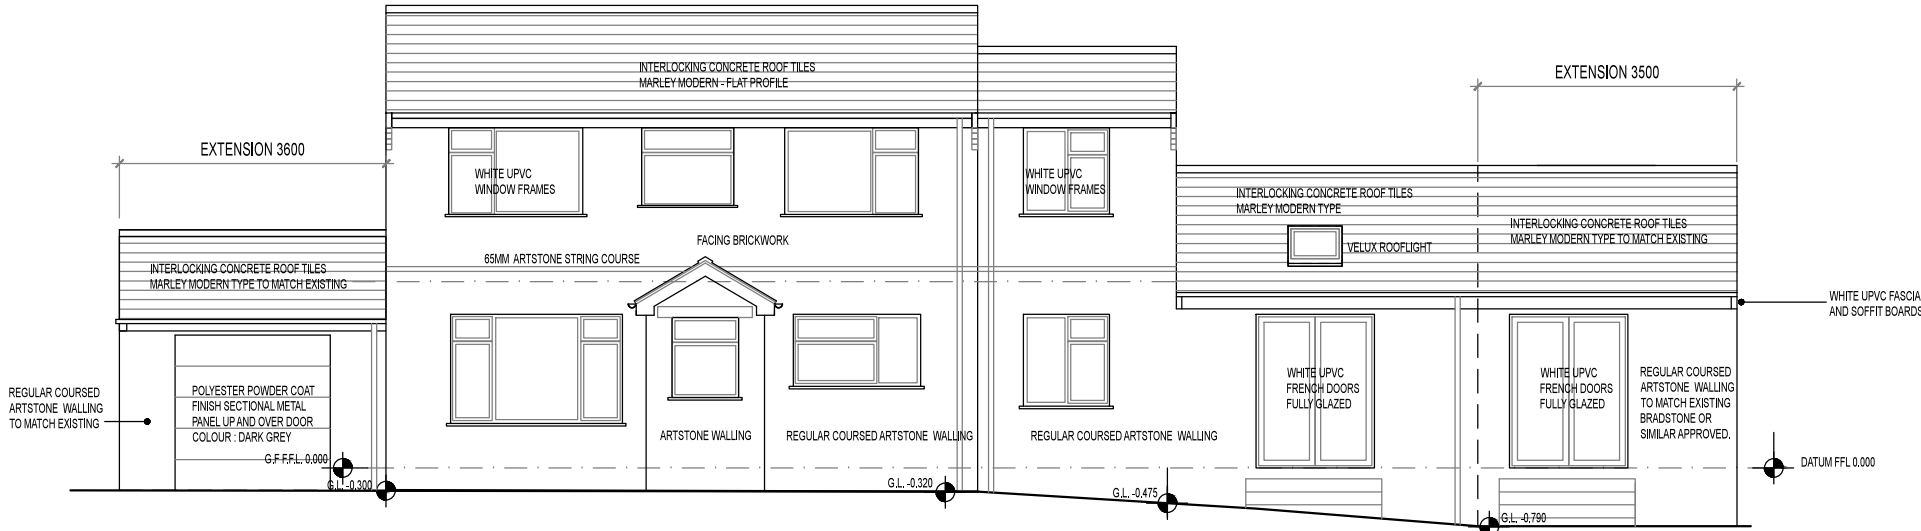


FRONT ELEVATION 1 :50

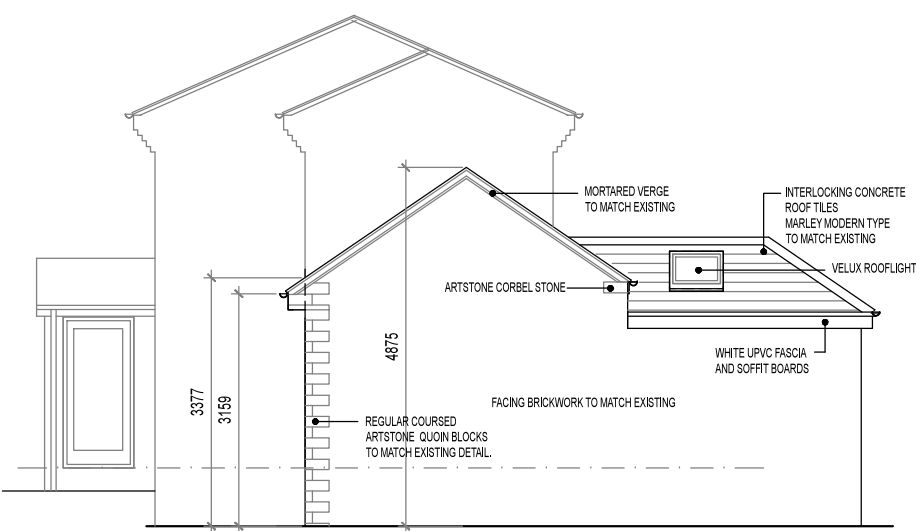

SIDE ELEVATION

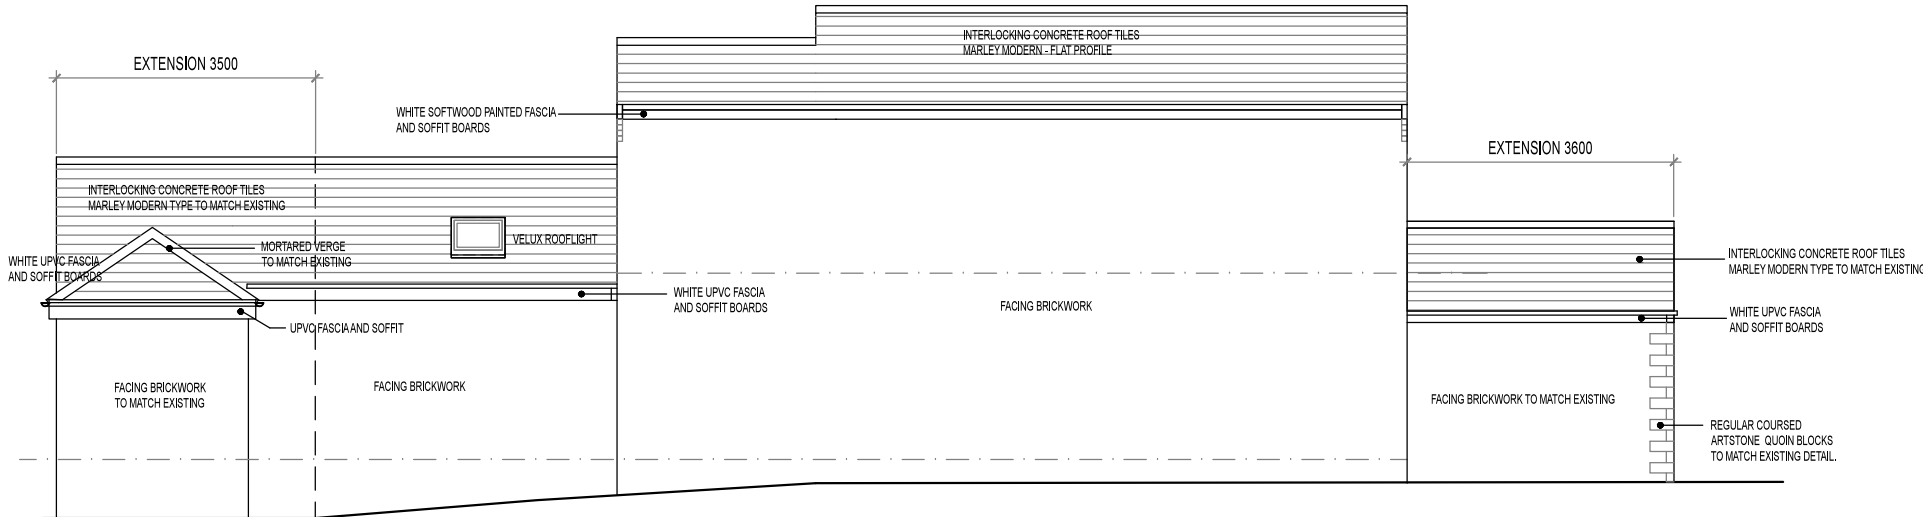

REAR ELEVATION 1 :50

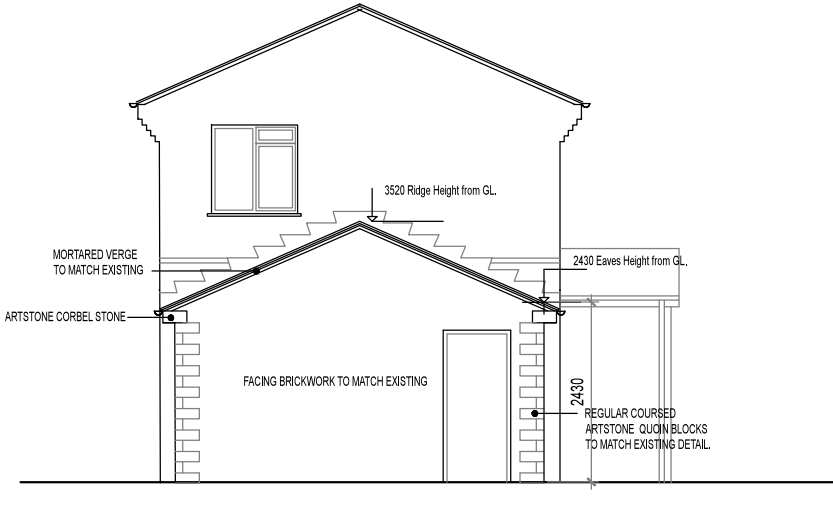

SIDE ELEVATION

ISSUED FOR CONSTRUCTION

REV	Description	Date	PM	App'd
Client	Mr S HANIF 48 Hill Grove, Huddesfield HD3 3TL			
Project	SINGLE STOREY EXTENSION Proposed Plans and Elevations			
Project no	Drawing no	Rev	Scale @ A1	Date
2021_04	P03	-	1:50	12.11.21
Drawn	App'd			
	PM	-		
ICHTHUS architecture				
Room 5, Christ Church Parish Centre, Vicar Lane, Ossett WF12 7RQ m: 07884 966903 e: ichtusarchitecture@gmail.com				
Do not scale from this drawing. Ichtus Architecture must be notified immediately should any discrepancies be found. The contractor must check all dimensions on site before construction or manufacture of materials. This drawing is a part of a set of drawings and should not be used in isolation. The ownership of all copyright in any intellectual property rights in any material produced by Ichtus Architecture shall be vested absolutely in Ichtus Architecture from the outset, and Ichtus Architecture shall be at liberty to effect and secure protection thereof by registration in a registry or otherwise as it sees fit. If the parties agree, subject to the provisions of Ichtus Architecture's standard terms of business, we may assign all or any intellectual property rights in such materials to the client upon such terms as may be agreed but in no event before such time as all monies due under this or any contract between Ichtus Architecture and the client are paid in full by the client.				