





FRONT ELEVATION 1:50

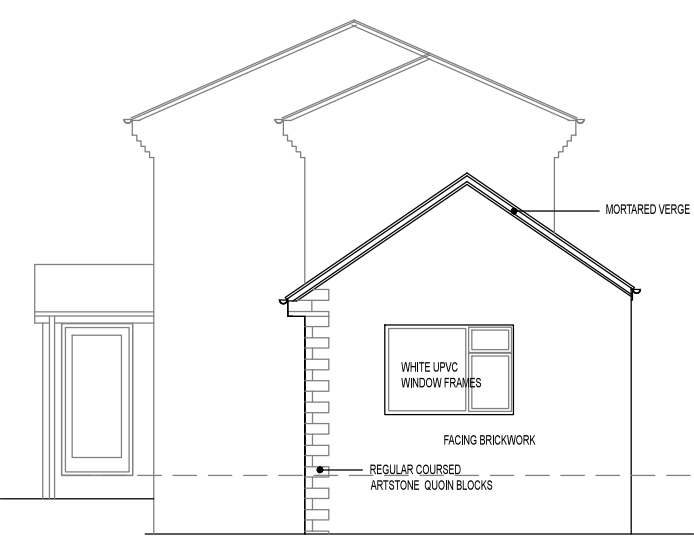


SIDE ELEVATION 1:50




SITE LOCATION PLAN 1:1250

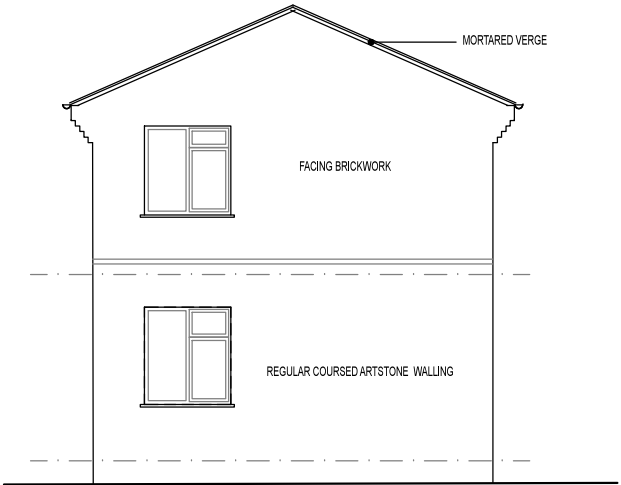


SIDE ELEVATION 1:50

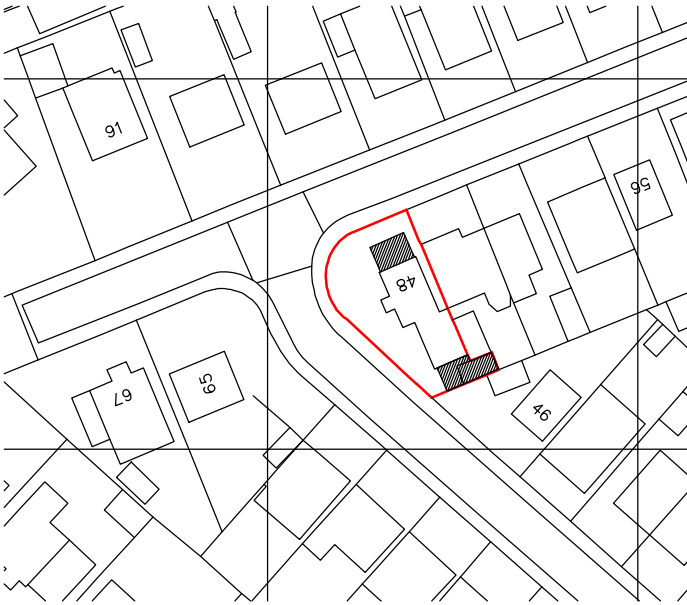

SITE PLAN 1:500

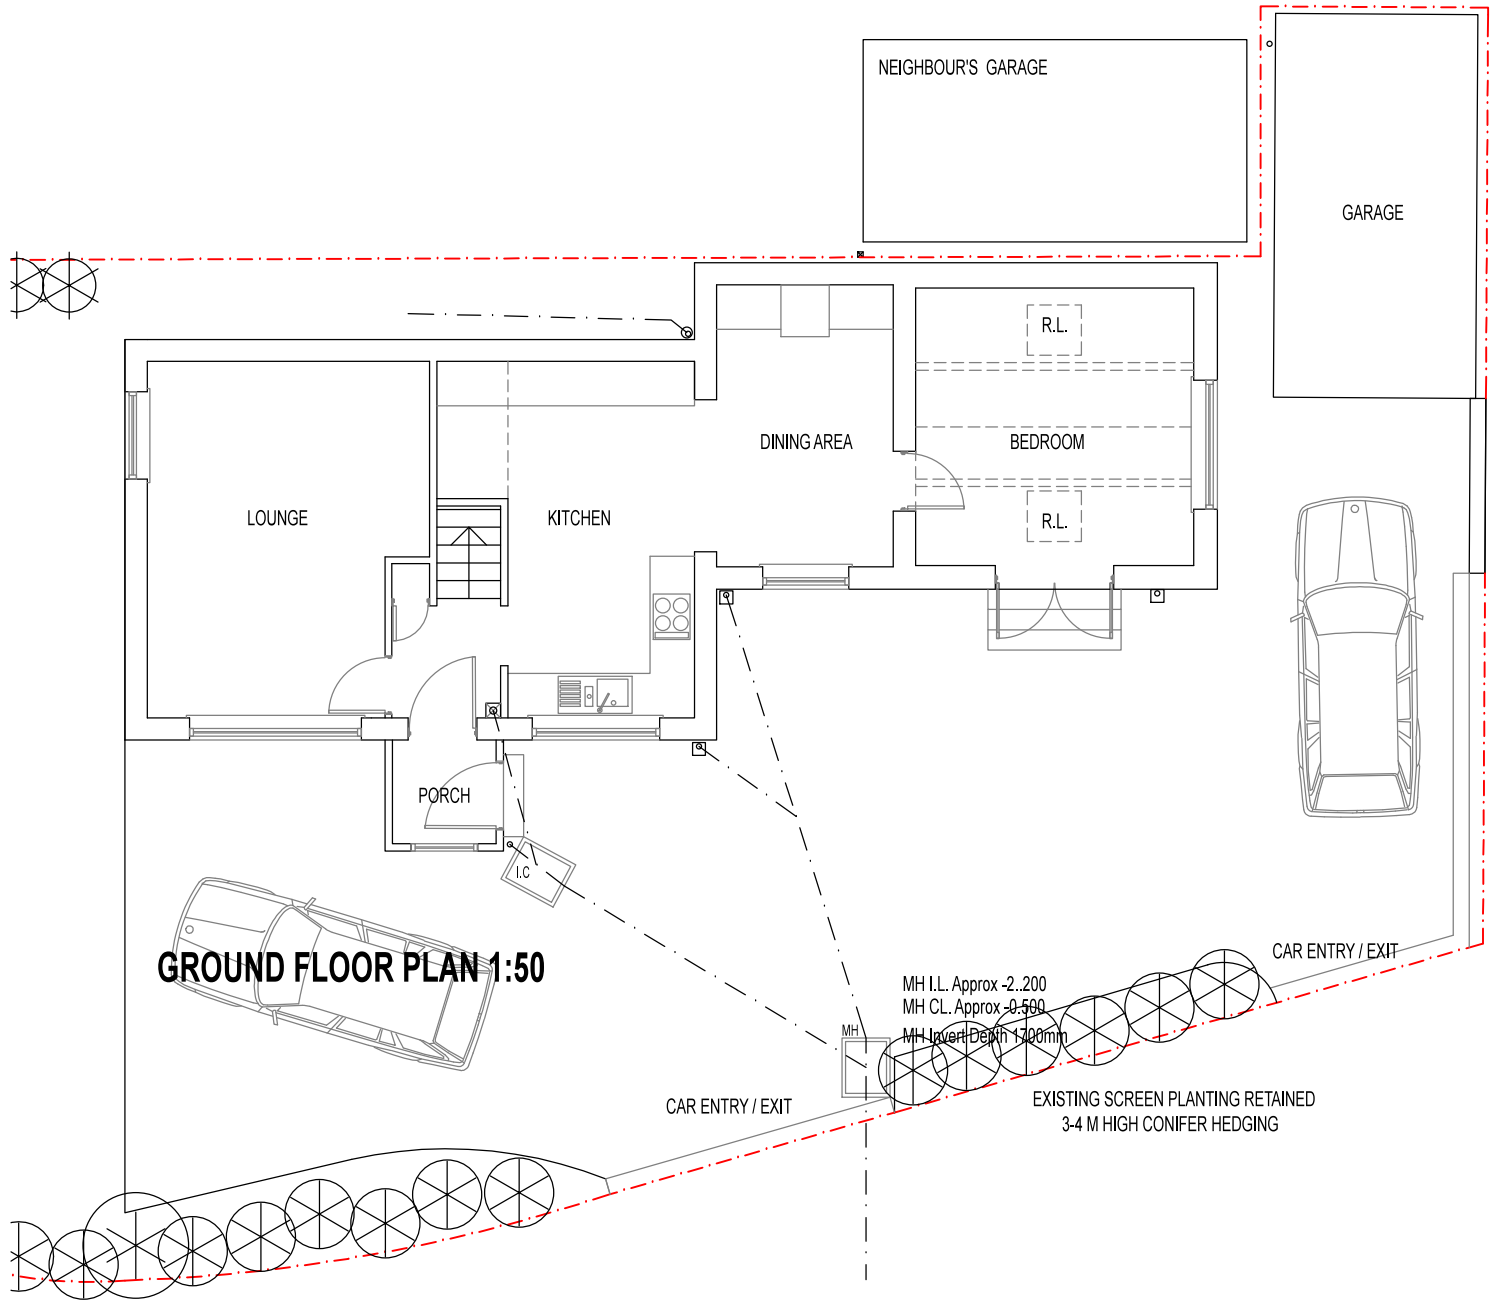

GROUND FLOOR PLAN 1:50

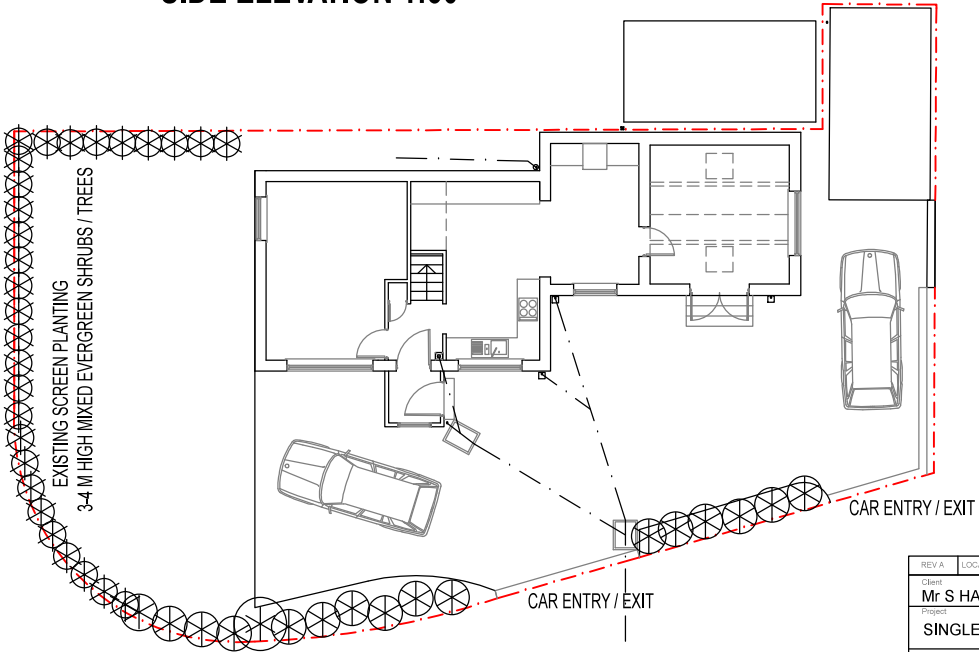

SITE PLAN 1:100

DRAWING TO BE READ IN CONJUNCTION WITH
DRAWING P2 and P3

ISSUED FOR CONSTRUCTION

REV	A	LOCATION PLANS ADDED, SIDE ELEVATION ADDED.	08/12/21	PM	App'd
Client Mr S HANIF 48 Hill Grove, Huddesfield HD3 3TL Project SINGLE STOREY EXTENSION Existing Plans and Elevations					
Project no	Drawing no	Rev	Scale @ A1	Date	Drawn
2021_04	P1	A	1:50	12.11.21	PM
Room 5, Christ Church Parish Centre, Vicar Lane, Ossett WF12 7RQ m: 07884 966903 e: ichthusarchitecture@gmail.com					