




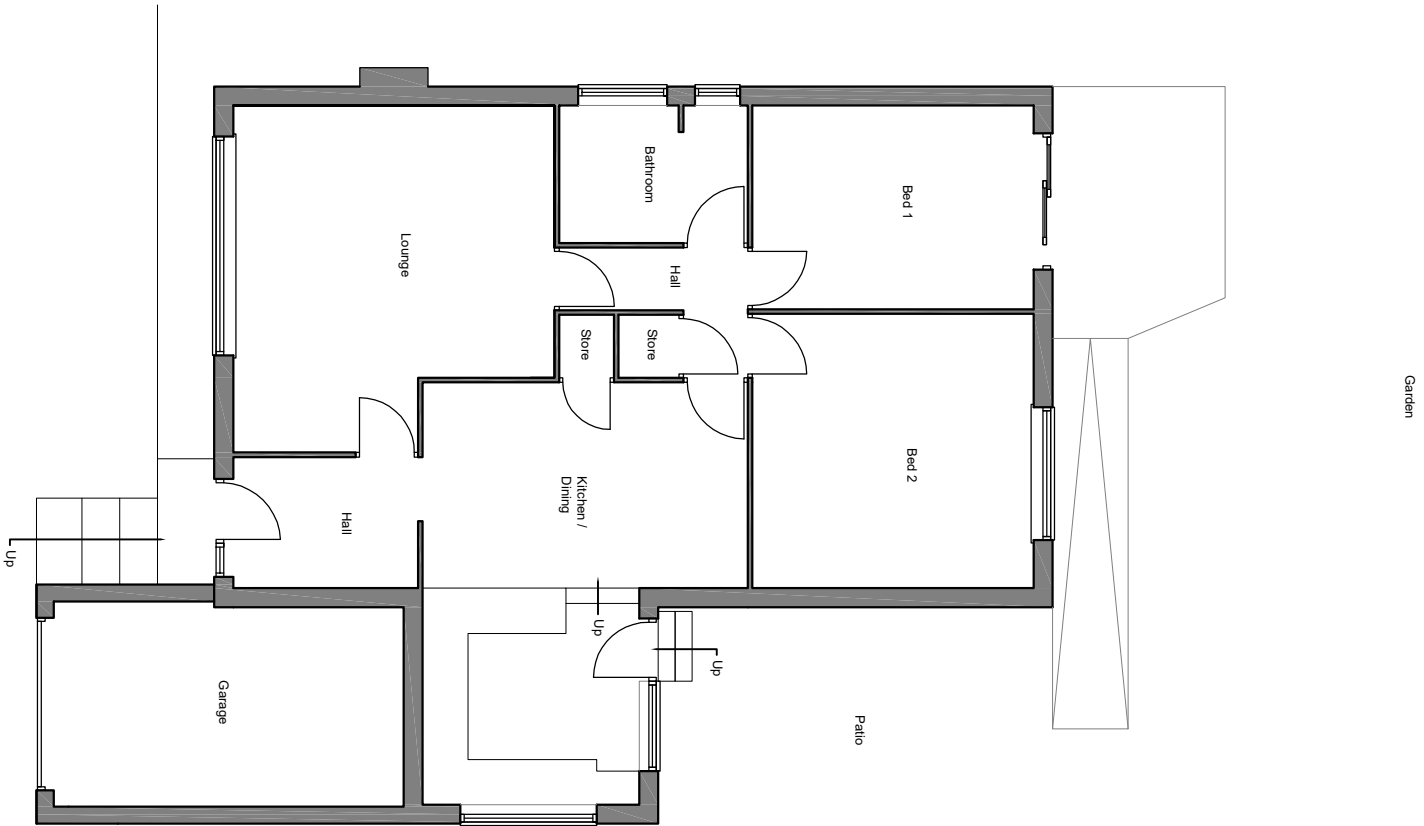


Existing Ground Floor Plan
Scale 1:100

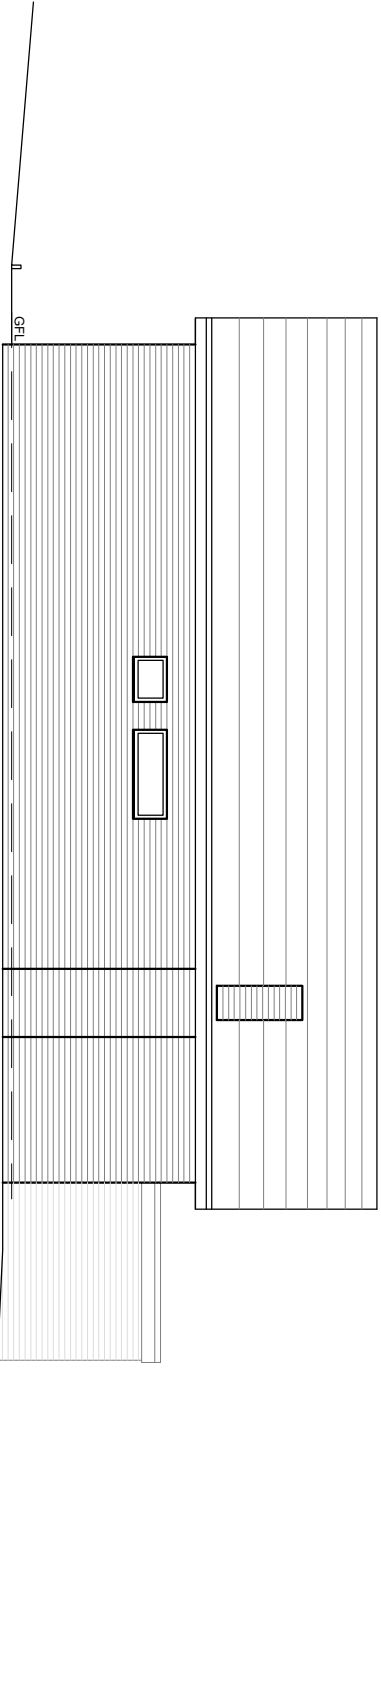


Existing Side Elevation
Scale 1:100

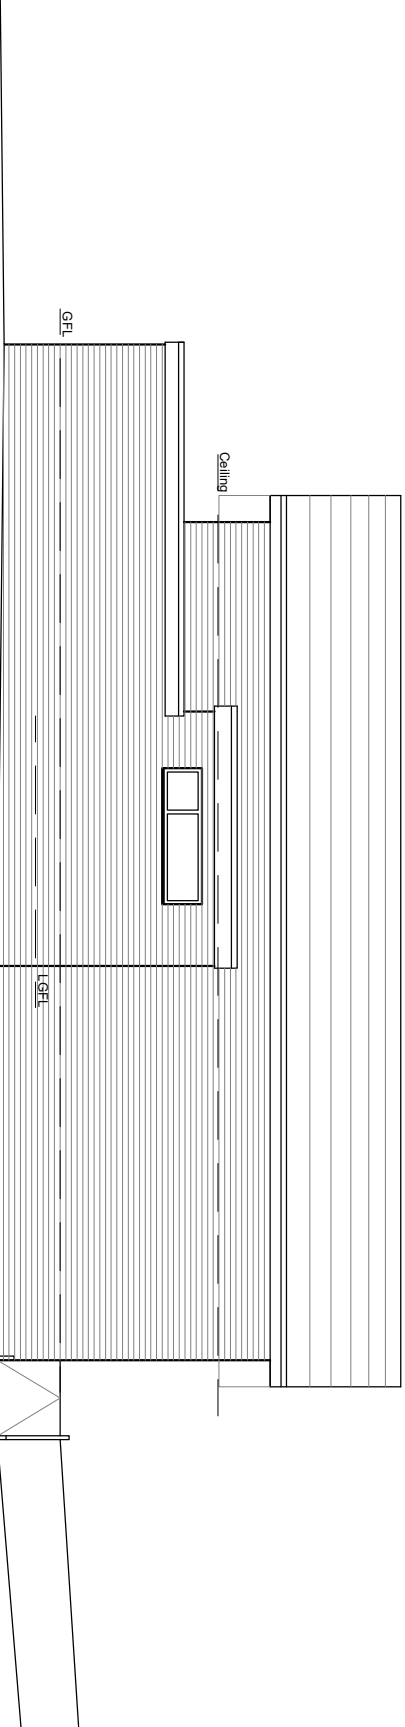

Existing Side Elevation
Scale 1:100

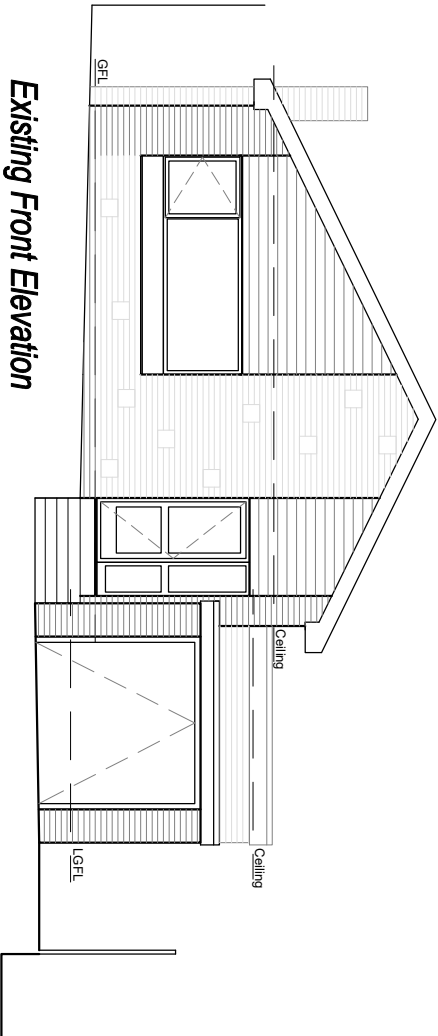

Existing Front Elevation
Scale 1:100

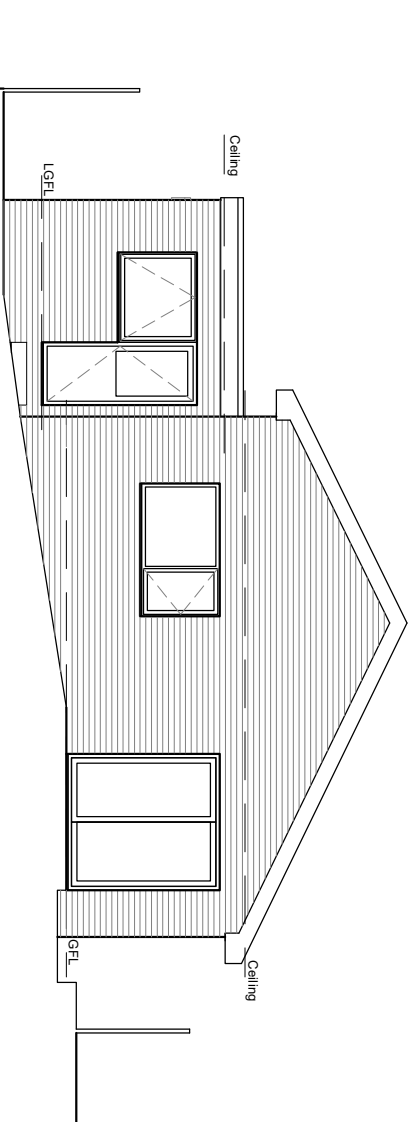

Existing Rear Elevation
Scale 1:100

REV.	DATE	DESCRIPTION

Existing Plans and Elevations
6 Swallow Hill
Batley, WF17 0DN

Mr and Mrs Kimmings

Single Storey Extension to Rear of
Kitchen with Porch Extension to
Front With Roof Alterations

Date: 04/2021 Scale: 1:100 Drawing No: WAP 52 - 01

