

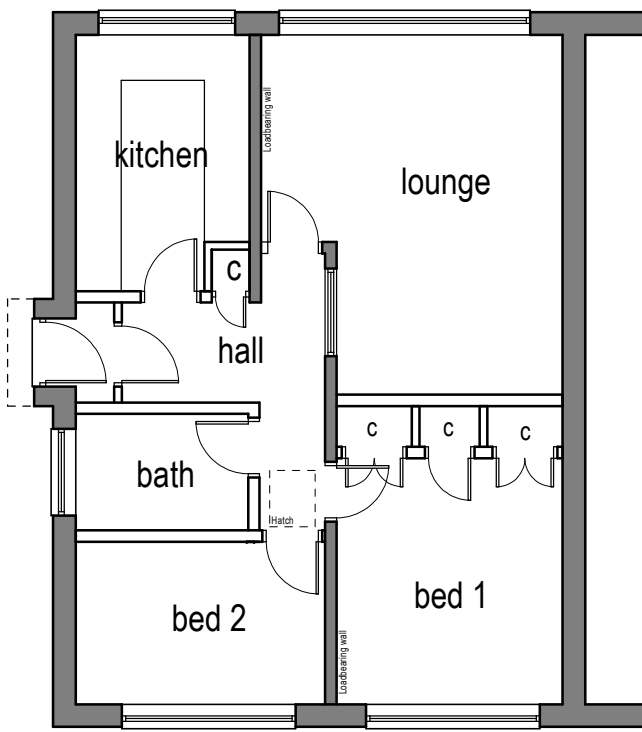



Notes:
1. Setting out to be the responsibility of contractor.
2. Contractor to pay particular attention to pitch of roof and headroom at stairs.
3. Any discrepancies to be reported to Colne Valley Design.

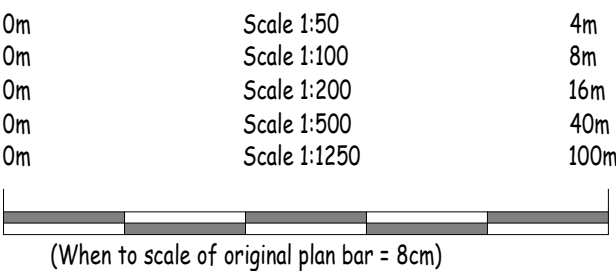


Existing ground floor layout (1:100)

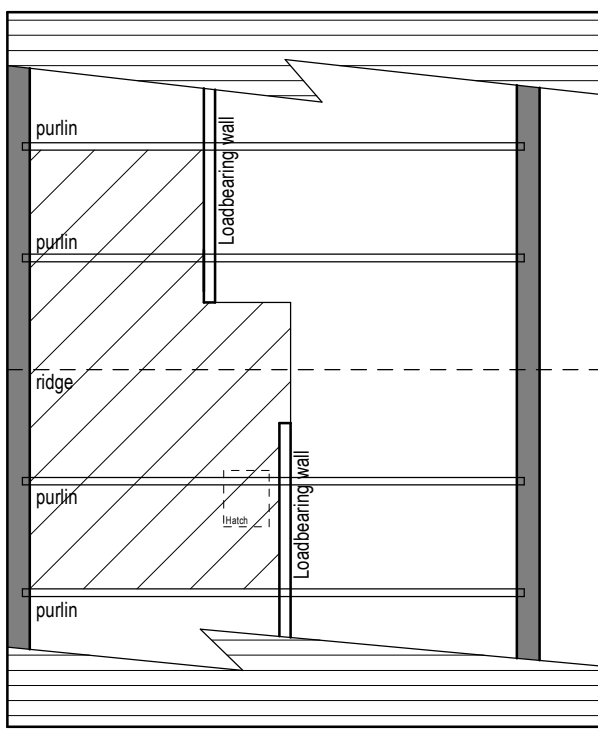

Existing loft layout (1:100)

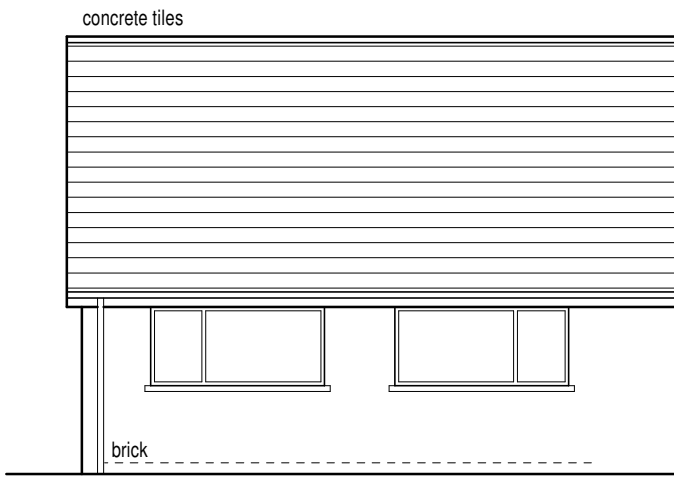


Existing rear elevation (1:100)

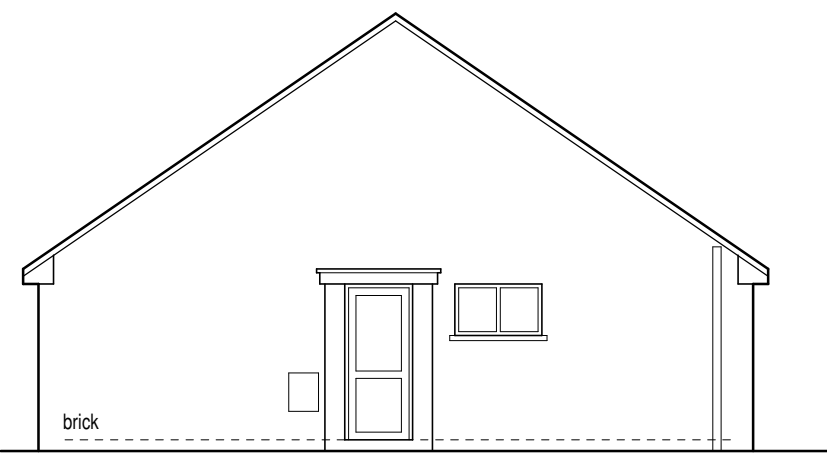


Existing side elevation (1:100)




Existing front elevation (1:100)

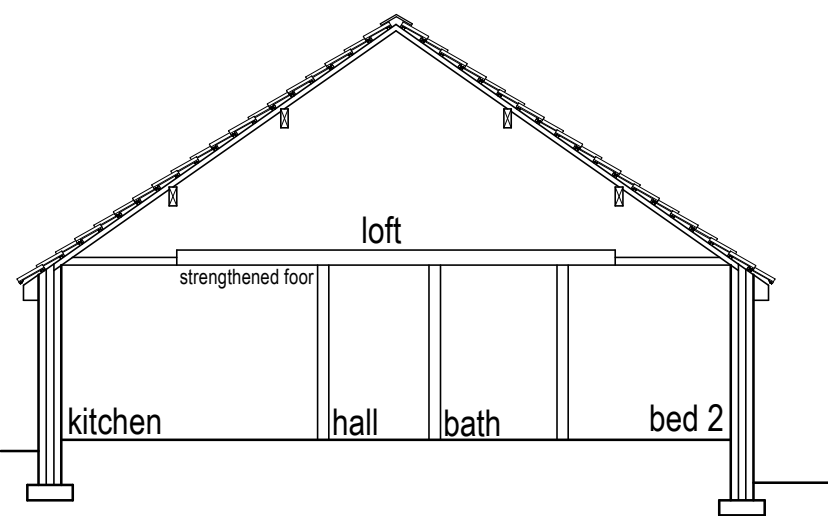


Existing cross section (1:100)

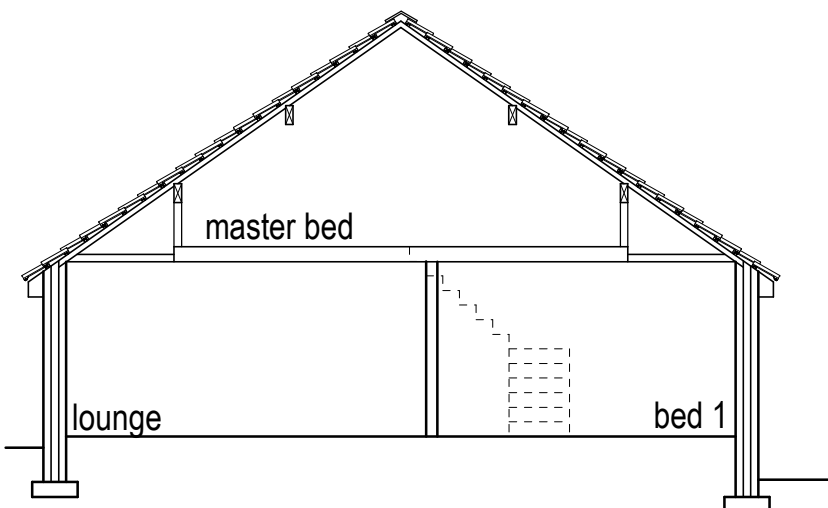


Proposed cross section (1:100)

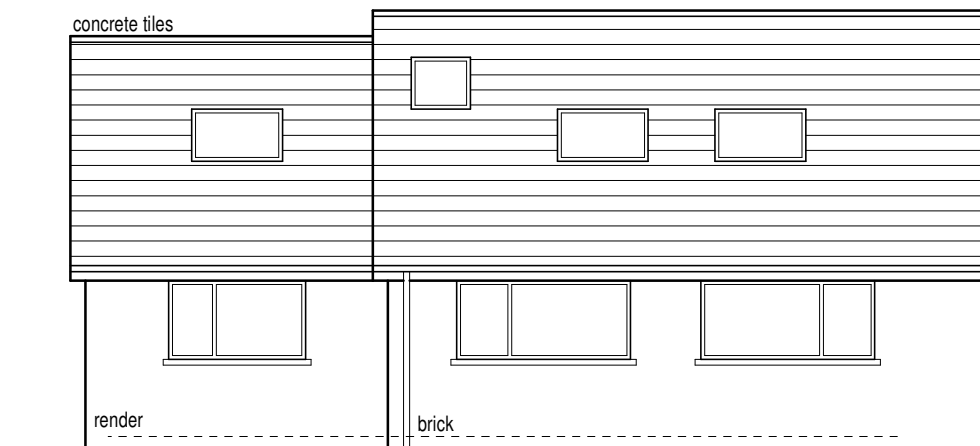


Proposed rear elevation (1:100)

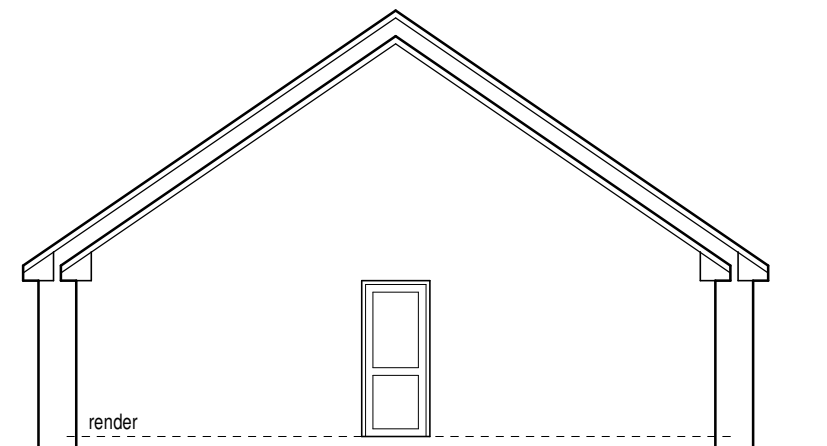


Proposed side elevation (1:100)

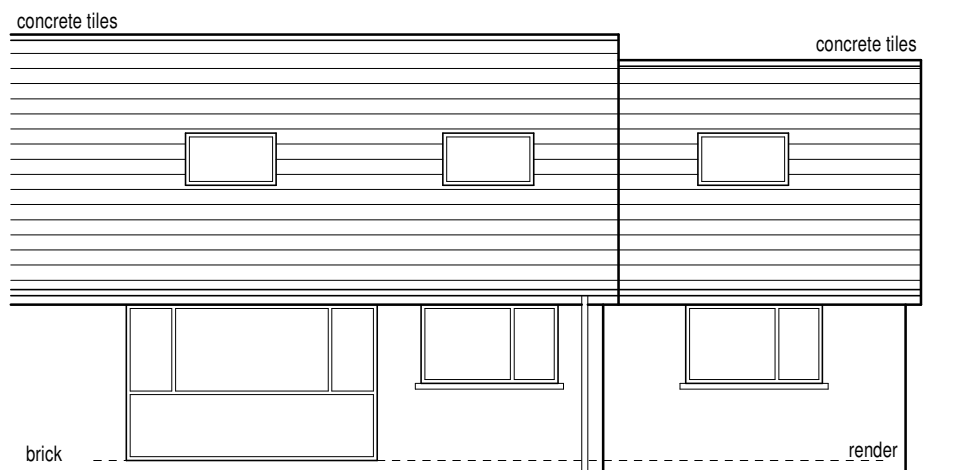

Proposed front elevation (1:100)

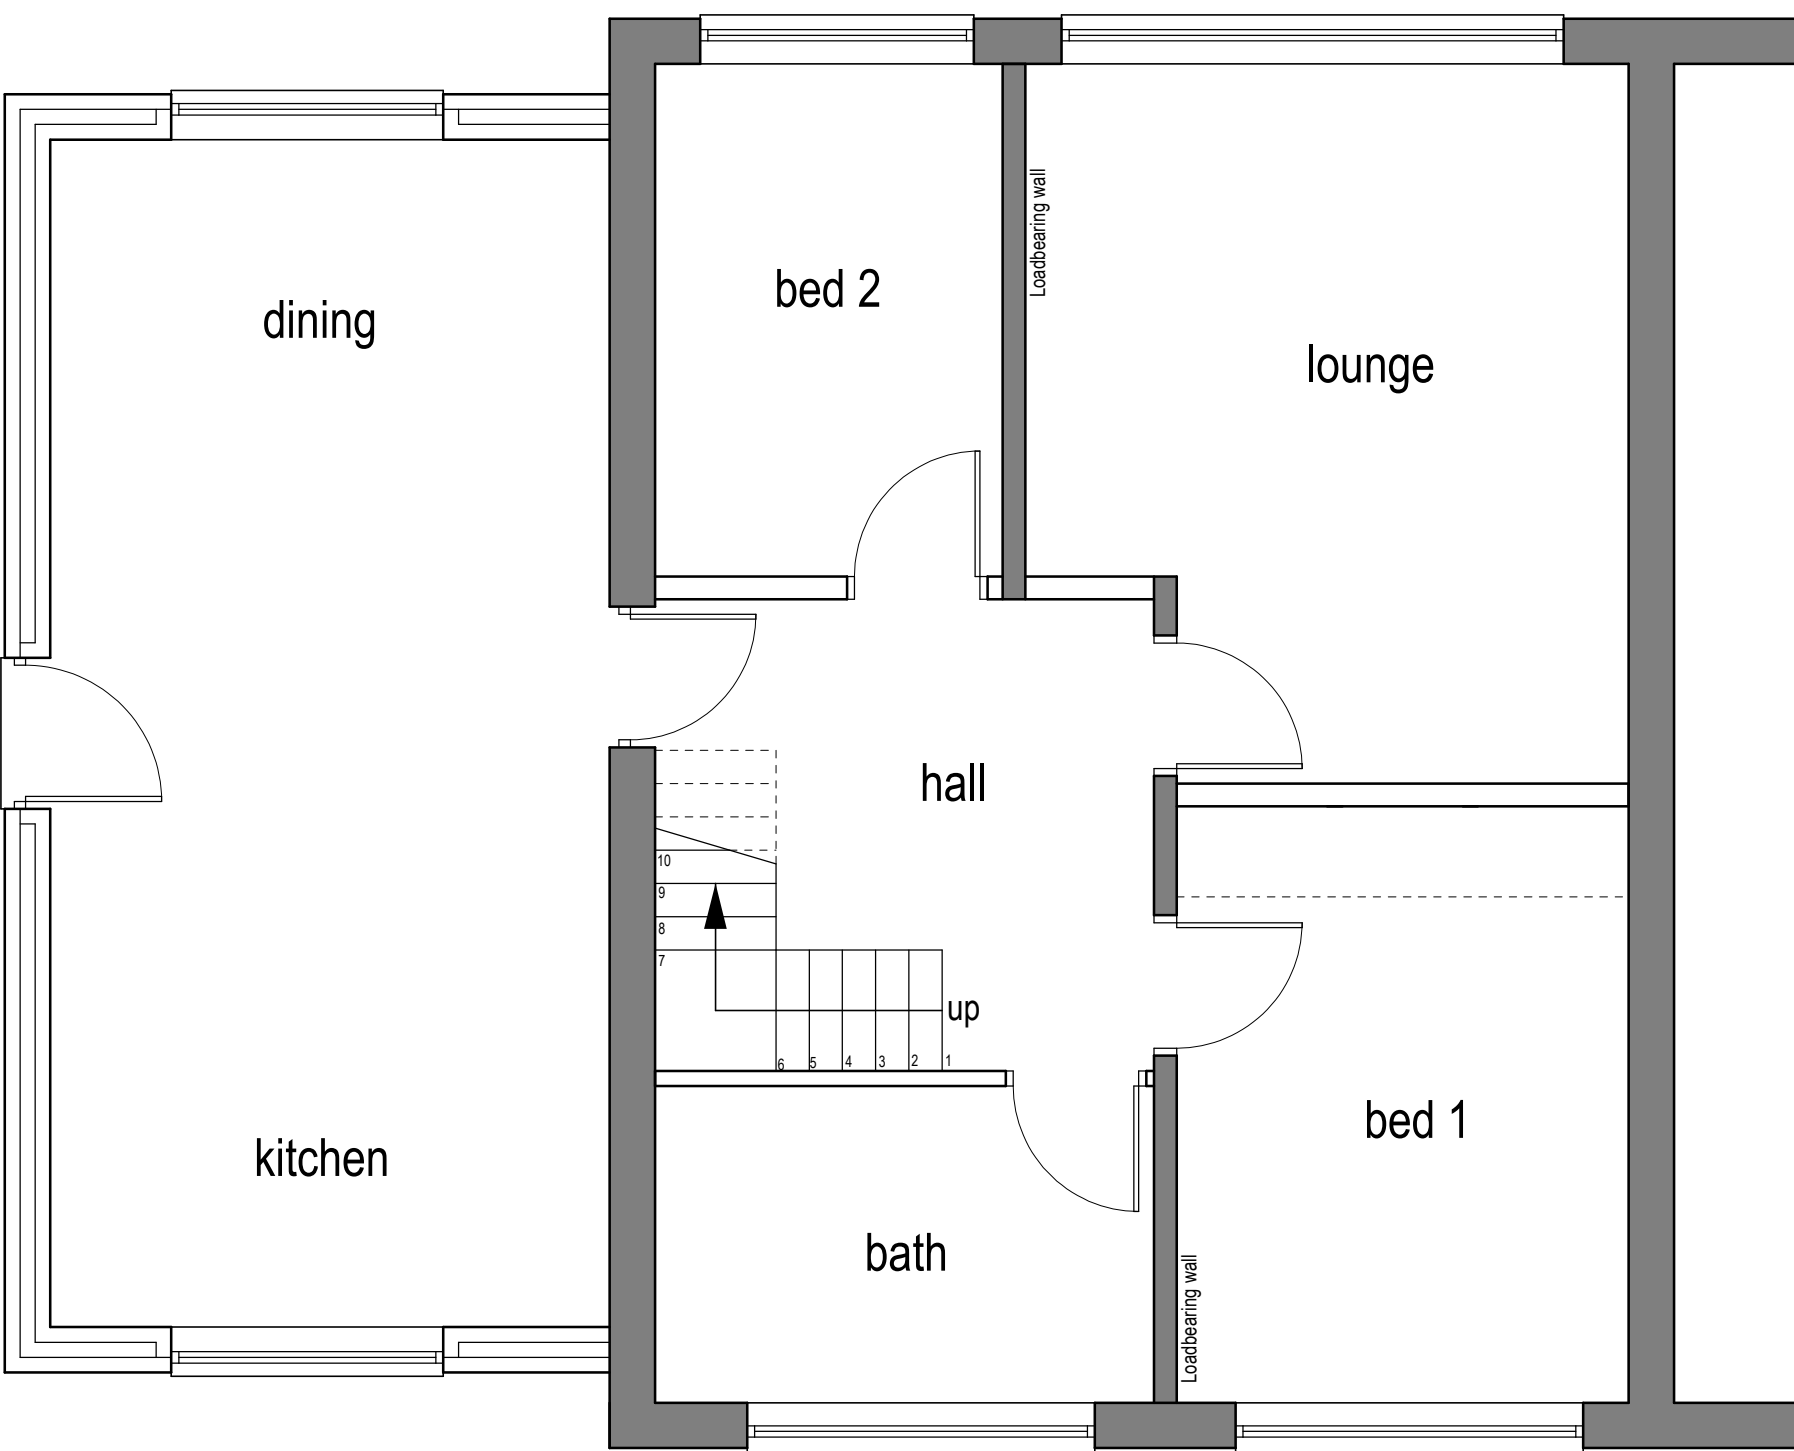

Proposed ground floor layout (1:50)

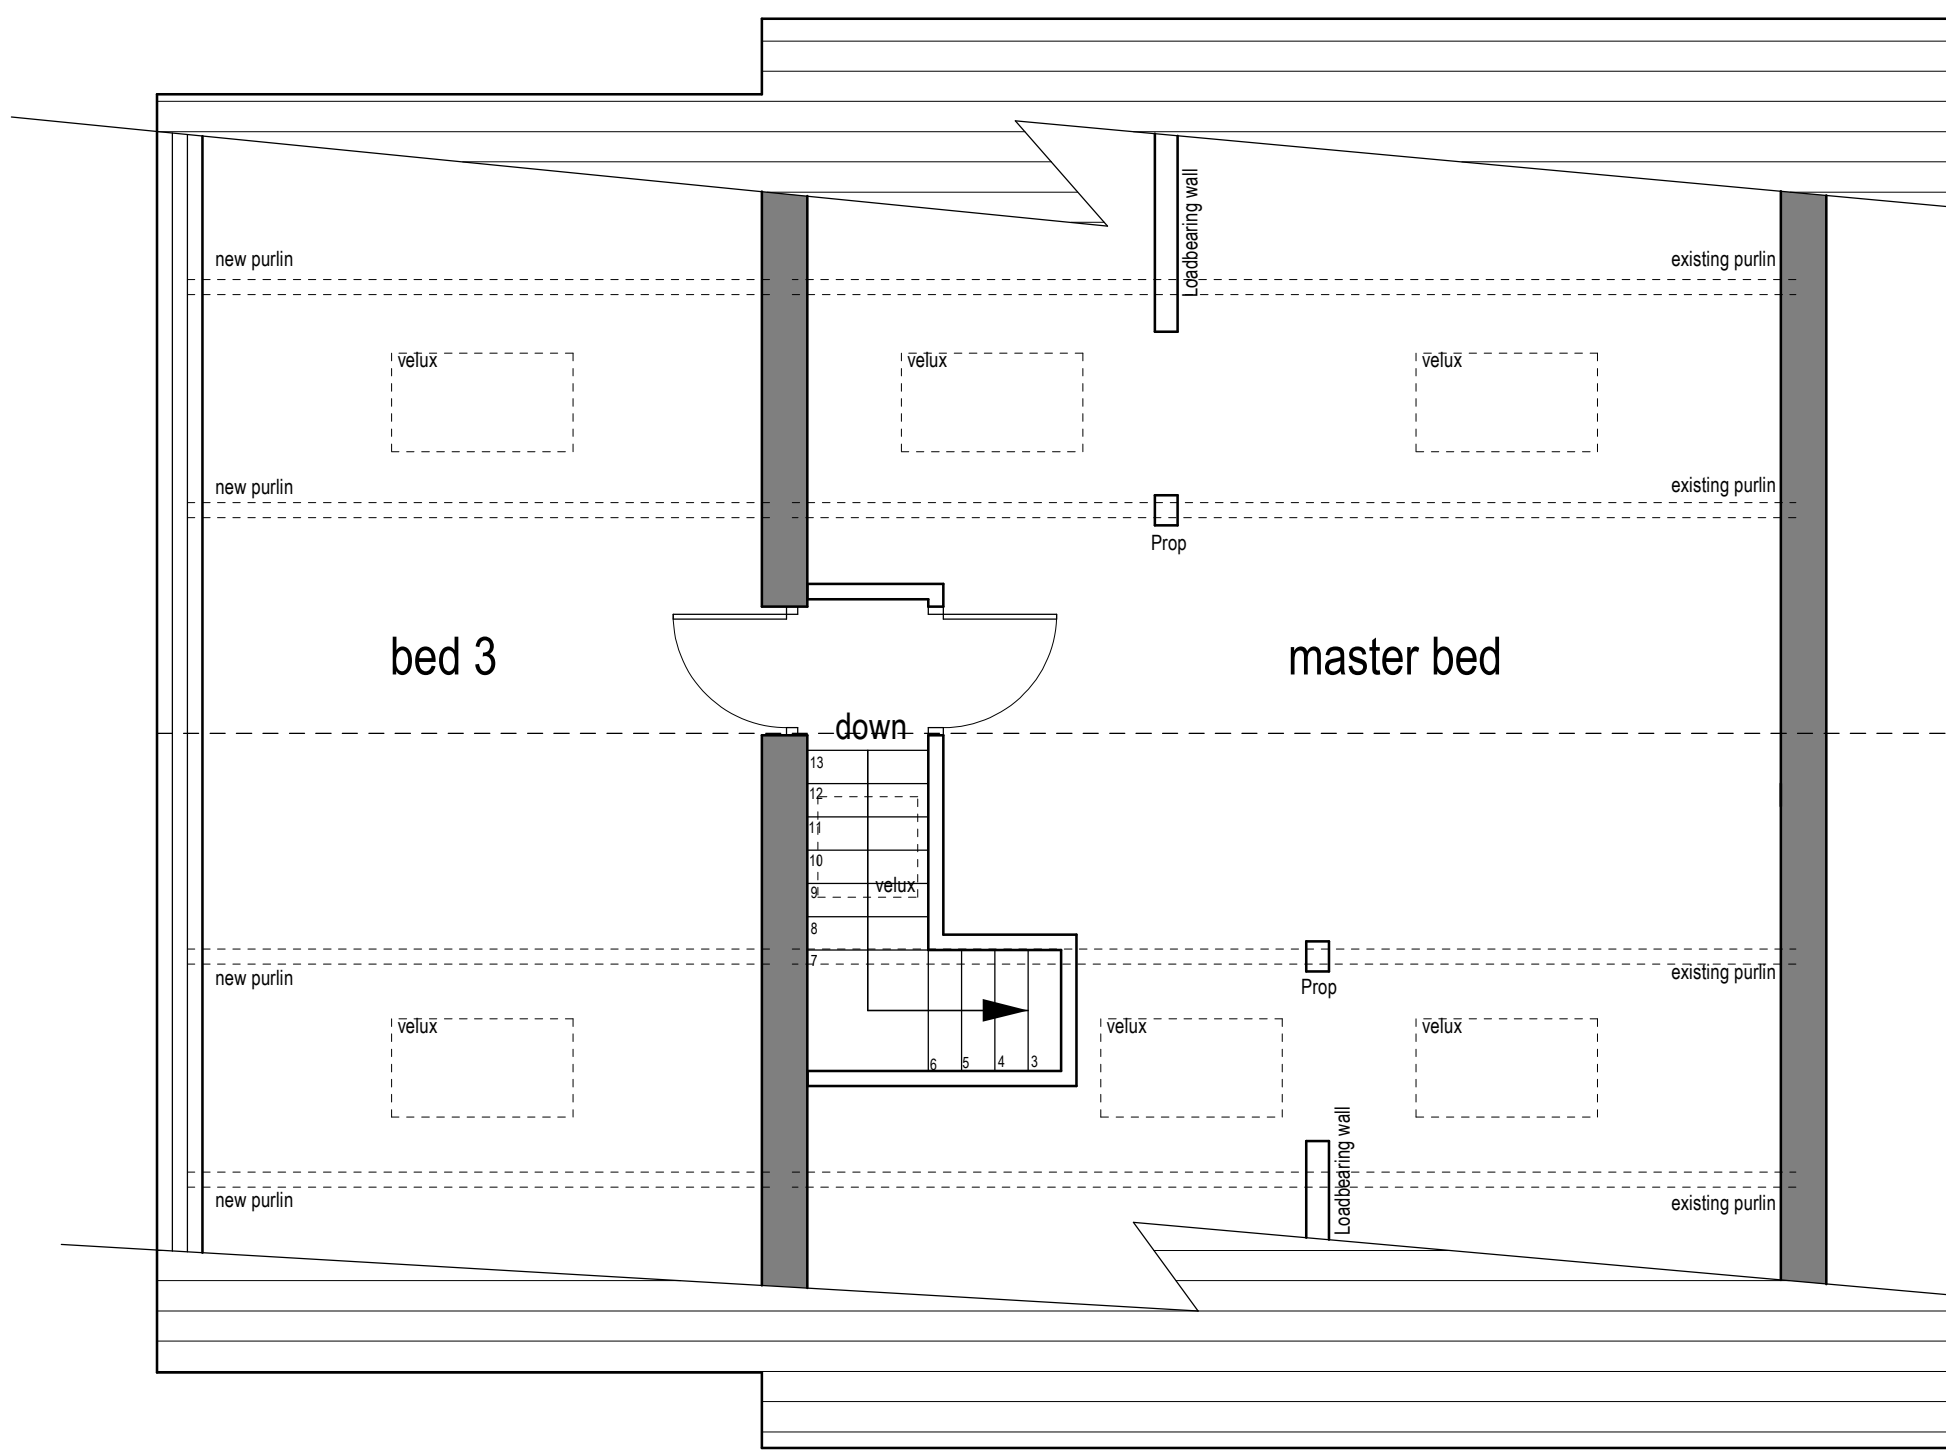

Proposed attic layout (1:50)

Rev A 07/05/2022 Amended in line with Kirklees SPD guidelines.



Colne Valley Design
8 Meadow Lane
Slaithwaite
Huddersfield HD7 5EX

Tel: 01484 842097
Mobile: 07867 803312
E-mail: mitchell@sbhomes.co.uk

Proprietor: S.A. Mitchell (ACIOB)

Project

Proposed side extension.

For

Mr G Calcraft.

Address

2 Celendine Drive
Salendine Nook
HD3 3US

Title

Planning Drawing.

Job No.

21 J 50.

Drawing number

C 01 A.

Date

Nov 2021.