



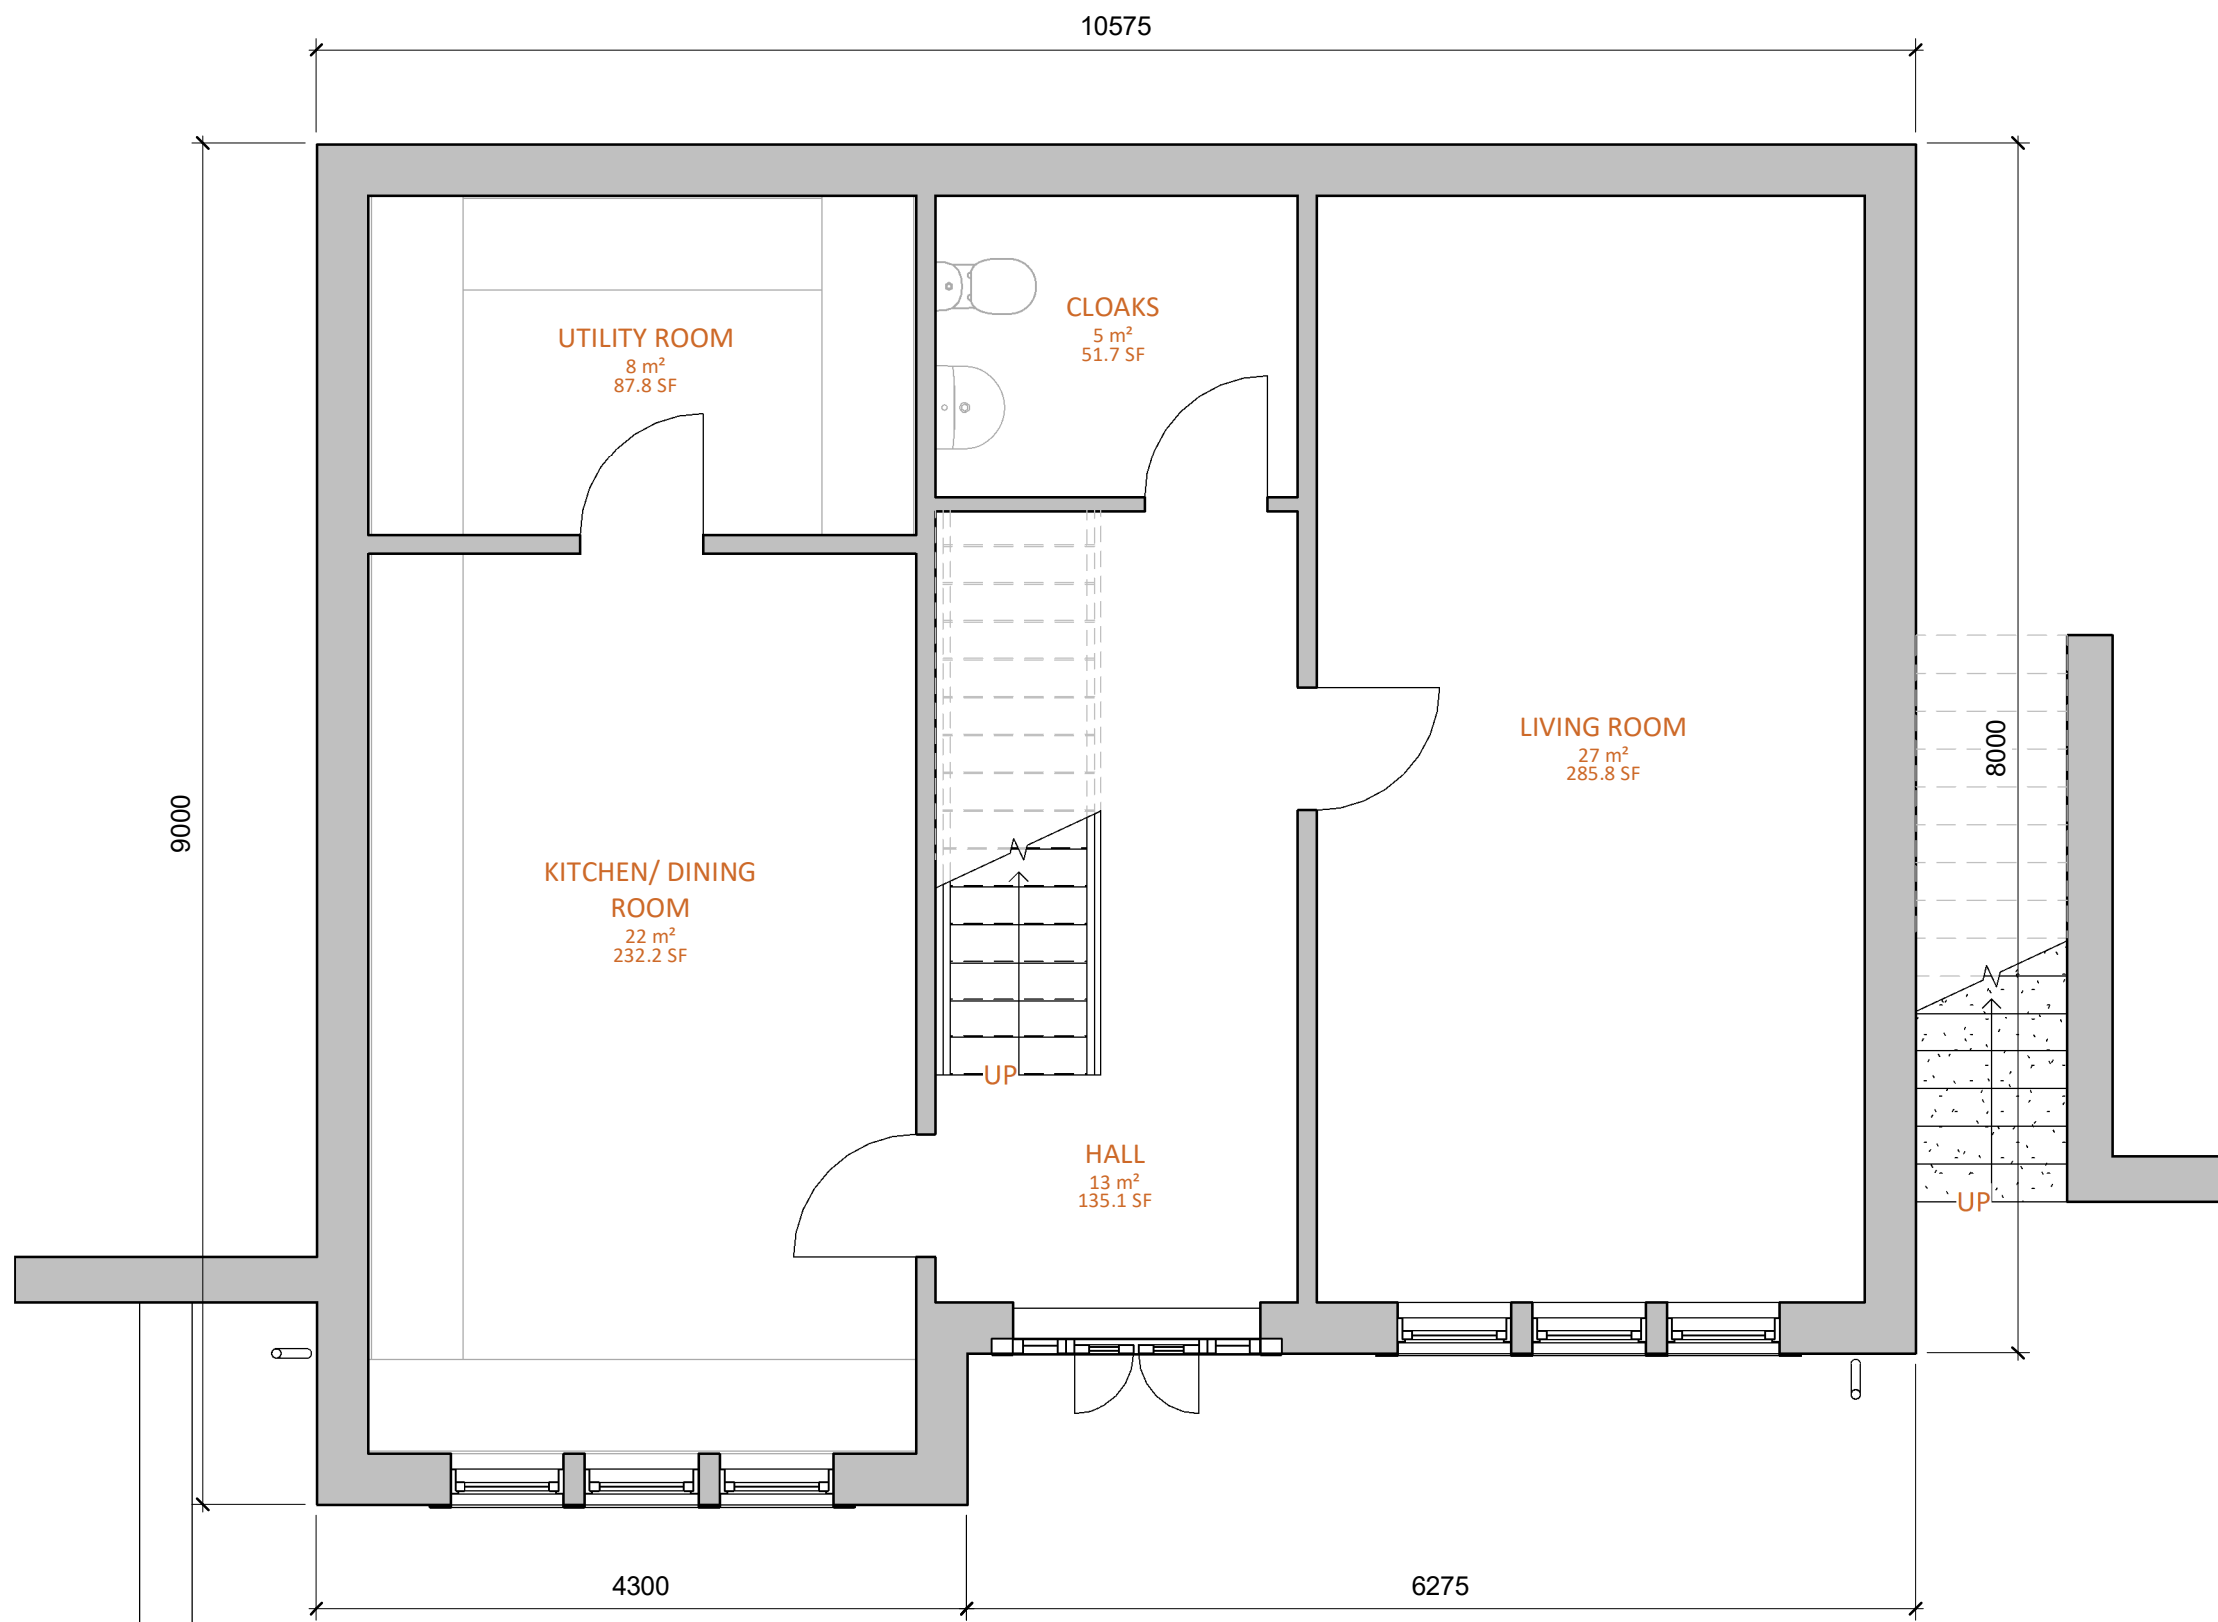


1 Ground Floor  
Scale - 1 : 50

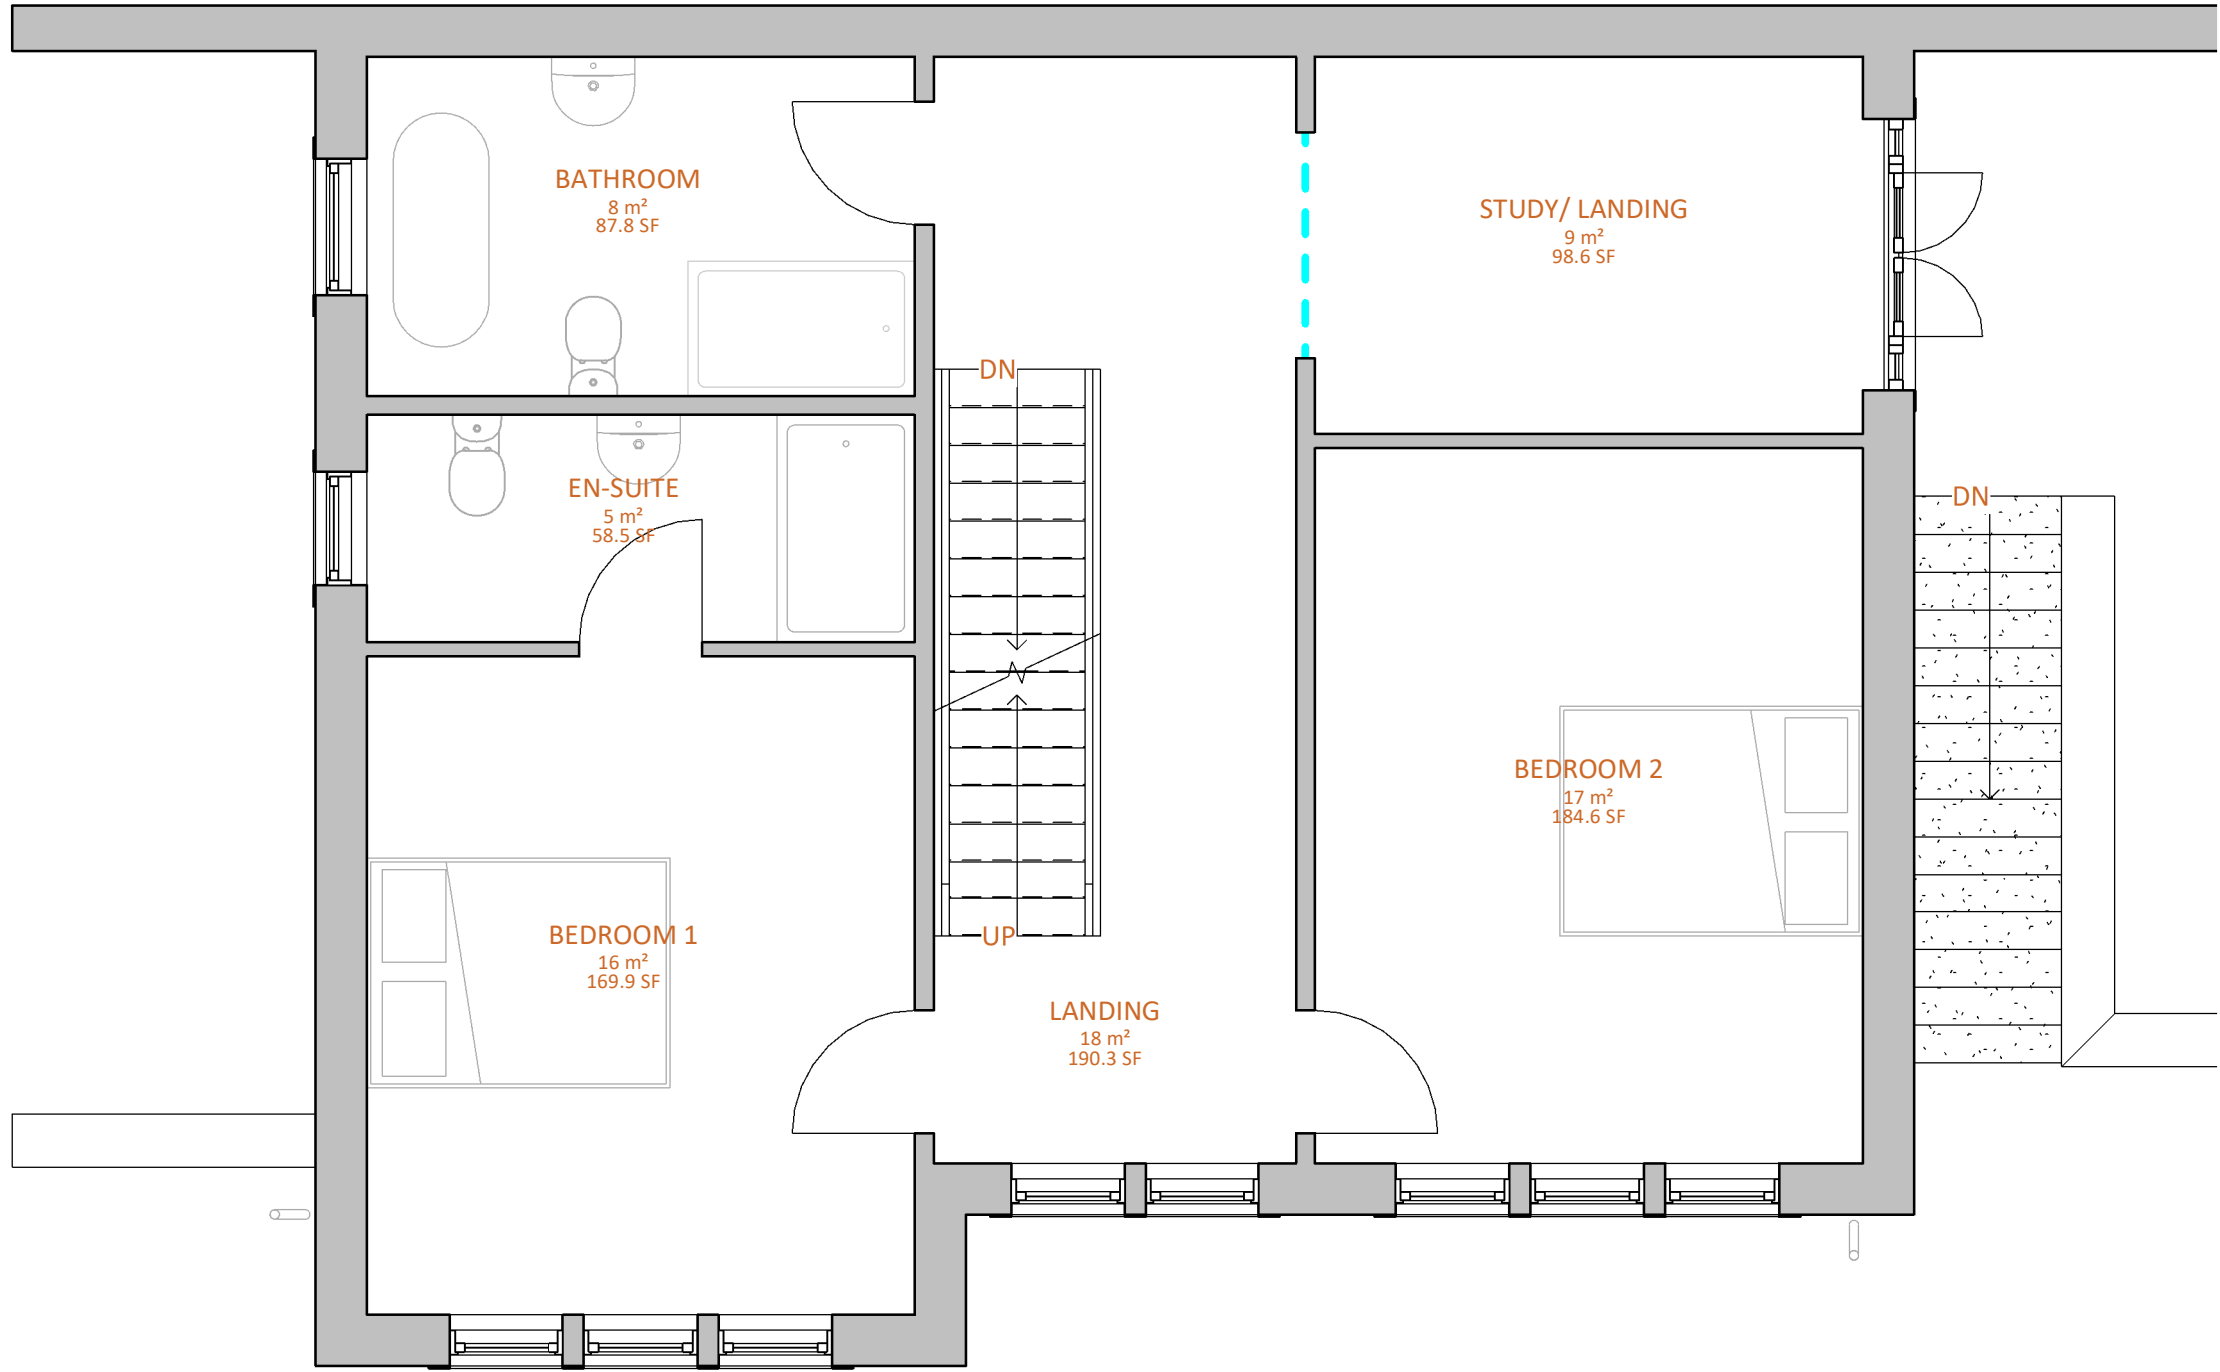

2 First Floor  
Scale - 1 : 50

PROPOSED MATERIALS SCHEDULE


|                |                                                                         |
|----------------|-------------------------------------------------------------------------|
| WALLS          | COURSED REPRODUCTION YORKSTONE WITH ARTSTONE DETAILING                  |
| ROOF           | CONCRETE INTERLOCKING ROOF SLATE WITH MATCHING RIDGE TILE & ROOF VERGES |
| DOORS/ WINDOWS | WHITE UPVC DOUBLE GLAZED WINDOW & DOOR UNITS                            |
| ROOFLIGHT      | PROPRIETARY ALUMINIUM DOUBLE GLAZED ROOFLIGHT.                          |

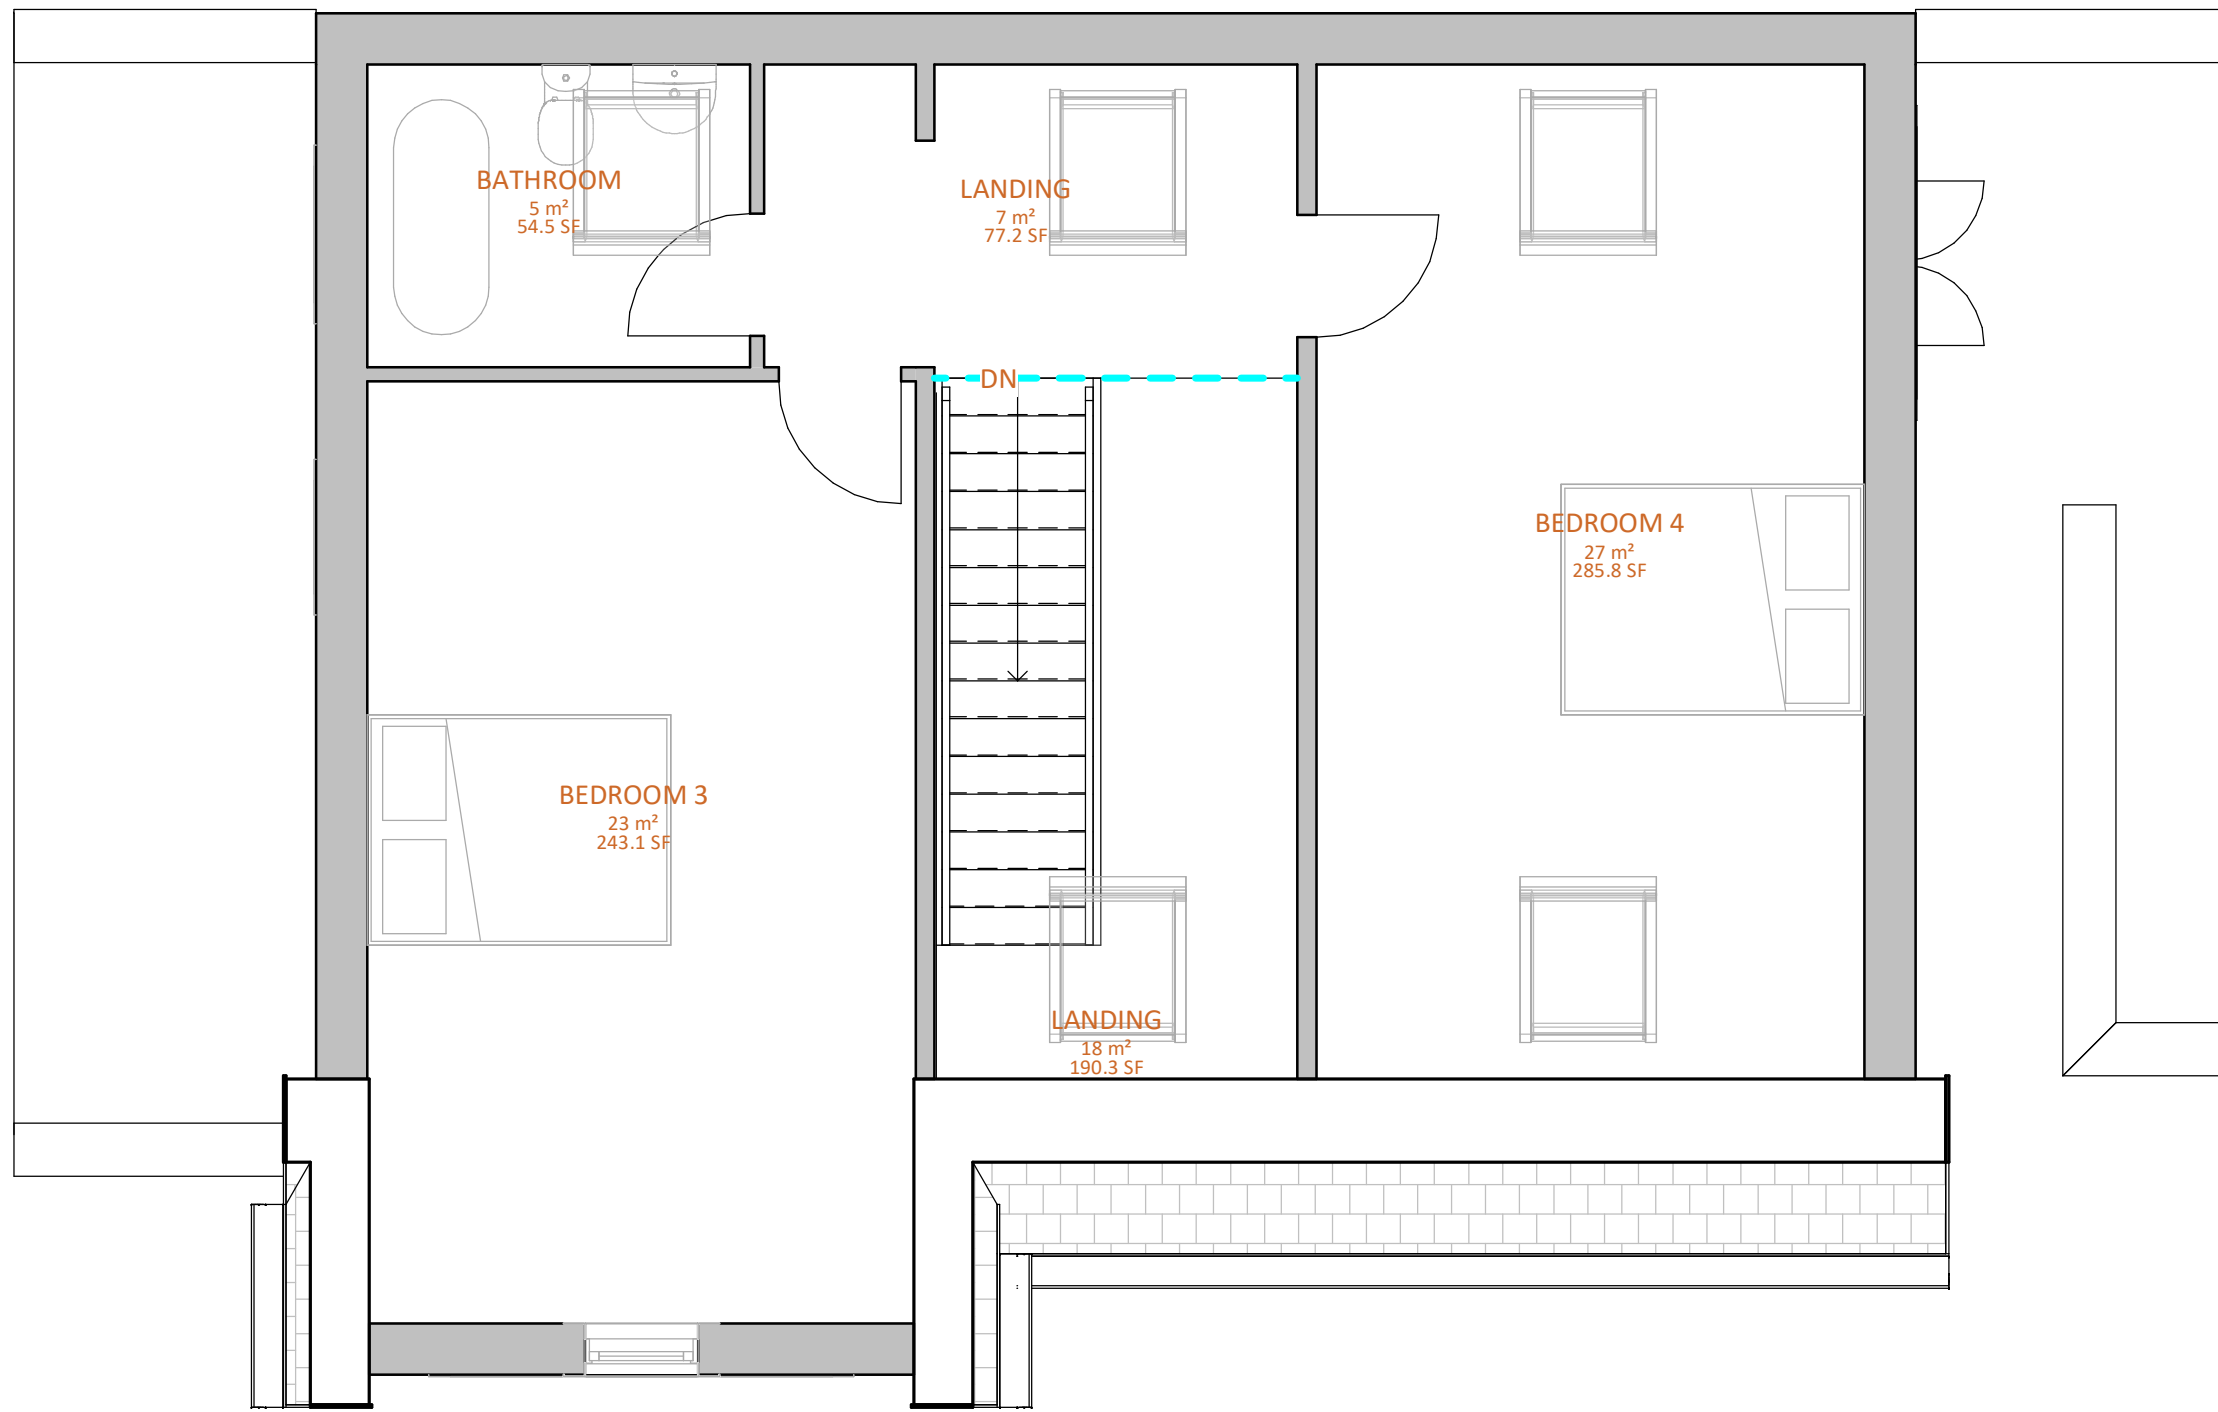


3 Second Floor  
Scale - 1 : 50



4 South Elevation  
Scale - 1 : 100

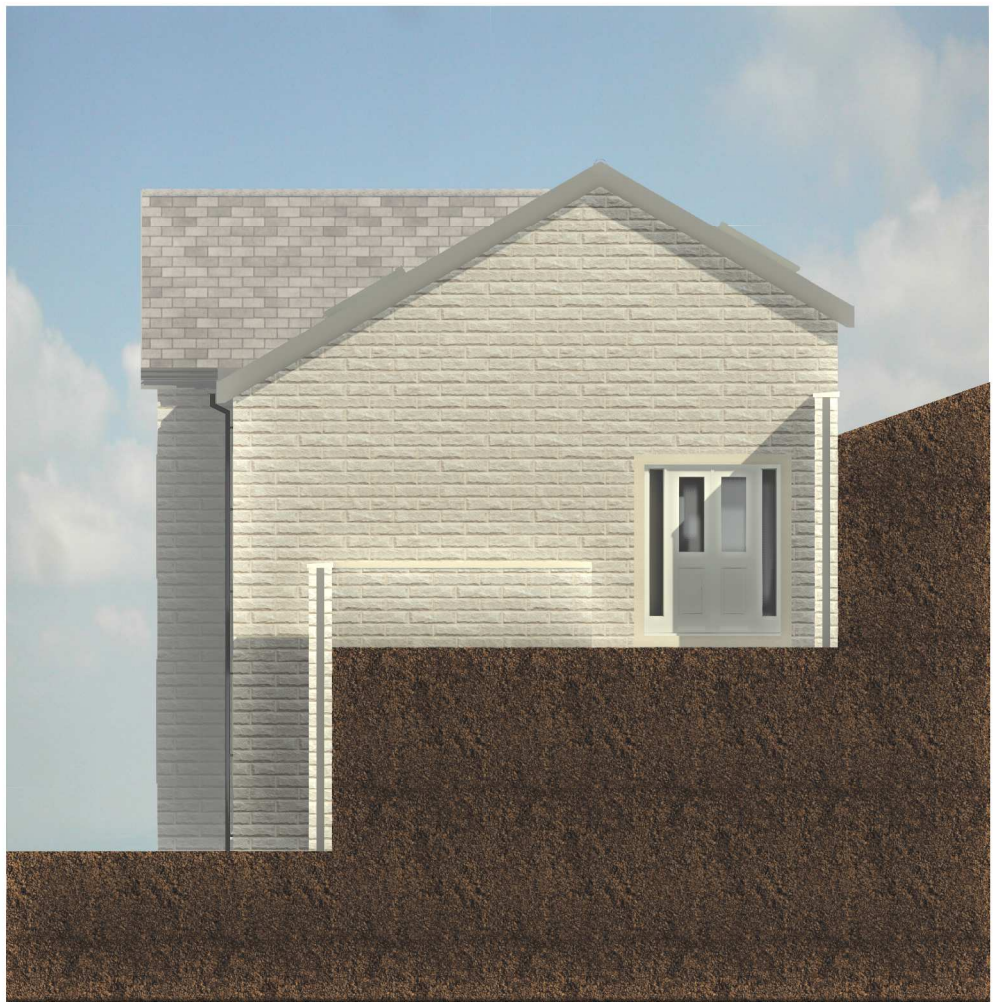

5 Side Elevation 1  
Scale - 1 : 100

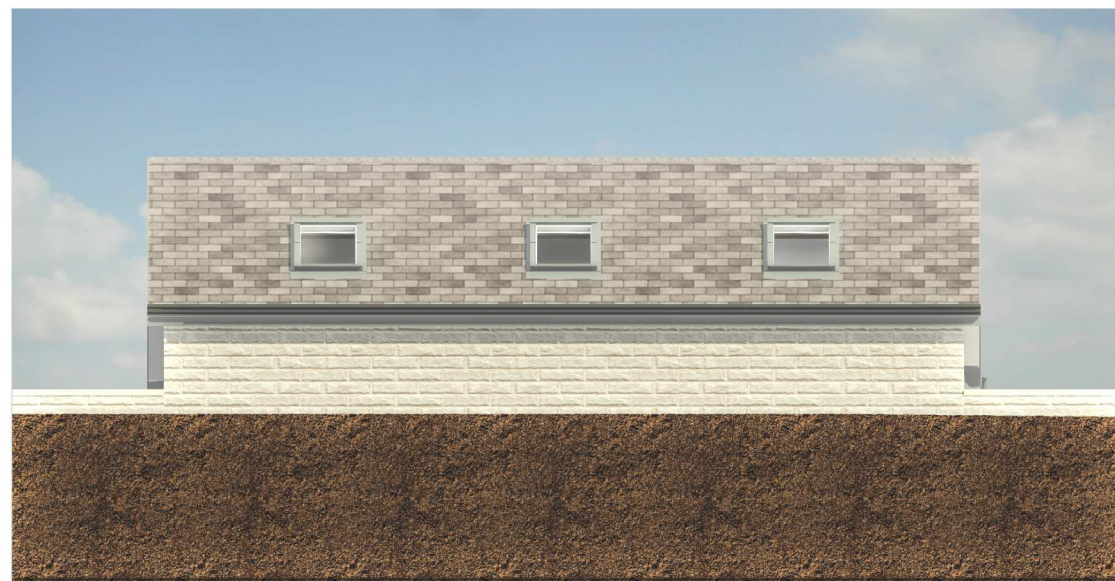

6 North Elevation  
Scale - 1 : 100



7 Side Elevation 2  
Scale - 1 : 100

NOTE: PLOT 2 INDICATED - PLOT 1 MIRRORED

Revisions

**NORTHLIGHT**  
ARCHITECTURE LTD  
The Media Centre  
7 Northumberland Street  
Huddersfield  
HD1 1SR  
t: 01482 290496  
e: info@northlightarchitecture.com  
w: www.northlightarchitecture.com

Client

Faz Sadiq & David Irving

Project

Housing Development  
Alexandra Road West  
Paddock, Huddersfield

Drawing title

Typical House Plans & Elevations

PLANNING APPLICATION

Scale @ A1

As indicated

Drawn by

CG

Date

18/02/2022 12:04:43

App'd

-

Drawing no

20.1127/(AL)32

Rev