

ARCHITECTURE | PLANNING | DESIGN

Malkin Farm
Brow Lane
Holmfirth
HD9 2RJ
07946872499
paul@paulmatthewsarchitectural.co.uk
www.paulmatthewsarchitectural.co.uk

Company Registration Number: 09898149 – Company
Registered in England and Wales

Project
Erection of Extensions and Alterations to
Dwelling at Binn Meadow, 29 Binns Lane,
Holmfirth, HD9 3BL.
Client

Mr M Court & Miss A Teasdale

Drawing Title/Issue



Existing Plans and Elevations

scale	date	sheet size	dwg. no.
1:100	01/2022	A1	21/743/03


Do not scale from drawing, use figured dimensions only.

All dimensions must be checked and verified on site prior to commencement of works and architect to be notified of any discrepancies.


The copyright for these drawings remains the property of Paul MatthewsArchitectural Ltd. They must not be reproduced in any way without prior written consent from the originator (Paul MatthewsArchitecturalLtd).

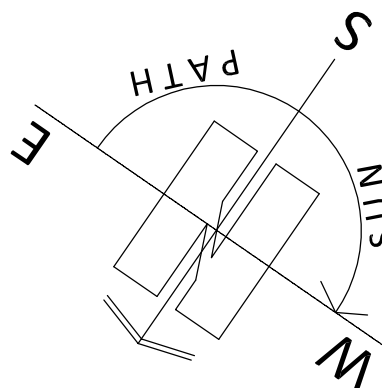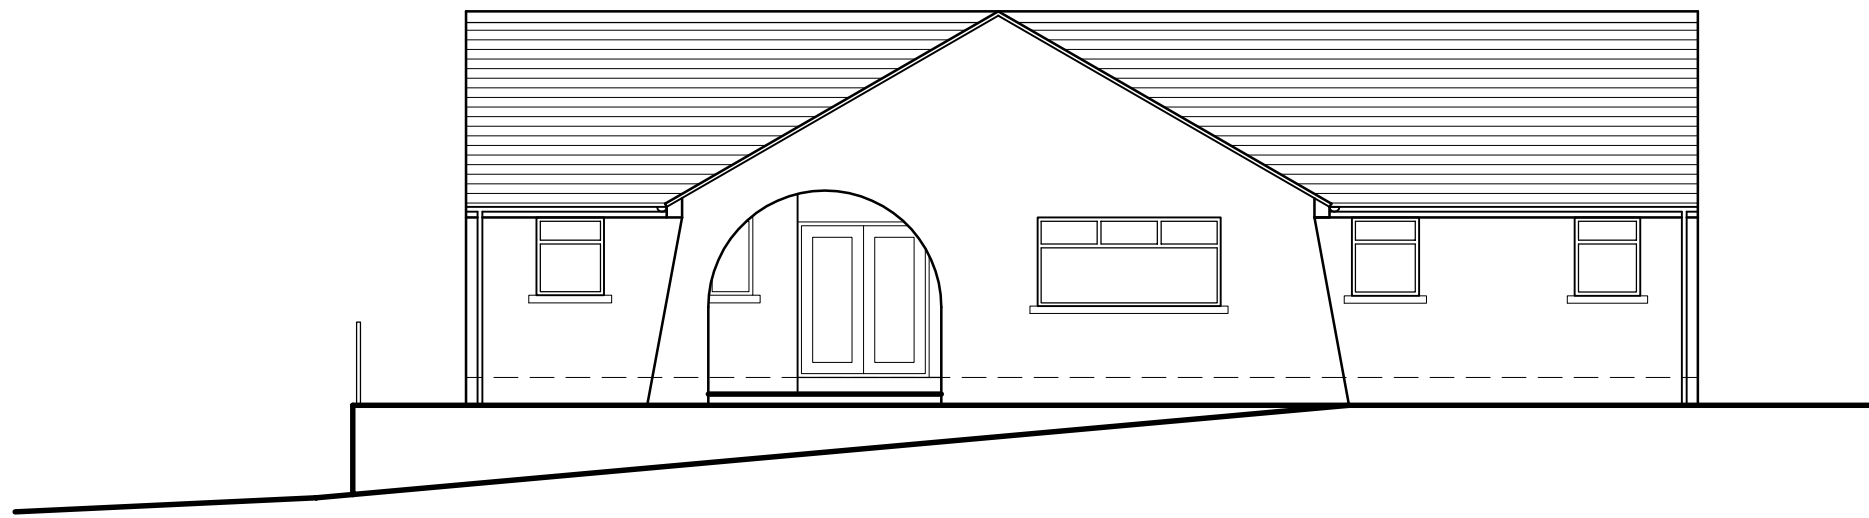


Front Elevation

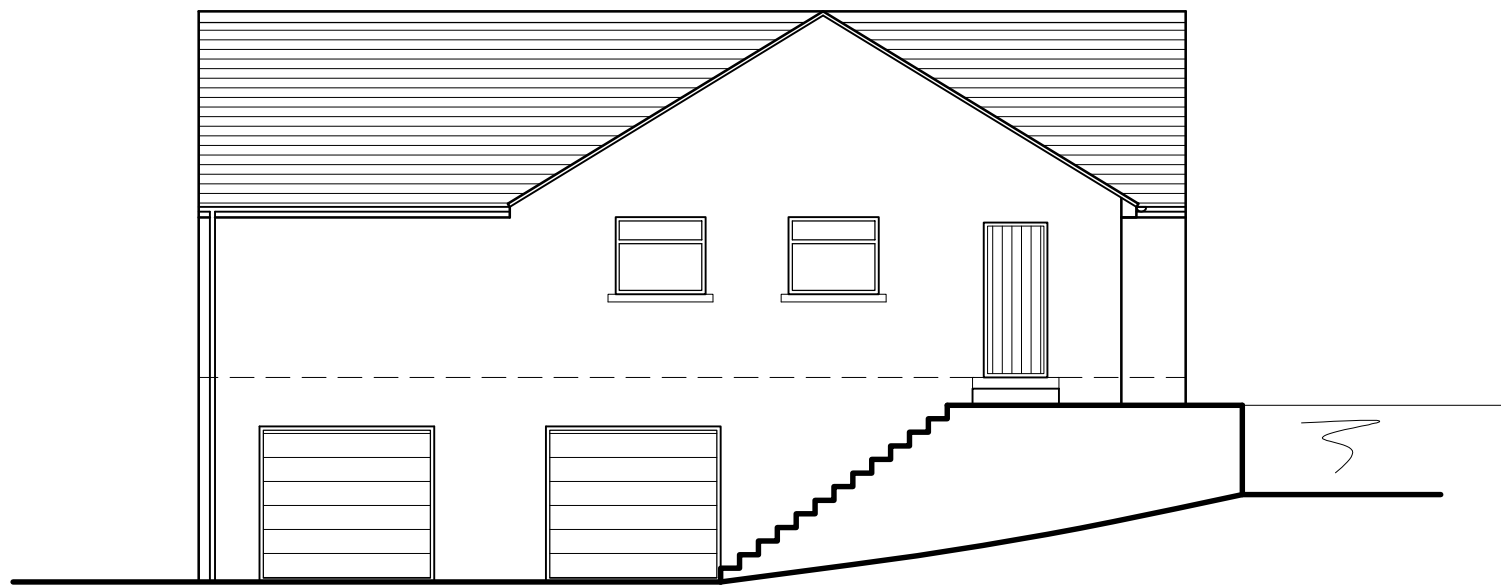


Side Elevation

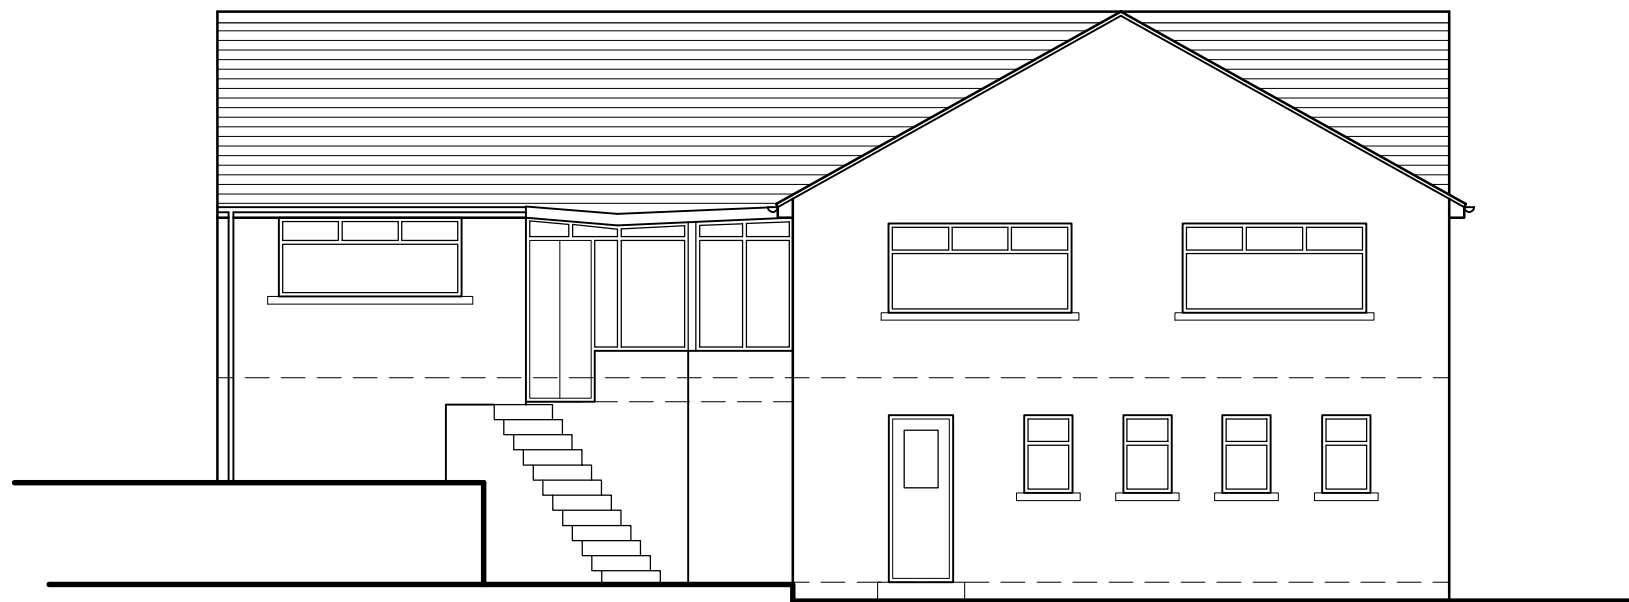


Rear Elevation

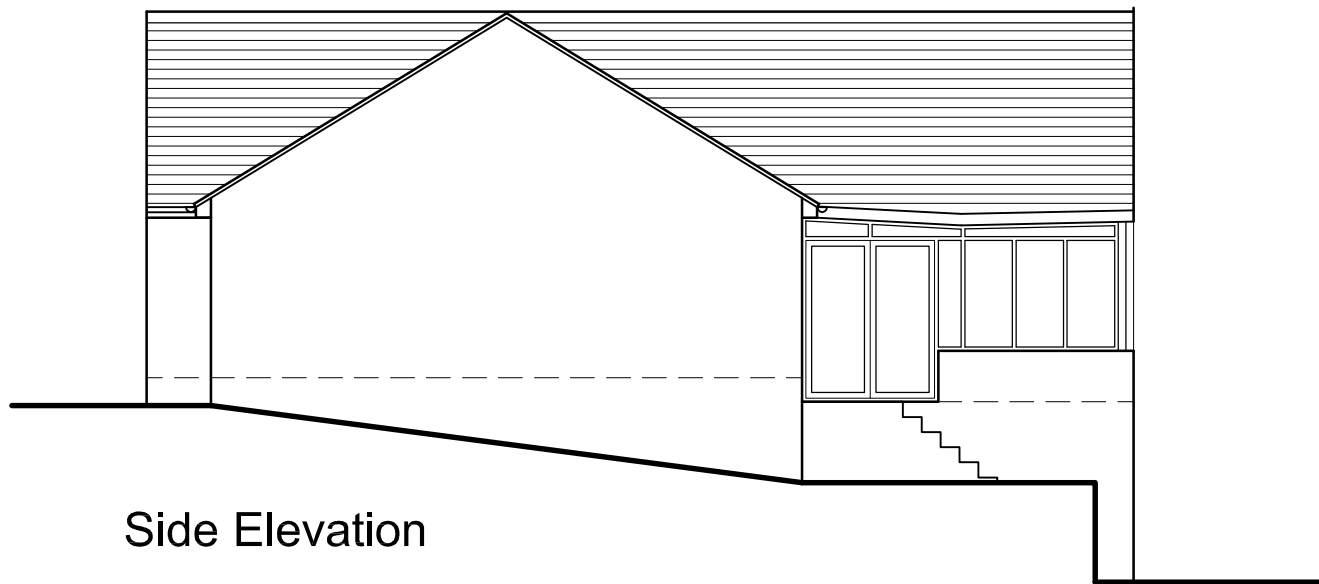

Side Elevation

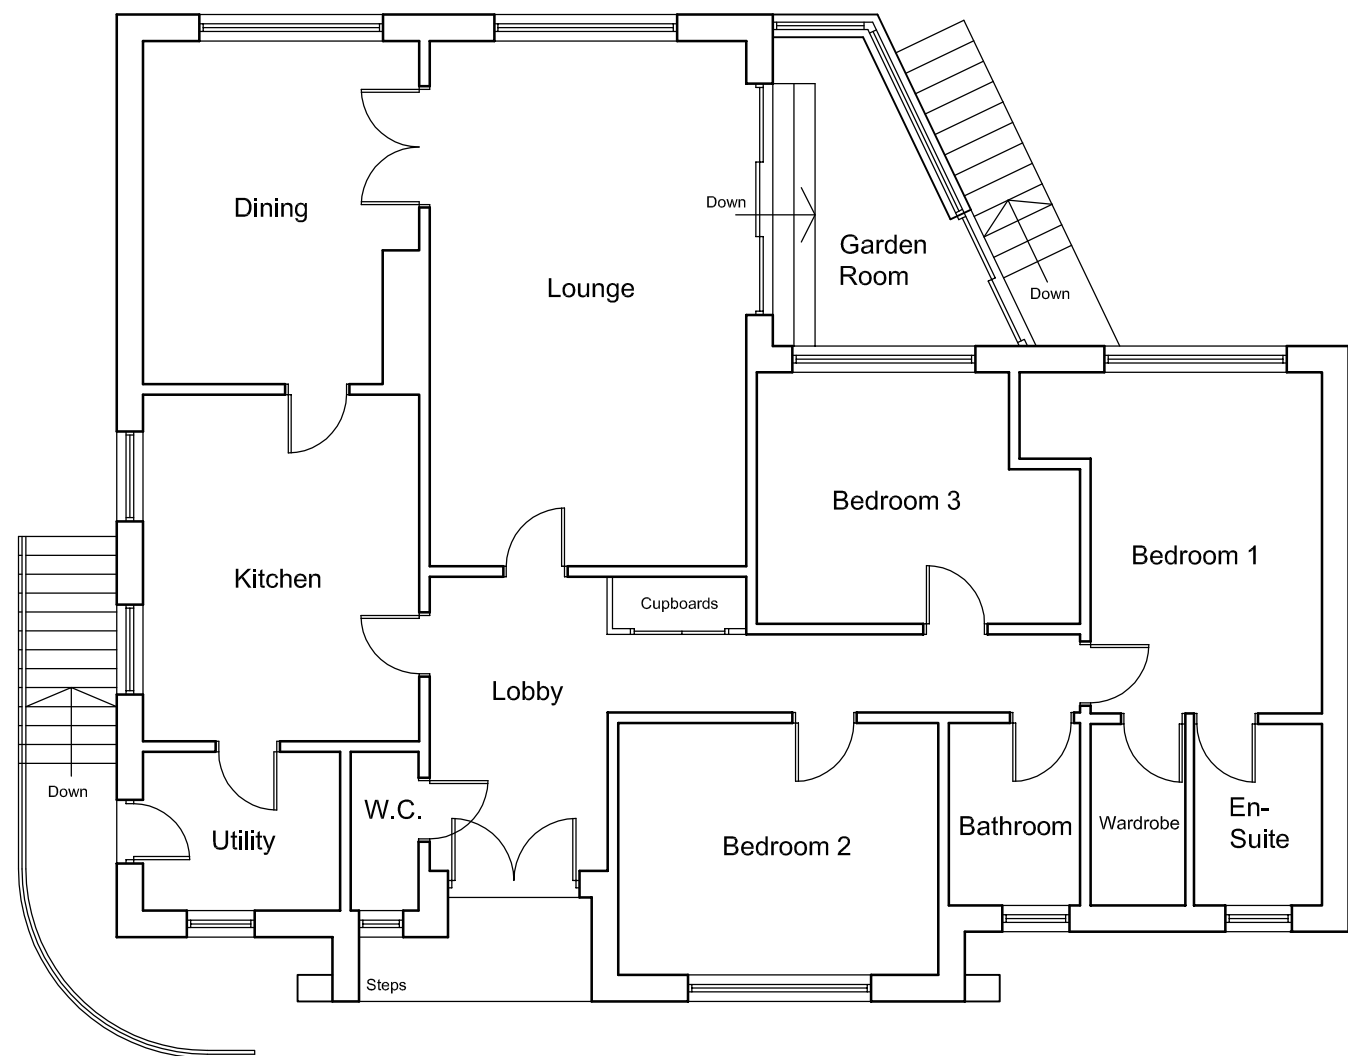

Ground Floor Plan

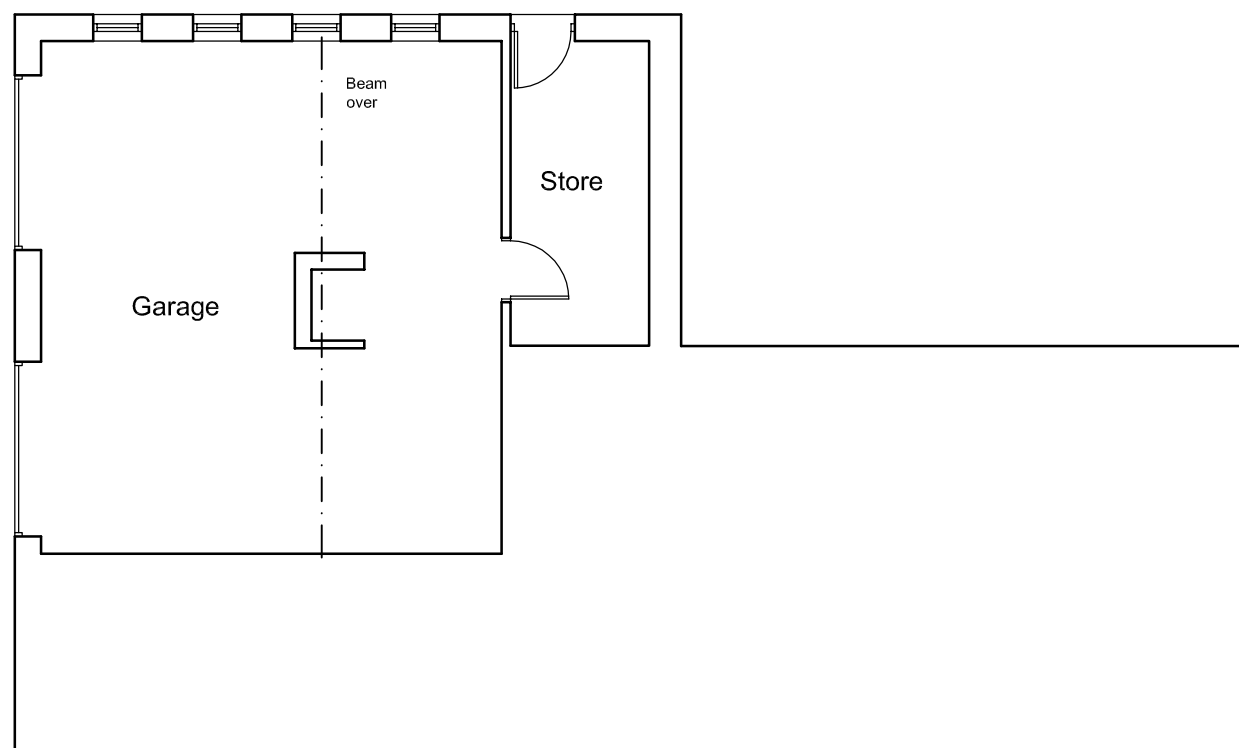

Garage Plan

1:100

