






Front Elevation

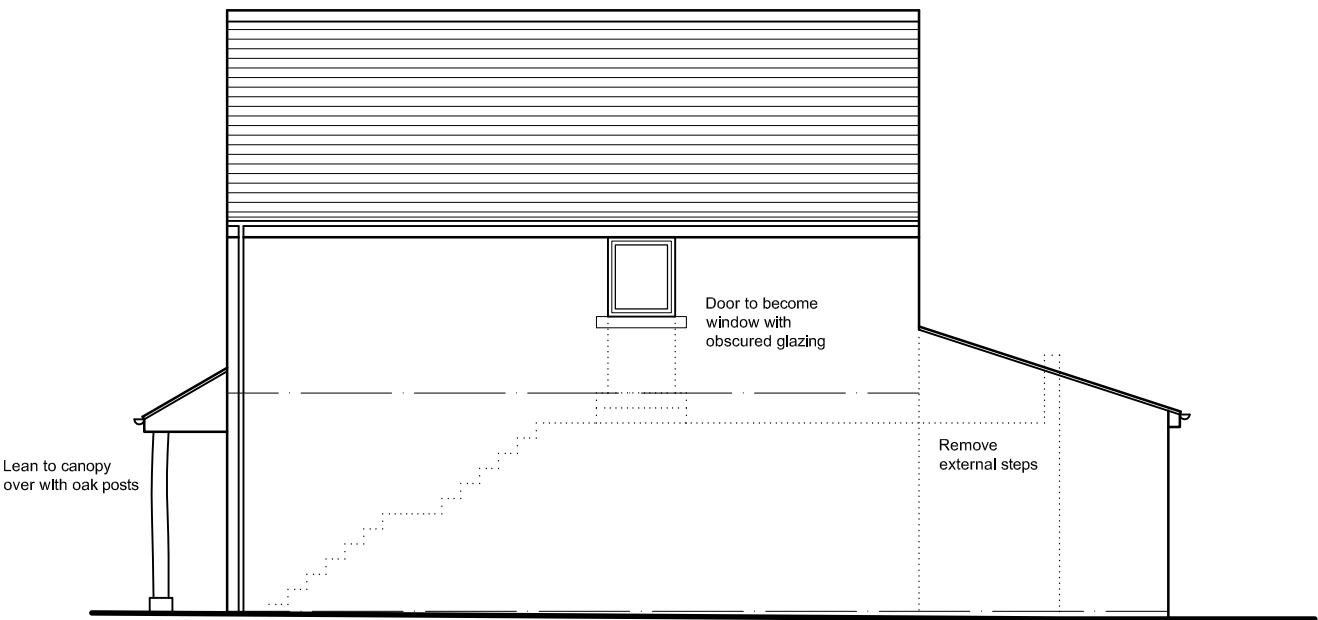


Side Elevation

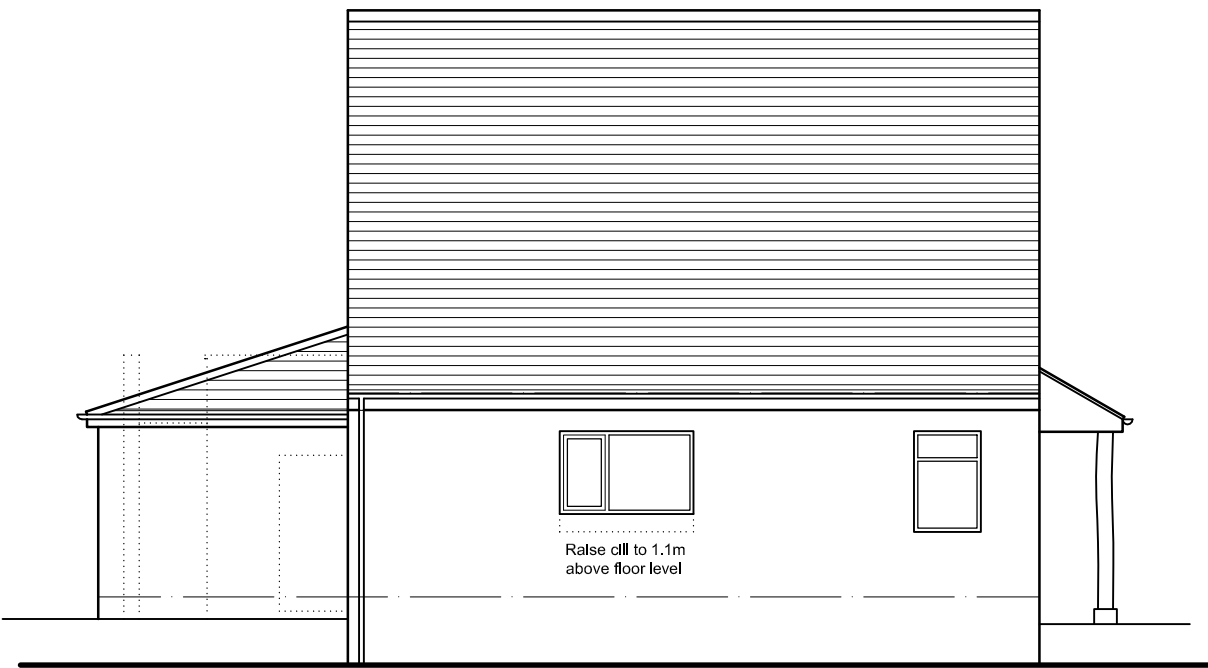


Side Elevation

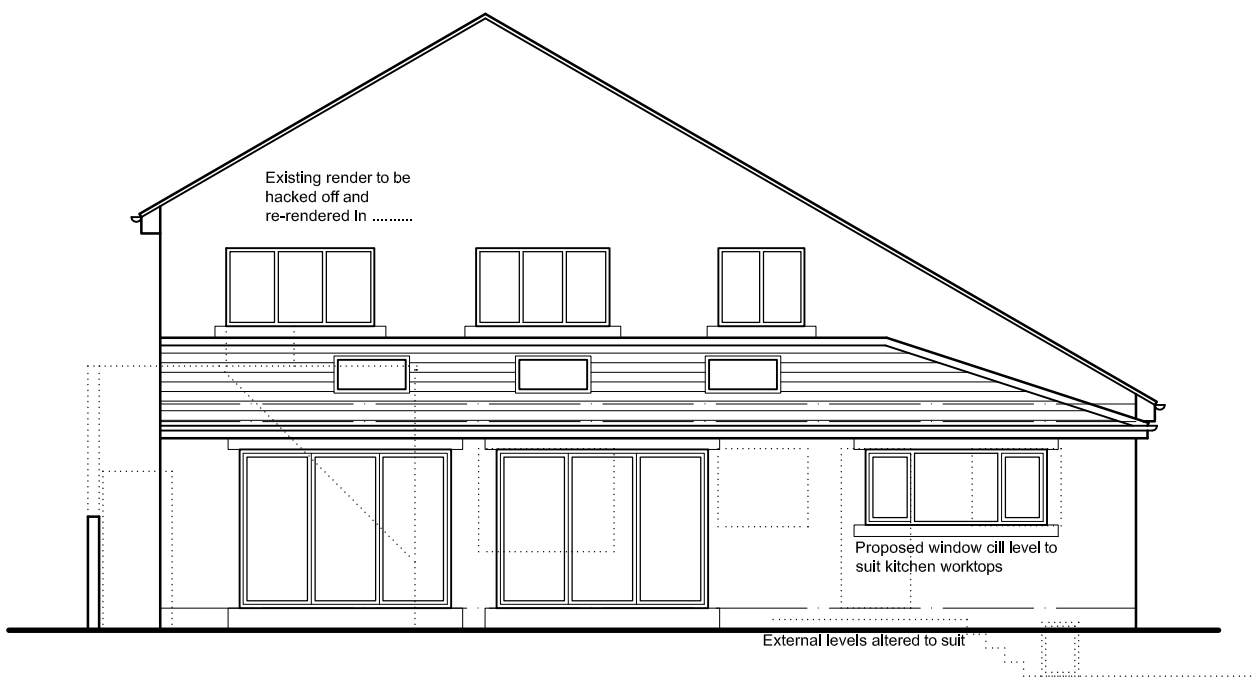


Rear Elevation

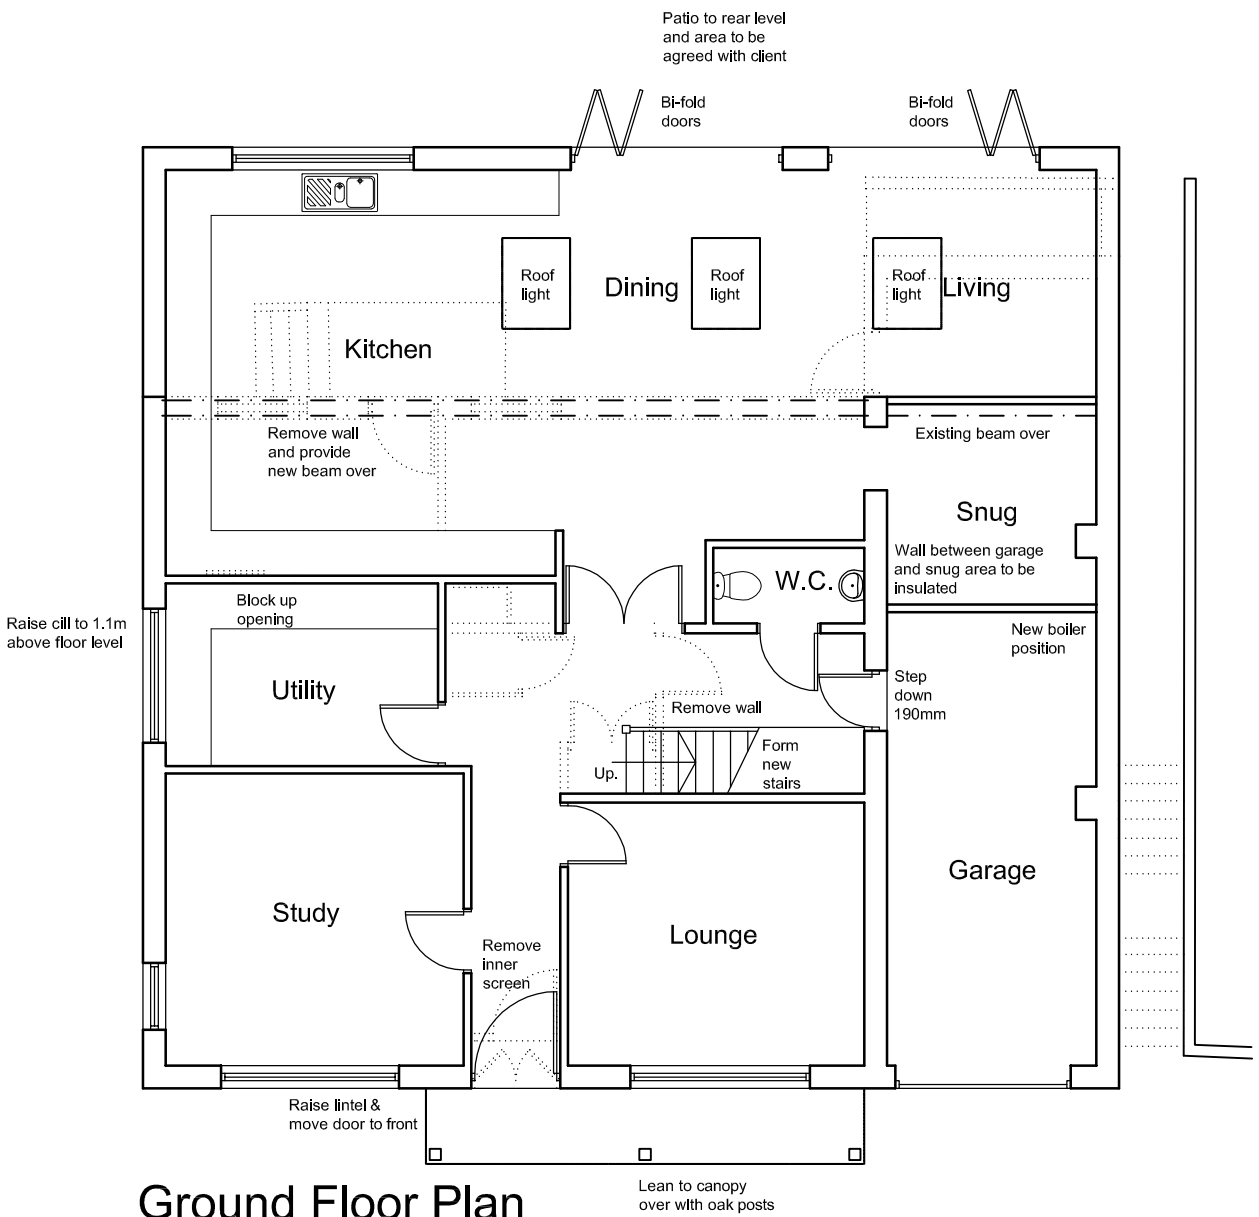

Ground Floor Plan

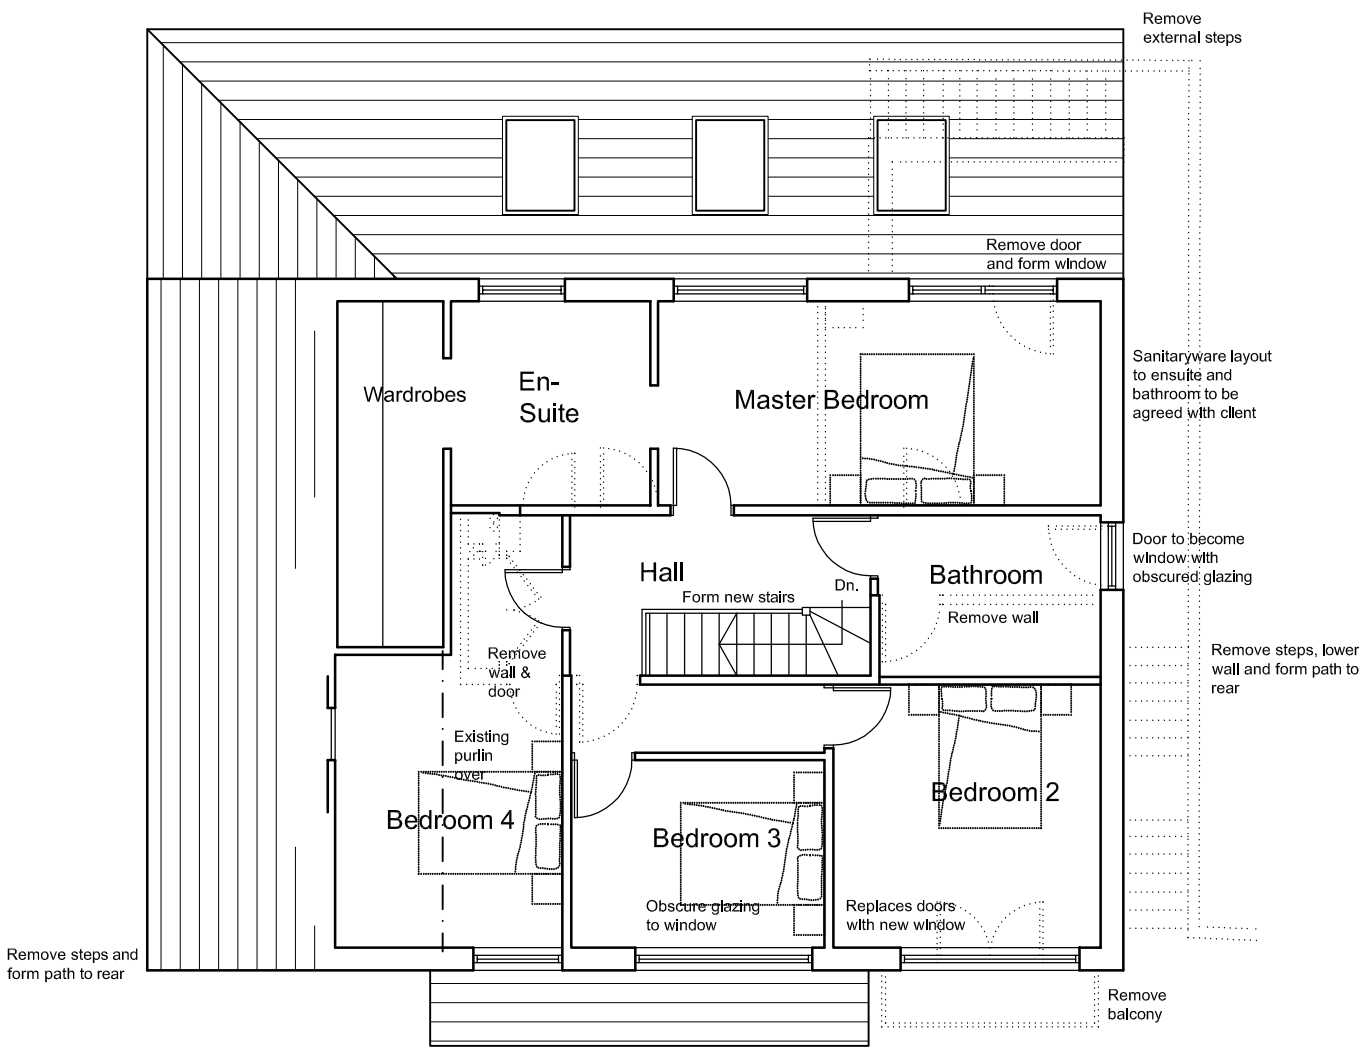

First Floor Plan

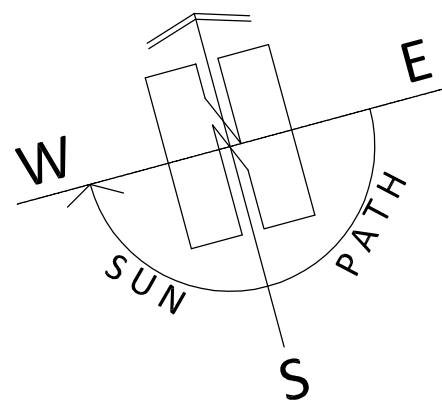

ARCHITECTURE | PLANNING | DESIGN

Malkin Farm
Brow Lane
Holmfirth
HD9 2RJ
07946872499
paul@paulmatthewsarchitectural.co.uk
www.paulmatthewsarchitectural.co.uk

Company Registration Number: 09898149 – Company
Registered in England and Wales

Project
Erection of Extensions and Alterations to Dwelling
at Jade Wood, 10a Sude Hill, New Mill, Holmfirth,
HD9 7BL.
Client

Mr & Mrs J Swift

Drawing Title/Issue

Proposed Plans and Elevations

scale 1:100 date 12/2021 sheet size A2 dwg. no. 21/739/04c

1:100

