


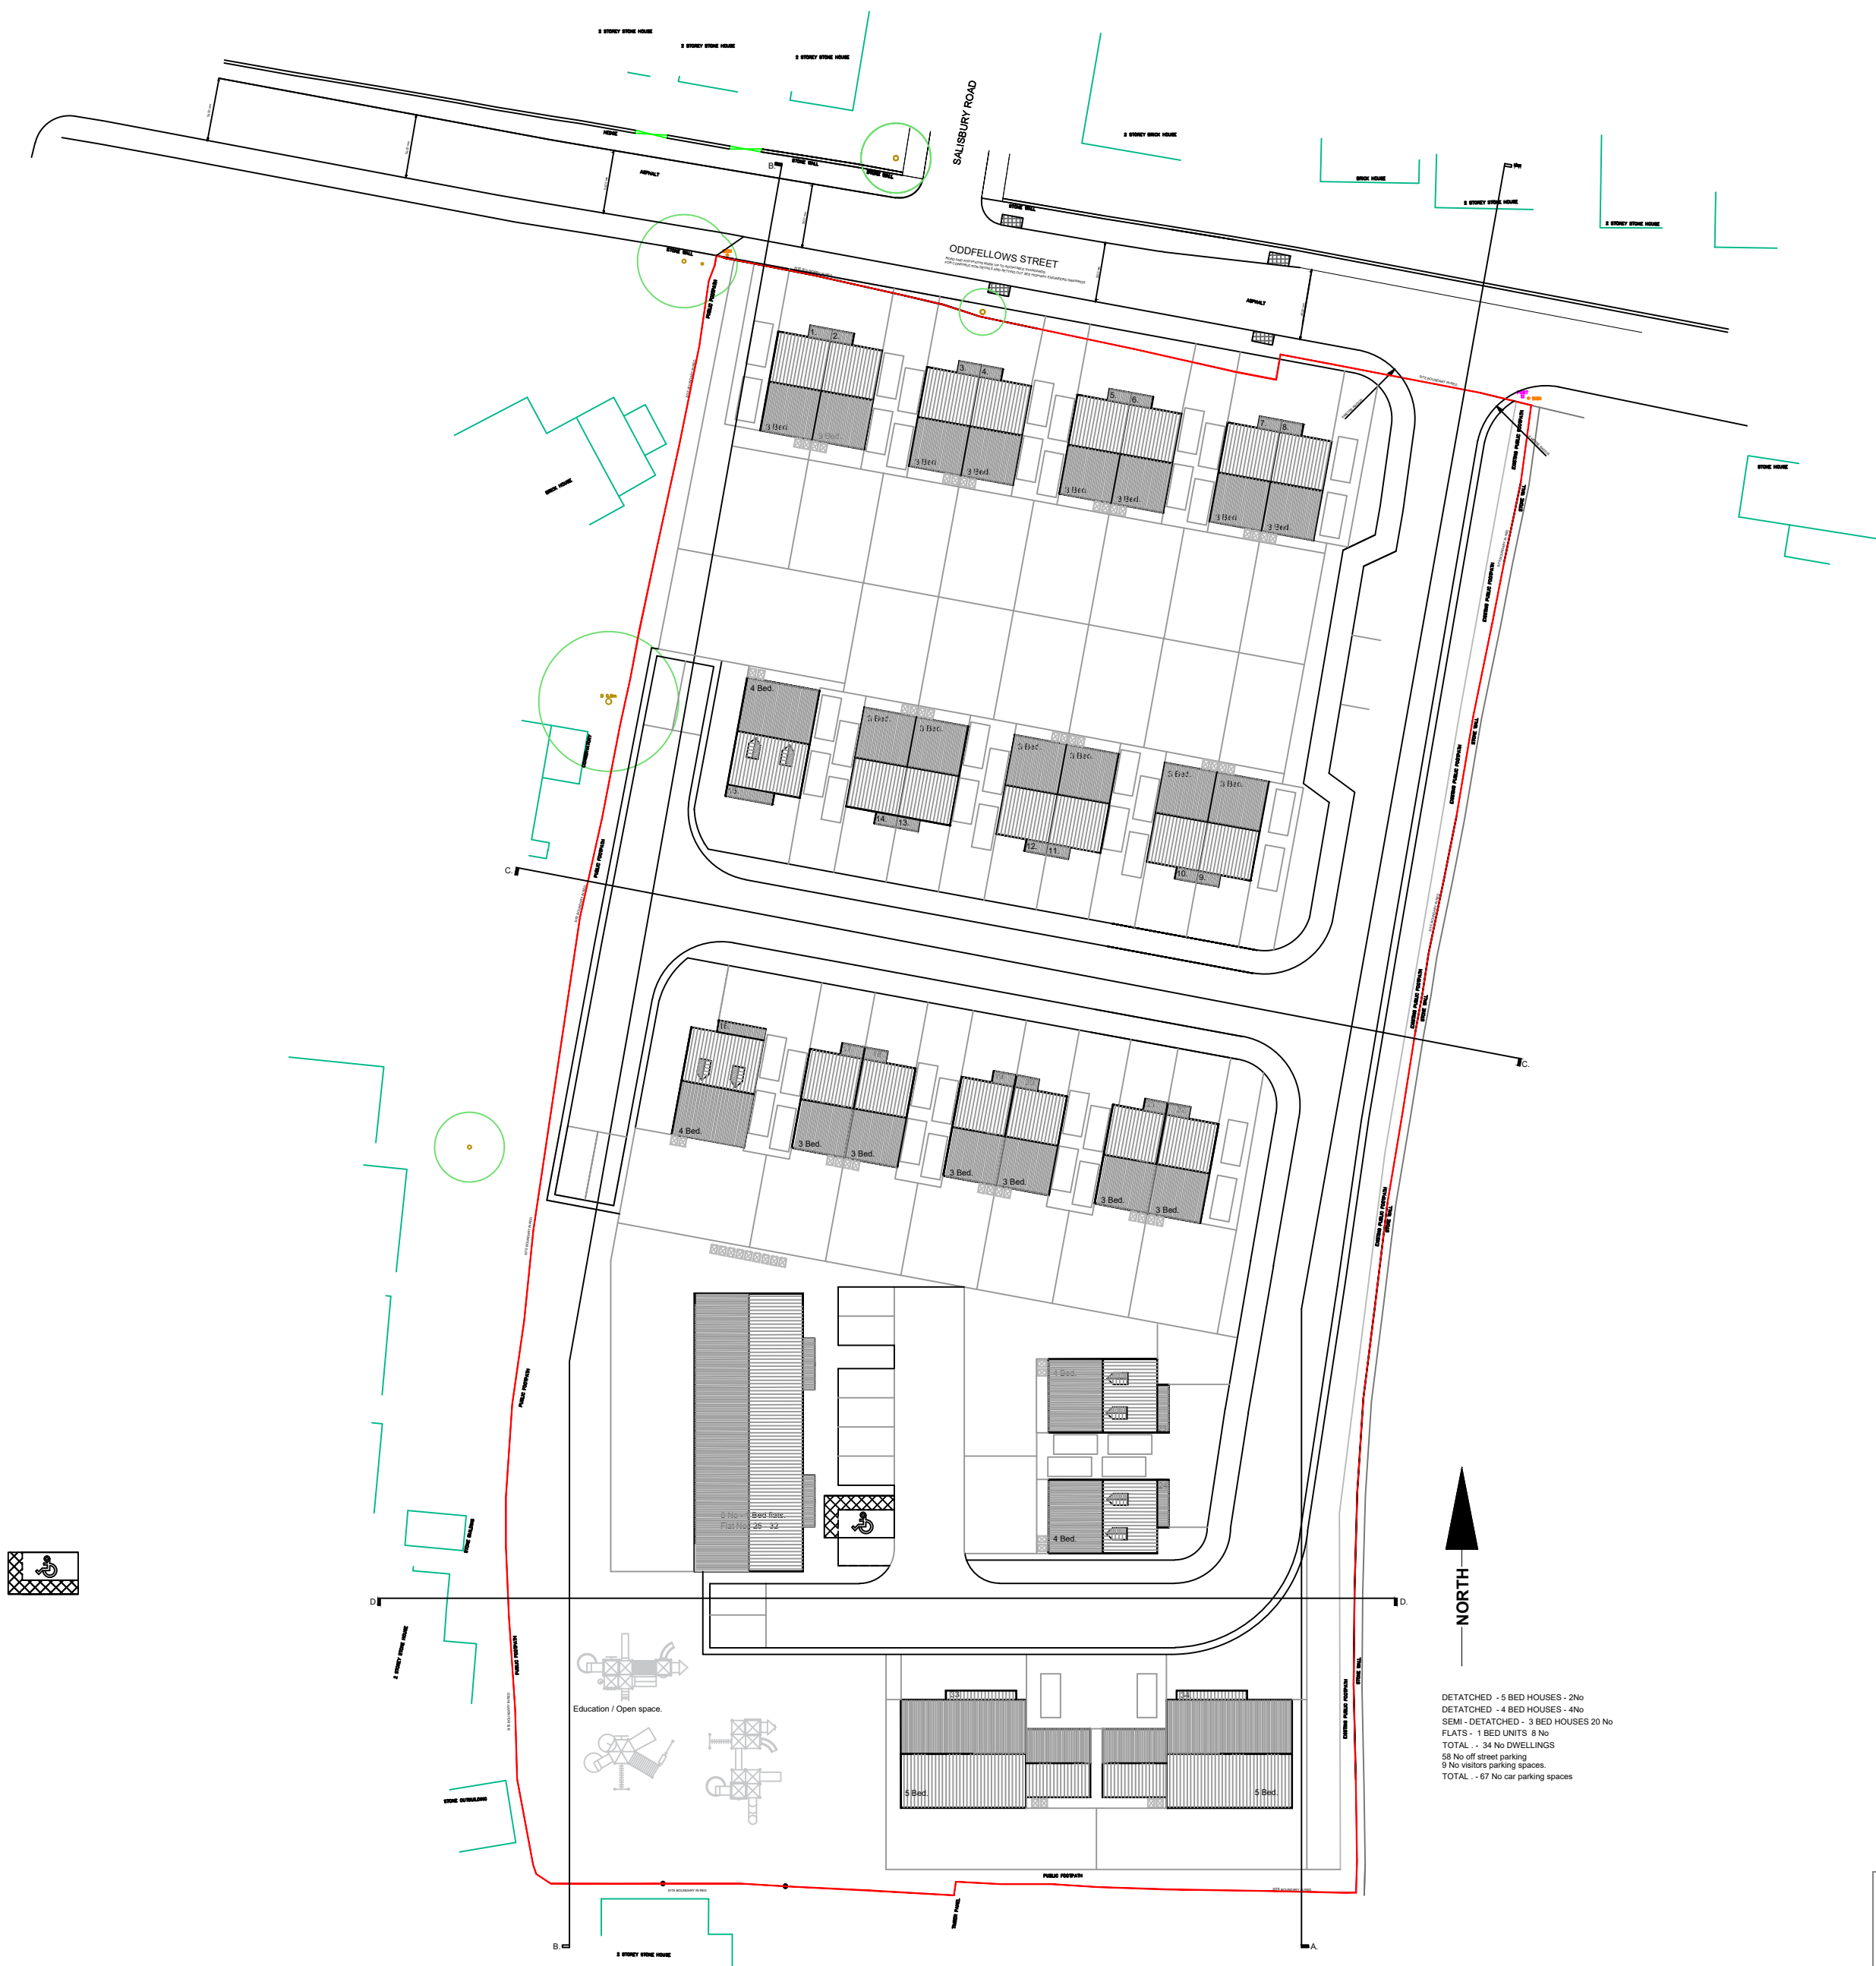

DETACHED - 5 BED HOUSES - 2No
DETACHED - 4 BED HOUSES - 4No
SEM-DETACHED - 3 BED HOUSES 20 No
FLATS - 1 BED UNITS 8 No
TOTAL - 34 No DWELLINGS
58 No off street parking
9 No visitors parking spaces
TOTAL - 67 No car parking spaces

H	01/22	5 Bed houses added 04/01/22	AL
G	10/21	Affordable flats added 28/10/21	--
F	10/21	Layout adjusted in line with meeting 14/10/21	--
E	10/21	Layout adjusted to planners requirements	--
D	08/21	Road adjusted to Engineers requirements	--
C	07/21	Revised site layout	--
Rev	Date	Description	Rev By Chk'd By

Project Title	Oddfellows street development Scholes Cleckheaton		
Client	Swift Property & Management Ltd		
Status	Planning		
Scale	1: 500	Drawing Size A2	
Drawn By	Al	Checked By	Date 06/21

Drawing Title	Site Plan		
Job-Dwg No	OS 100 - 02	Rev	H