



Only figured dimensions should be used.

Scaled dimensions should be checked with the Architect.


This drawing together with the design, is the property and copyright of the Architect and must not be reproduced without written permission

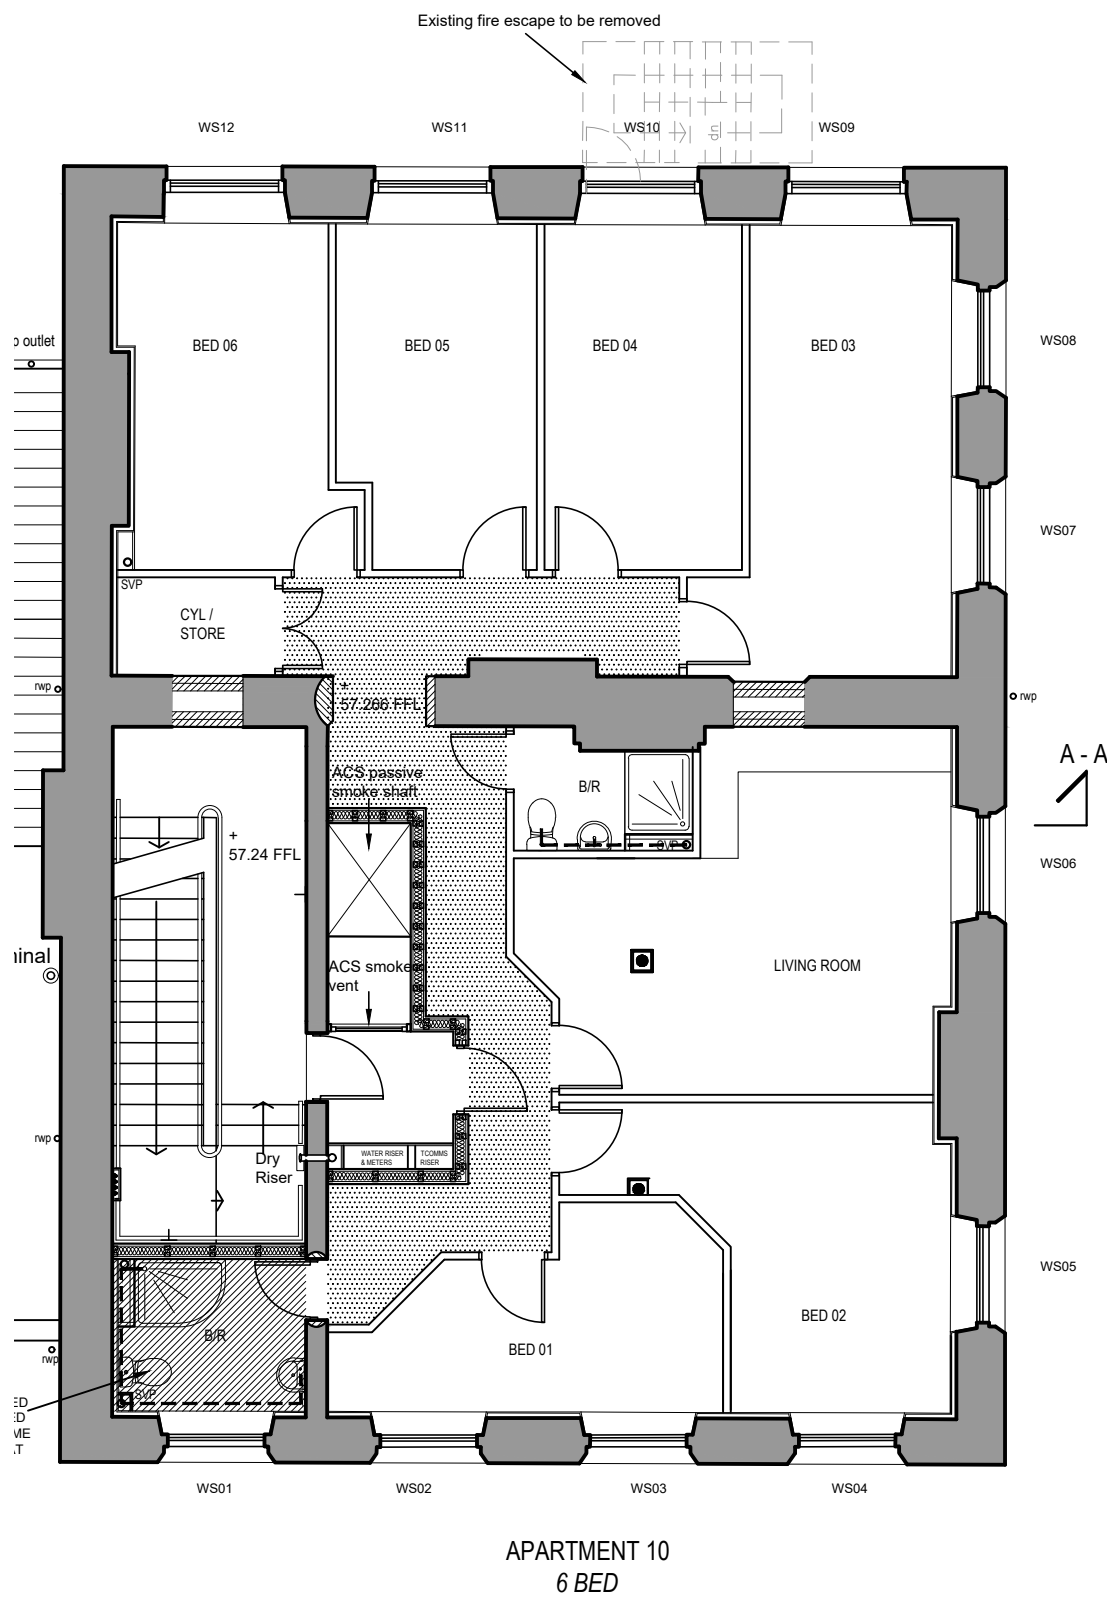


SECOND FLOOR PLAN

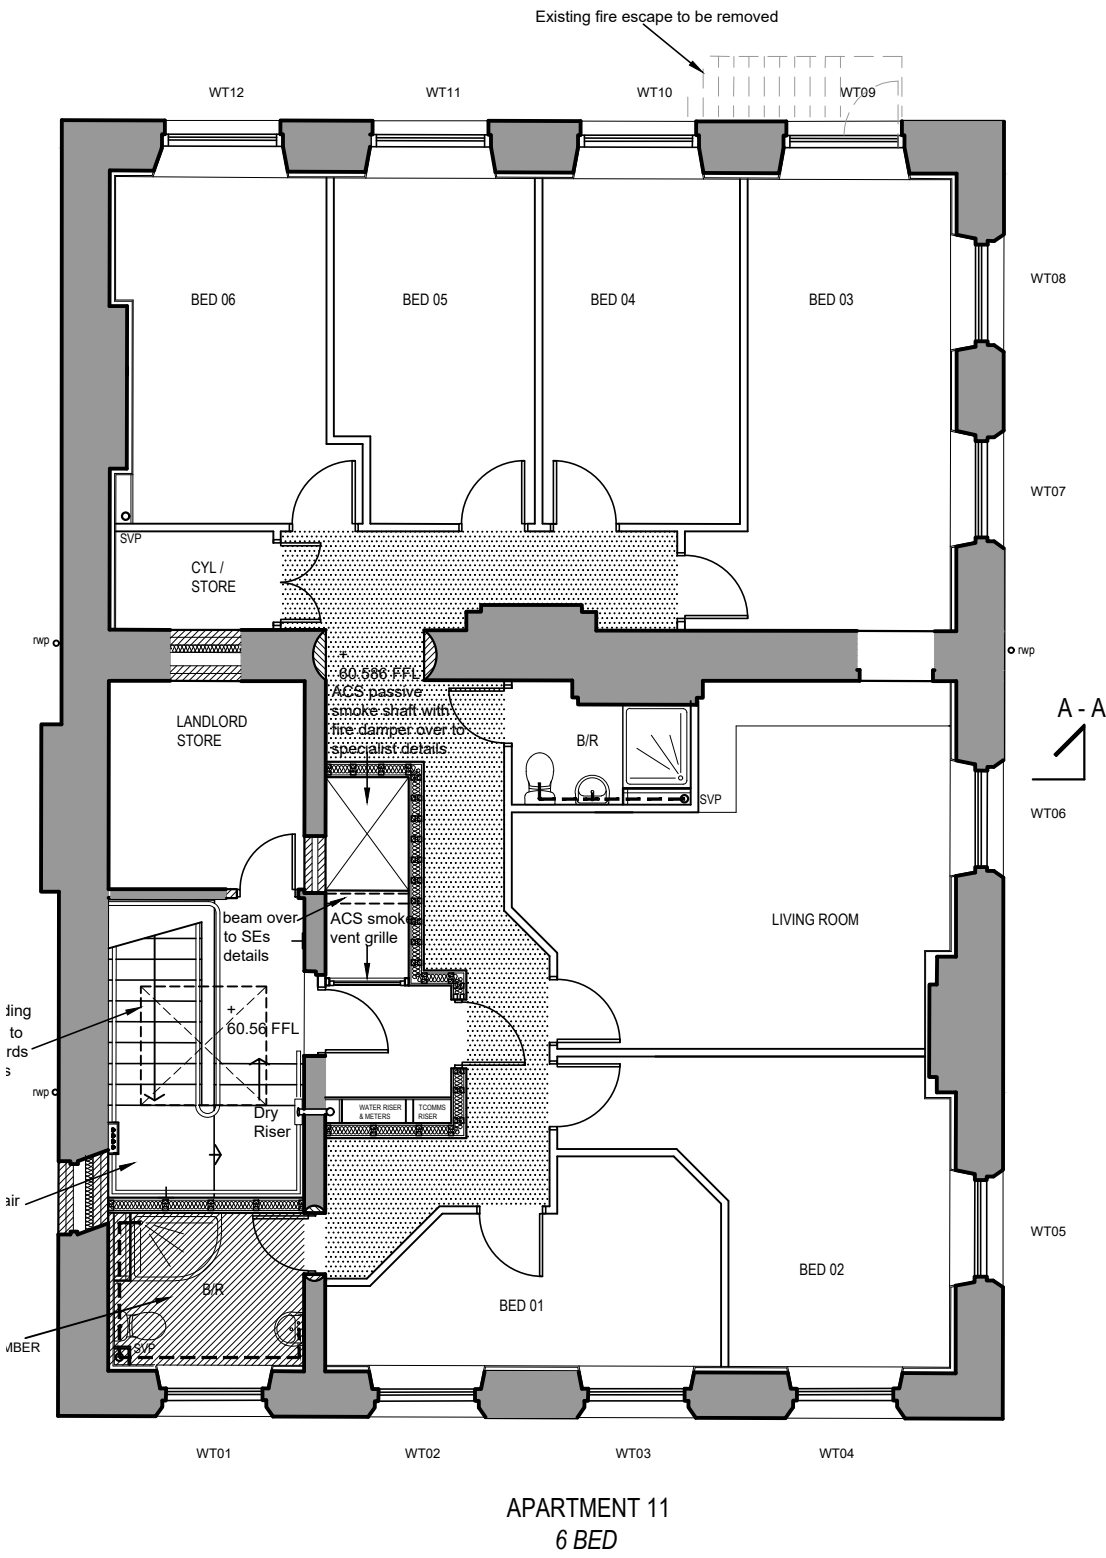


THIRD FLOOR PLAN

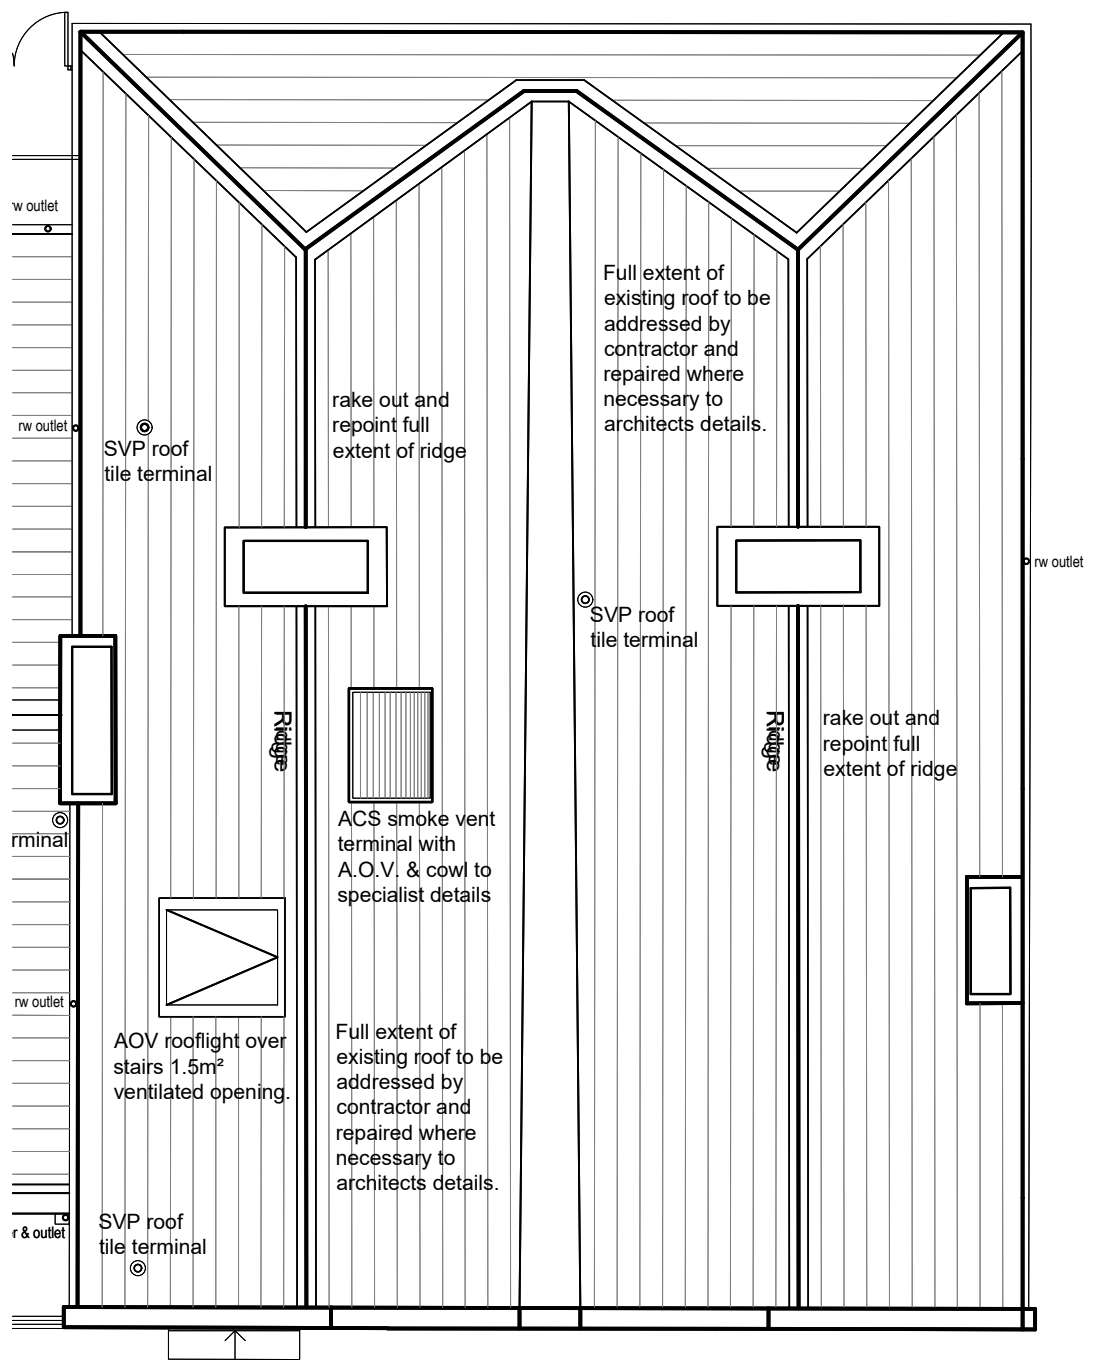


ROOF PLAN

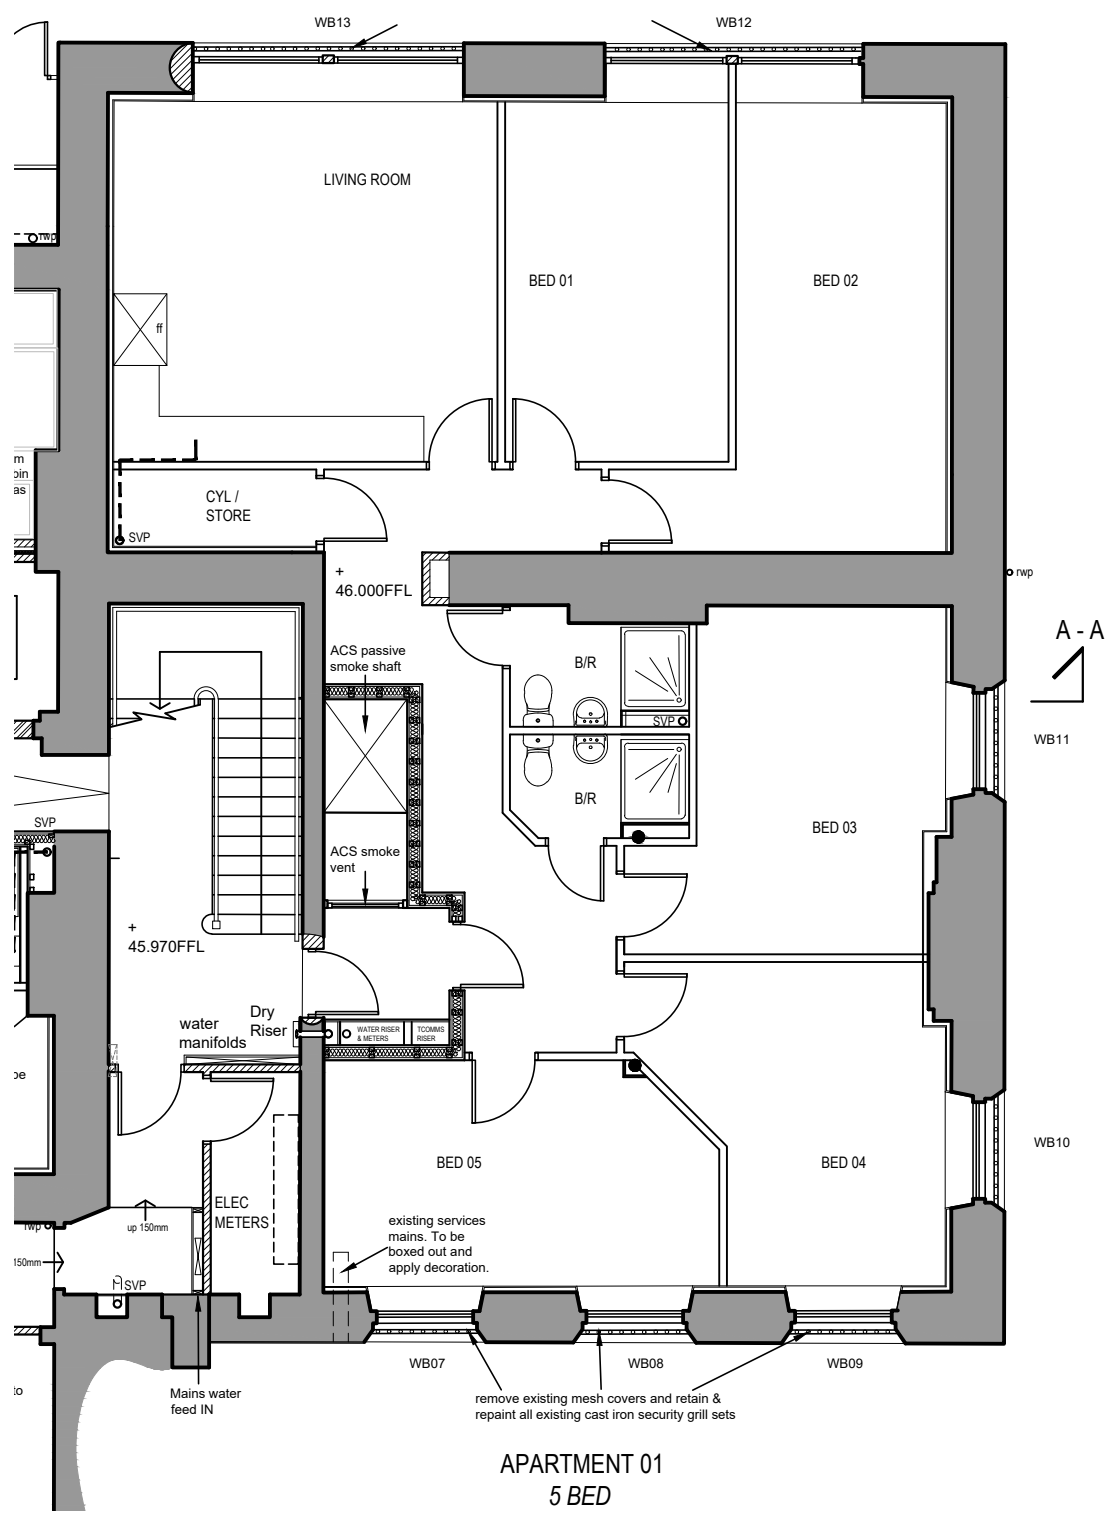

BASEMENT FLOOR PLAN

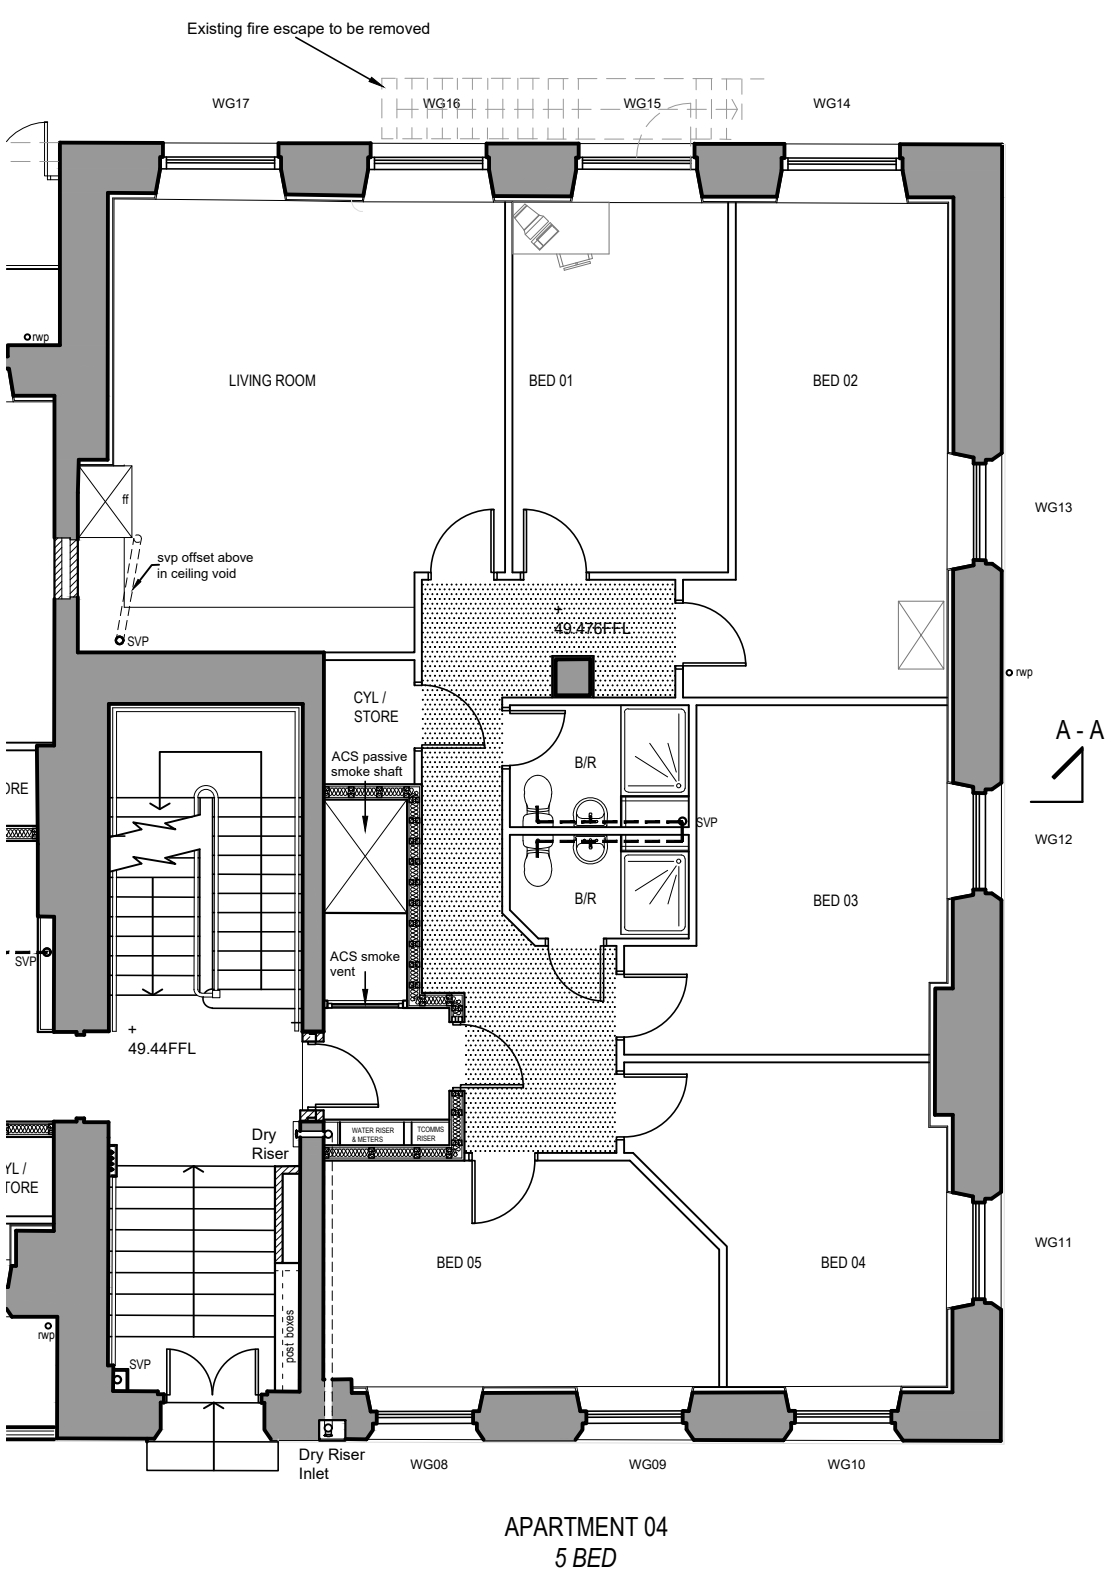

GROUND FLOOR PLAN

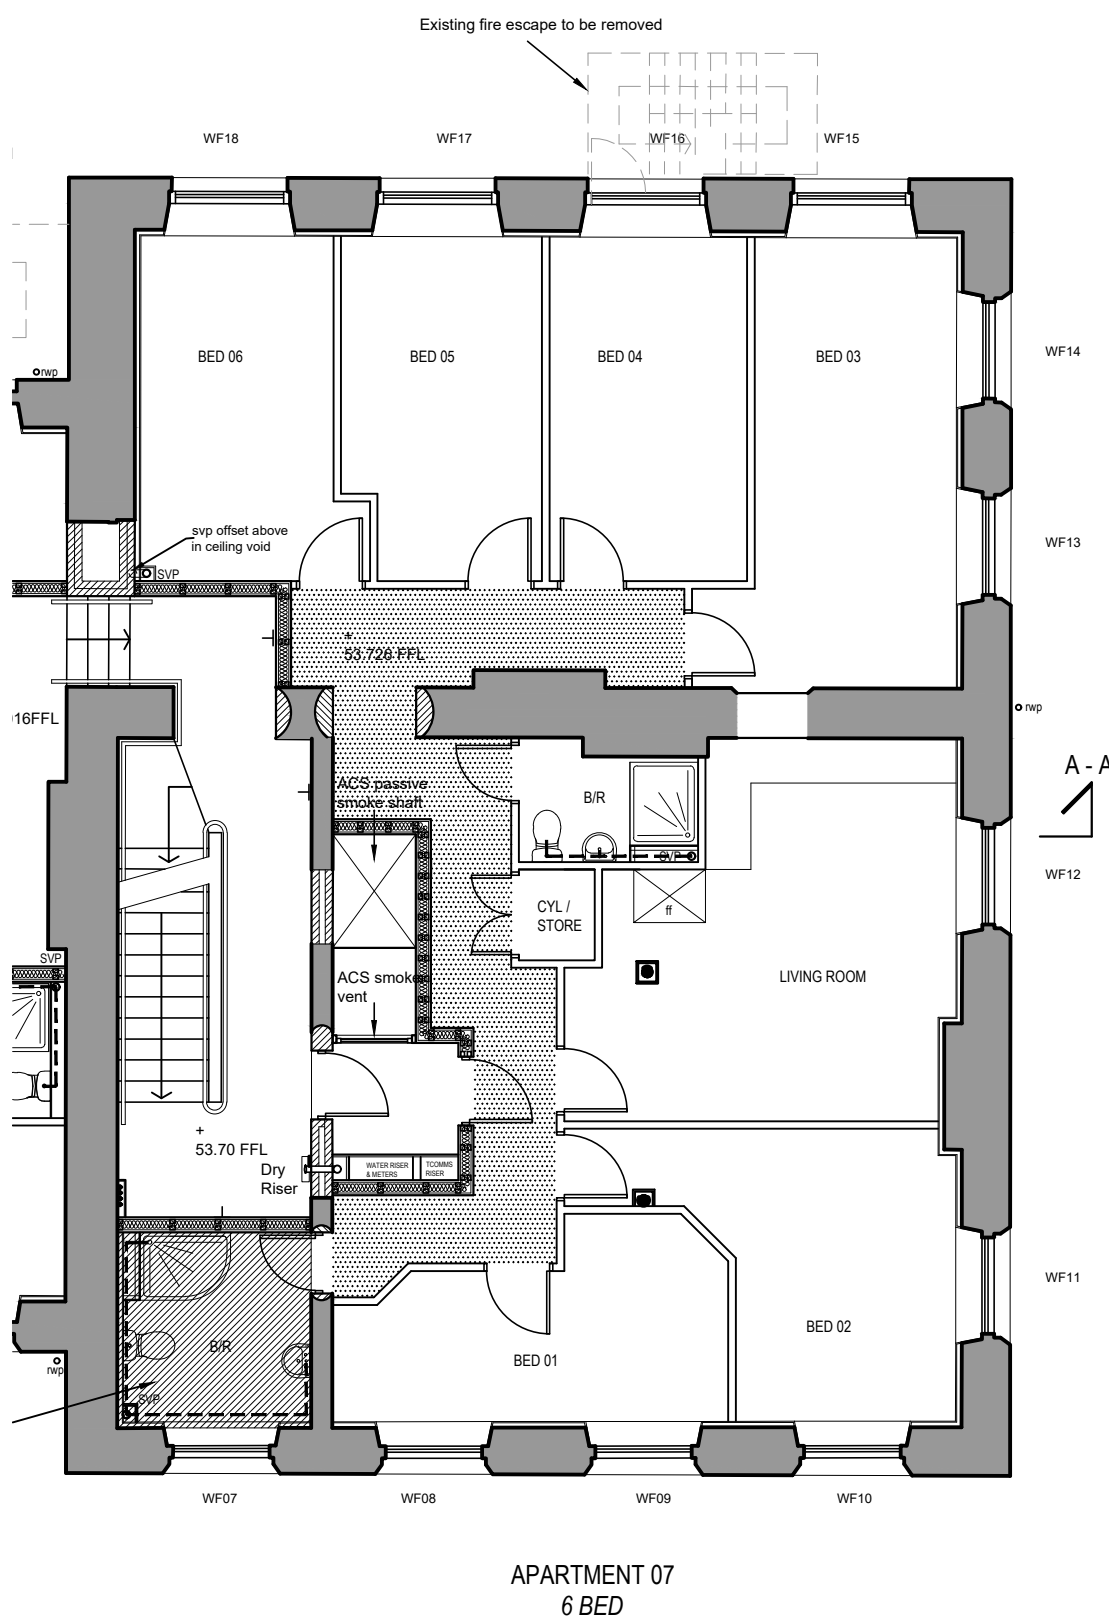

FIRST FLOOR PLAN

DO NOT SCALE OFF THIS DRAWING

rev	description	drawn	auth	date
-----	-------------	-------	------	------

ACUMEN
DESIGNERS & ARCHITECTS

acumenarchitects.co.uk 01484 546 000
Headrow House, Old Leeds Road, Huddersfield, HD1 1SG

Client
NORTHPOINT LIVING

Project
5A NORTHUMBERLAND STREET
HUDDERSFIELD

Project No	Drawing No	Rev
2134	(100)01	/

Description
EXISTING LAYOUTS

Scale	Date Drawn	Drawn By	Authorised By
1:100@ A1	MAR'22	MC	JF

Purpose of Issue
Planning ☒ Building Regs ☐ Tender ☐ Construction ☐ Comment ☐ Info ☐