



Only figured dimensions should be used.

Scaled dimensions should be checked with the Architect.


This drawing together with the design, is the property and copyright of the Architect and must not be reproduced without written permission

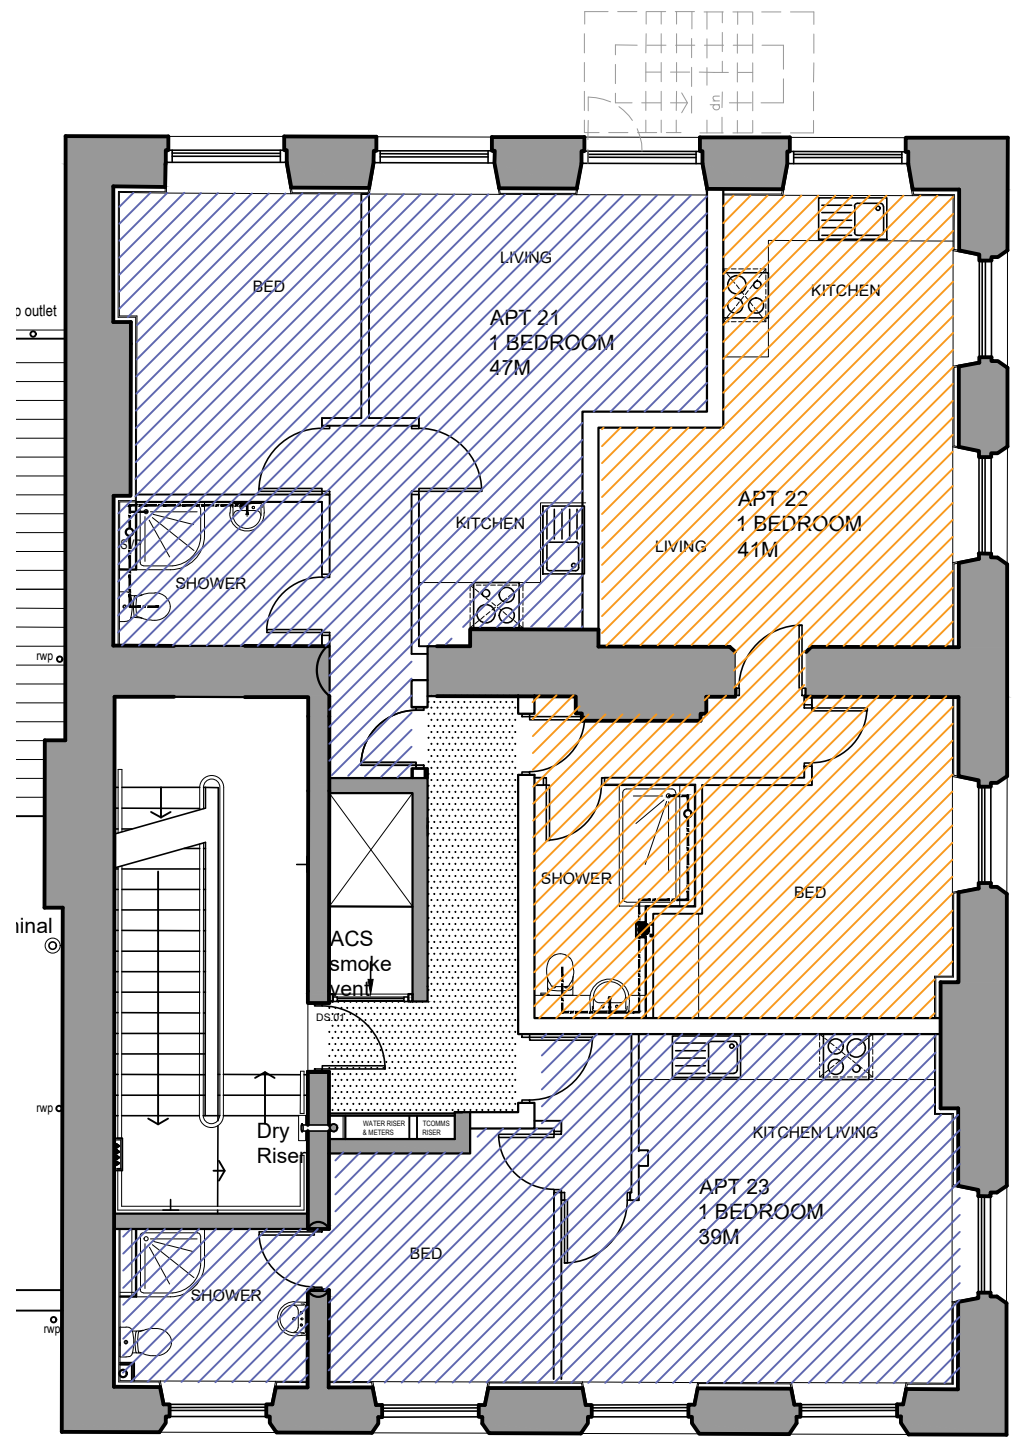


SECOND FLOOR PLAN

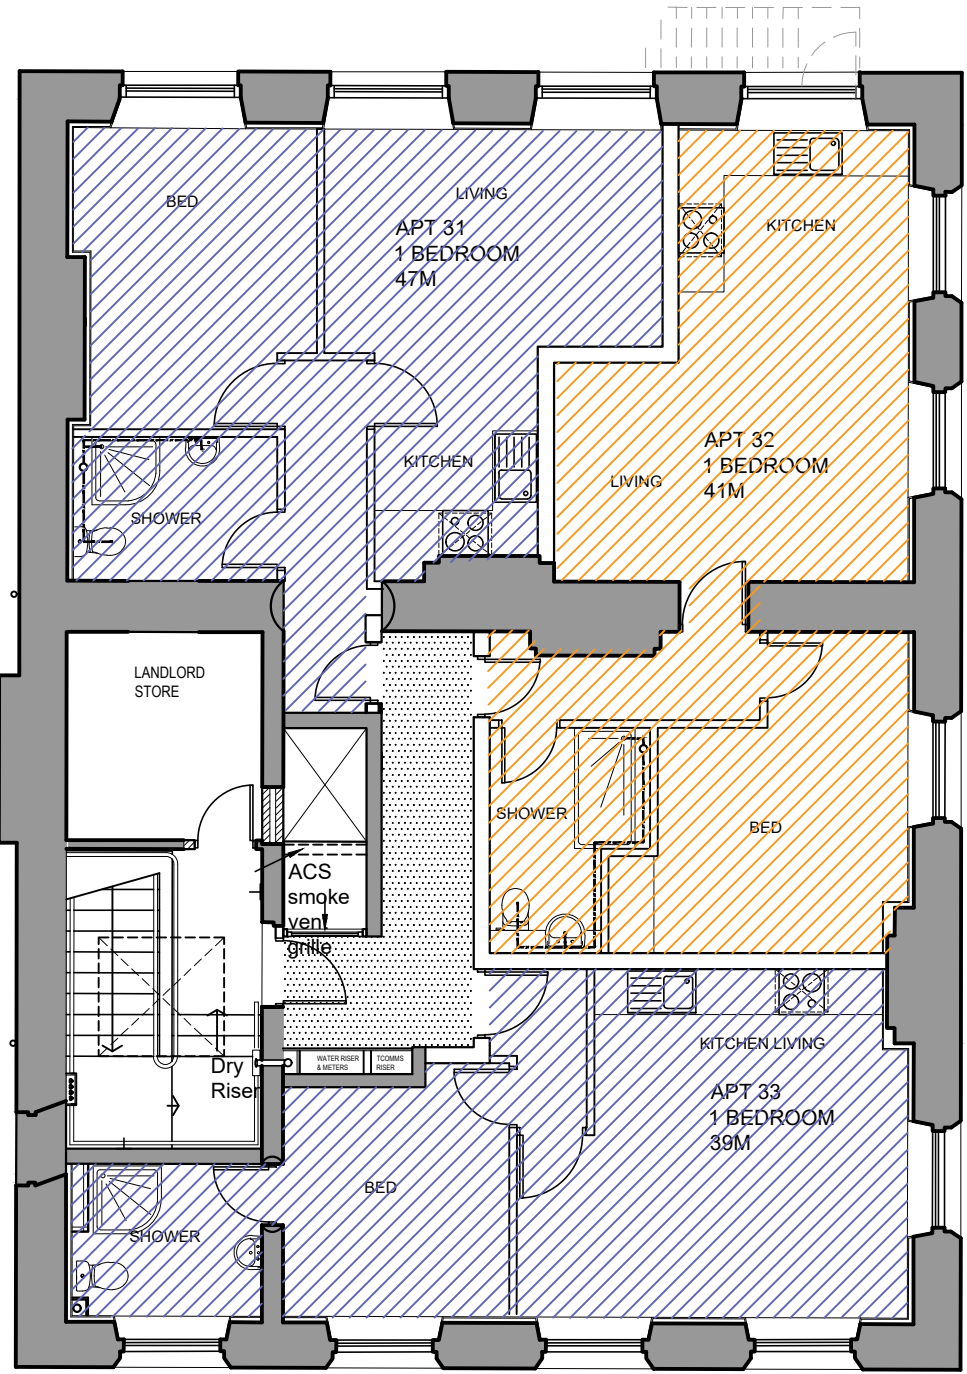


THIRD FLOOR PLAN

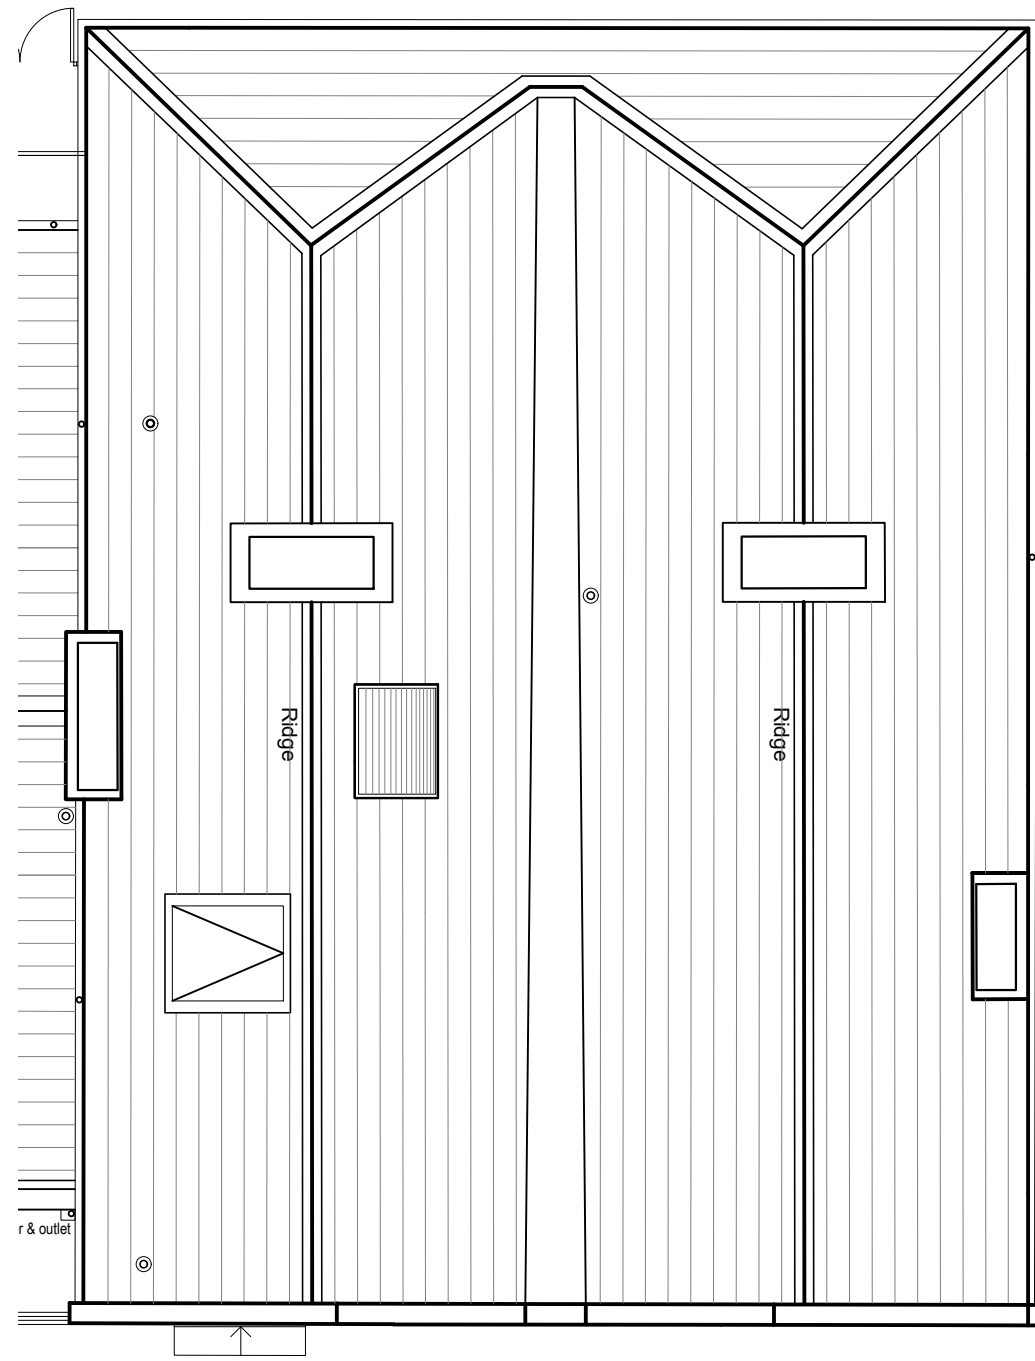


ROOF PLAN

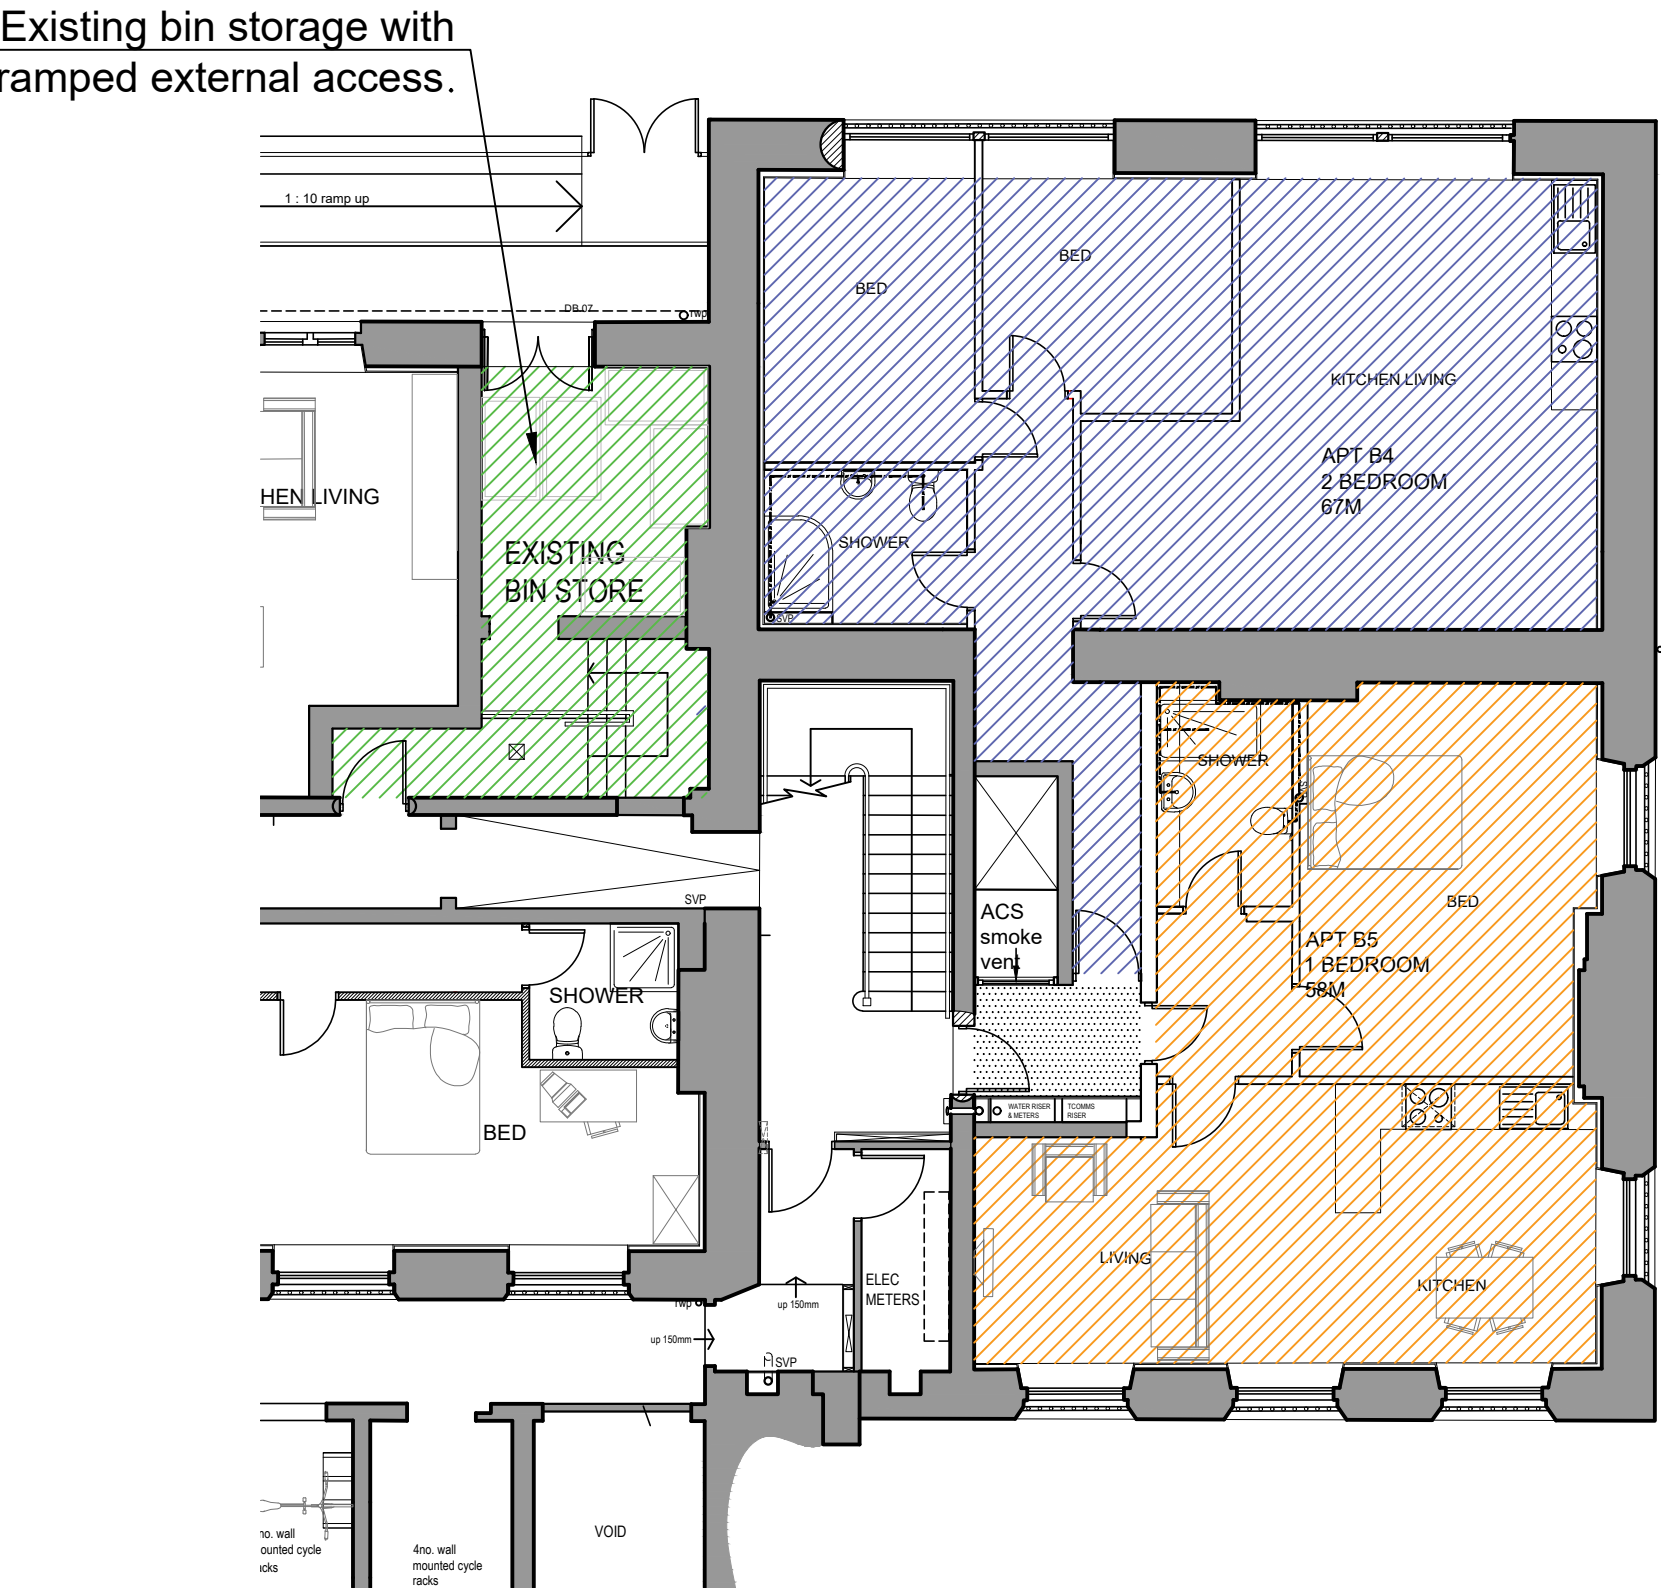

BASEMENT FLOOR PLAN

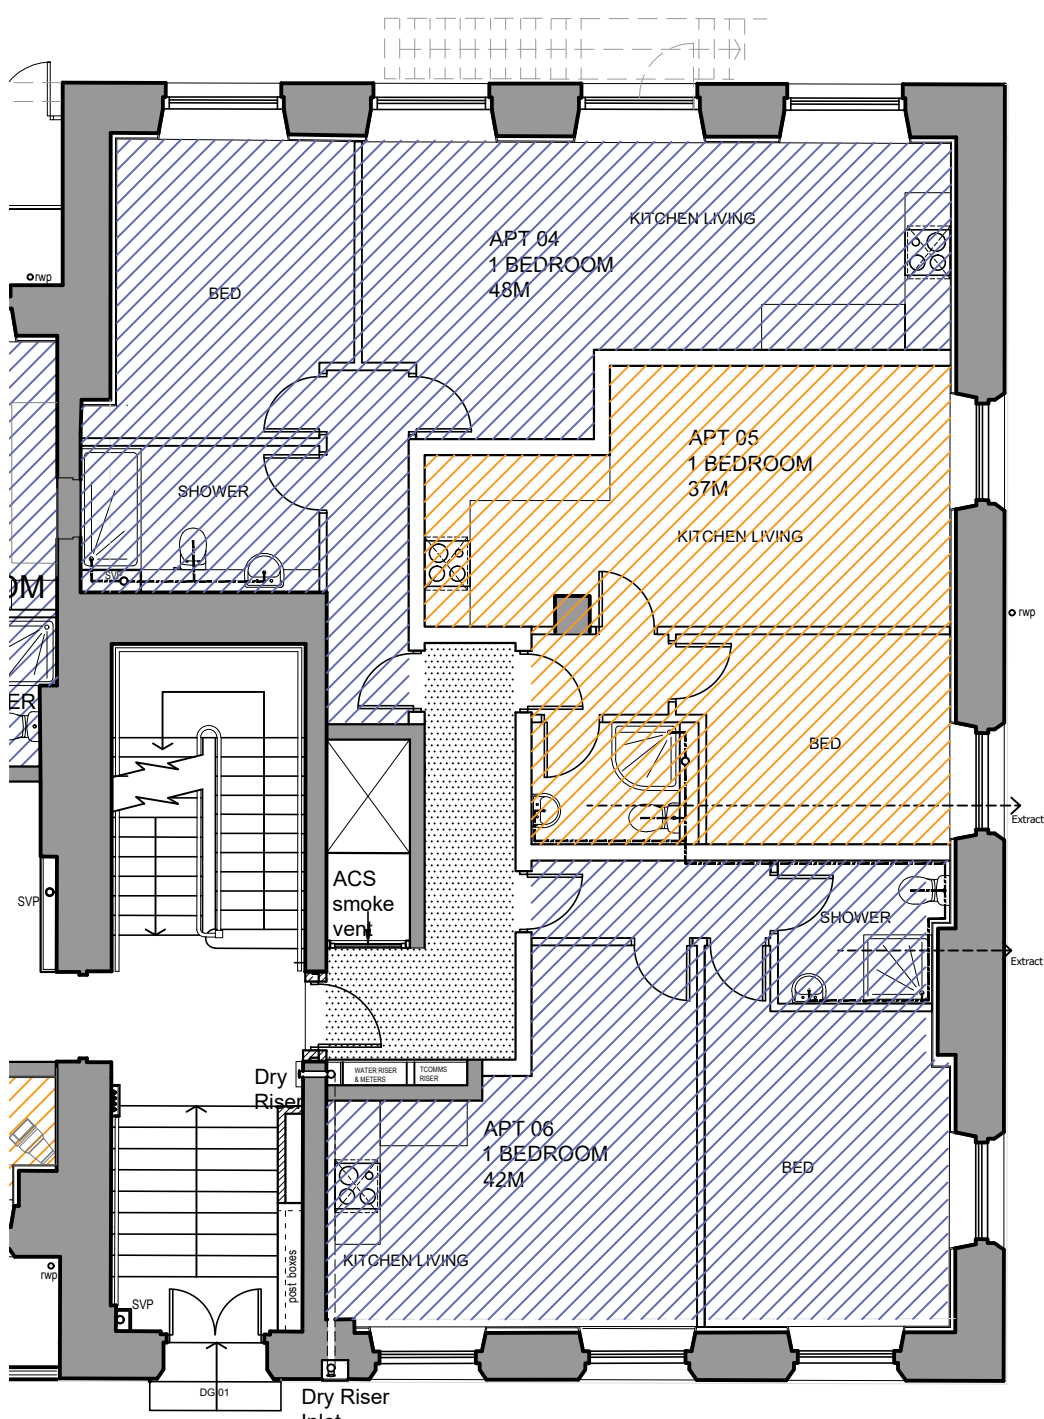

GROUND FLOOR PLAN

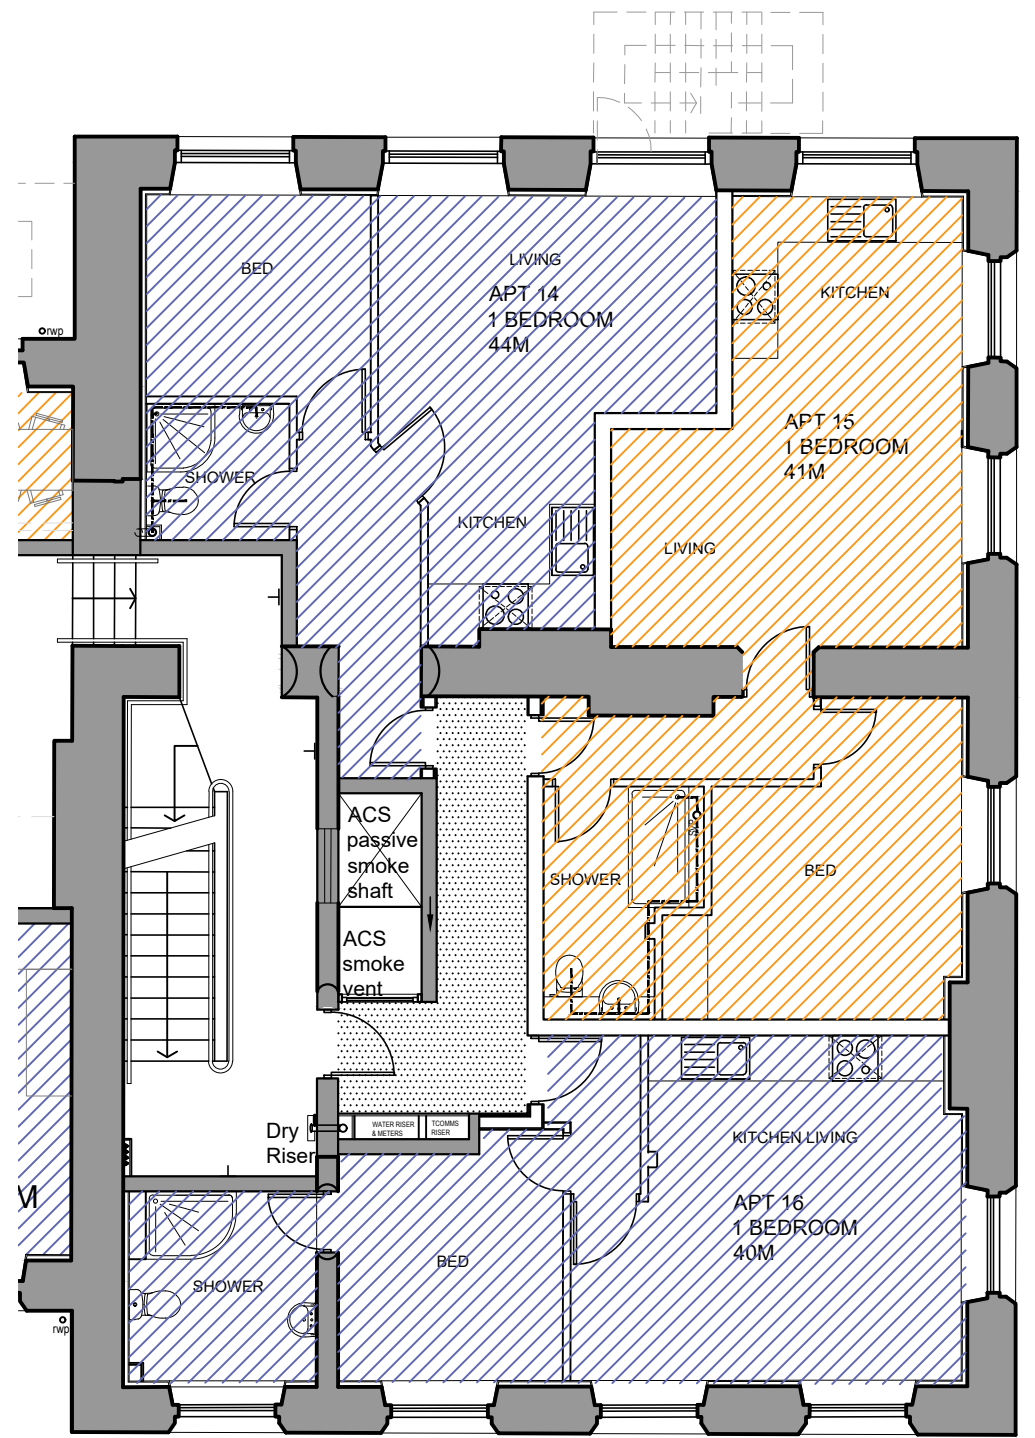

FIRST FLOOR PLAN

B	Apartment B5 Converted to 1 Bedroom Following LPA Comments	MC	JF	8.11.2022
A	Extent of basement plan extended to include existing bin store.	JF	XC	25.04.2022
DO NOT SCALE OFF THIS DRAWING				
rev	description	drawn	auth	date

ACUMEN
DESIGNERS & ARCHITECTS

acumenarchitects.co.uk 01484 546 000
Headrow House, Old Leeds Road, Huddersfield, HD1 1SG

Client NORTHPOINT LIVING			
Project 5A NORTHUMBERLAND STREET HUDDERSFIELD			
Project No 2134	Drawing No (100)02	Rev B	
Description PROPOSED LAYOUTS			
Scale 1:100@ A1	Date Drawn 23.03.22	Drawn By MC	Authorised By JF
Purpose of Issue Planning Building Regs Tender Construction Comment Info			