

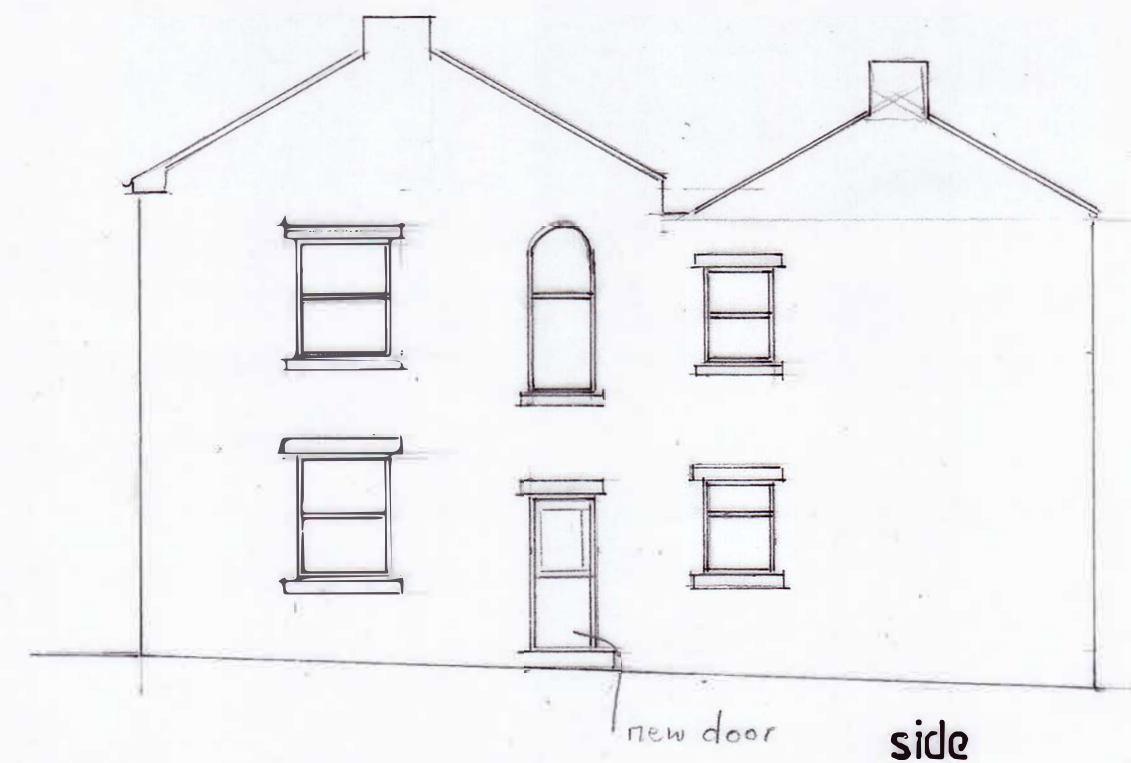
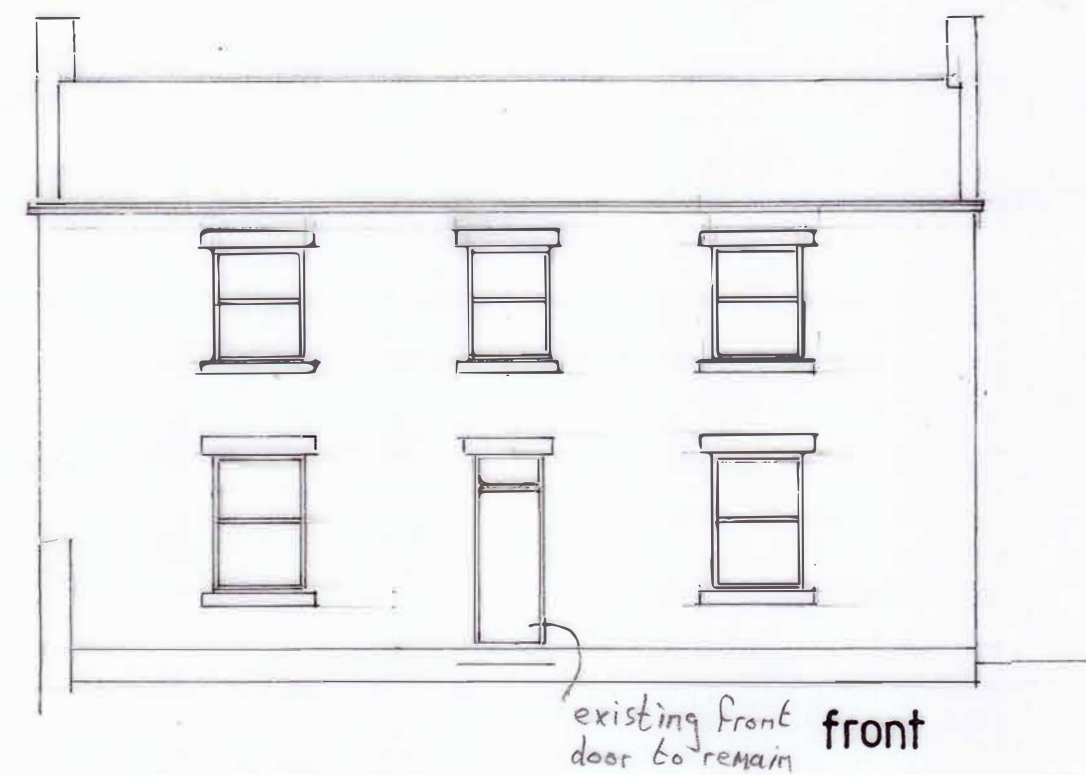


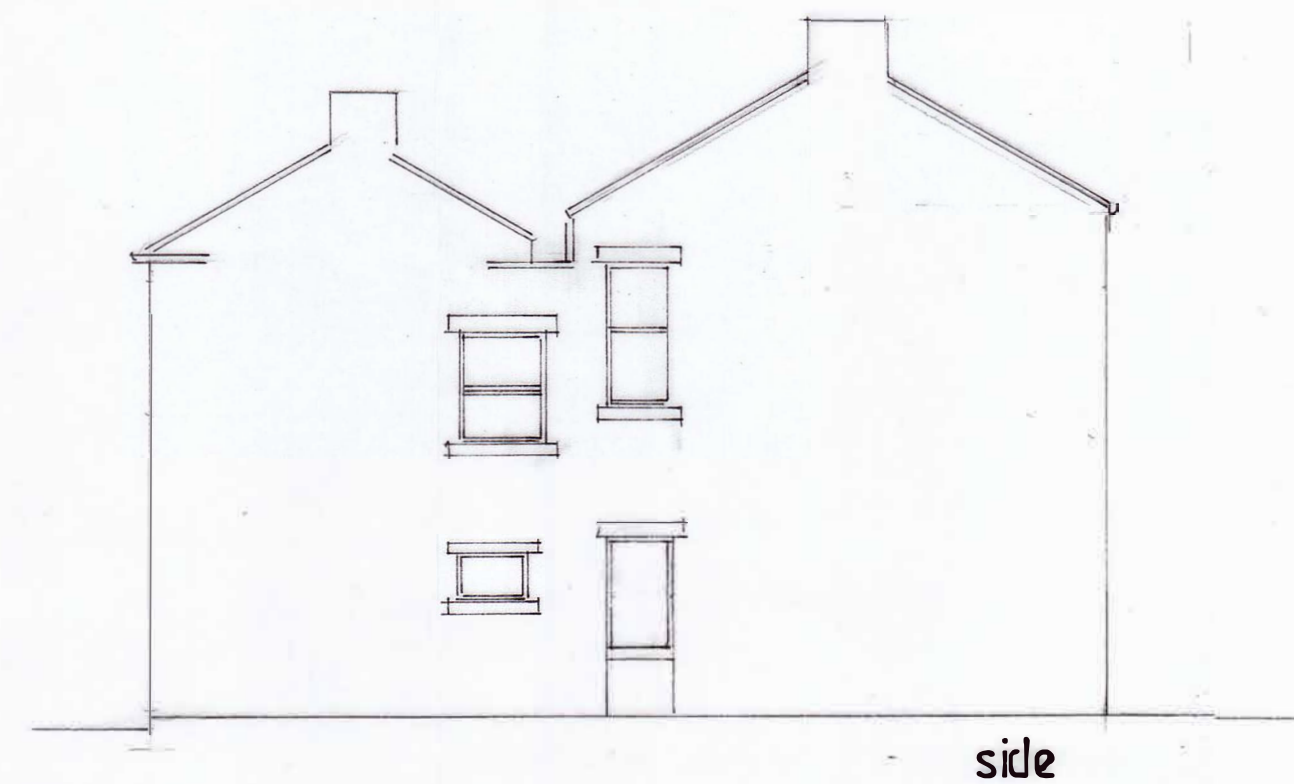

windows - off white,
grained upvc

ELEVATIONS SHOWING POSITIONS OF NEW WINDOWS

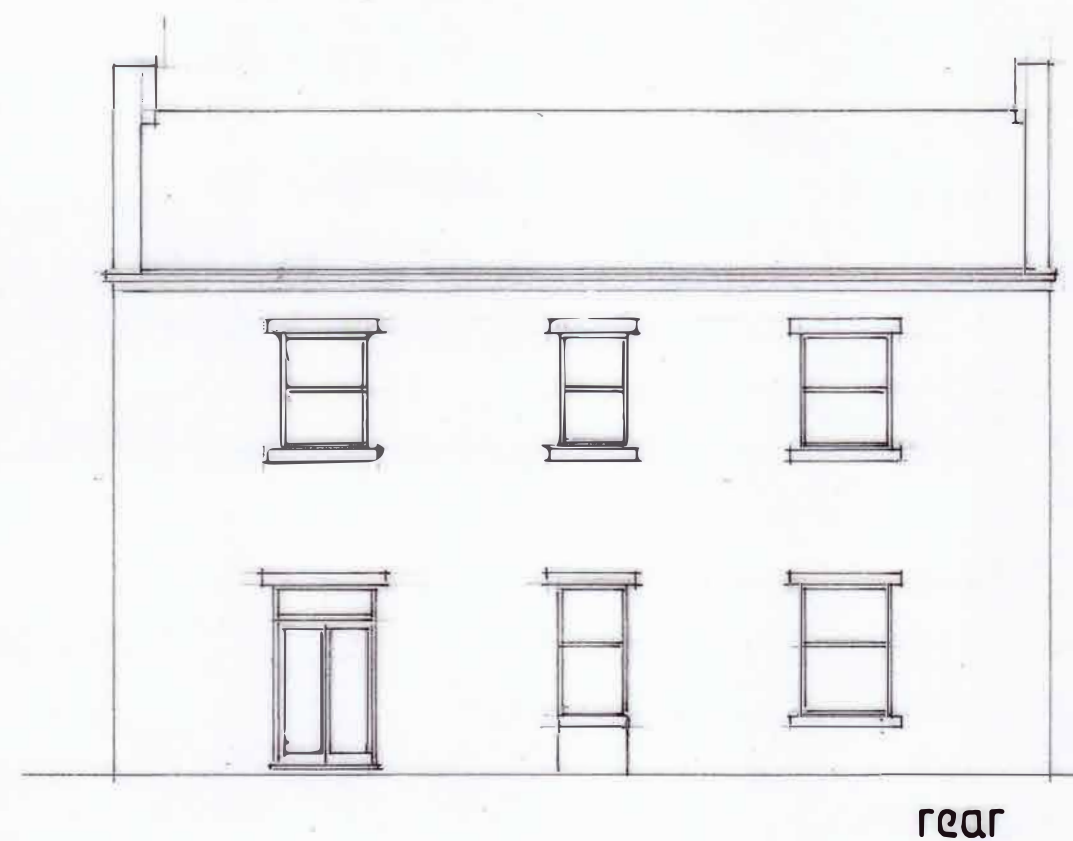


0 1 2 3 4
scale bar m


Proposed replacement windows & rear door for Mr. R. Chambury
15 Edgerton Road, Huddersfield

drawn by Artech Design 01772 456592


drawing no.1K/2905/2 Scale 1:100

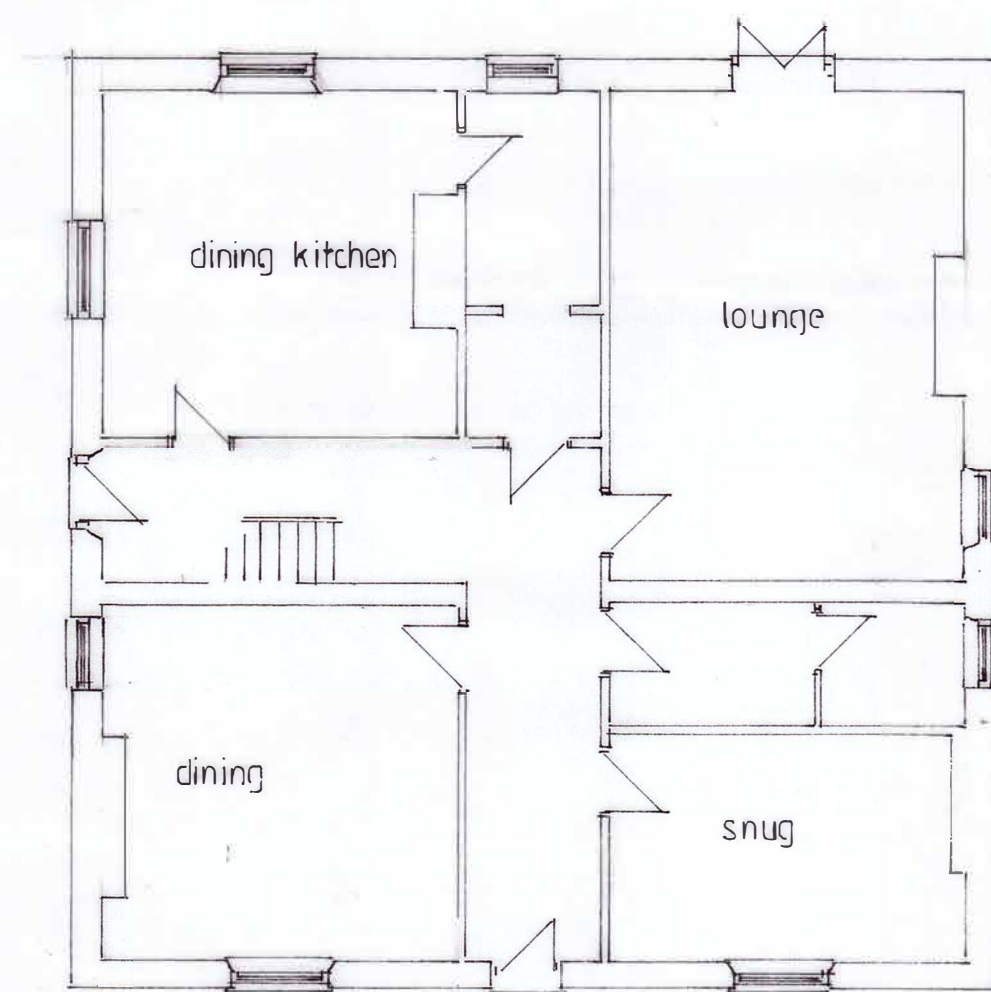

ground floor plan

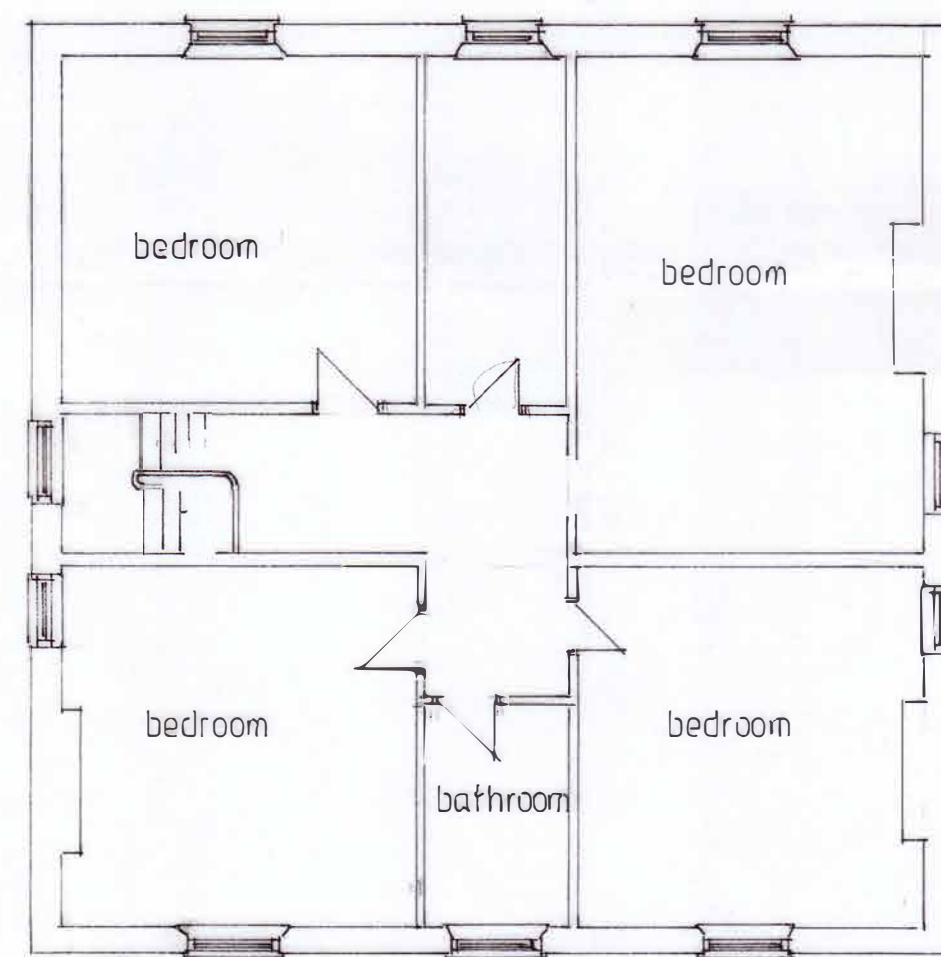

first floor plan

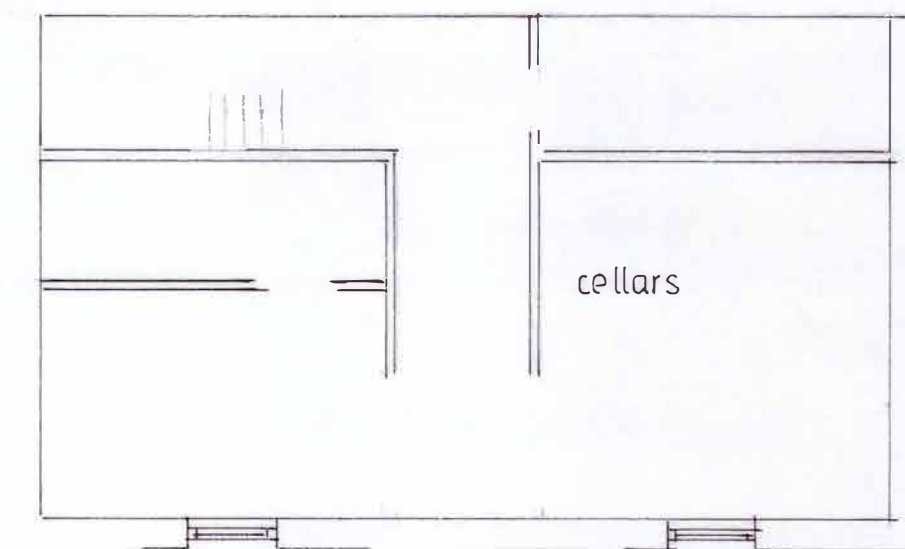

basement

PLANS SHOWING POSITIONS OF NEW WINDOWS

0 1 2 3 4
scale bar m

Proposed replacement windows & rear door for Mr. R. Chambury
15 Edgerton Road, Huddersfield.

drawn by Artech Design 01772 456592

drawing no. 1K/2905/1 Scale 1:100