



Existing South Facing
Front Elevation
Scale 1:100



Existing West Facing
Side Elevation
Scale 1:100



Existing North Facing
Rear Elevation
Scale 1:100


EXISTING MATERIALS	
• MASONRY	– COURSED STONE
• ROOF TILES	– BLUE SLATE
• DOORS	– WHITE PVCu
• WINDOWS	– WHITE PVCu
• RAINWATER GOODS	– BLACK PVCu
• SOFFIT's & FASCIA's	– TIMBER

NOTES


1. No dimensions to be scaled.
IF IN DOUBT ASK.

2. All dimensions must be checked and verified on site by the Contractor prior to the commencement of works and Hinchliffe Architecture & Design Ltd. to be notified of any discrepancies.


3. The copyright of these drawings remains the property of Hinchliffe Architecture & Design Ltd. They must not be reproduced in any way without prior written consent from the originator (Hinchliffe Architecture & Design Ltd.)

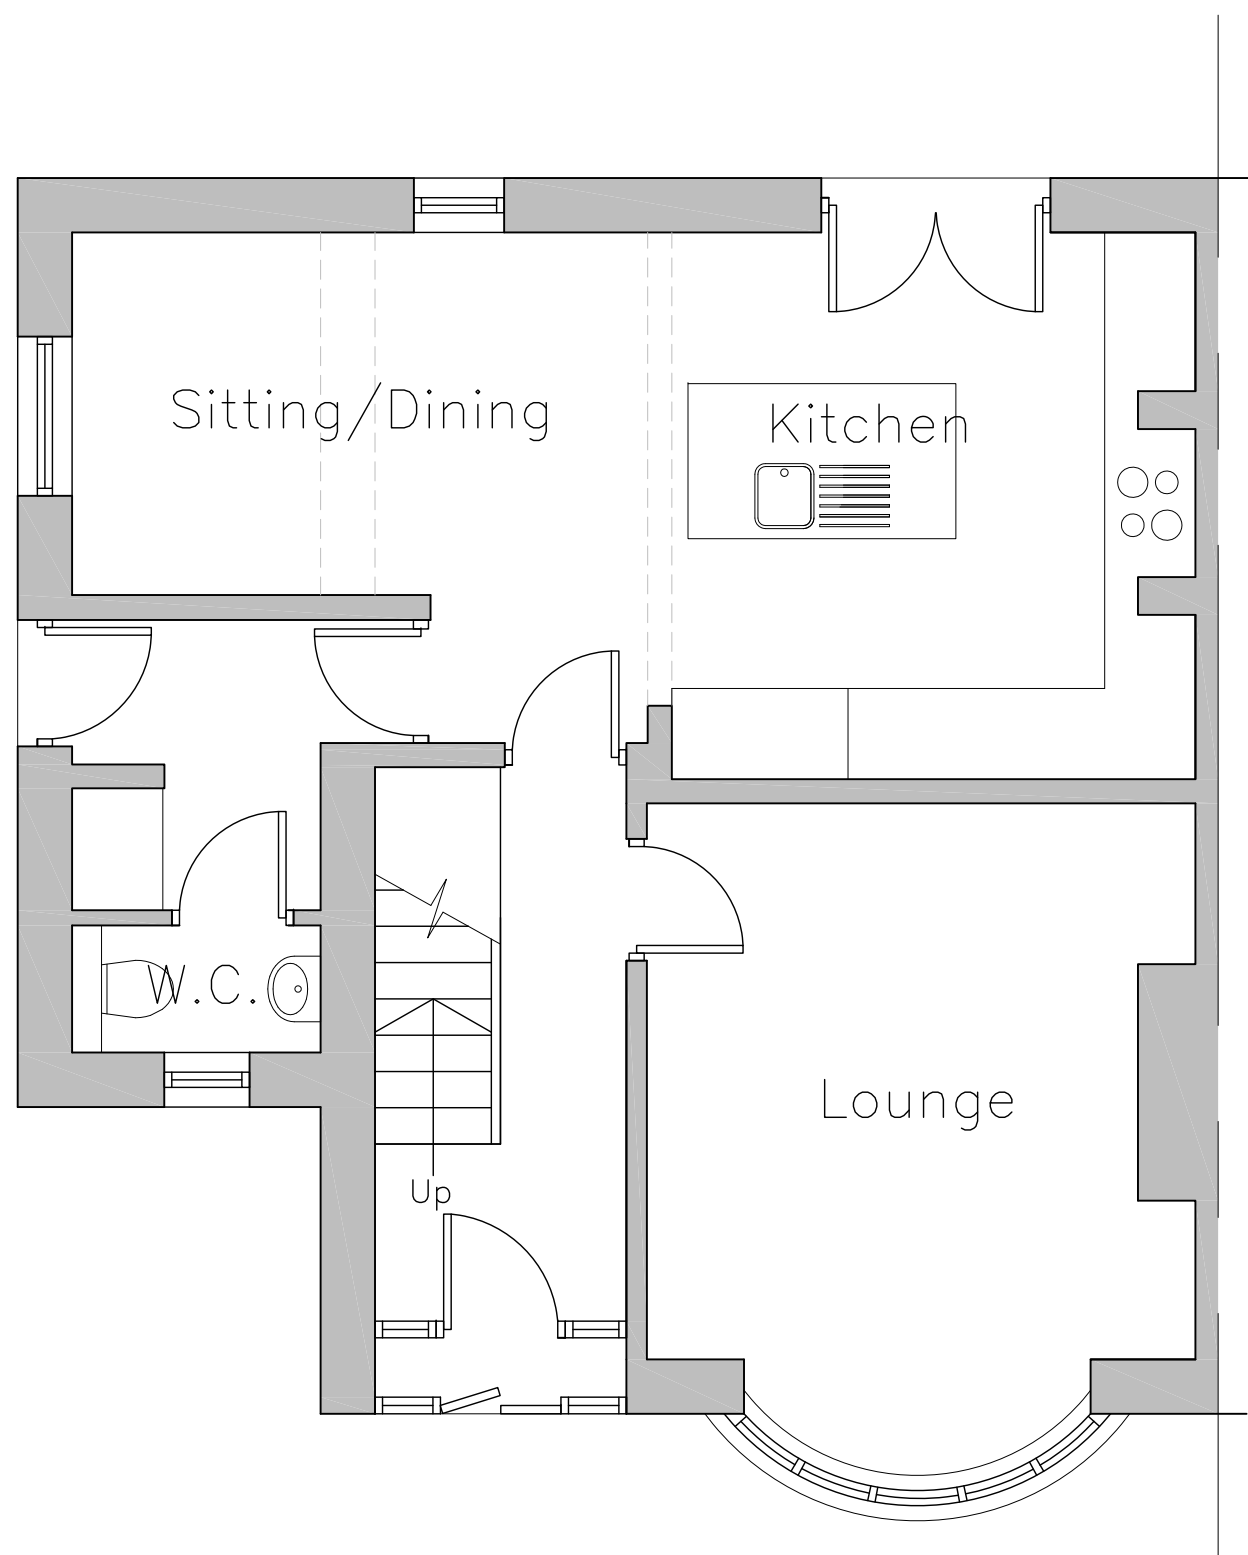

Existing Ground Floor Layout
Scale 1:50

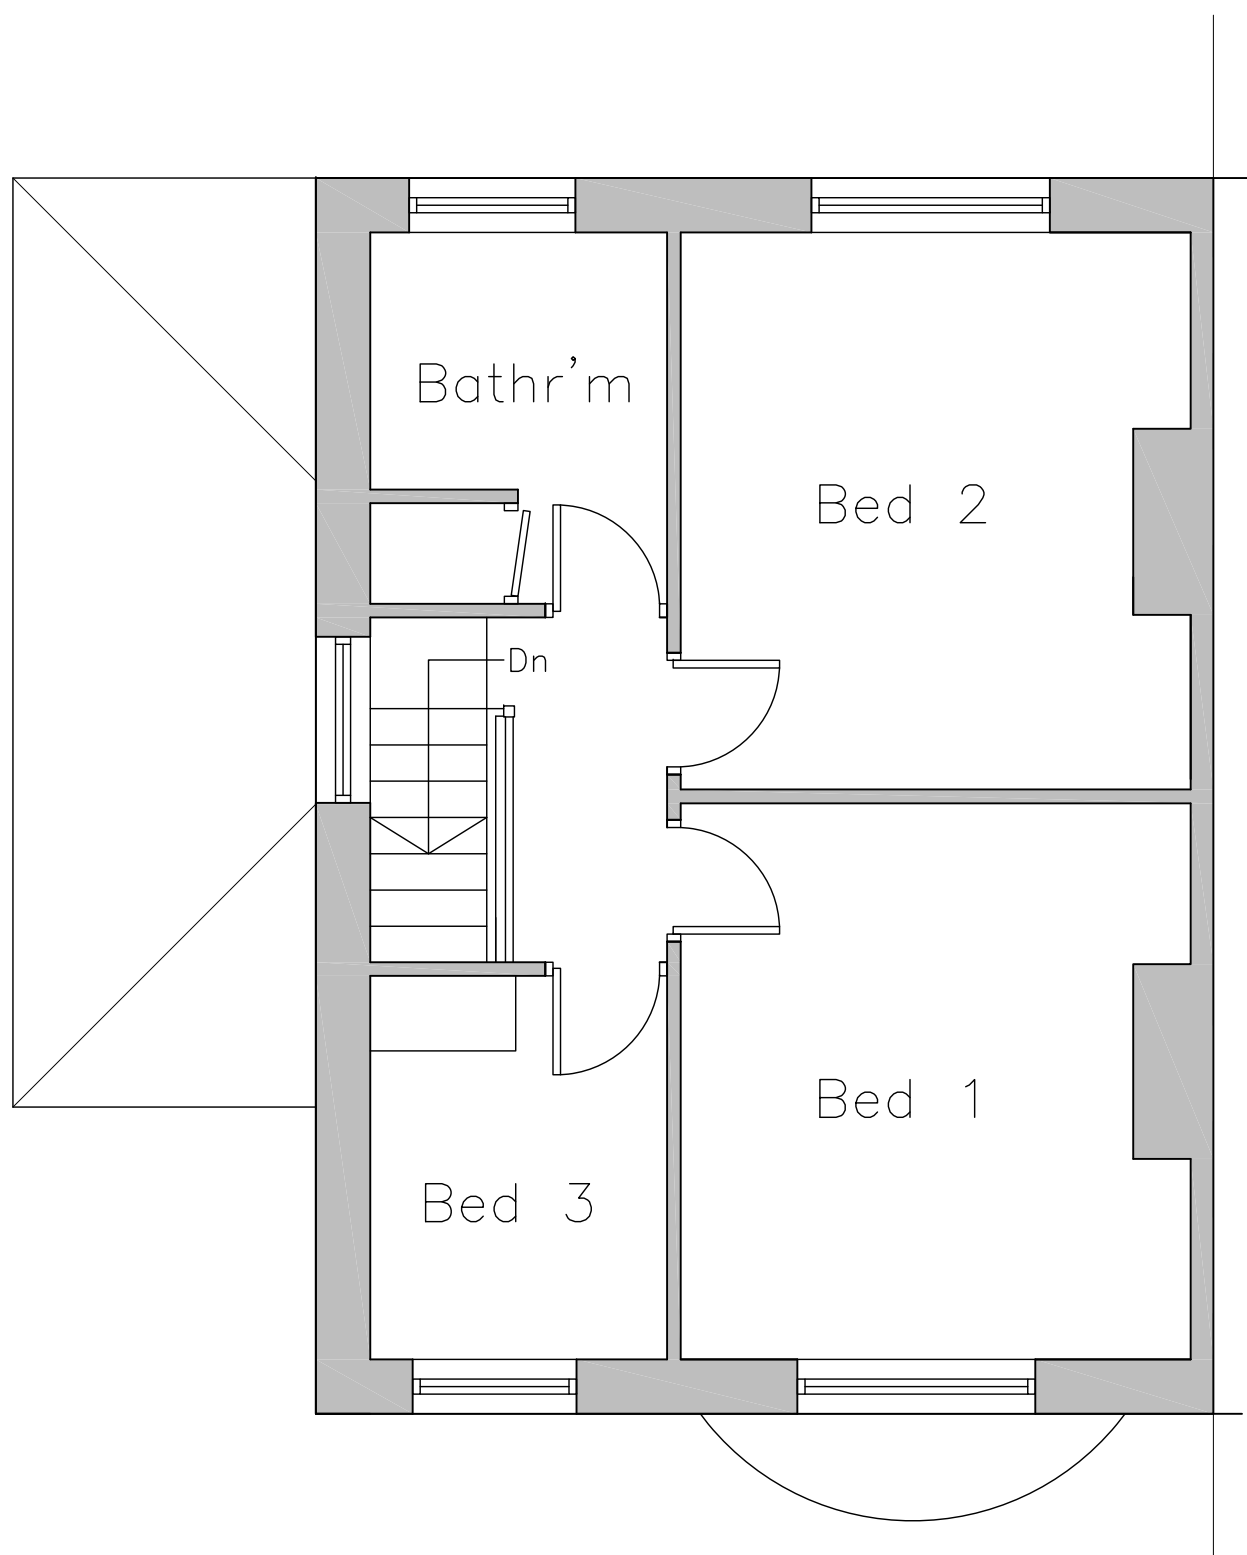

Existing First Floor Layout
Scale 1:50

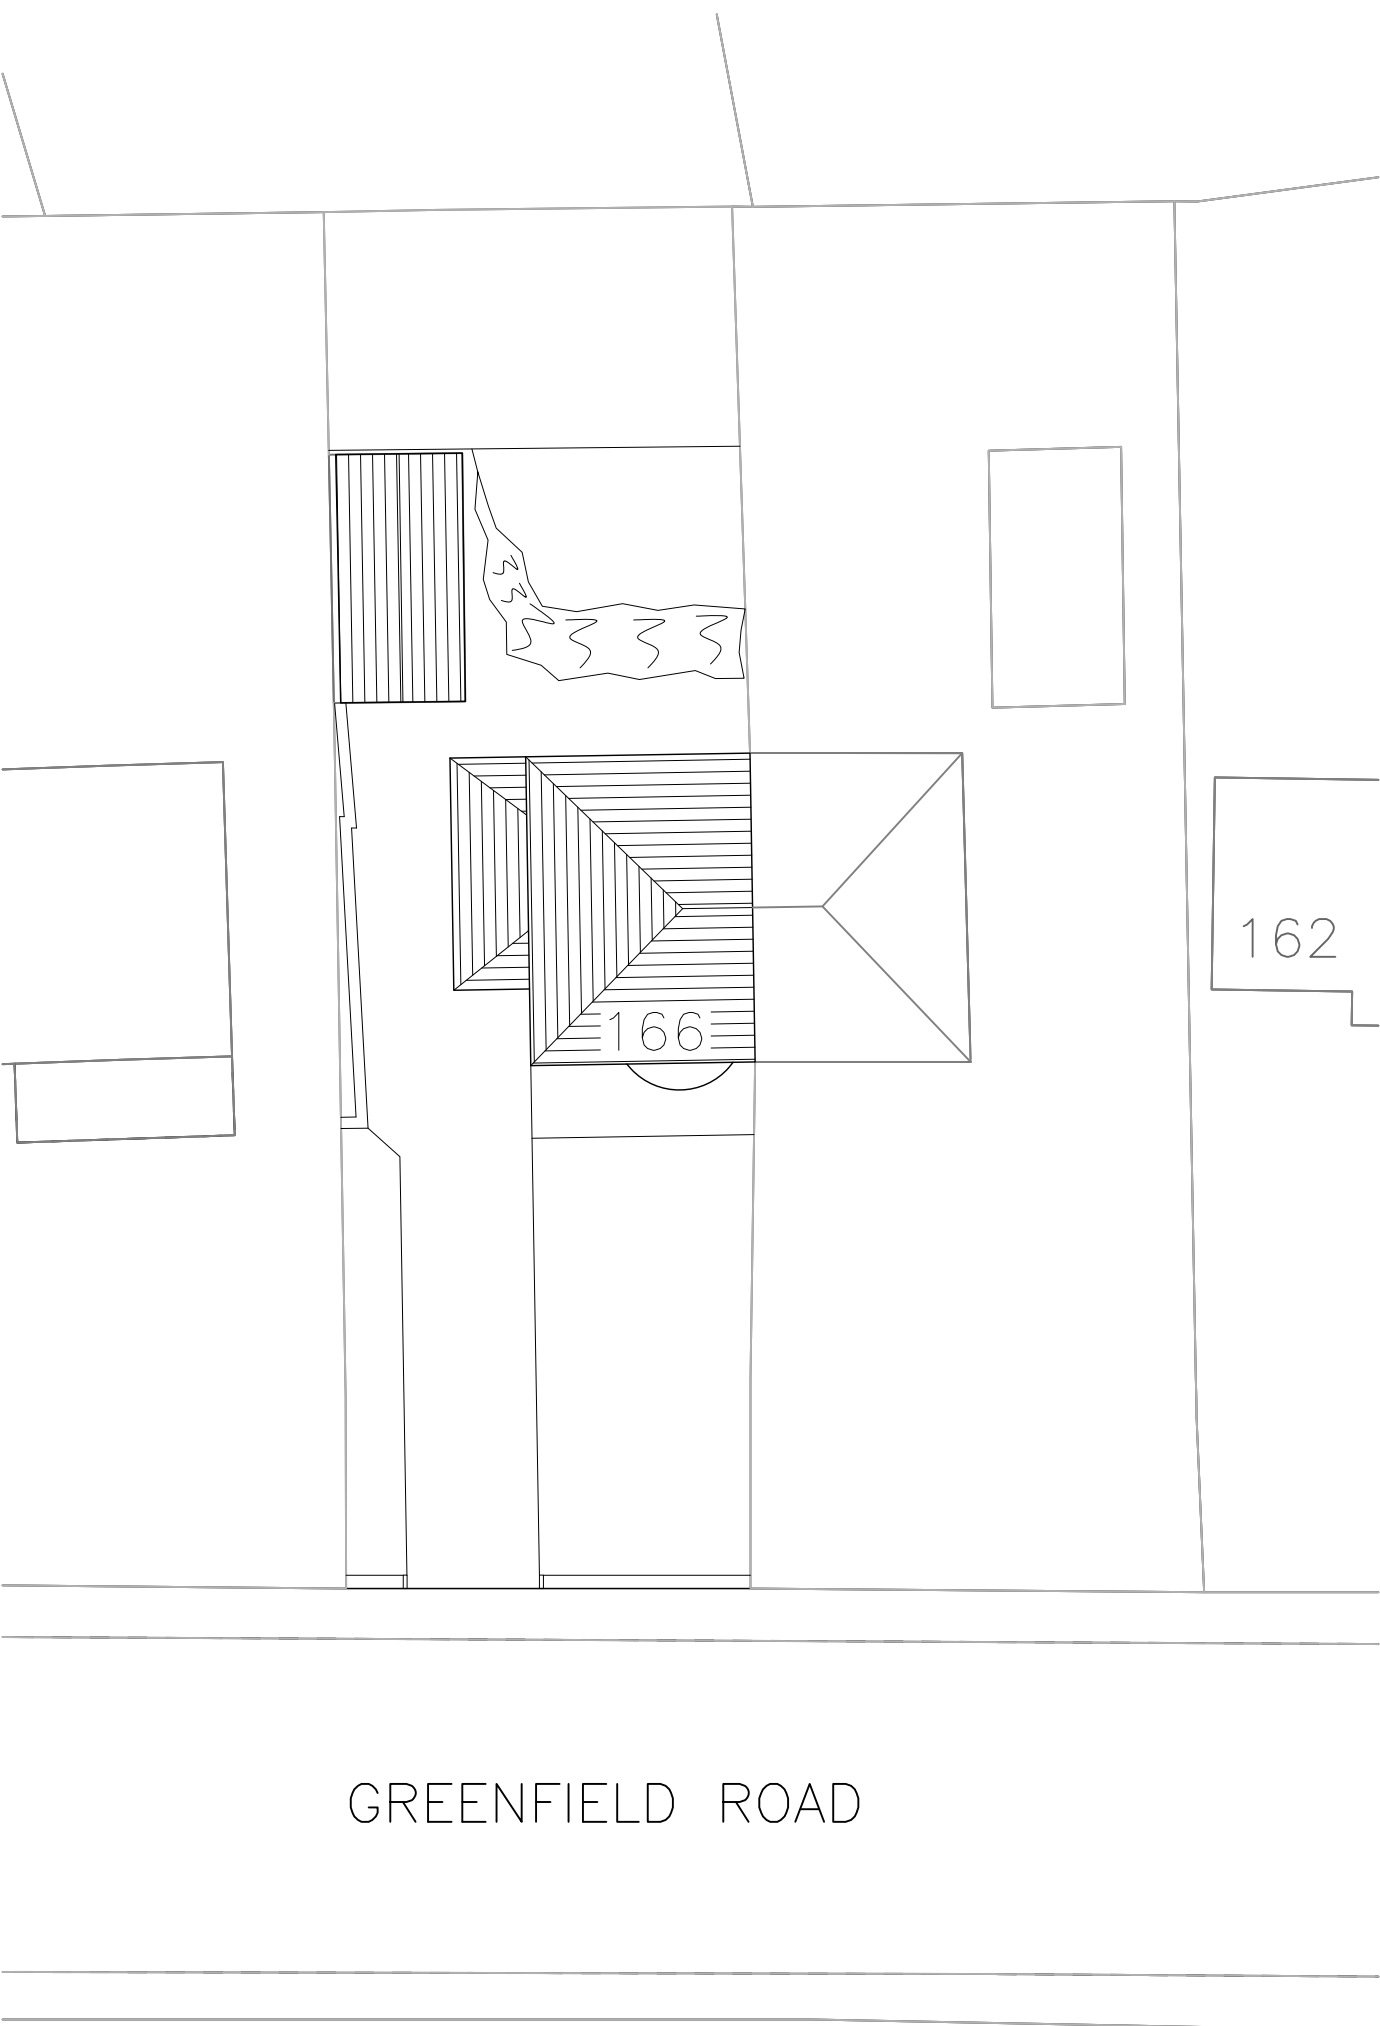

Existing Site Layout
Scale 1:200

Rev.	Date	Description
Status		
PLANNING		
hinchliffe architecture & design Hinchliffe A&D 24 Carr View Road Holmfirth West Yorkshire HD9 1AQ 01921 907 142 01484 520 764 info@hinch-architecture.co.uk www.hinch-architecture.co.uk		
Client		
L.TAYLOR & C. ARTHUR		
Project		
166 GREENFIELD ROAD HOLMFIRTH W. YORKSHIRE HD9 2LP		
Drawing Title		
EXISTING FLOOR PLANS, ELEVATIONS & SITE LAYOUT		
Scale (at A1)		Date
AS SHOWN		APRIL 2022
Drg. no.	Rev.	
115-22-PL02	-	

