




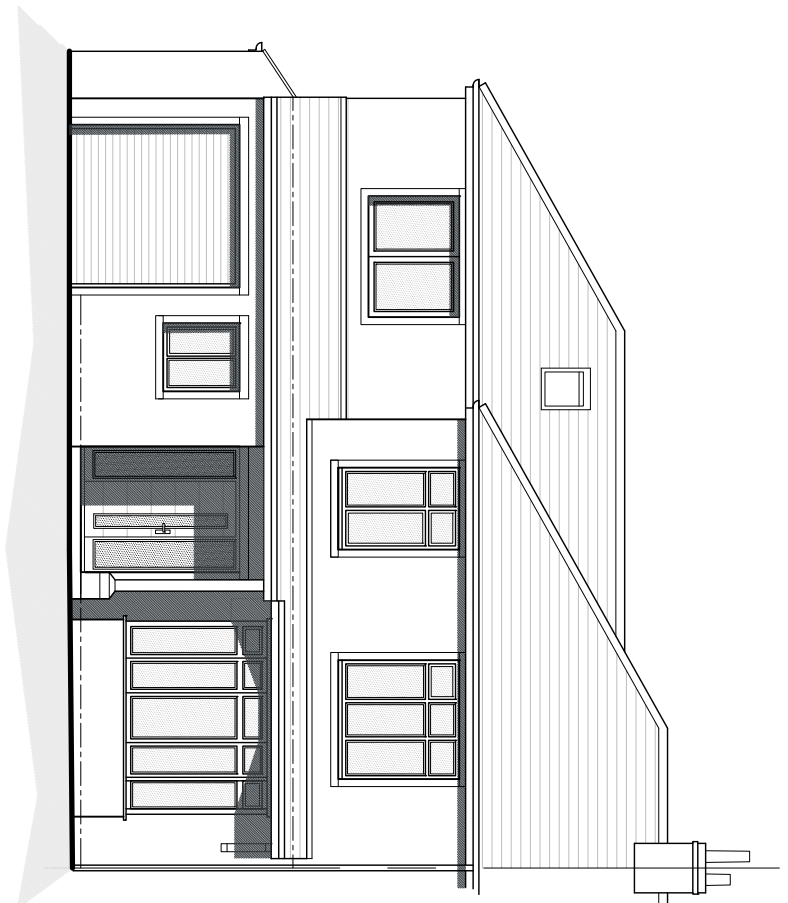


Proposed South Facing
Front Elevation
Scale 1:100

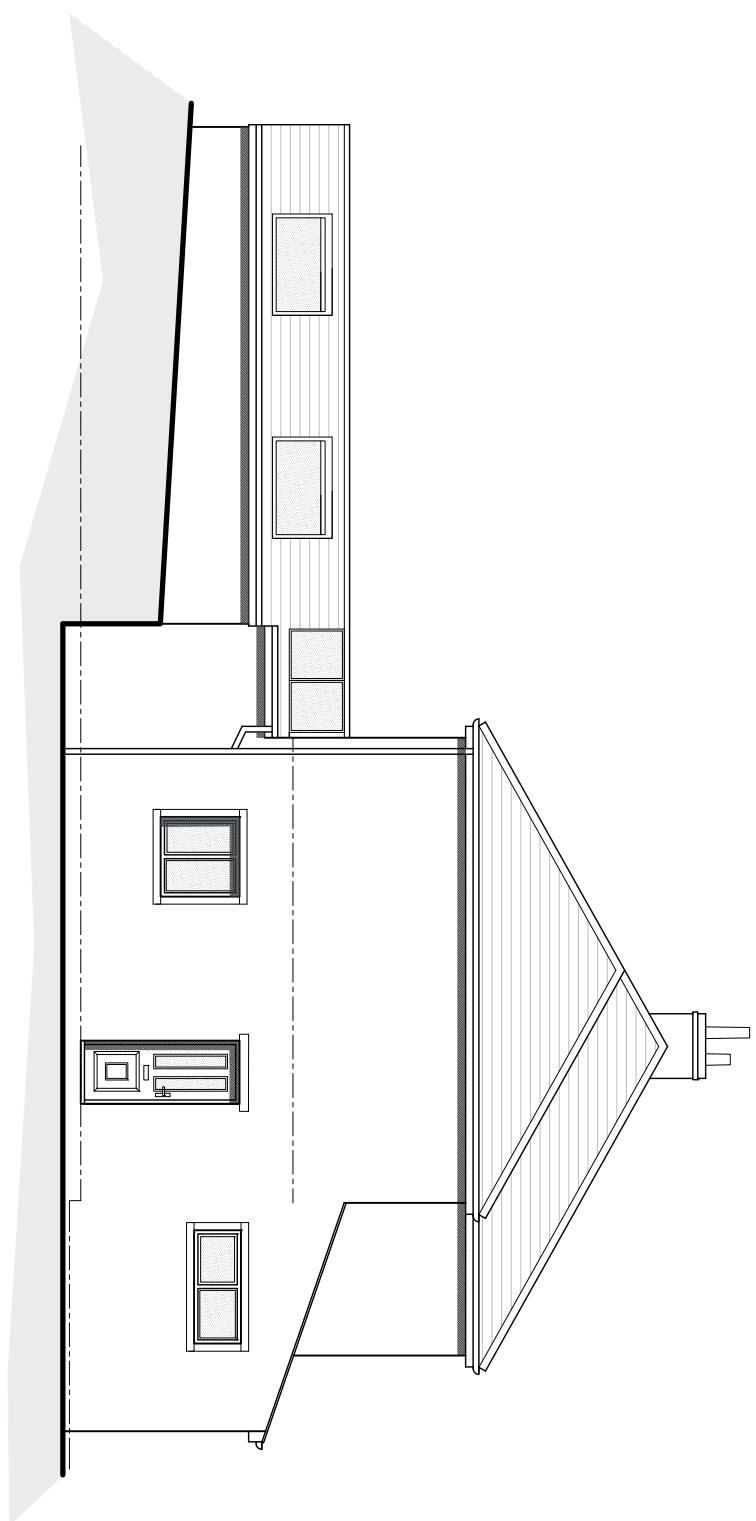

Proposed West Facing
Side Elevation
Scale 1:100

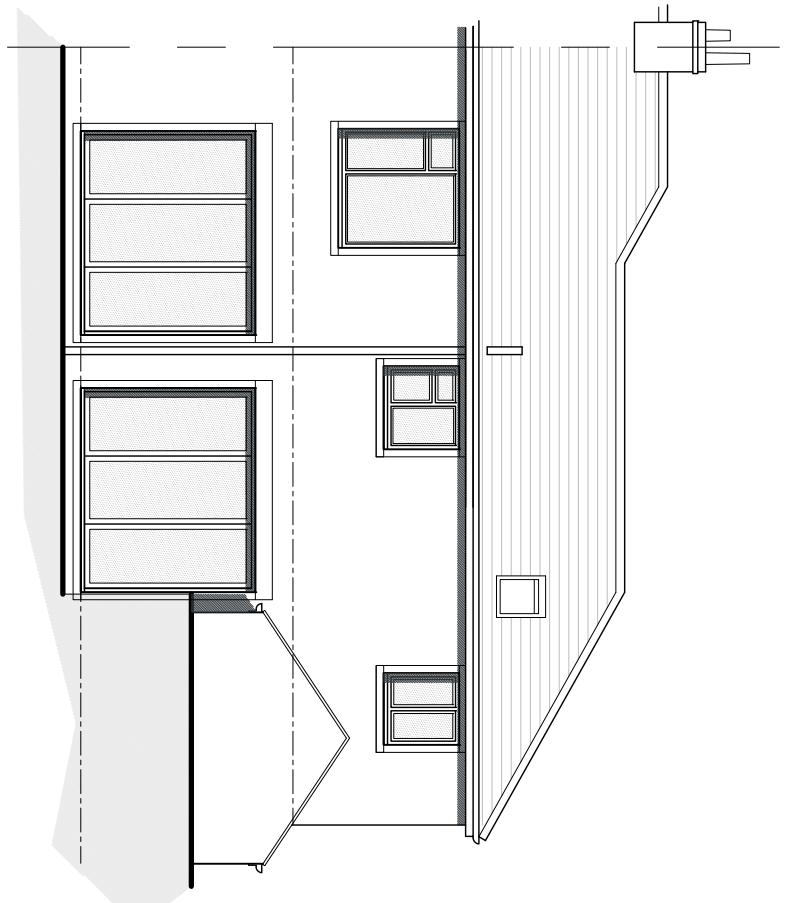


Proposed North Facing
Rear Elevation
Scale 1:100

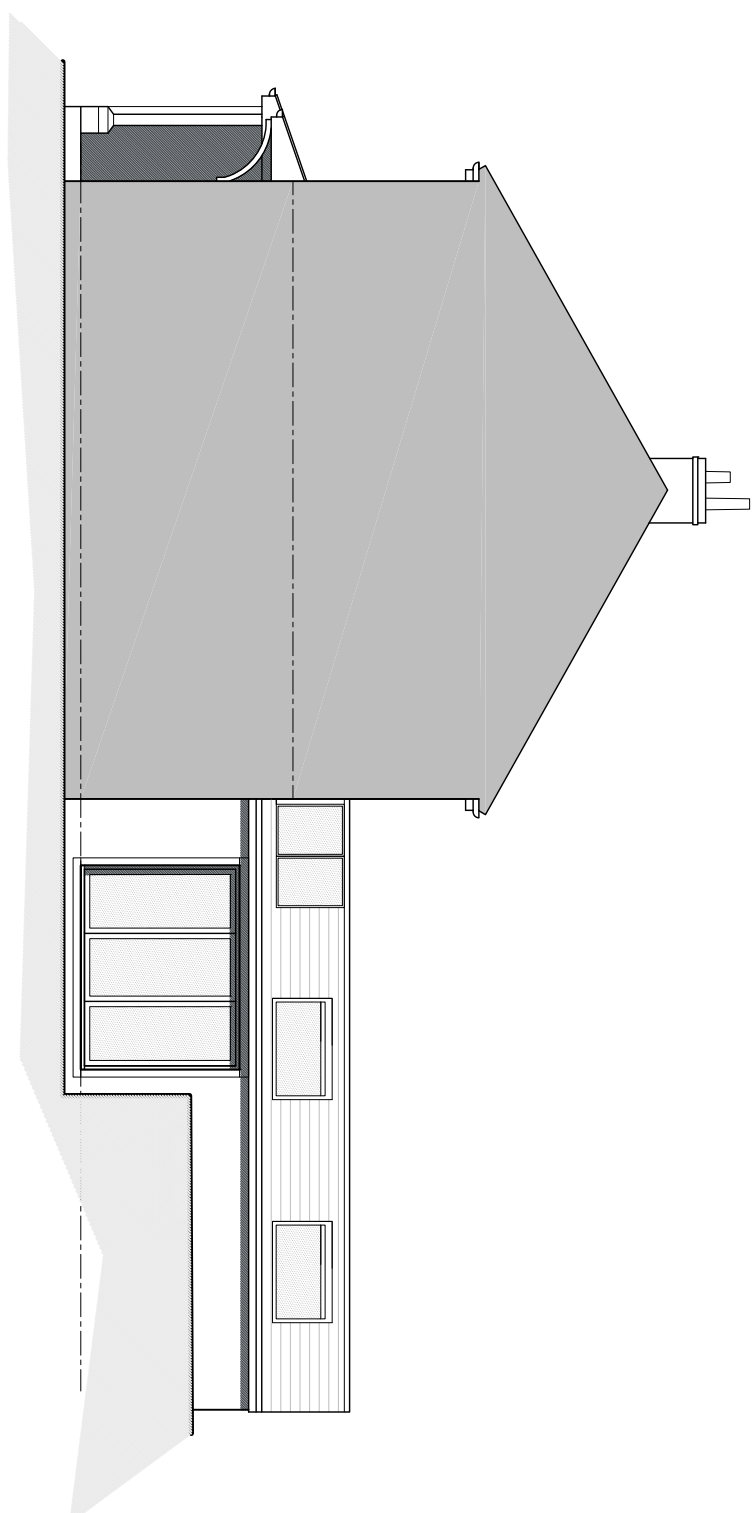


Proposed East Facing
Rear Elevation
Scale 1:100

NOTES


1. No dimensions to be scaled.
IF IN DOUBT ASK.
2. All dimensions must be checked and verified on site by the Contractor prior to the commencement of works and Hinchliffe Architecture & Design Ltd. to be notified of any discrepancies.
3. The copyright of these drawings remains the property of Hinchliffe Architecture & Design Ltd. They must not be reproduced in any way without prior written consent from the originator (Hinchliffe Architecture & Design Ltd.)

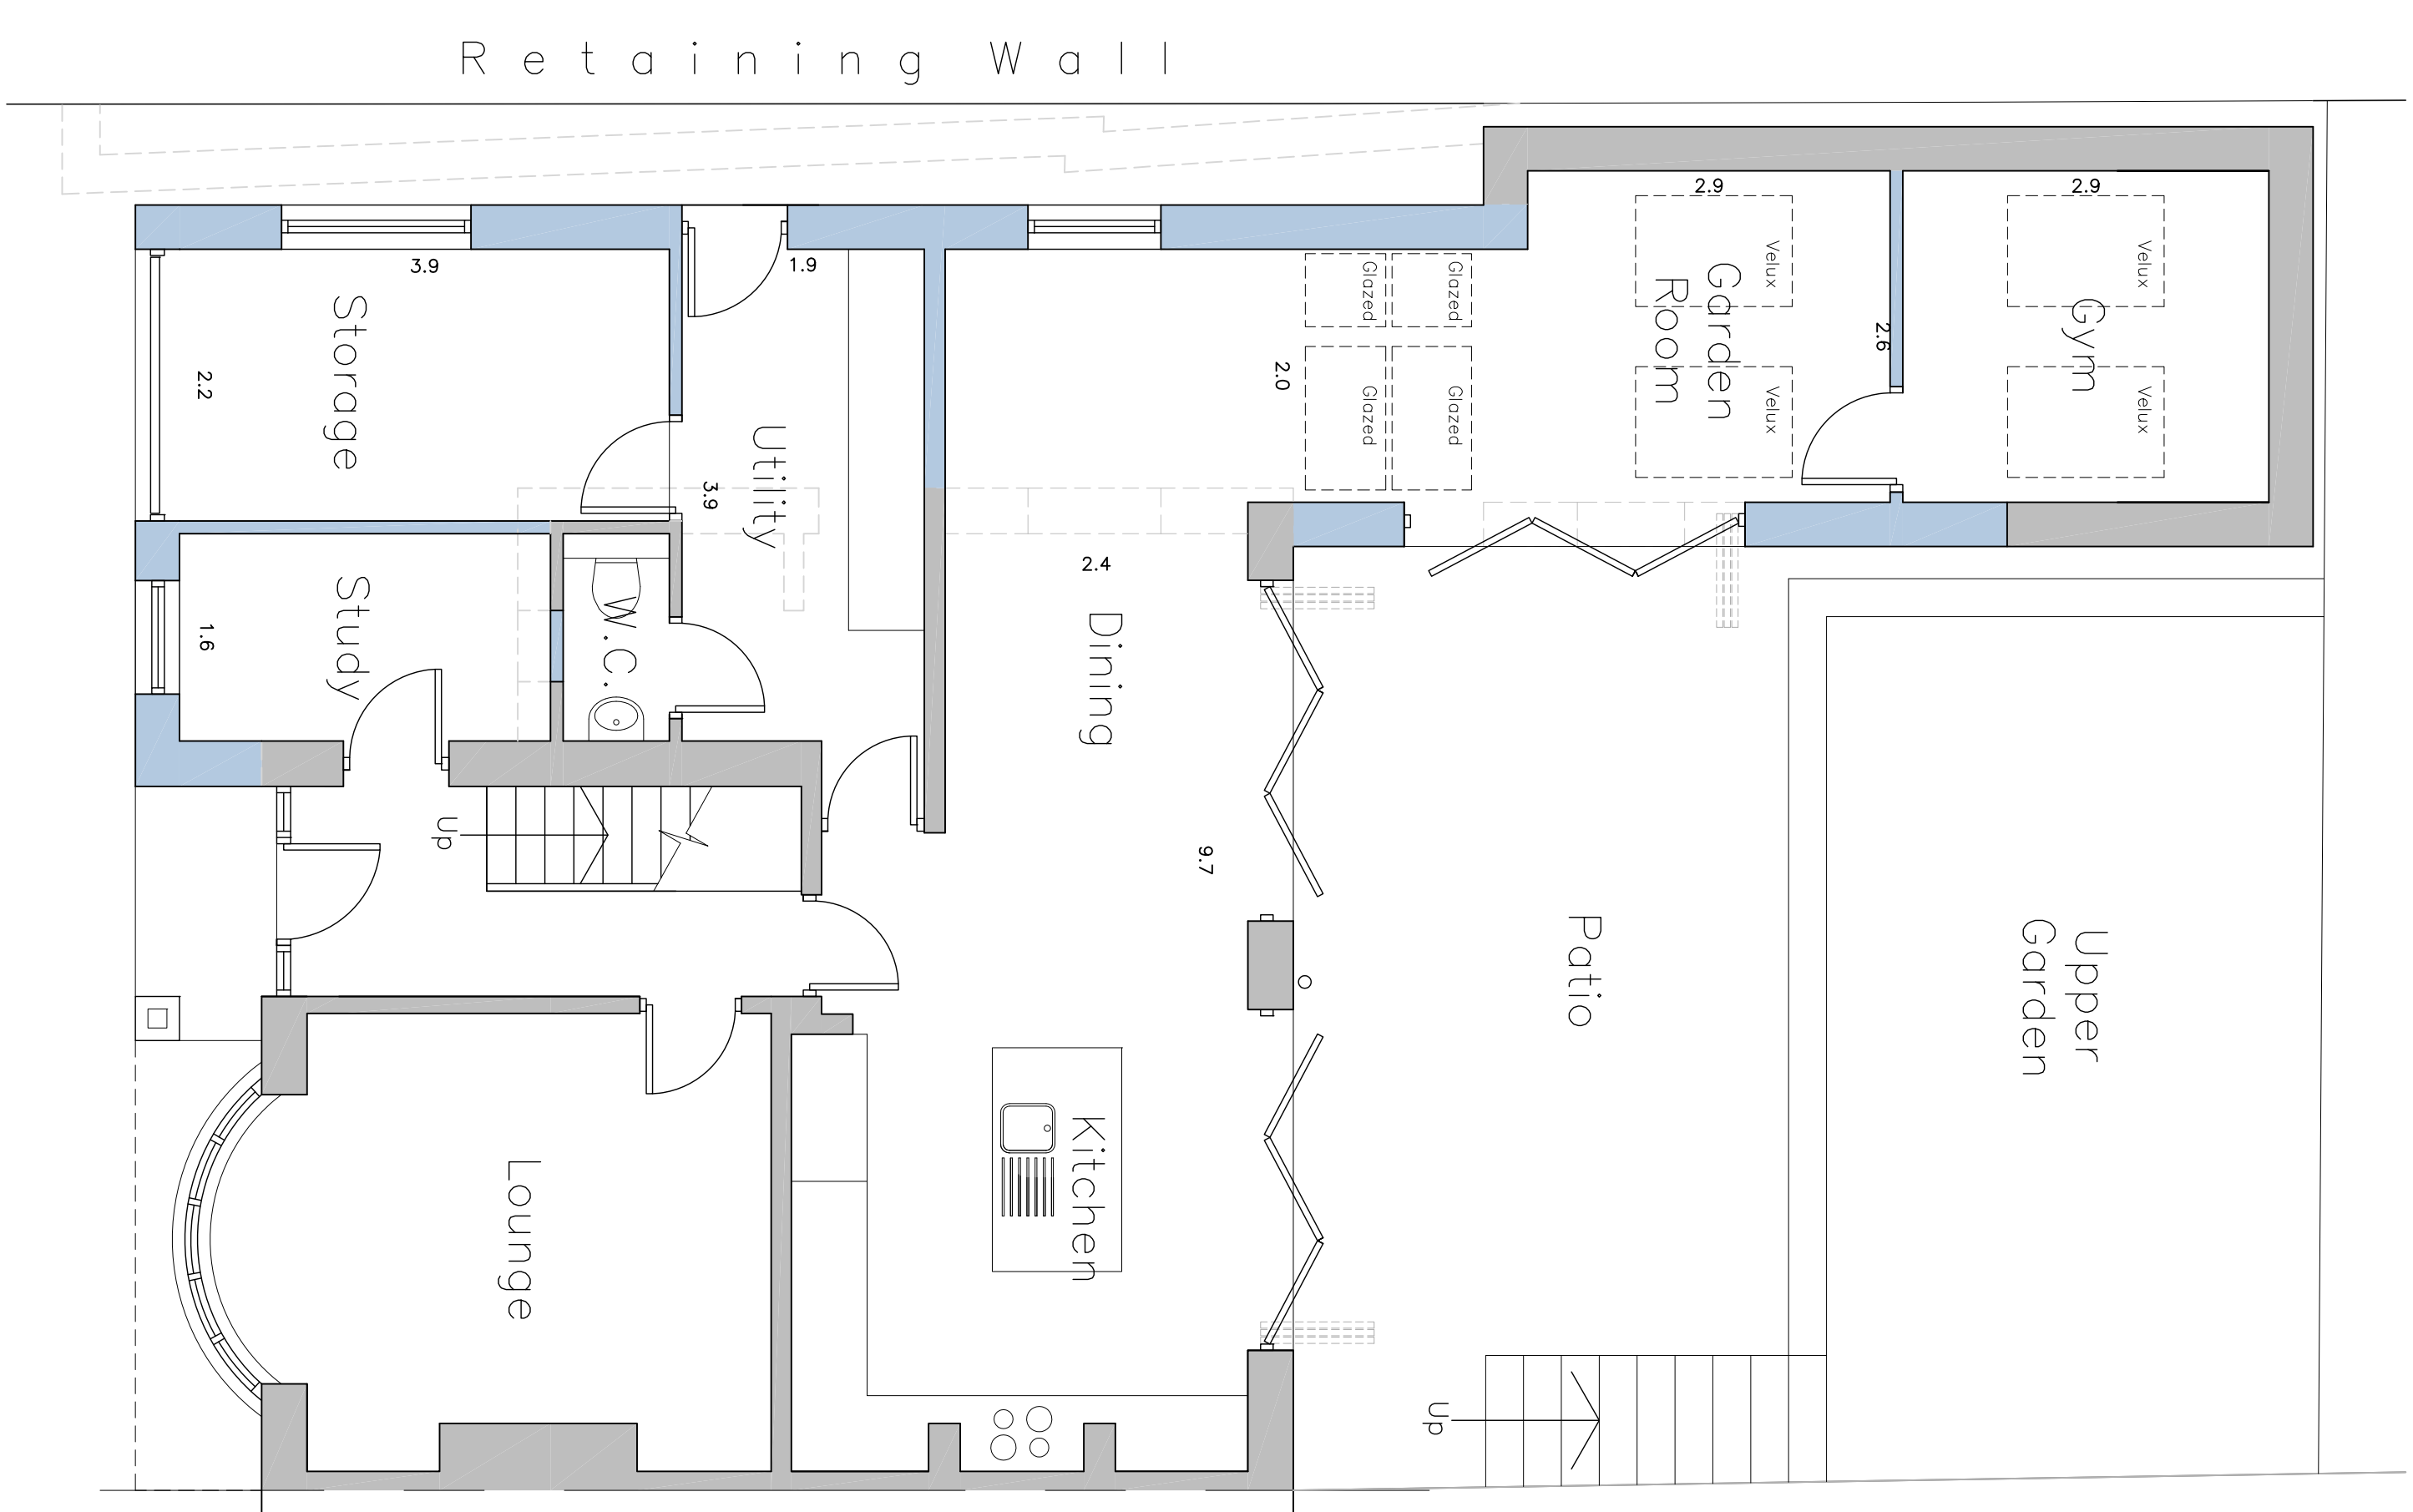

Proposed Ground Floor Layout
Scale 1:50

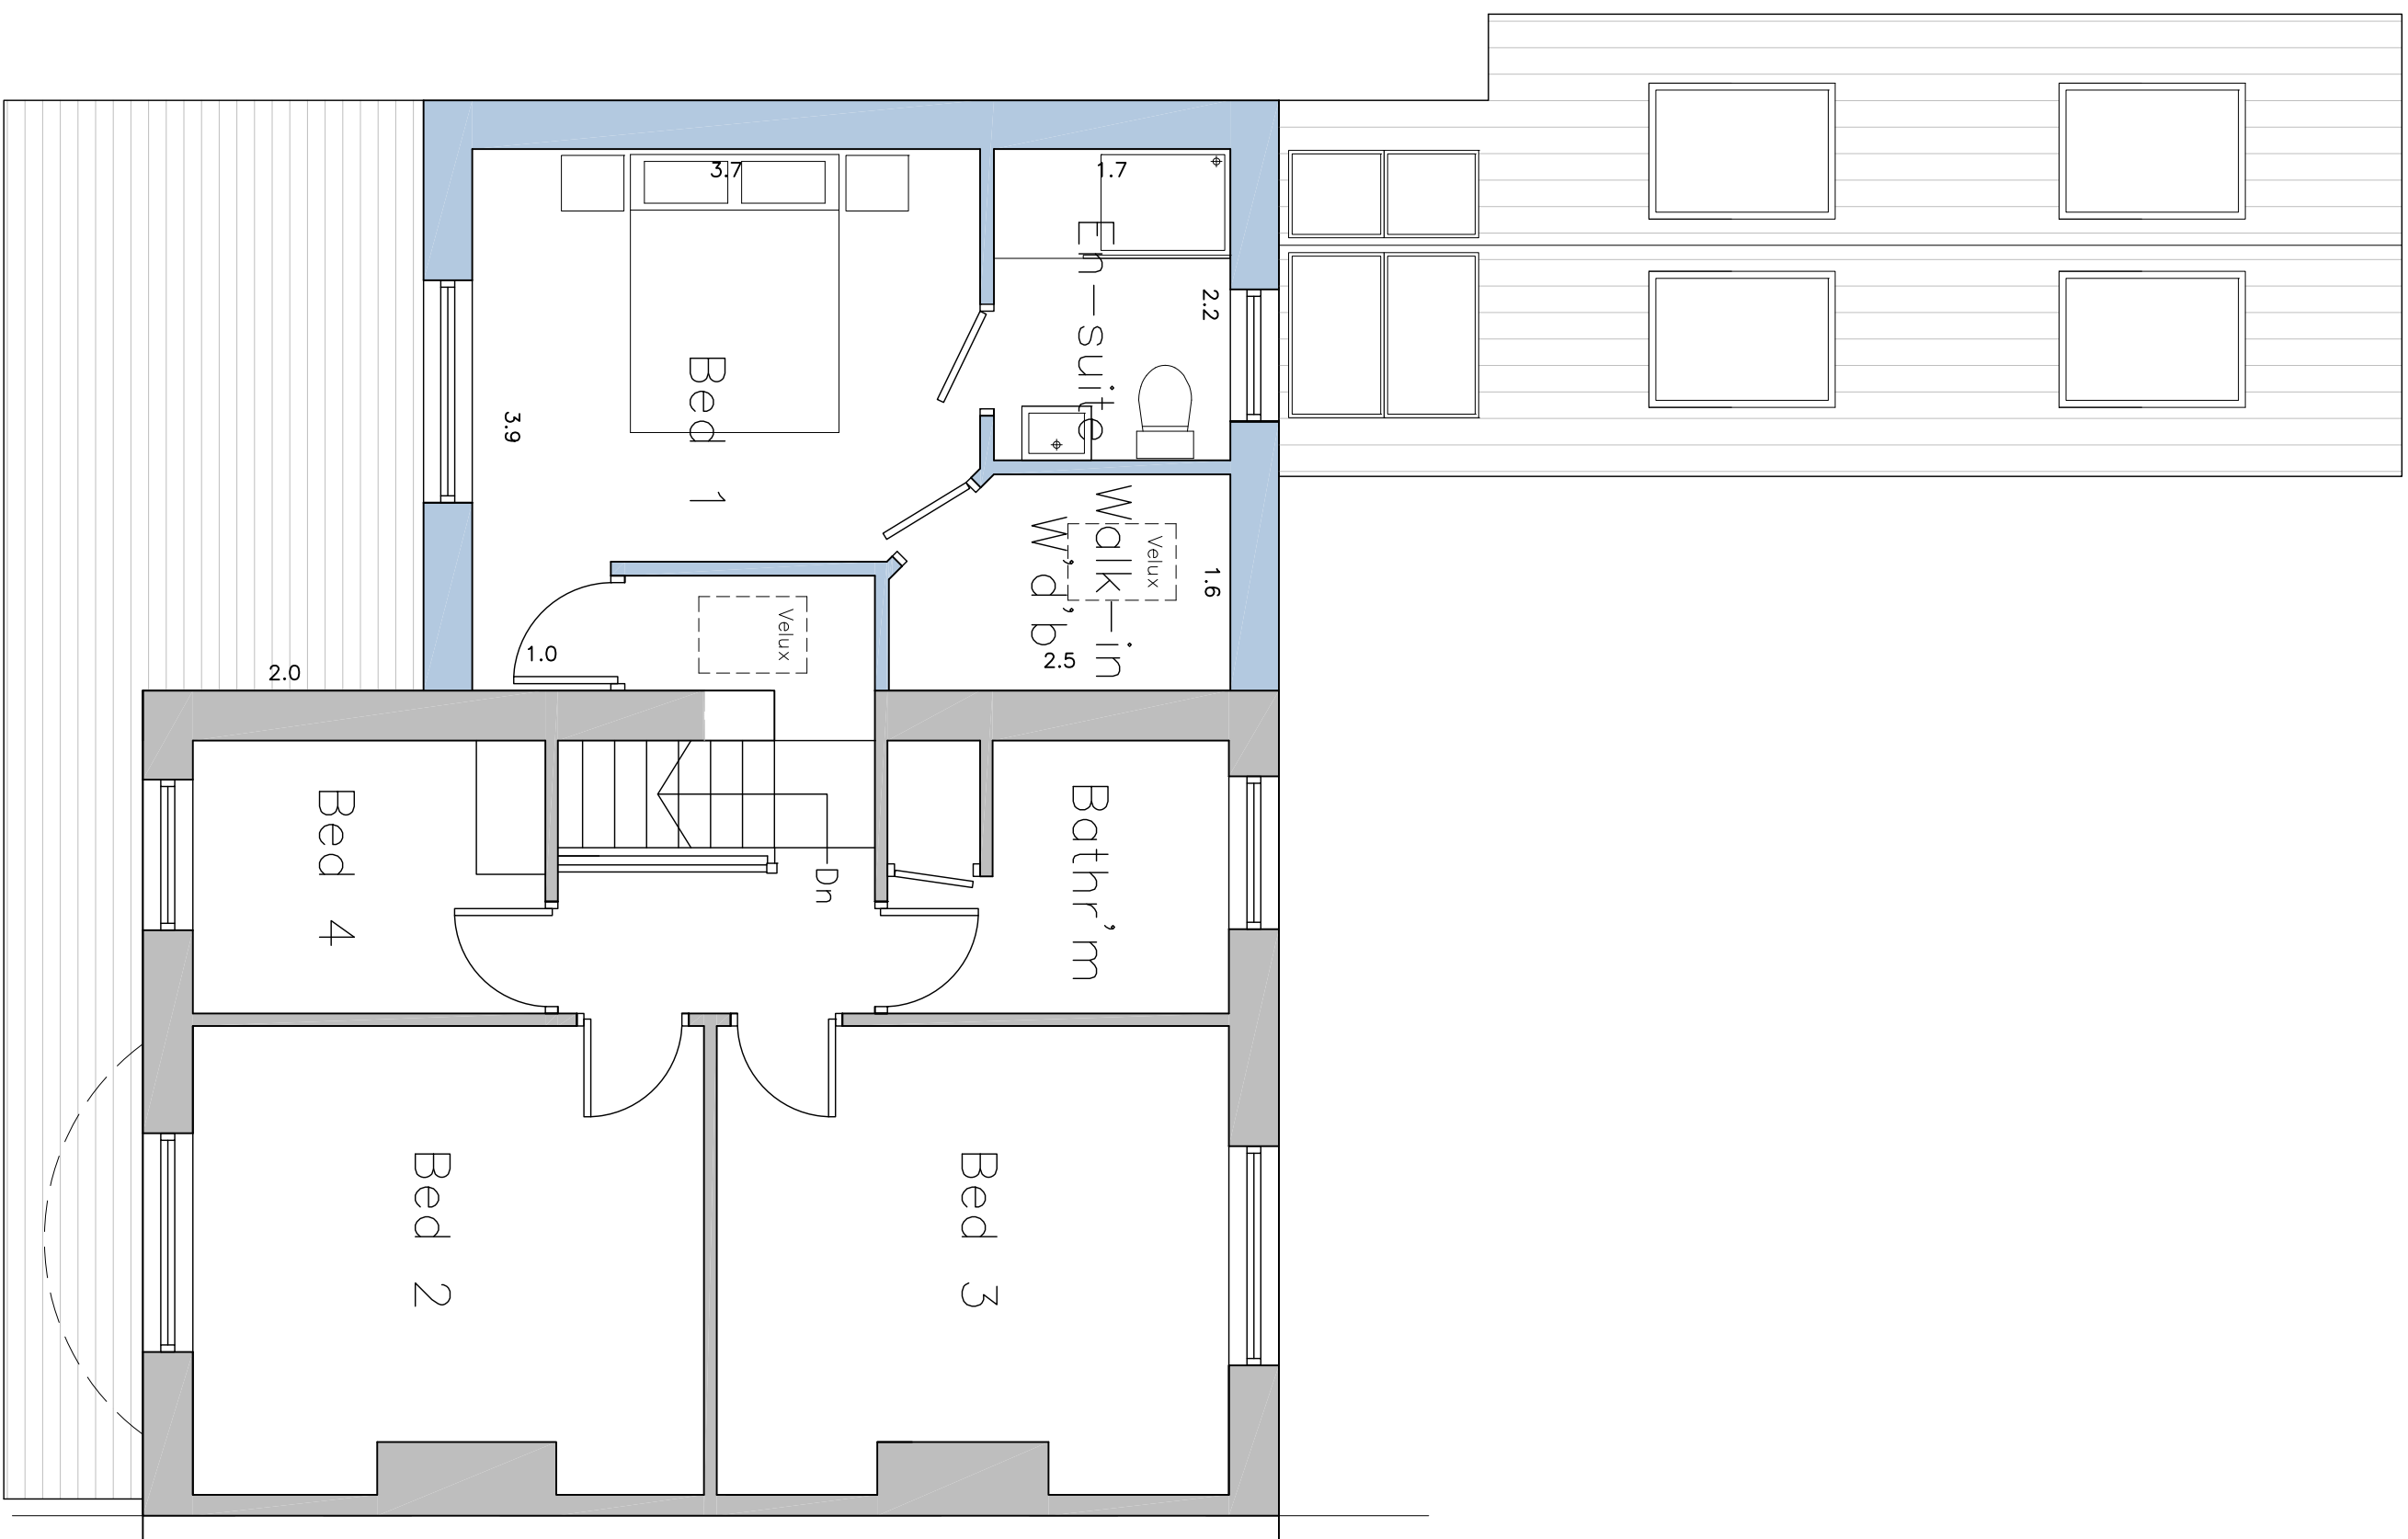

Proposed First Floor Layout
Scale 1:50

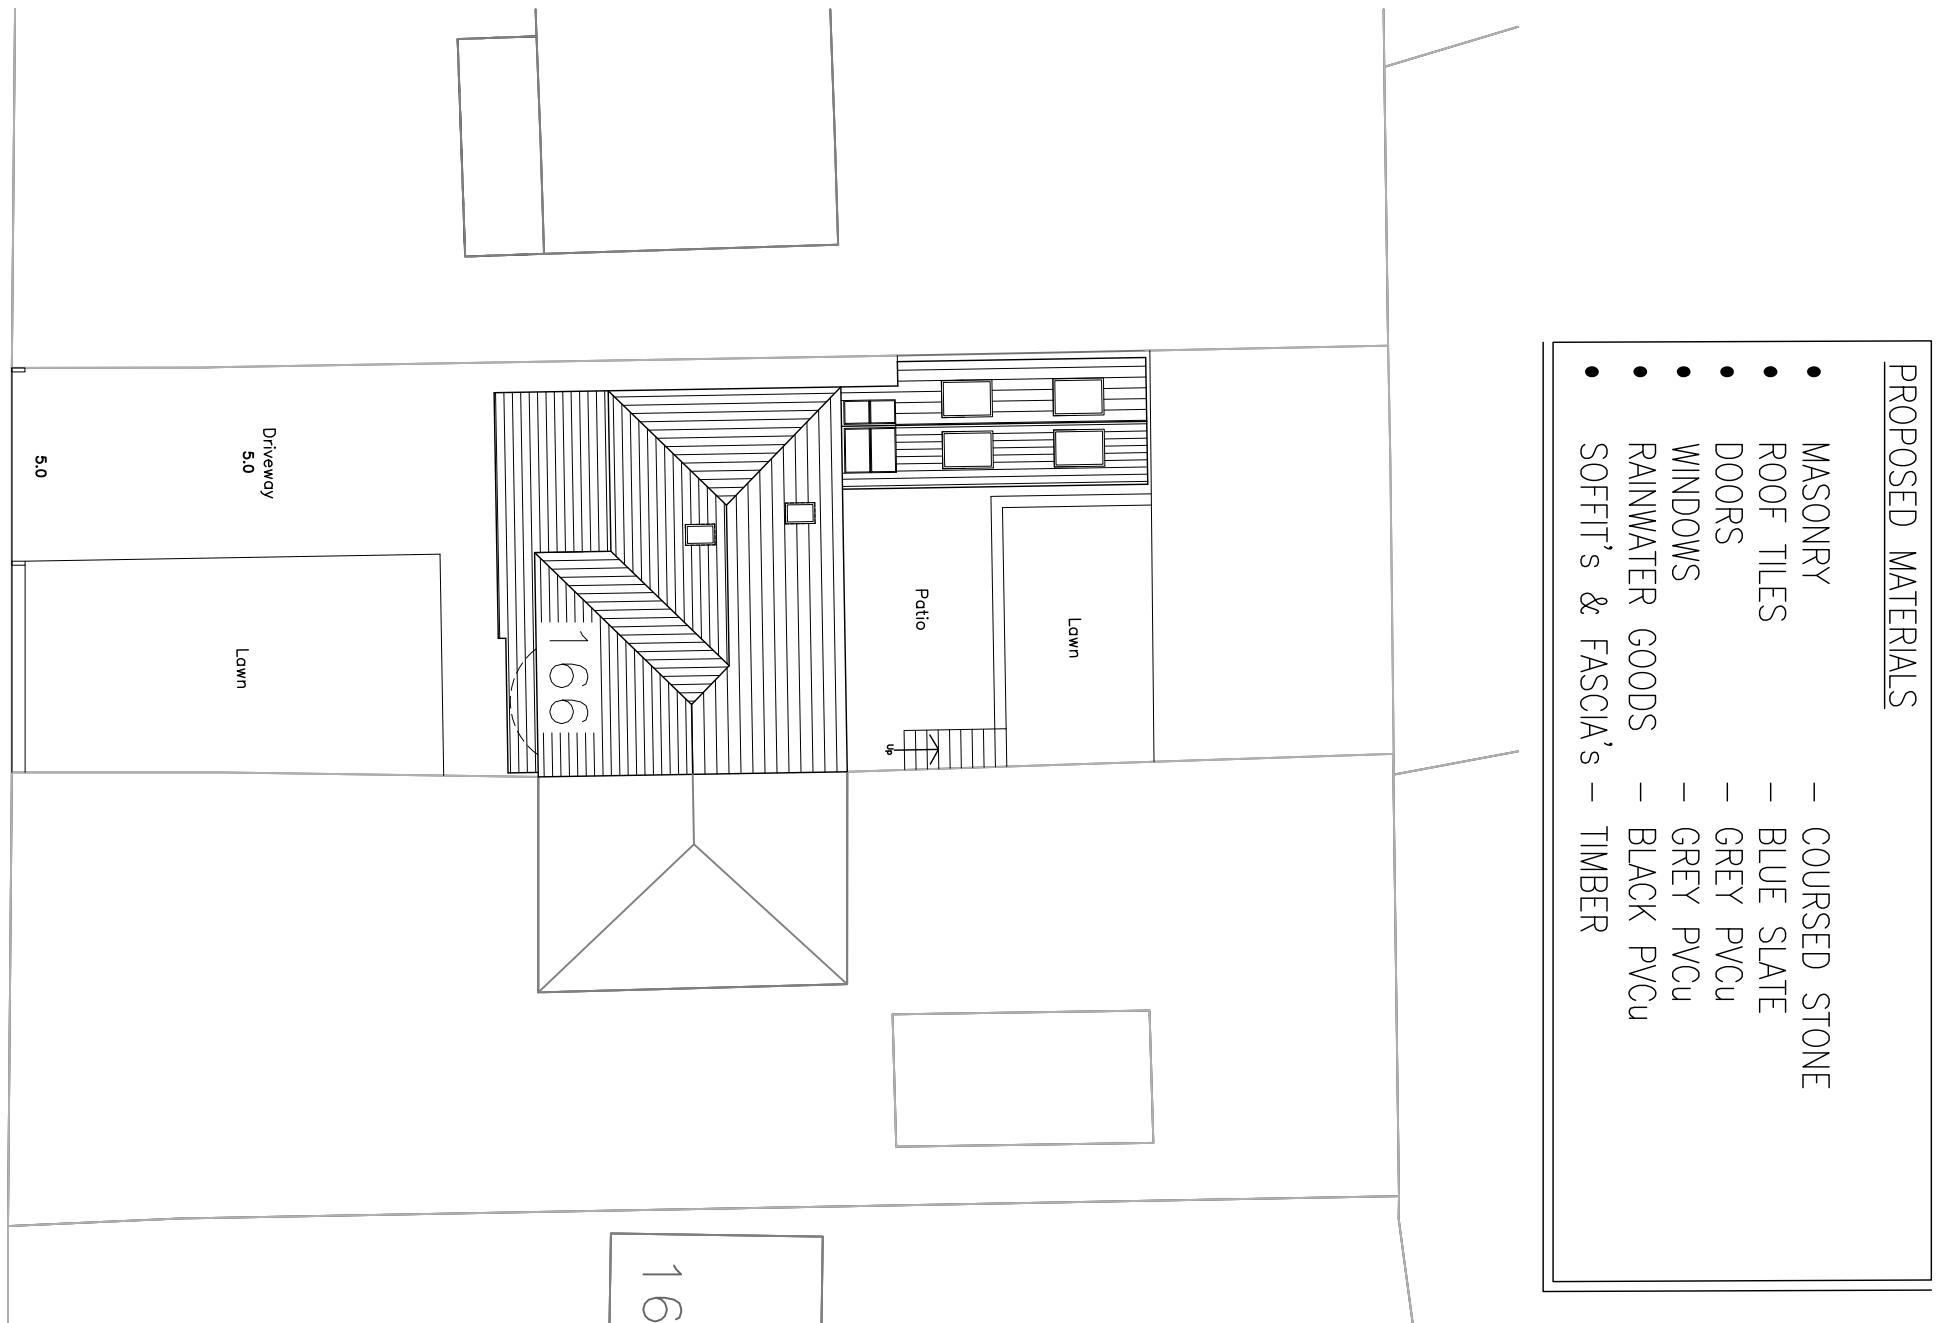

Proposed Site Layout
Scale 1:200



THANK YOU NHS


Scale (at A1)	Date
AS SHOWN	APRIL 2022
Dwg. no.	Rev.
115-22-PL03	D

PROPOSED FLOOR PLANS,
ELEVATIONS & SITE LAYOUT

Drawing Title

Project
166 GREENFIELD ROAD
HOLMFIRTH
W. YORKSHIRE
HD9 2LP

Client
L.TAYLOR & C. ARTHUR

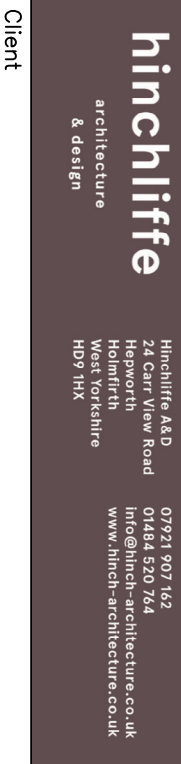

PLANNING

Rev.	Date	Description
D	28/04/2022	Design Alterations following receipt of Planning Officer comments.
C	27/04/2022	Design
B	26/04/2022	Alterations