






Existing North Facing Elevation
Scale 1:100

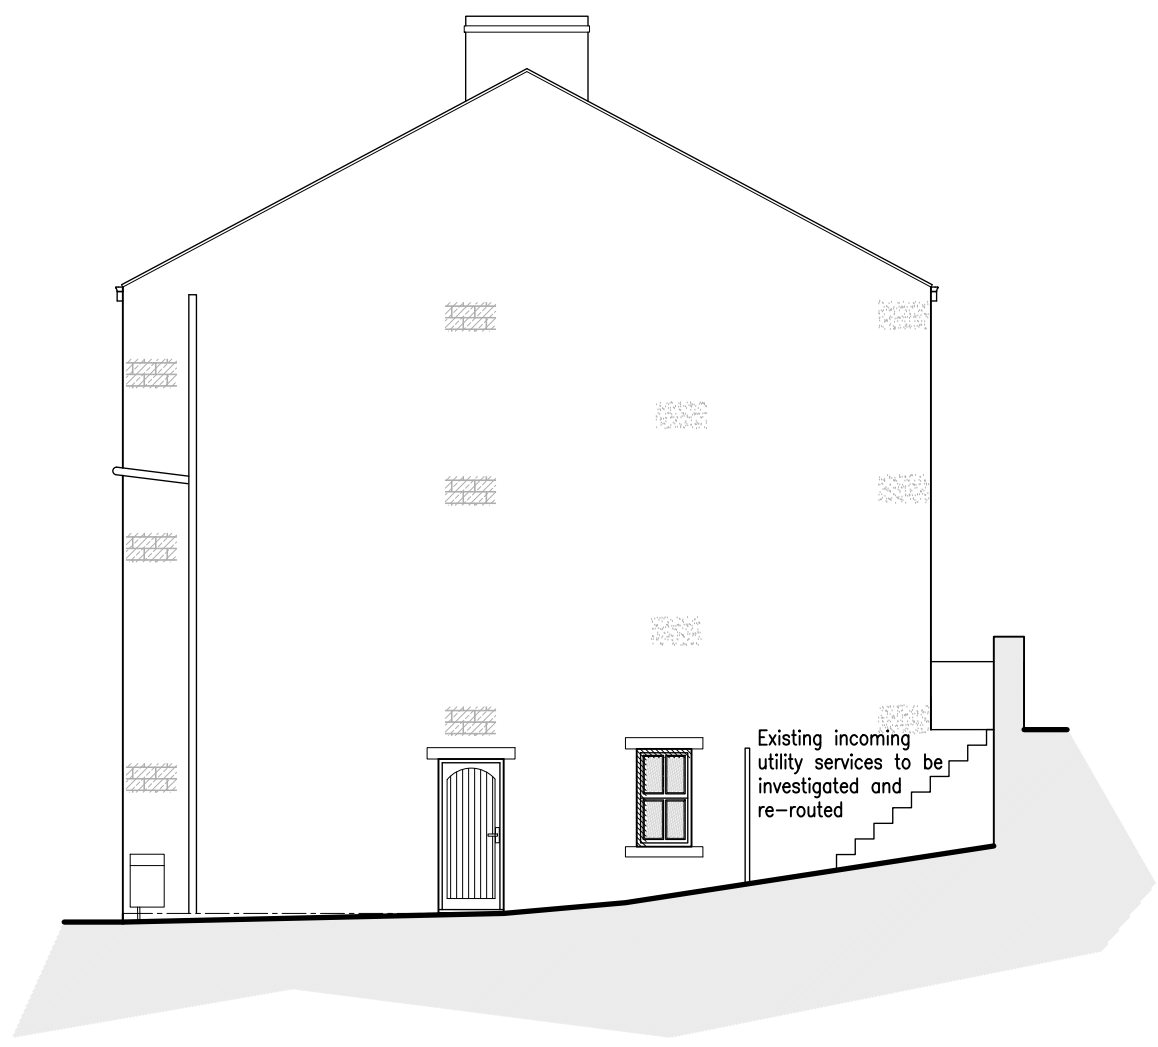

Existing West Facing Elevation
Scale 1:100

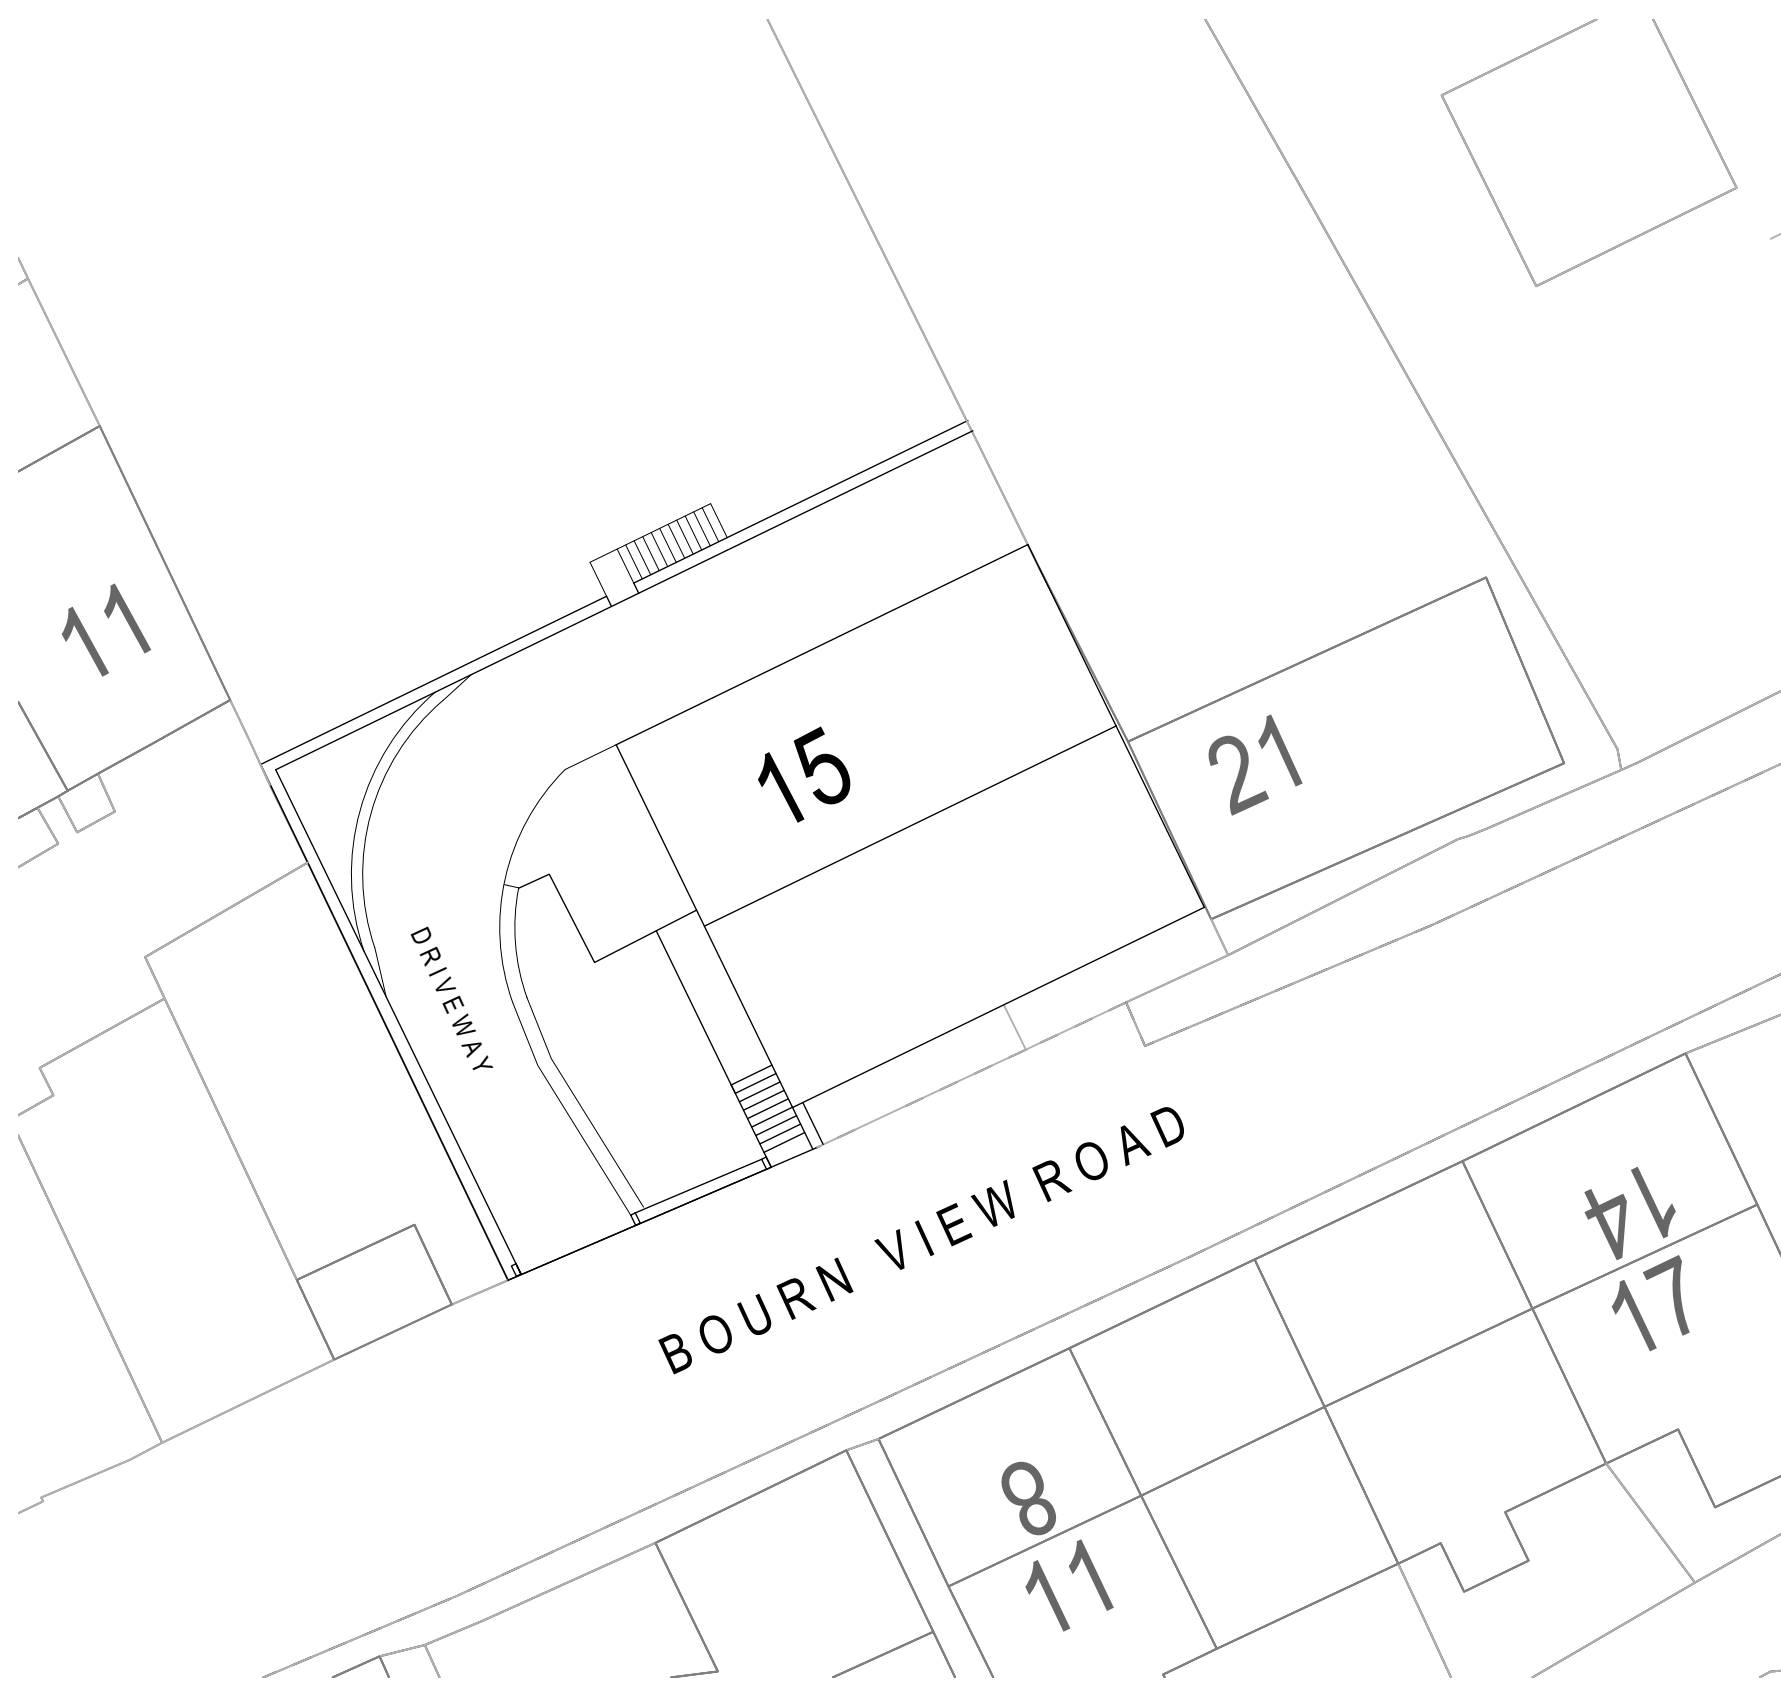

Existing Site Layout
Scale 1:200

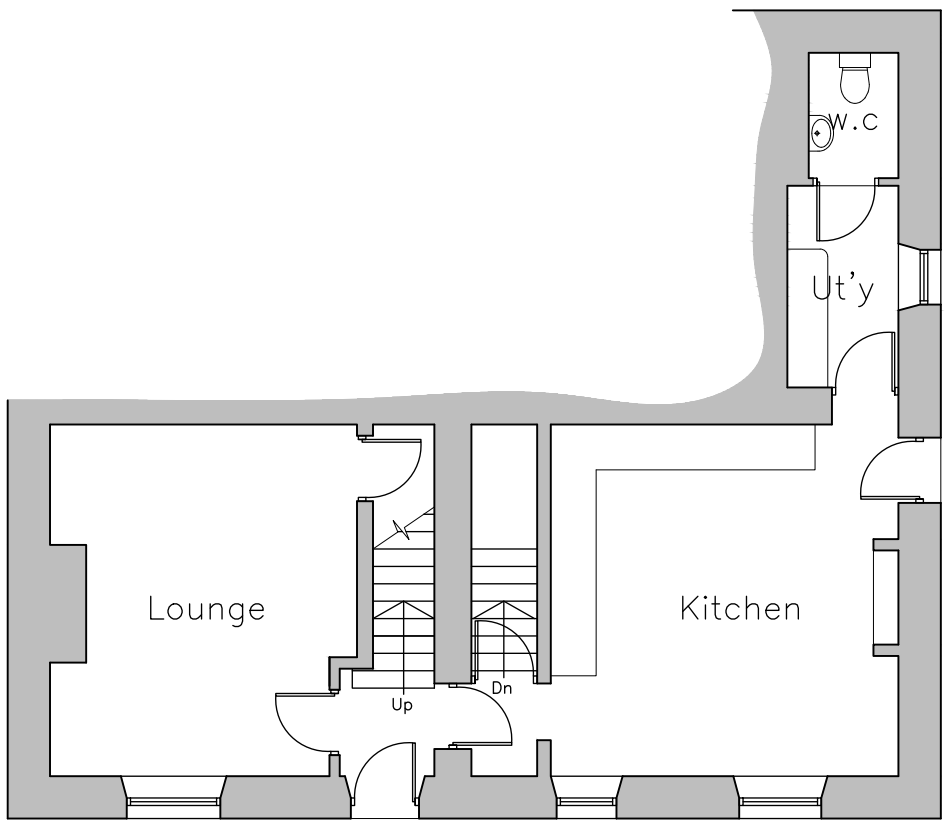

Existing Ground Floor Layout
Scale 1:100

- EXISTING MATERIALS**
- MASONRY – NATURAL STONE
 - ROOF TILES – BLUE SLATES
 - DOORS – BROWN TIMBER
 - WINDOWS – WHITE TIMBER
 - RAINWATER GOODS – BLACK PVCu
 - SOFFIT's & FASCIA's – BLACK TIMBER

NOTES

1. No dimensions to be scaled.
IF IN DOUBT ASK.

2. All dimensions must be checked and verified on site by the Contractor prior to the commencement of works and Hinchliffe Architecture & Design Ltd. to be notified of any discrepancies.

3. The copyright of these drawings remains the property of Hinchliffe Architecture & Design Ltd. They must not be reproduced in any way without prior written consent from the originator (Hinchliffe Architecture & Design Ltd.)

A	10.05.2022	Additional Notes added	
Rev.	Date	Description	
Status			
BUILDING REGS			
<div><div>hinchliffe architecture & design</div><div><div>Hinchliffe A&D 24 Carr View Road Hepworth Huddersfield West Yorkshire HD9 1HS</div><div>01484 832 744 info@hinch-architecture.co.uk www.hinch-architecture.co.uk</div></div></div>			
Client			
MR & MRS B. COLLIER			
Project			
15 BOURN VIEW ROAD NETHERTON HUDDERFIELD HD4 7JY			
Drawing Title			
EXISTING FLOOR PLANS, ELEVATIONS & SITE PLAN			
Scale (at A1)		Date	
AS SHOWN		21.03.2022	
Drg. no.			Rev.
056-21-BR01			A

