


BATTYE STREET

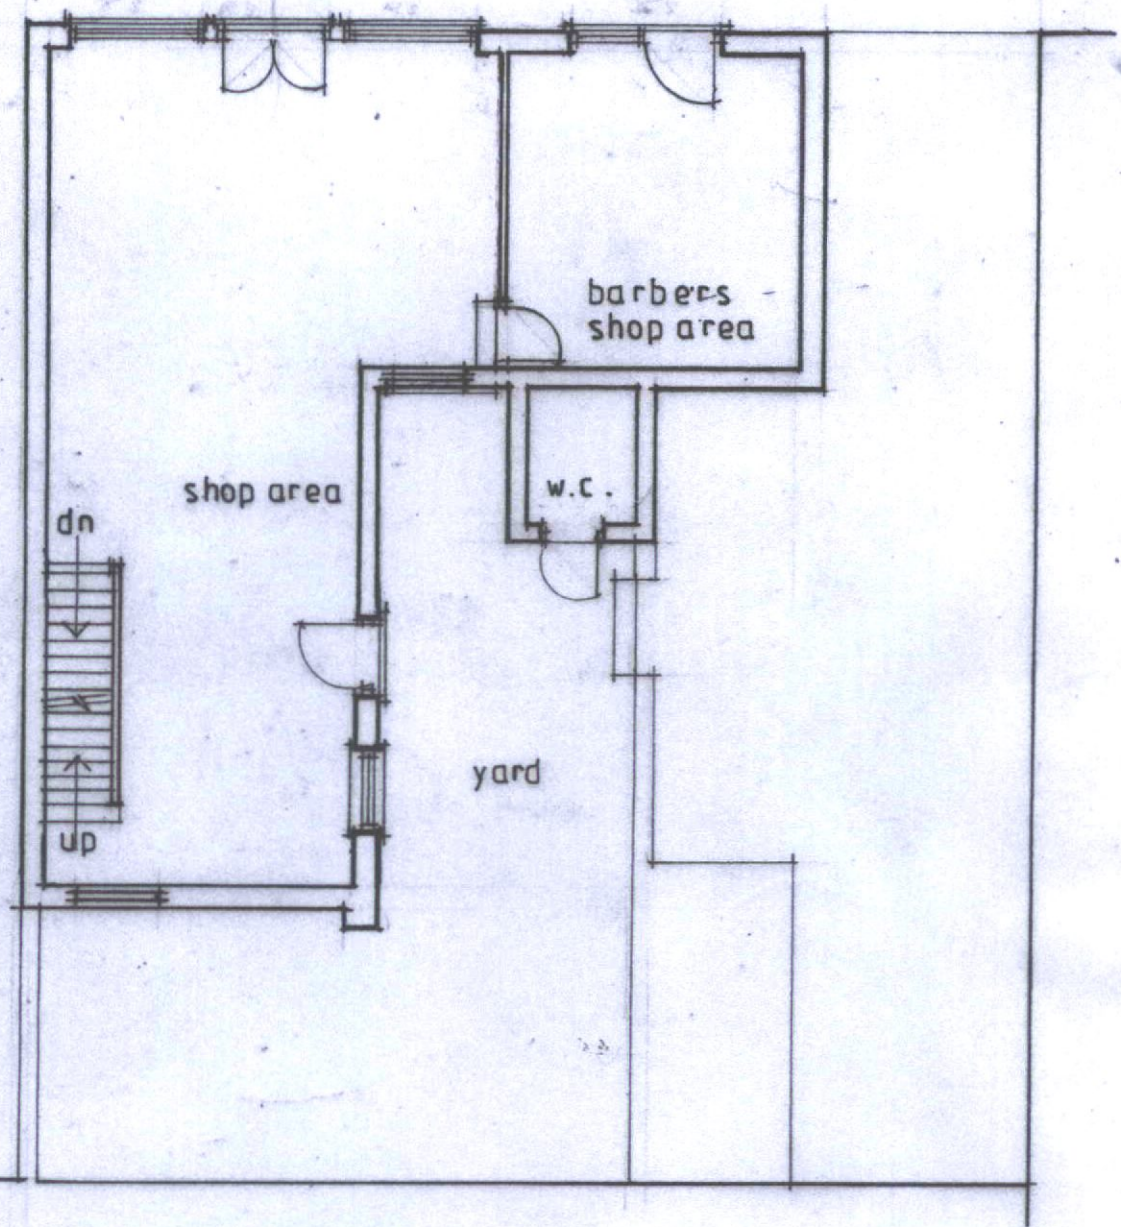

GROUND FLOOR PLAN AS EXISTING

PROPOSED CHANGE OF USE OF 28 BATTYE STREET DEWSBURY
WF 13 1 PH FROM RETAIL UNIT WITH STORAGE SPACE OVER
INTO 2 no. 2 BEDROOM FLATS AND 1 no SINGLE BEDROOM FLAT
AND RETAINING 1 no. RETAIL UNIT

scale 1:100. drawing GROUND FLOOR PLAN AS EXISTING

drawing no. 220405.3