


BATTYE STREET

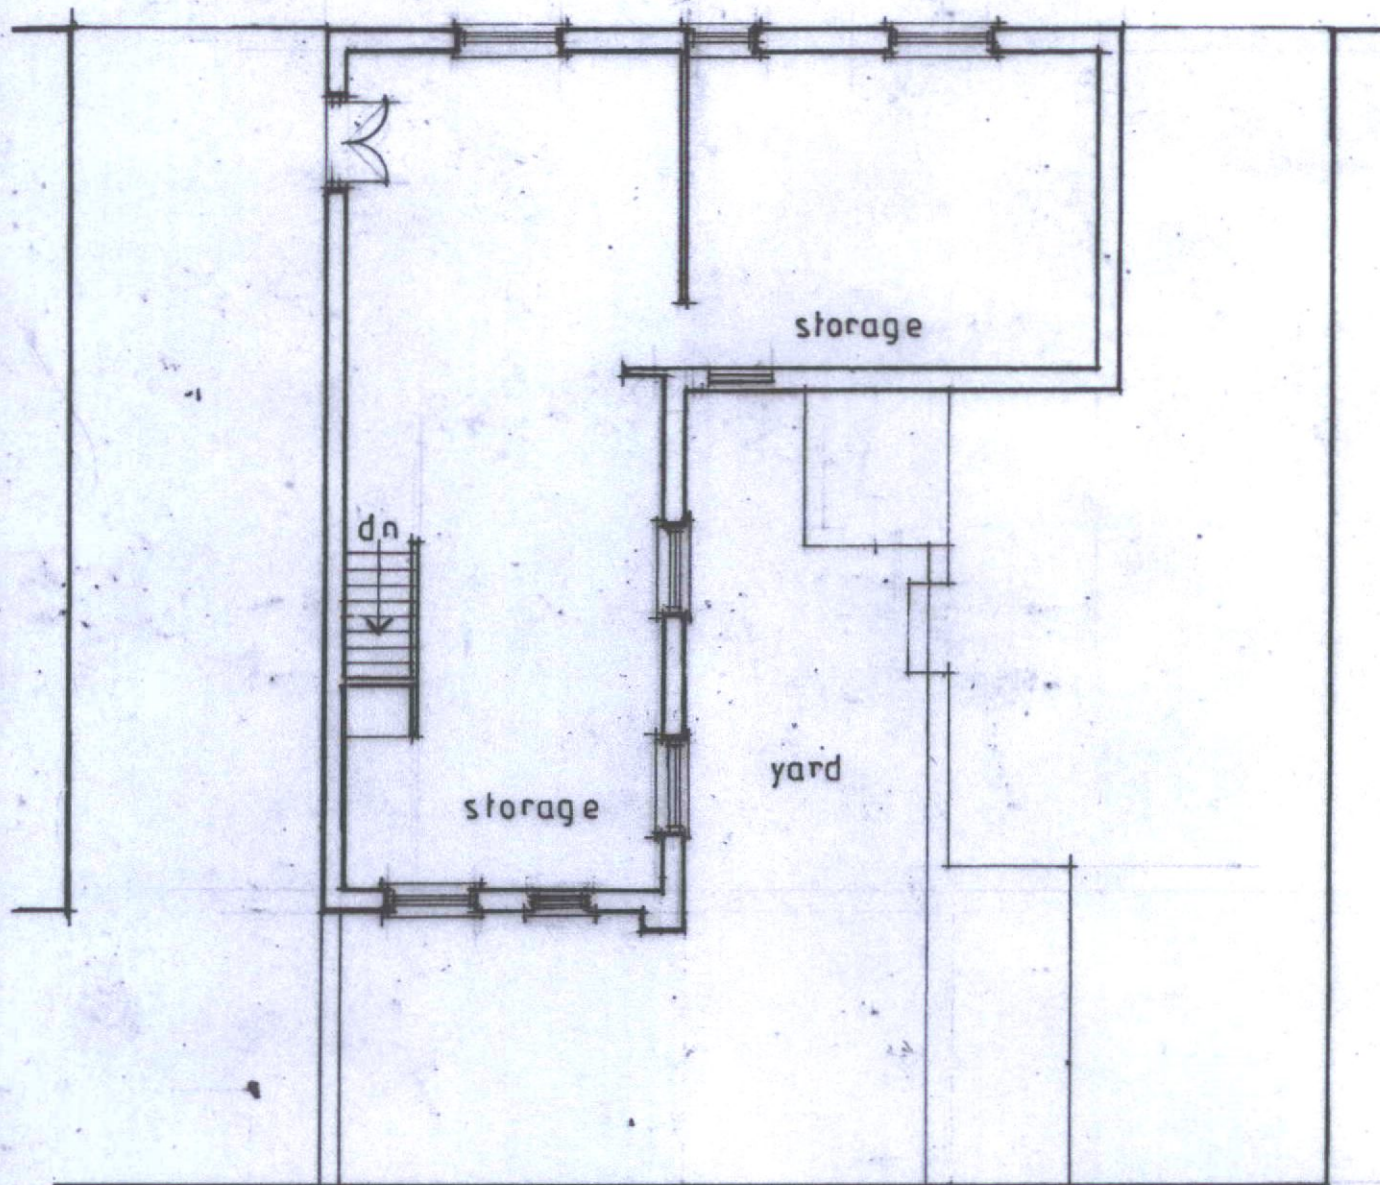

FIRST FLOOR PLAN AS EXISTING

PROPOSED CHANGE OF USE OF 28 BATTYE STREET DEWSBURY
WF 13 1 PH FROM RETAIL UNIT WITH STORAGE SPACE OVER
INTO 2 no. 2 BEDROOM FLATS AND 1 no. SINGLE BEDROOM FLAT
AND RETAINING 1 no. RETAIL UNIT.

scale 1:100 drawing FIRST FLOOR PLAN AS EXISTING.

drawing no 220405.4