


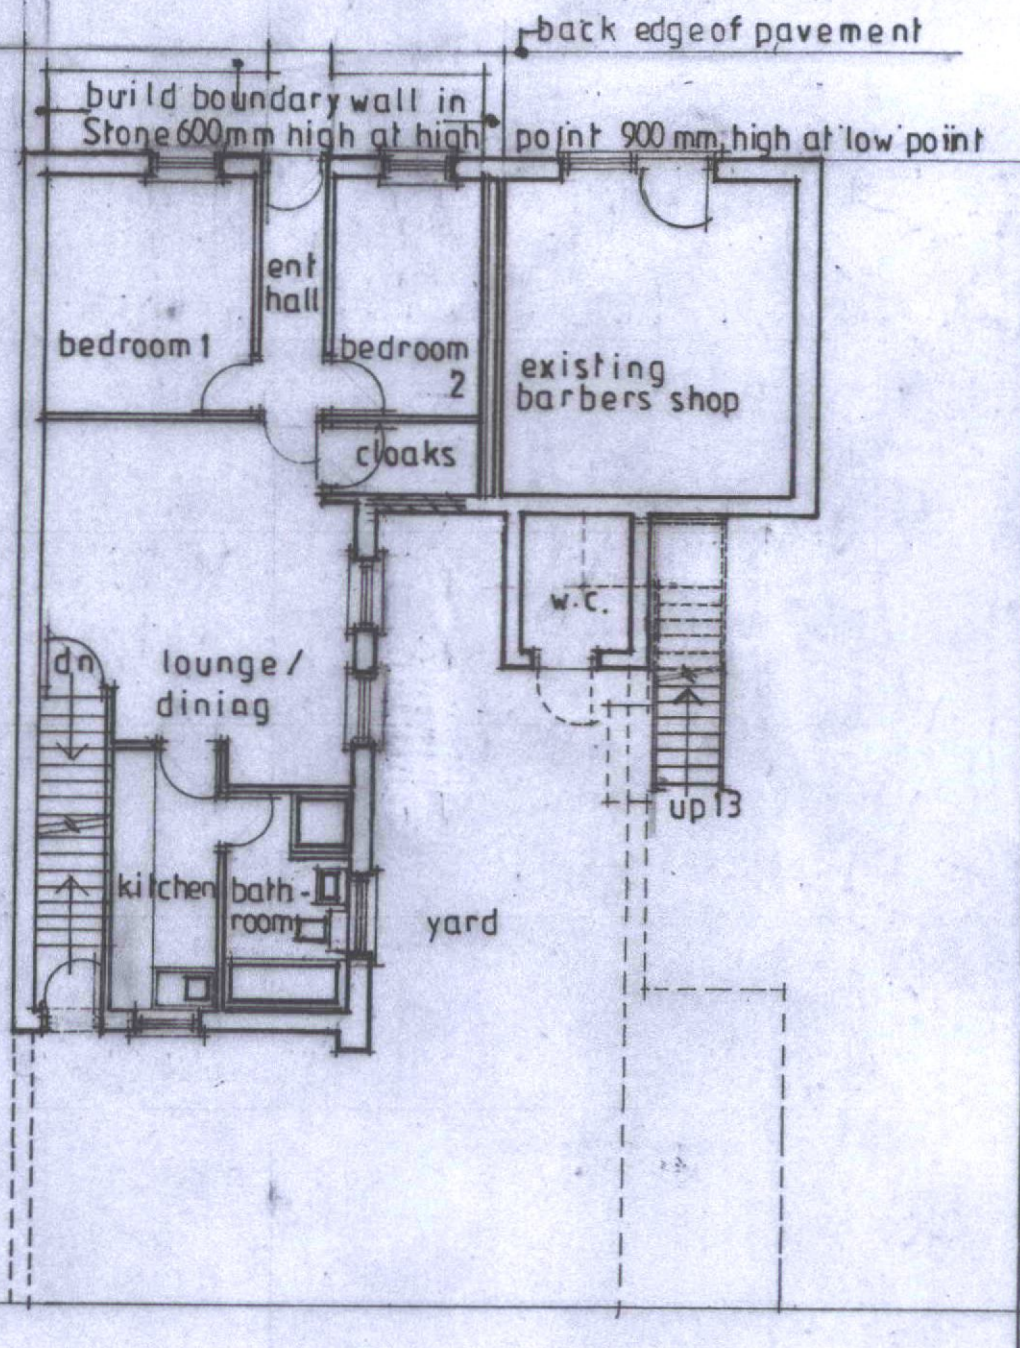

GROUND FLOOR PLAN AS PROPOSED

PROPOSED CHANGE OF USE OF 28 BATTYE STREET DEWSBURY
WF 13 1 PH FROM RETAIL UNIT WITH STORAGE SPACE OVER
INTO 2no 2 BEDROOM FLATS AND 1no SINGLE BEDROOM FLAT
AND RETAINING 1no. RETAIL UNIT.

scale 1:100. drawing GROUND FLOOR PLAN AS PROPOSED

drawing no. 2'20405.5.