


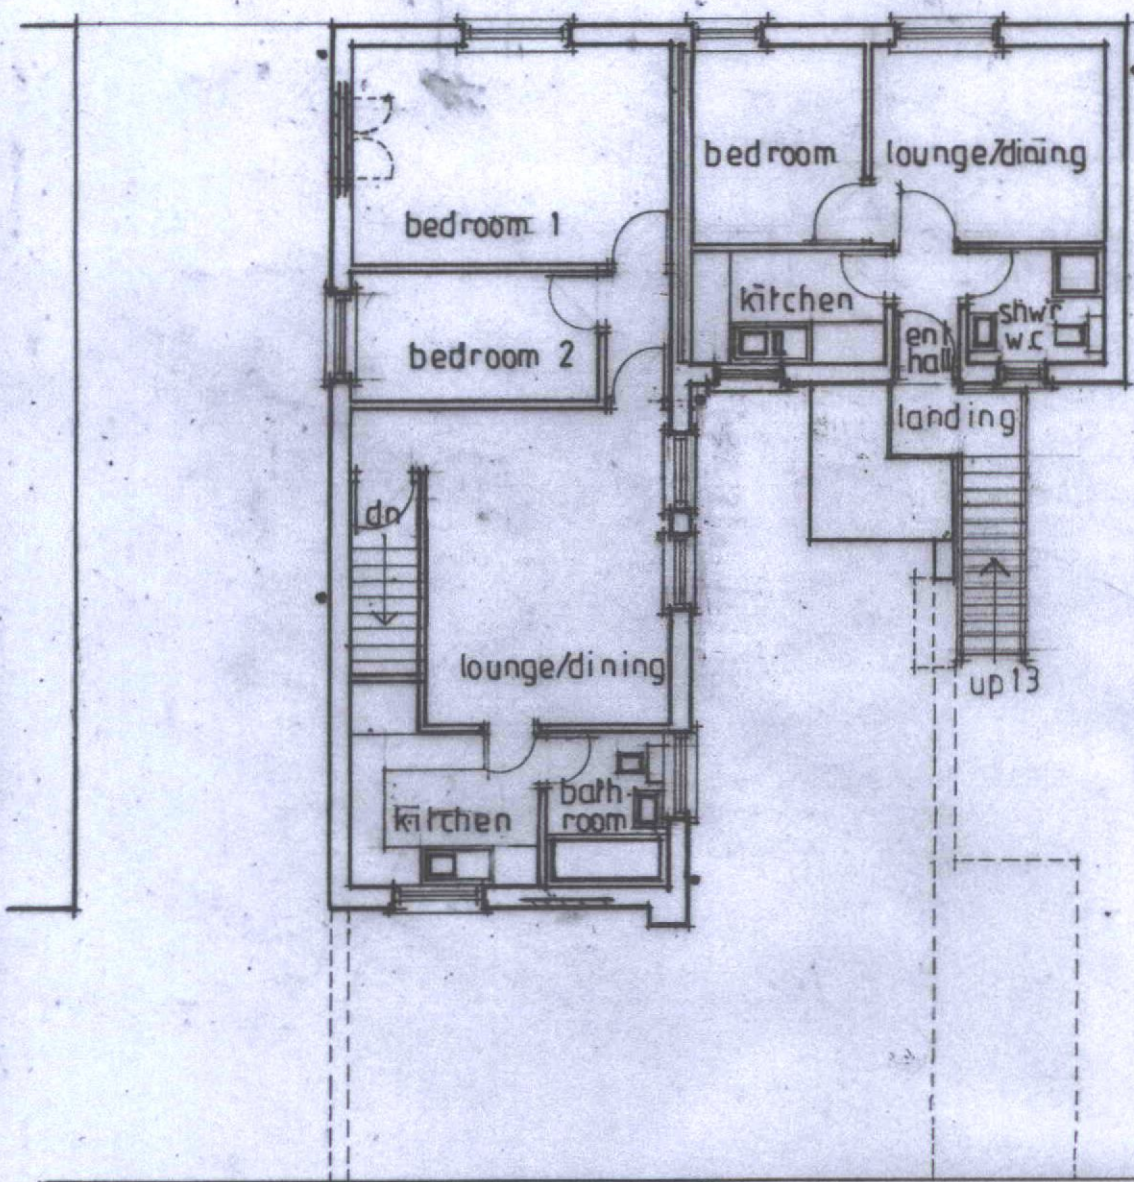

FIRST FLOOR PLAN AS PROPOSED

PROPOSED CHANGE OF USE OF 28 BATTYE STREET DEWSBURY
WF 13 1PH FROM RETAIL UNIT WITH STORAGE SPACE OVER
INTO 2 NO. 2 BEDROOM FLATS AND 1 NO. SINGLE BEDROOM FLAT
AND RETAINING 1 NO. RETAIL UNIT

scale 1:100. drawing FIRST FLOOR PLAN AS PROPOSED

drawing no. 220405.6.