


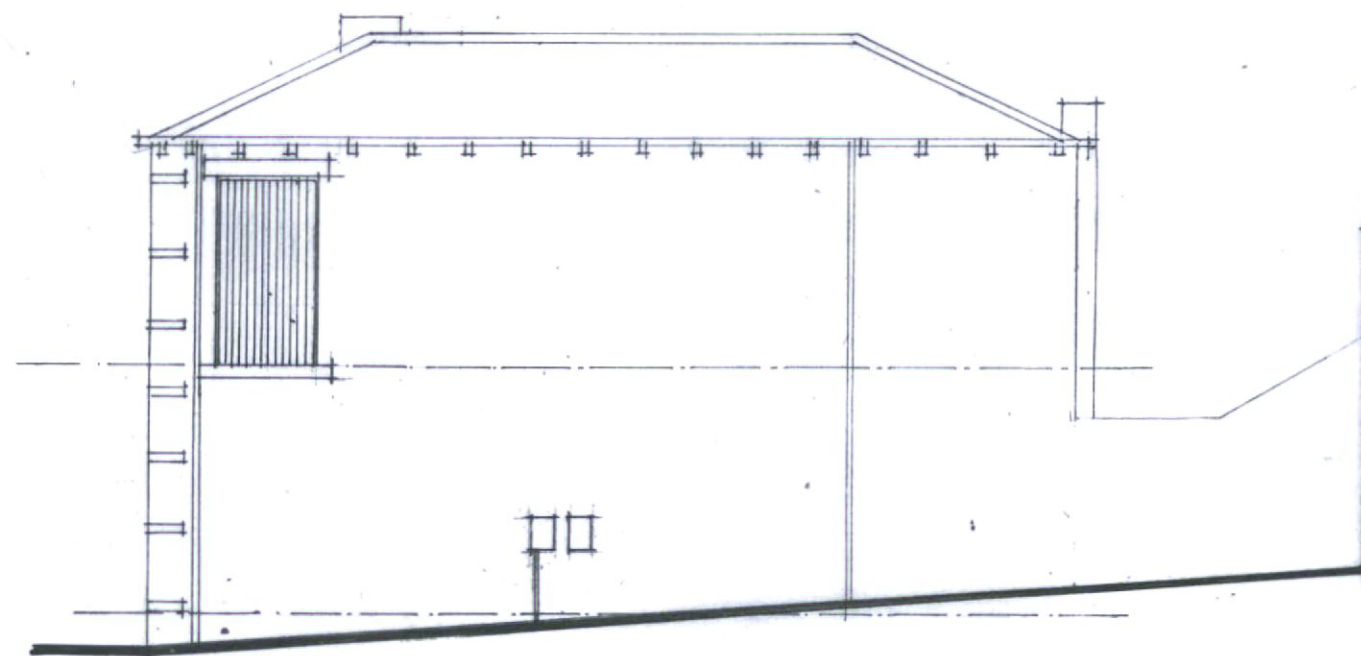

NORTH ELEVATION



WEST ELEVATION

PROPOSED CHANGE OF USE OF 28 BATTYE STREET DEWSBURY WF 13 1PH FROM RETAIL UNIT WITH STORAGE SPACE OVER INTO 2no. 2 BEDROOM FLATS AND 1 no. SINGLE BEDROOM FLAT AND RETAINING 1no. RETAIL UNIT

scale 1:100.

drawing ELEVATIONS AS EXISTING [Sheet 1 of 2]

drawing no. 220405.7.