


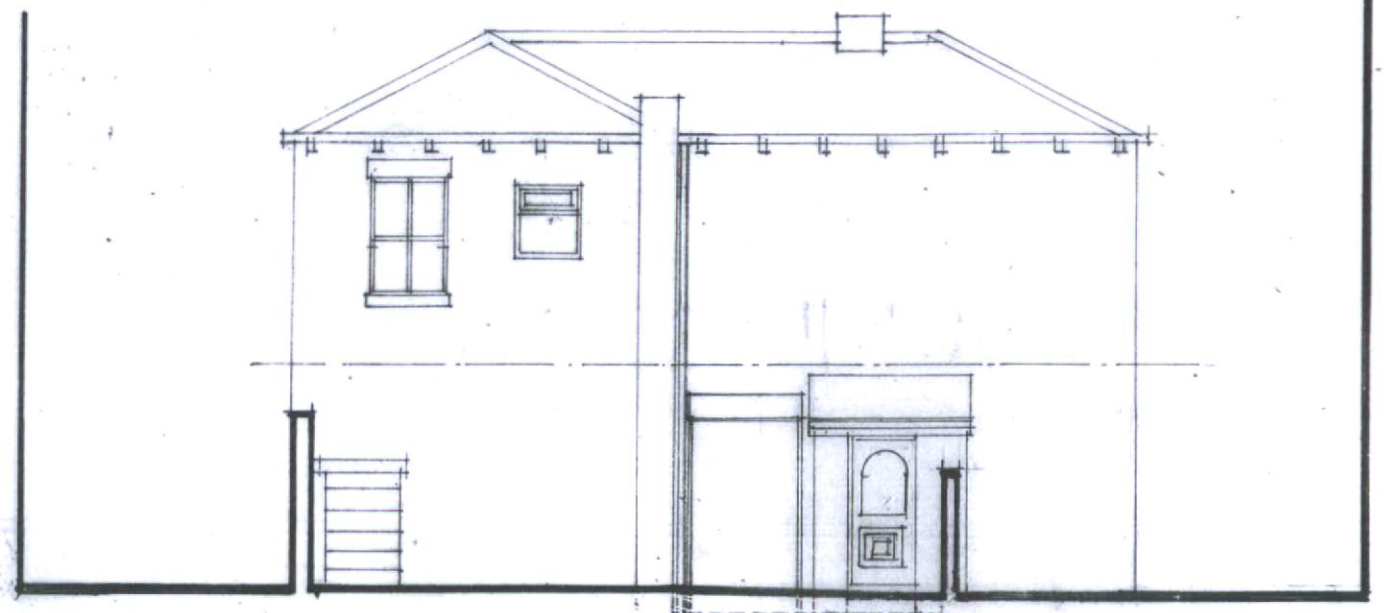

EAST ELEVATION



SOUTH ELEVATION

PROPOSED CHANGE OF USE OF 28. BATTYE STREET DEWSBURY WF13 1 PH FROM RETAIL UNIT WITH STORAGE SPACE OVER INTO 2no. 2 BEDROOM FLATS AND 1no. SINGLE BEDROOM FLAT AND RETAINING 1no. RETAIL UNIT

scale 1:100.

drawing ELEVATIONS AS EXISTING [Sheet 2 of 2]

drawing no. 220405.8.