



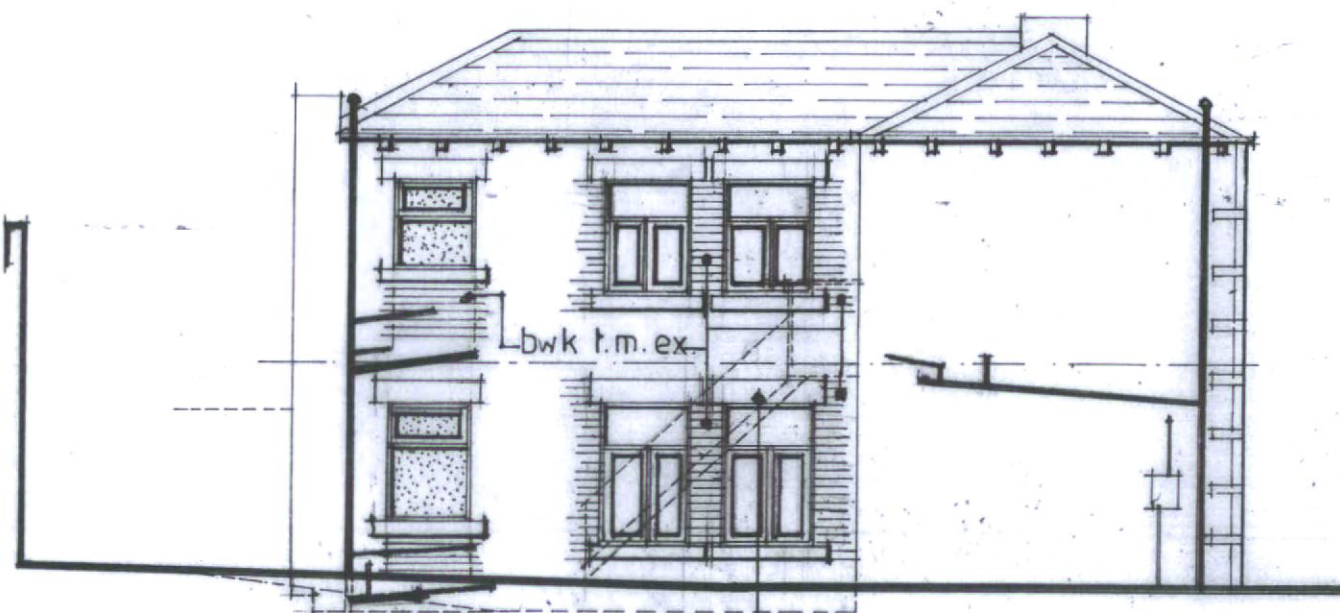

EAST ELEVATION

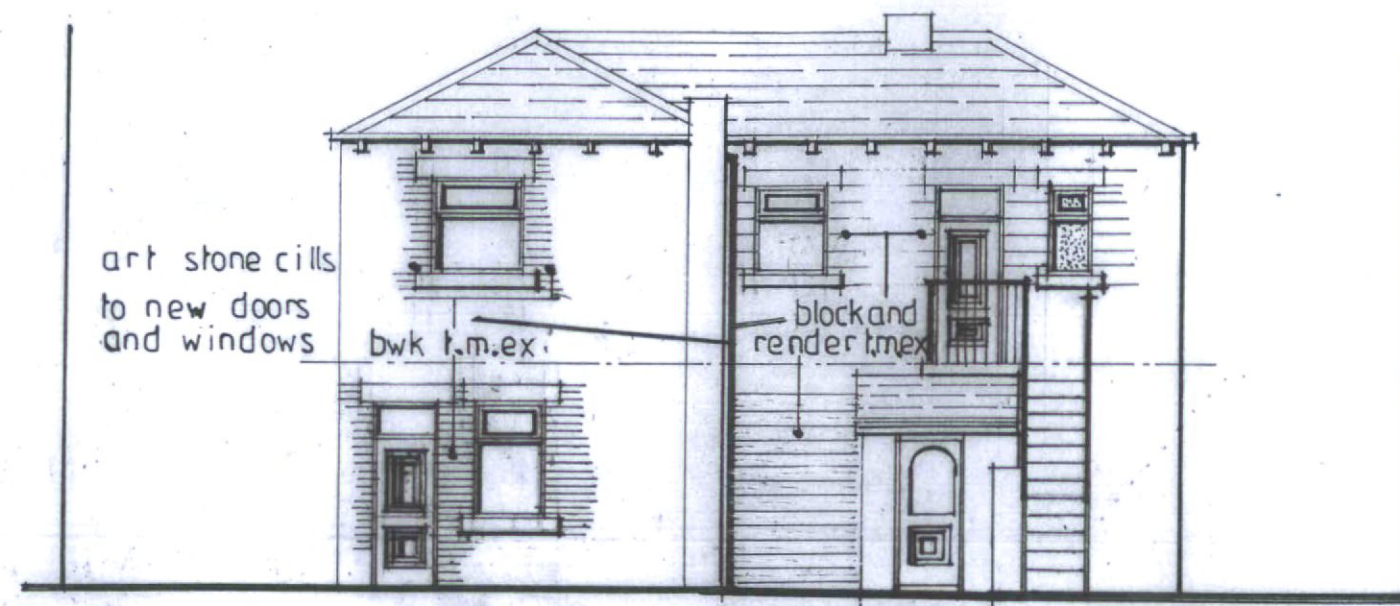

SOUTH ELEVATION

PROPOSED CHANGE OF USE OF 28 BATTYE STREET DEWSBURY WF 13 1 PH FROM RETAIL UNIT WITH STORAGE SPACE OVER INTO 2 NO. 2 BEDROOM FLATS AND 1 NO. SINGLE BEDROOM FLAT AND RETAINING 1 NO. RETAIL UNIT

scale 1:100

drawing PROPOSED ELEVATIONS [Sheet 2 of 2]

drawing no 220405.10.