




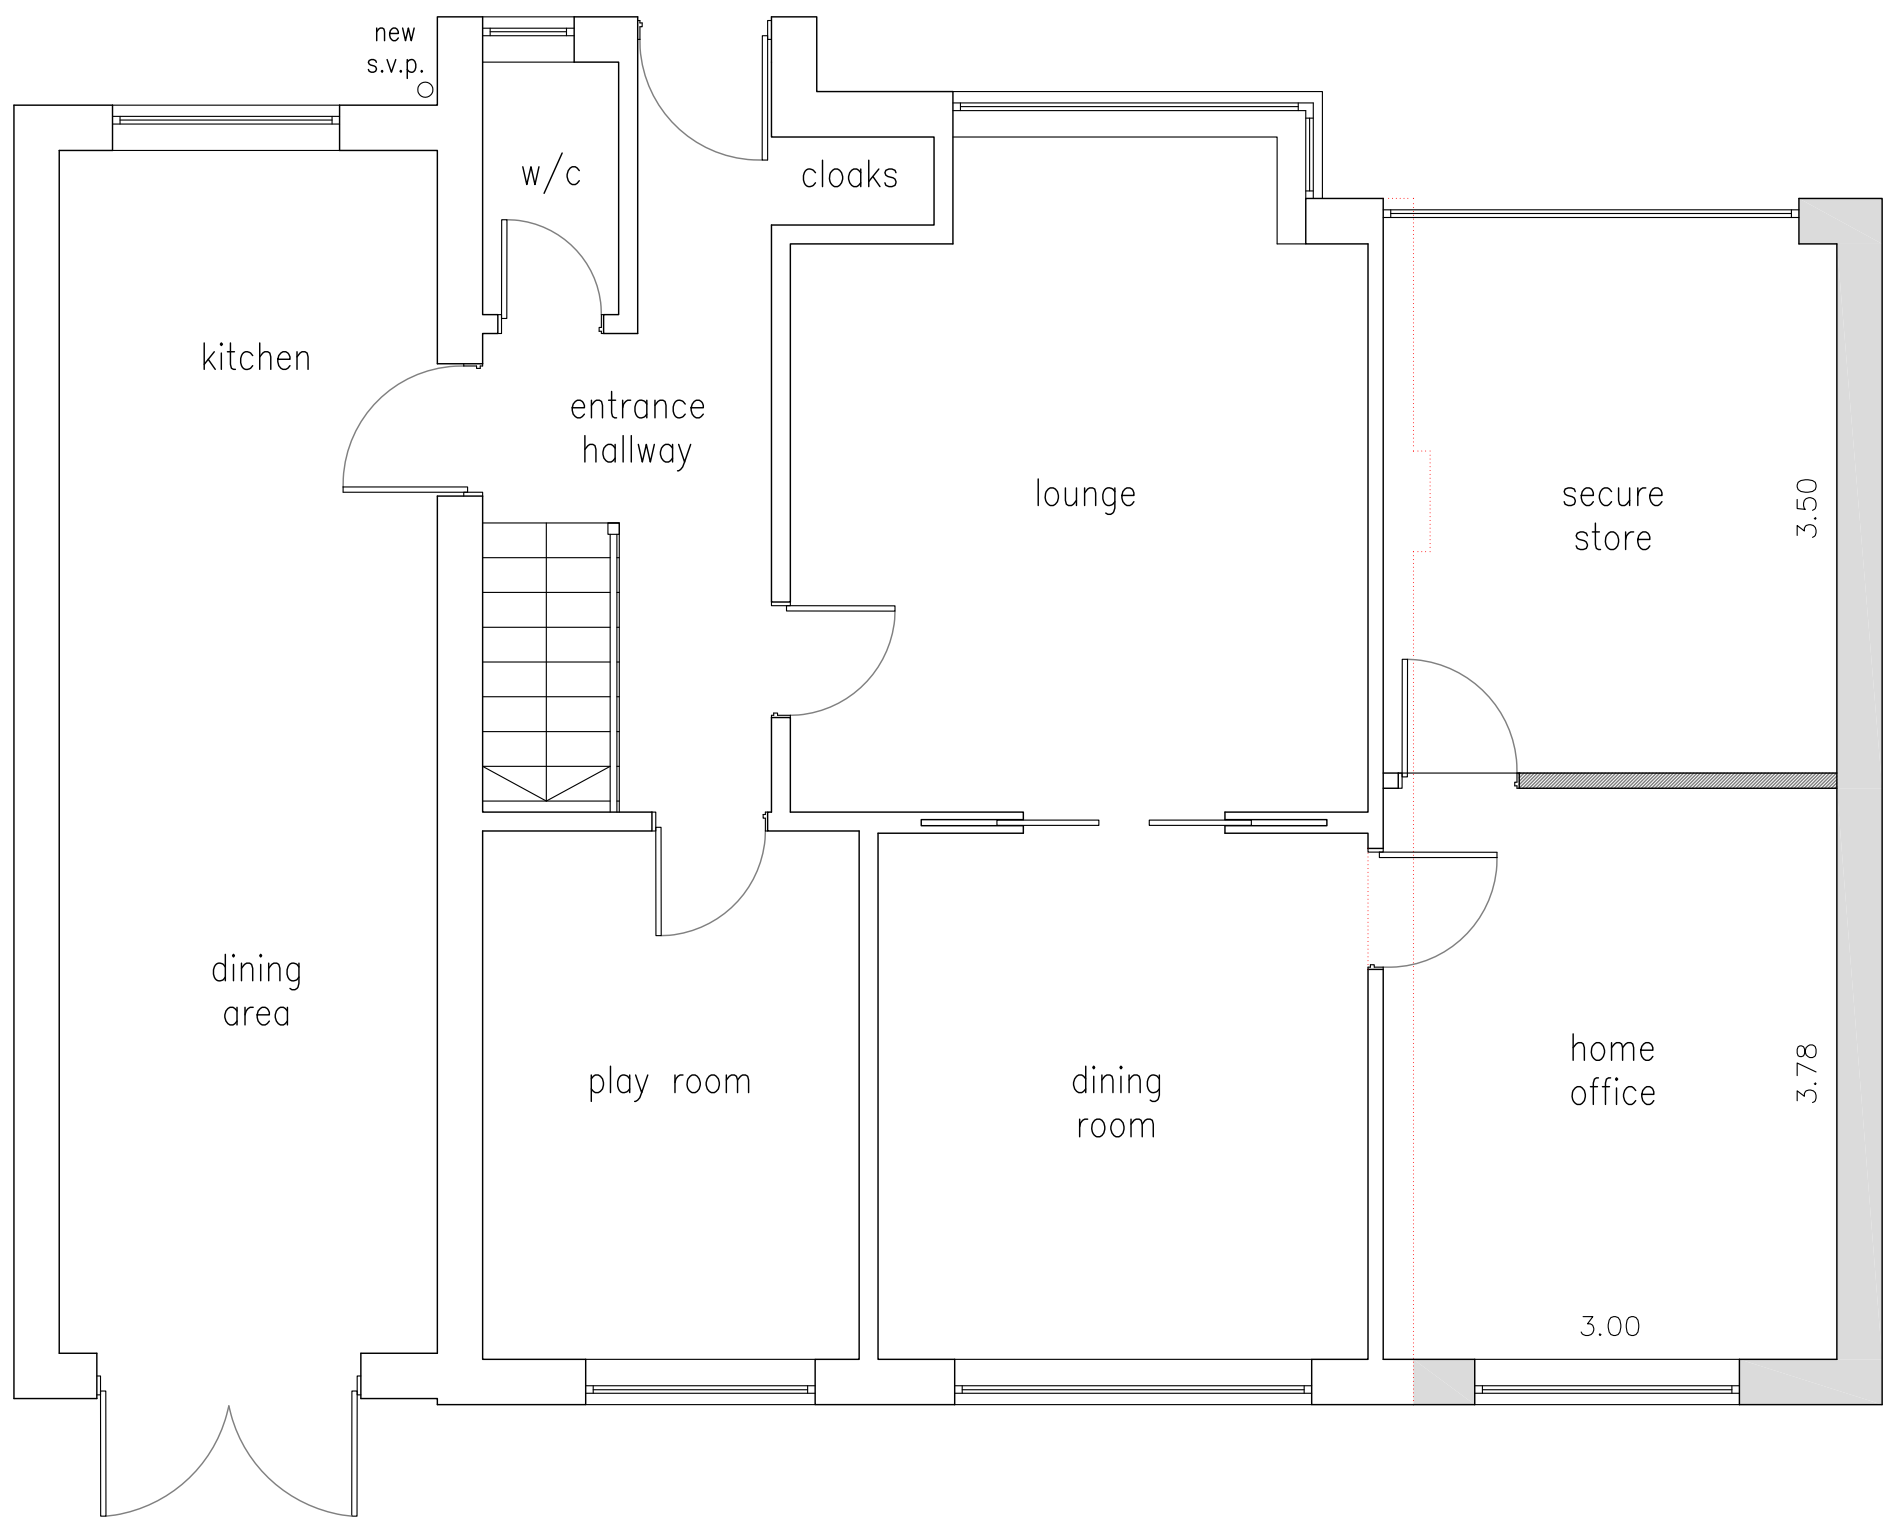

PROPOSED GROUND FLOOR PLAN
SCALE 1:50

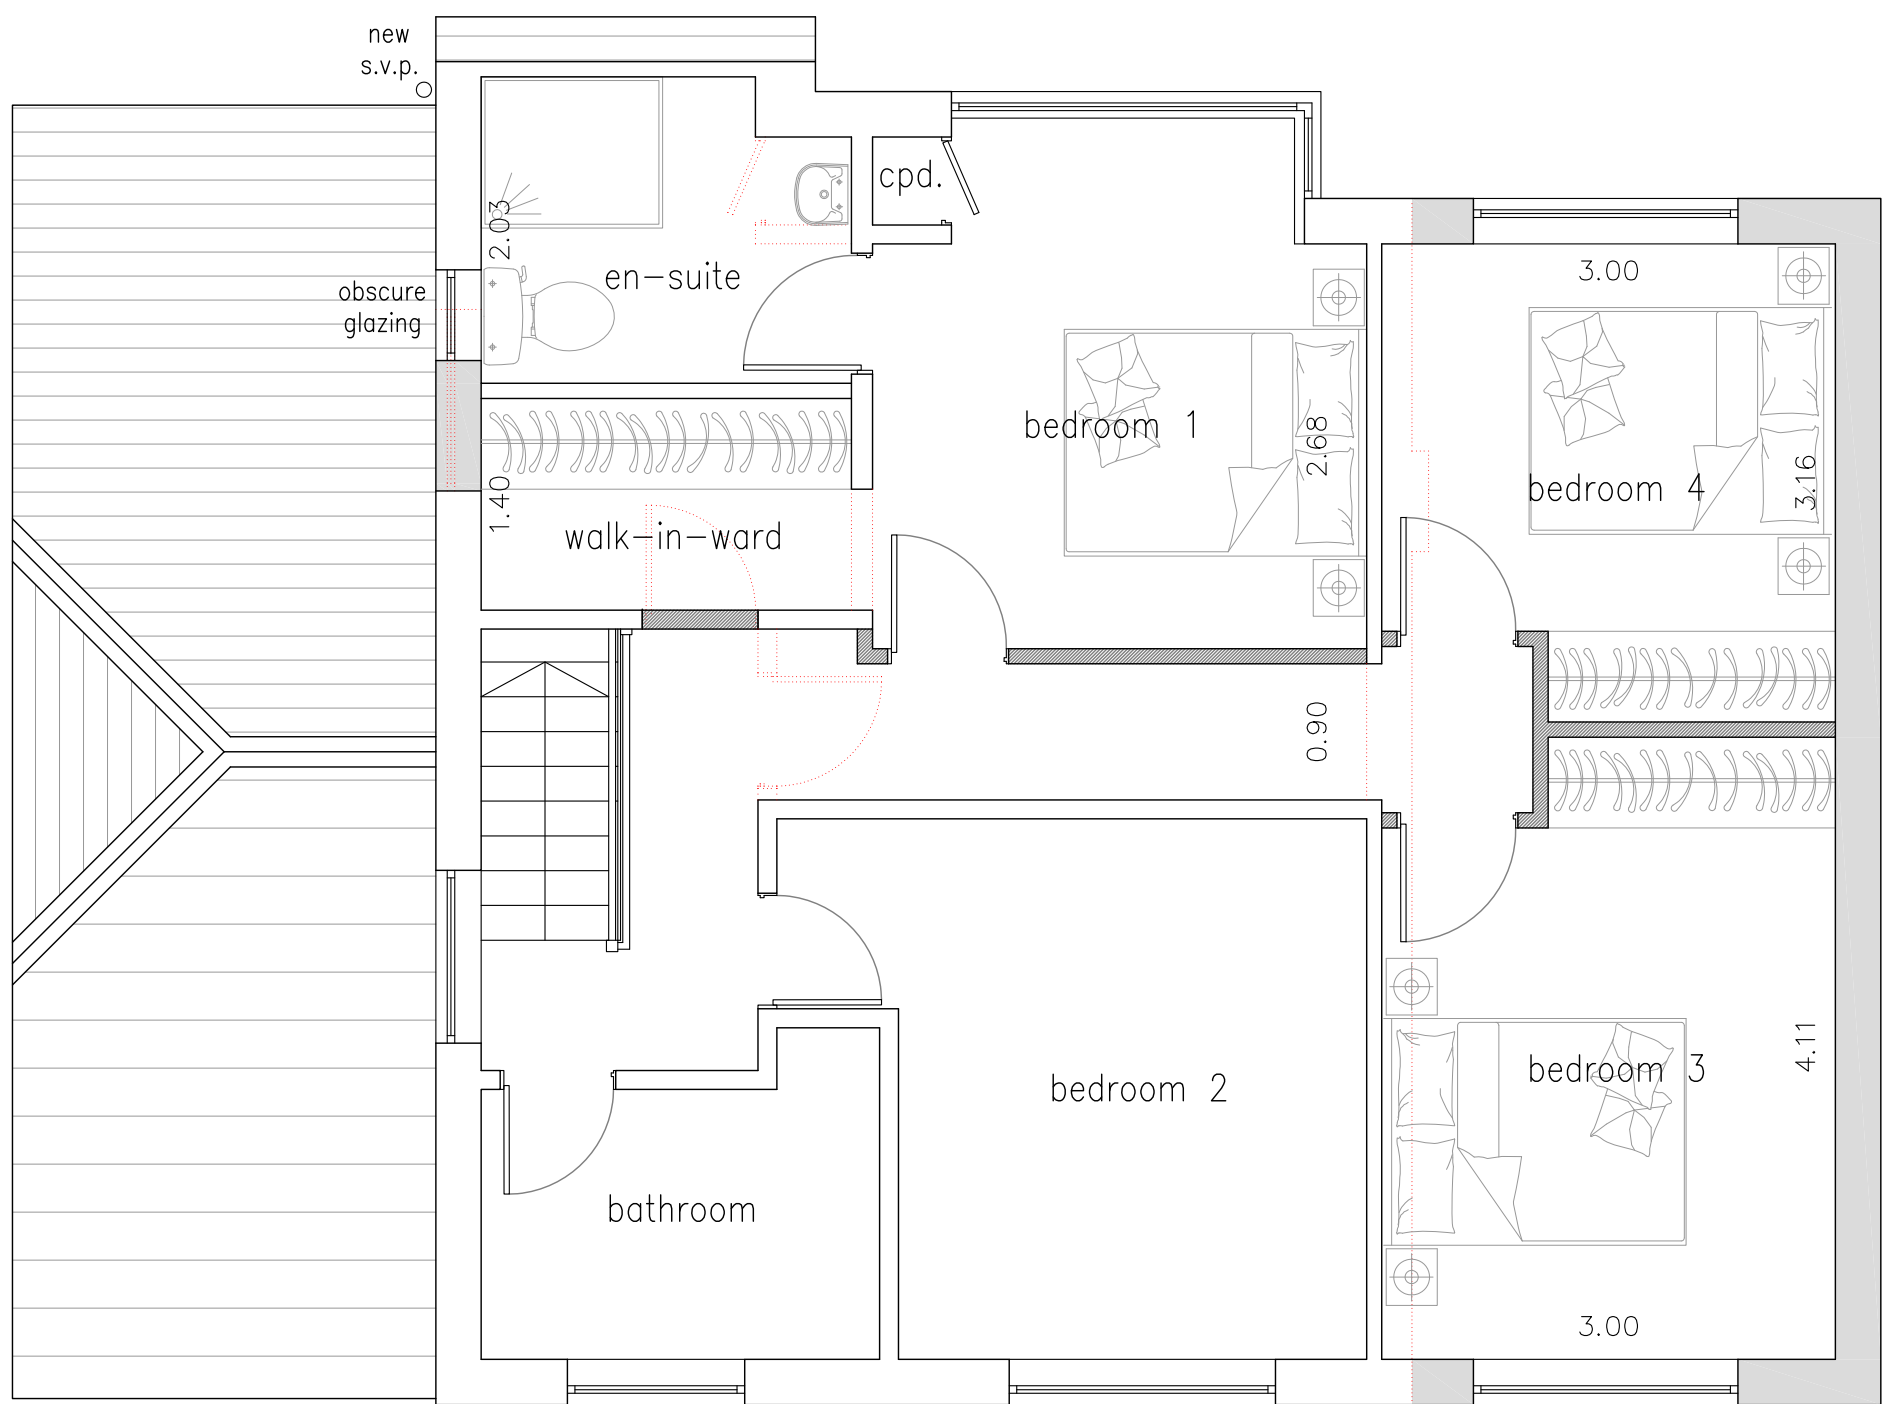


PROPOSED FIRST FLOOR PLAN
SCALE 1:50

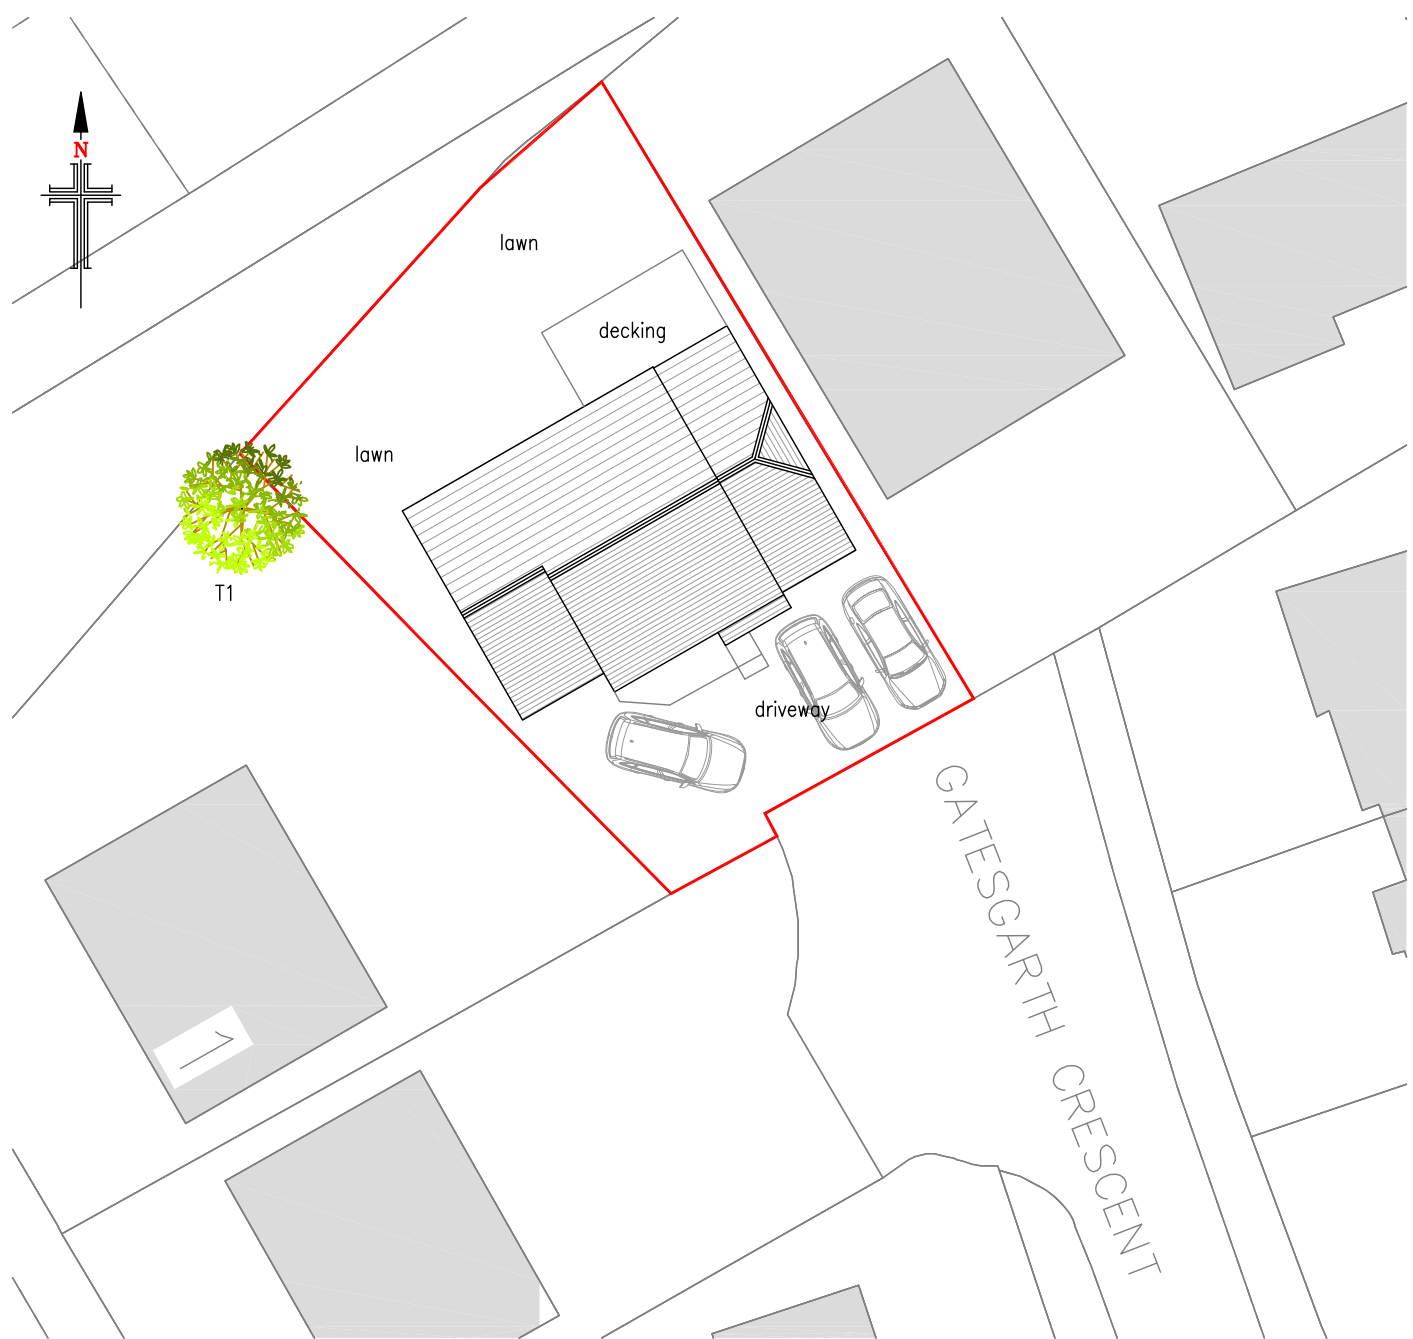

PROPOSED SITE PLAN
SCALE 1:250



PROPOSED NORTH WEST FACING ELEVATION
SCALE 1:100

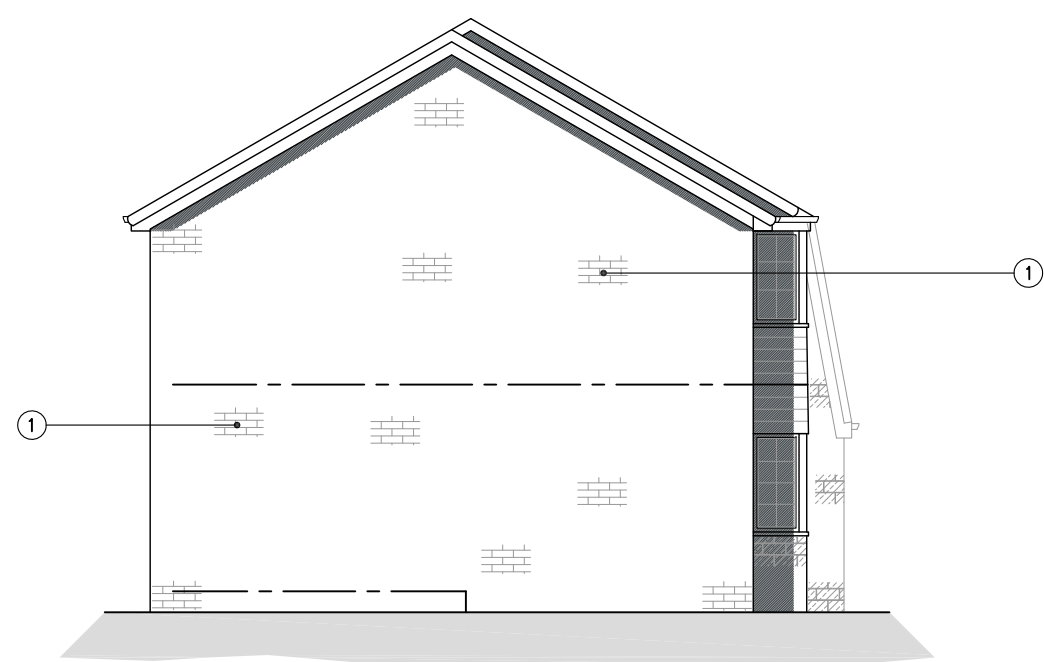

PROPOSED SOUTH WEST FACING ELEVATION
SCALE 1:100



PROPOSED SOUTH EAST FACING ELEVATION
SCALE 1:100

NOTES

1. No dimensions to be scaled. IF IN DOUBT ASK.
2. All dimensions must be checked and verified on site by the Contractor prior to the commencement of works and Hinchliffe Architecture & Design Ltd. to be notified of any discrepancies.
3. The copyright of these drawings remains the property of Hinchliffe Architecture & Design Ltd. They must not be reproduced in any way without prior written consent from the originator (Hinchliffe Architecture & Design Ltd.)
4. Any works undertaken on site prior to obtaining full written approval from the Planning Department & Building Control is at the Contractor/Clients own risk. Works should not commence until ALL approvals are granted.

PROPOSED EXTERNAL MATERIALS

- ① - COURSED BRICK (65mm)
- ② - WHITE PVCu WINDOWS
- ③ - WHITE PVCu DOORS
- ④ - DOUBLE ROMAN CONCRETE TILES
- ⑤ - WHITE PVCu RAINWATER GOODS
- ⑥ - COMPOSITE SECTIONAL GARAGE DOOR

B	16.05.22	FIRST ISSUE
A	12.05.22	FIRST ISSUE
Rev.	Date	Description

Status: PLANNING

**hinchliffe**
architecture
& design

Hinchliffe A&D
24 Carr View Road
Holmfirth
West Yorkshire
HD9 1AQ01921 907 142
01484 520 764
info@hinch-architecture.co.uk
www.hinch-architecture.co.uk

Client: MR M. HEBDA

Project: 7 GATESGARTH CRESCENT
LINDLEY
HUDDERSFIELD
HD3 3LG

Drawing Title: PROPOSED FLOOR PLANS,
ELEVATIONS & SITE PLAN

Scale (at A1)	Date
AS SHOWN	06.05.2022

Drg. no.	Rev.
117-22-PL02	B