


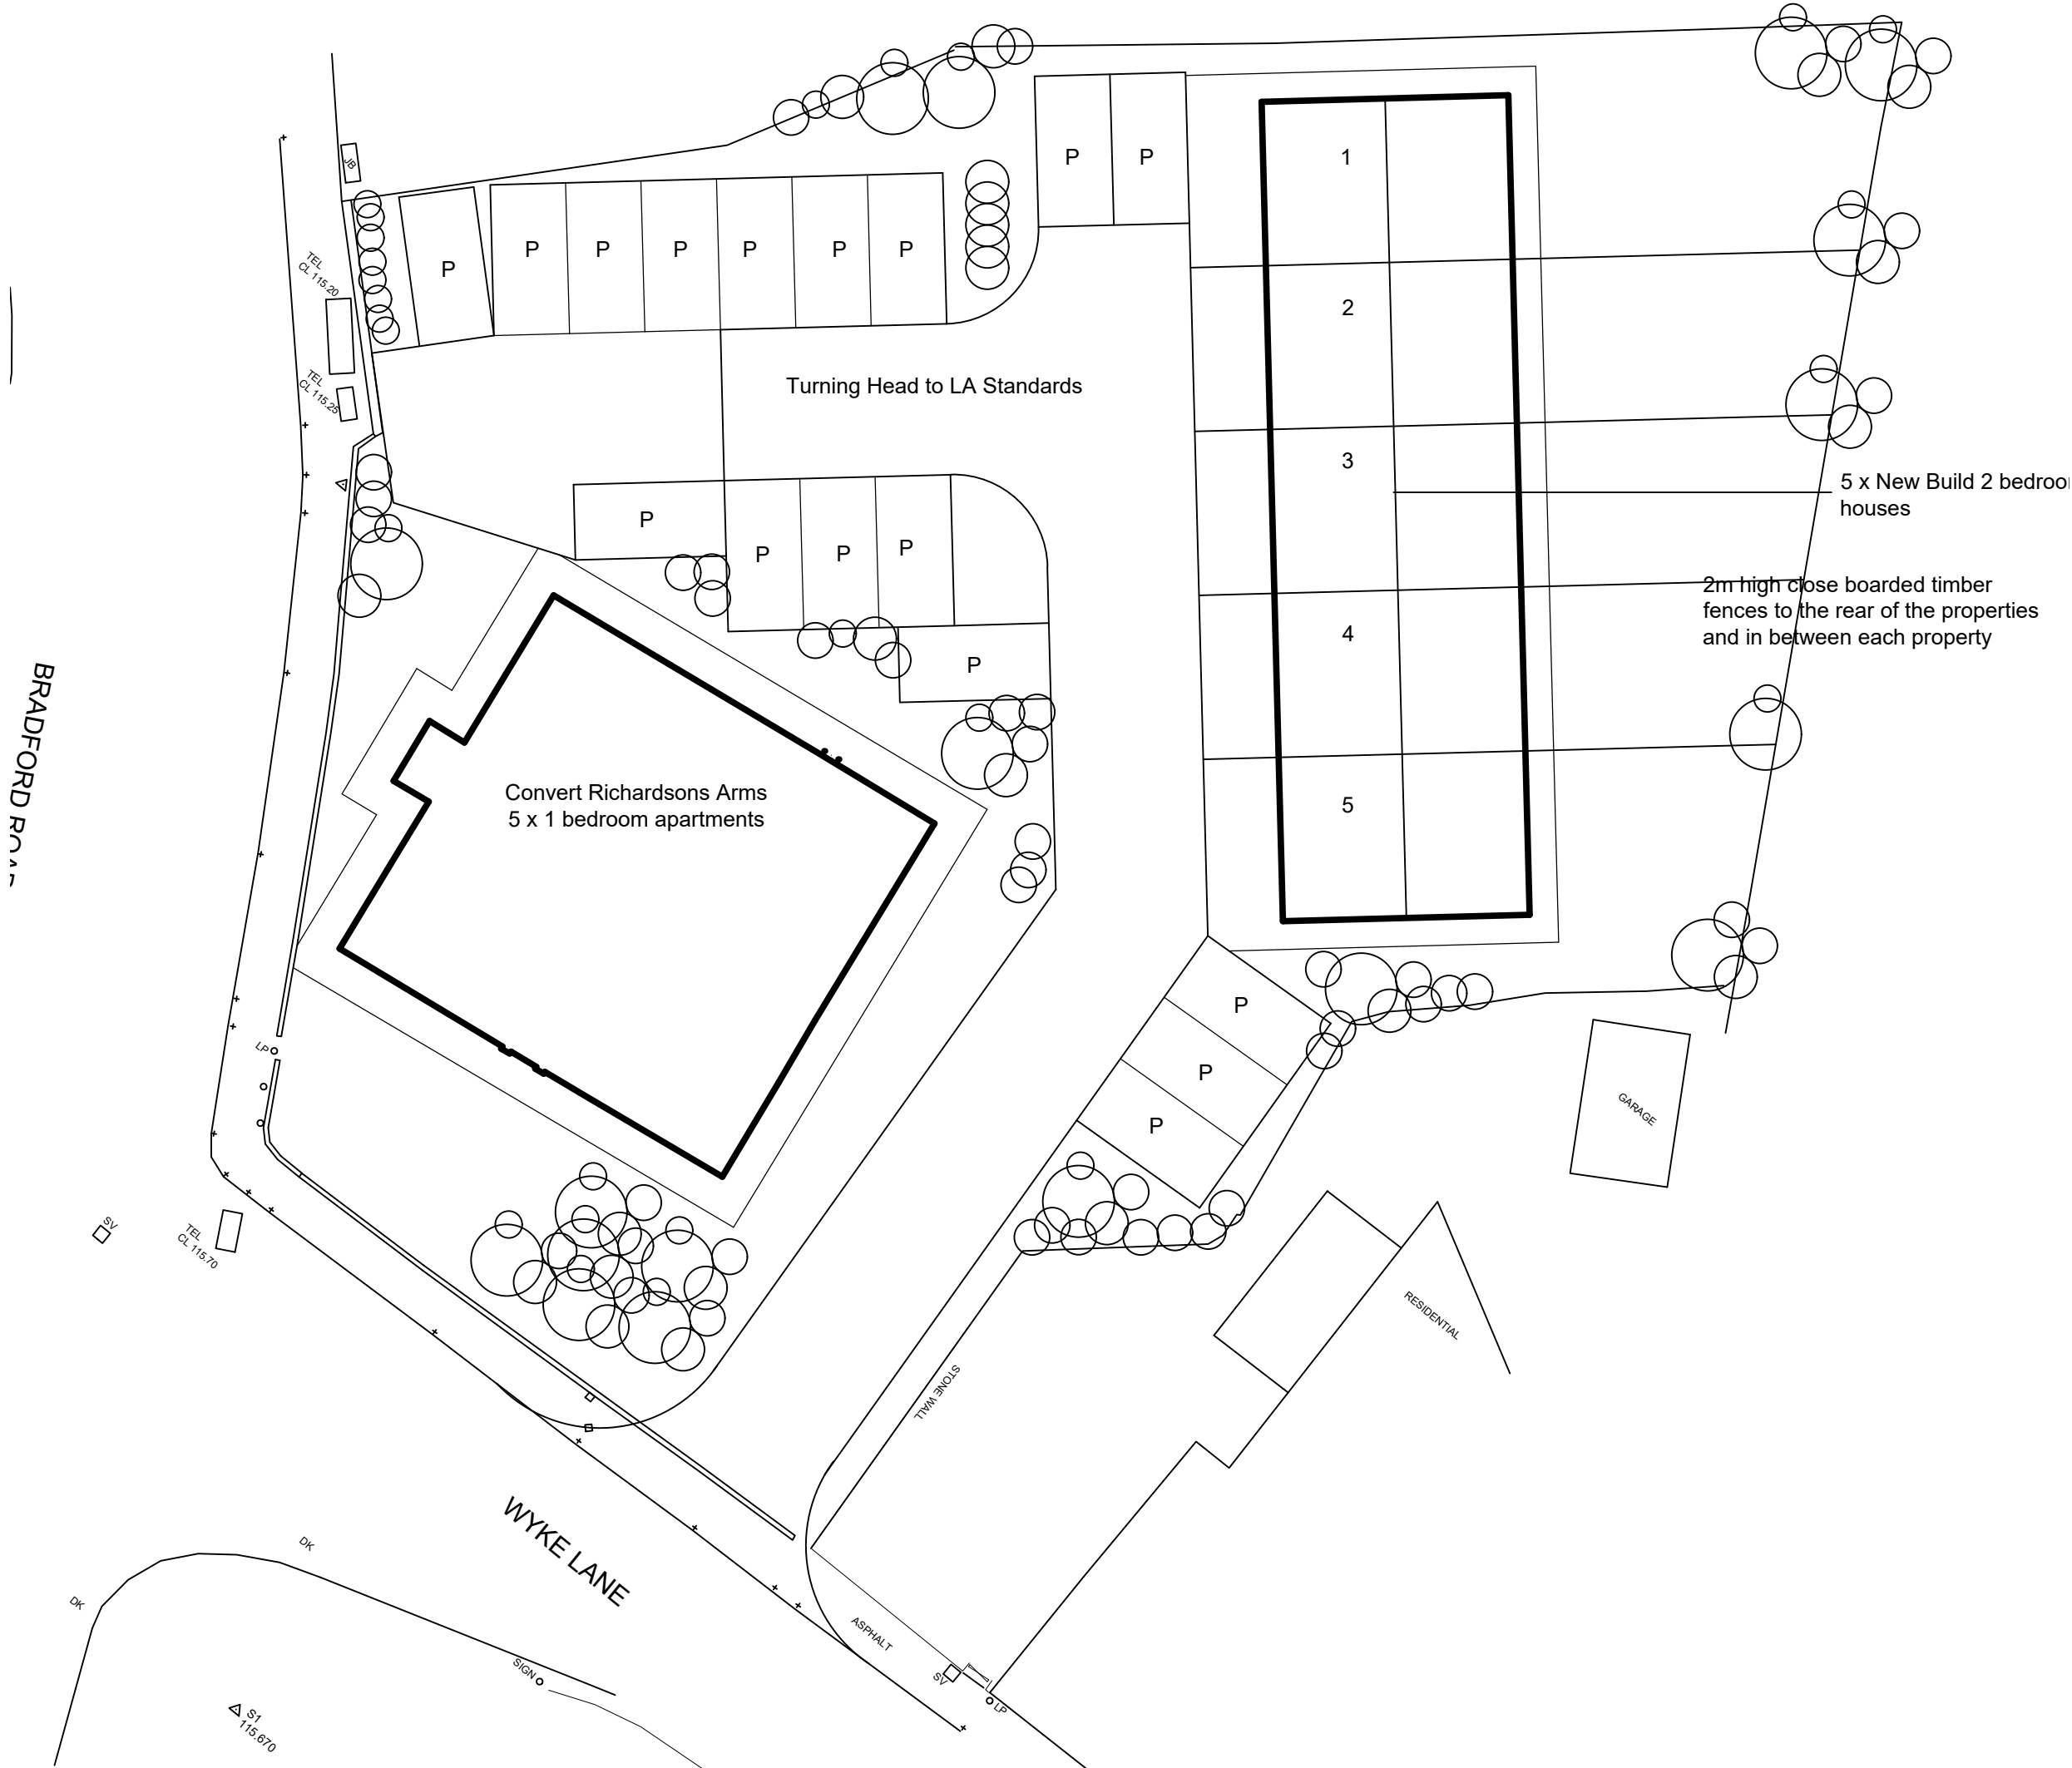

|  |          |      |
|--|----------|------|
|  |          |      |
|  | Revision | Date |

|  |
|--|
|  |
|--|

|           |
|-----------|
| Client    |
| L Morrell |

|                                                                                                |
|------------------------------------------------------------------------------------------------|
| Job                                                                                            |
| Covert former Public House into 5 Apartments<br>and build 5 new houses with parking and access |
| Richardsons Arms,<br>684 Bradford Rd, Oakenshaw, Bradford , BD12 7EN                           |

|                    |
|--------------------|
| Drawing            |
| Planning           |
| Proposed Site Plan |

|          |       |
|----------|-------|
| Date     | Scale |
| May 2022 | 1:200 |

**AGC**  
Design & Management Ltd

Springfield Meadows  
Bolton Road  
Addingham  
Ilkley  
LS29 0RF  
t: 07986 463653

|                |             |      |
|----------------|-------------|------|
| Job No.        | Drawing No. | Rev. |
| AGC / 11 / 408 | 020         |      |