




REAR ELEVATIONS

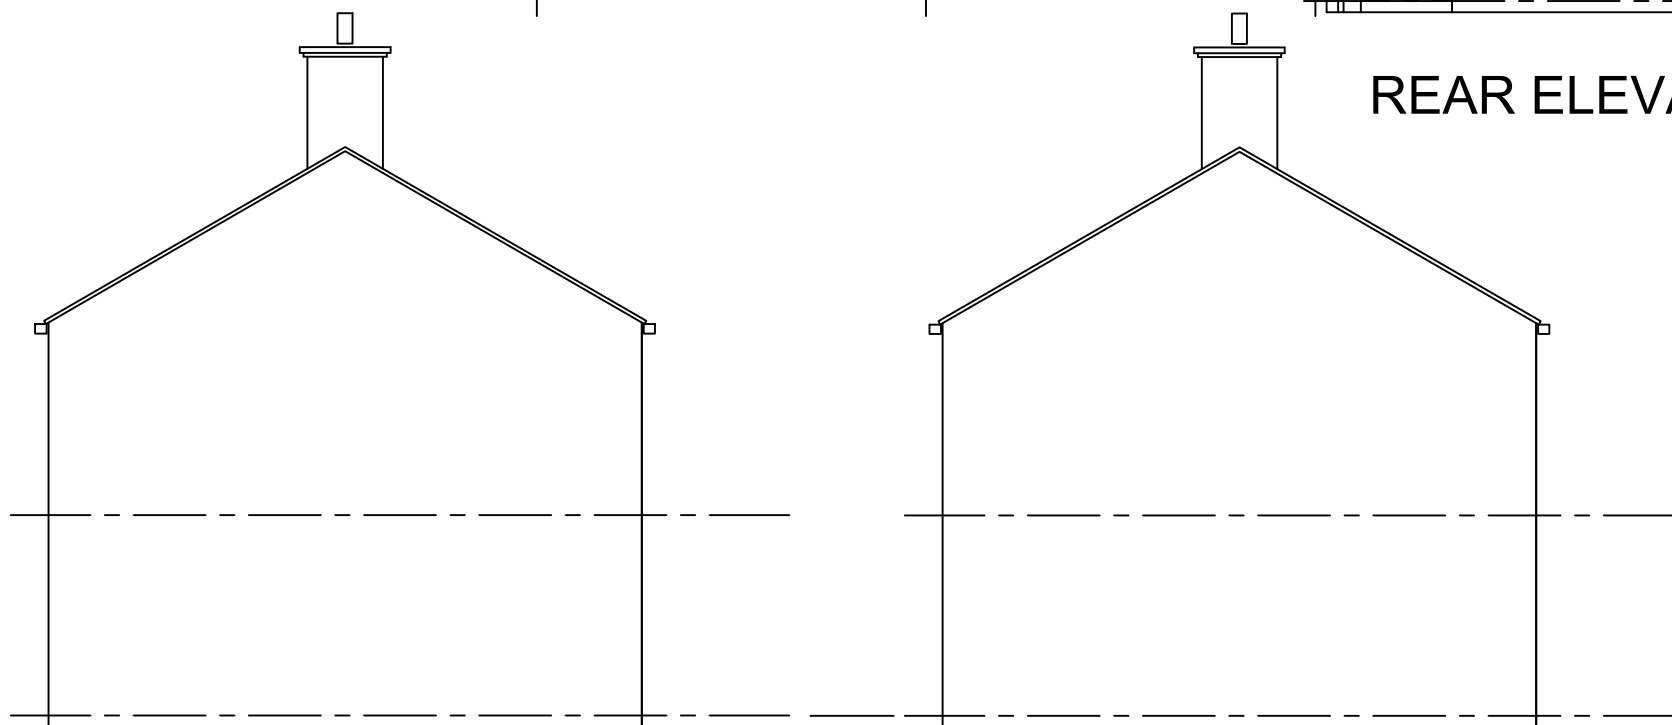

SIDE ELEVATIONS



FRONT ELEVATIONS

	Revision	Date

--

Client L. Morrell	
Job Covert former Public House into 5 Apartments and build 5 new houses with parking and access Richardsons Arms, 684 Bradford Rd, Oakenshaw, Bradford , BD12 7EN	
Drawing Planning Proposed New Houses Elevations	
Date May 2022	Scale 1:100

AGC
Design & Management Ltd

Springfield Meadows
Bolton Road
Addingham
Ilkley
LS29 0RF
t: 07986 463653

Job No. AGC / 11 / 408	Drawing No. 022	Rev.
---------------------------	--------------------	------