


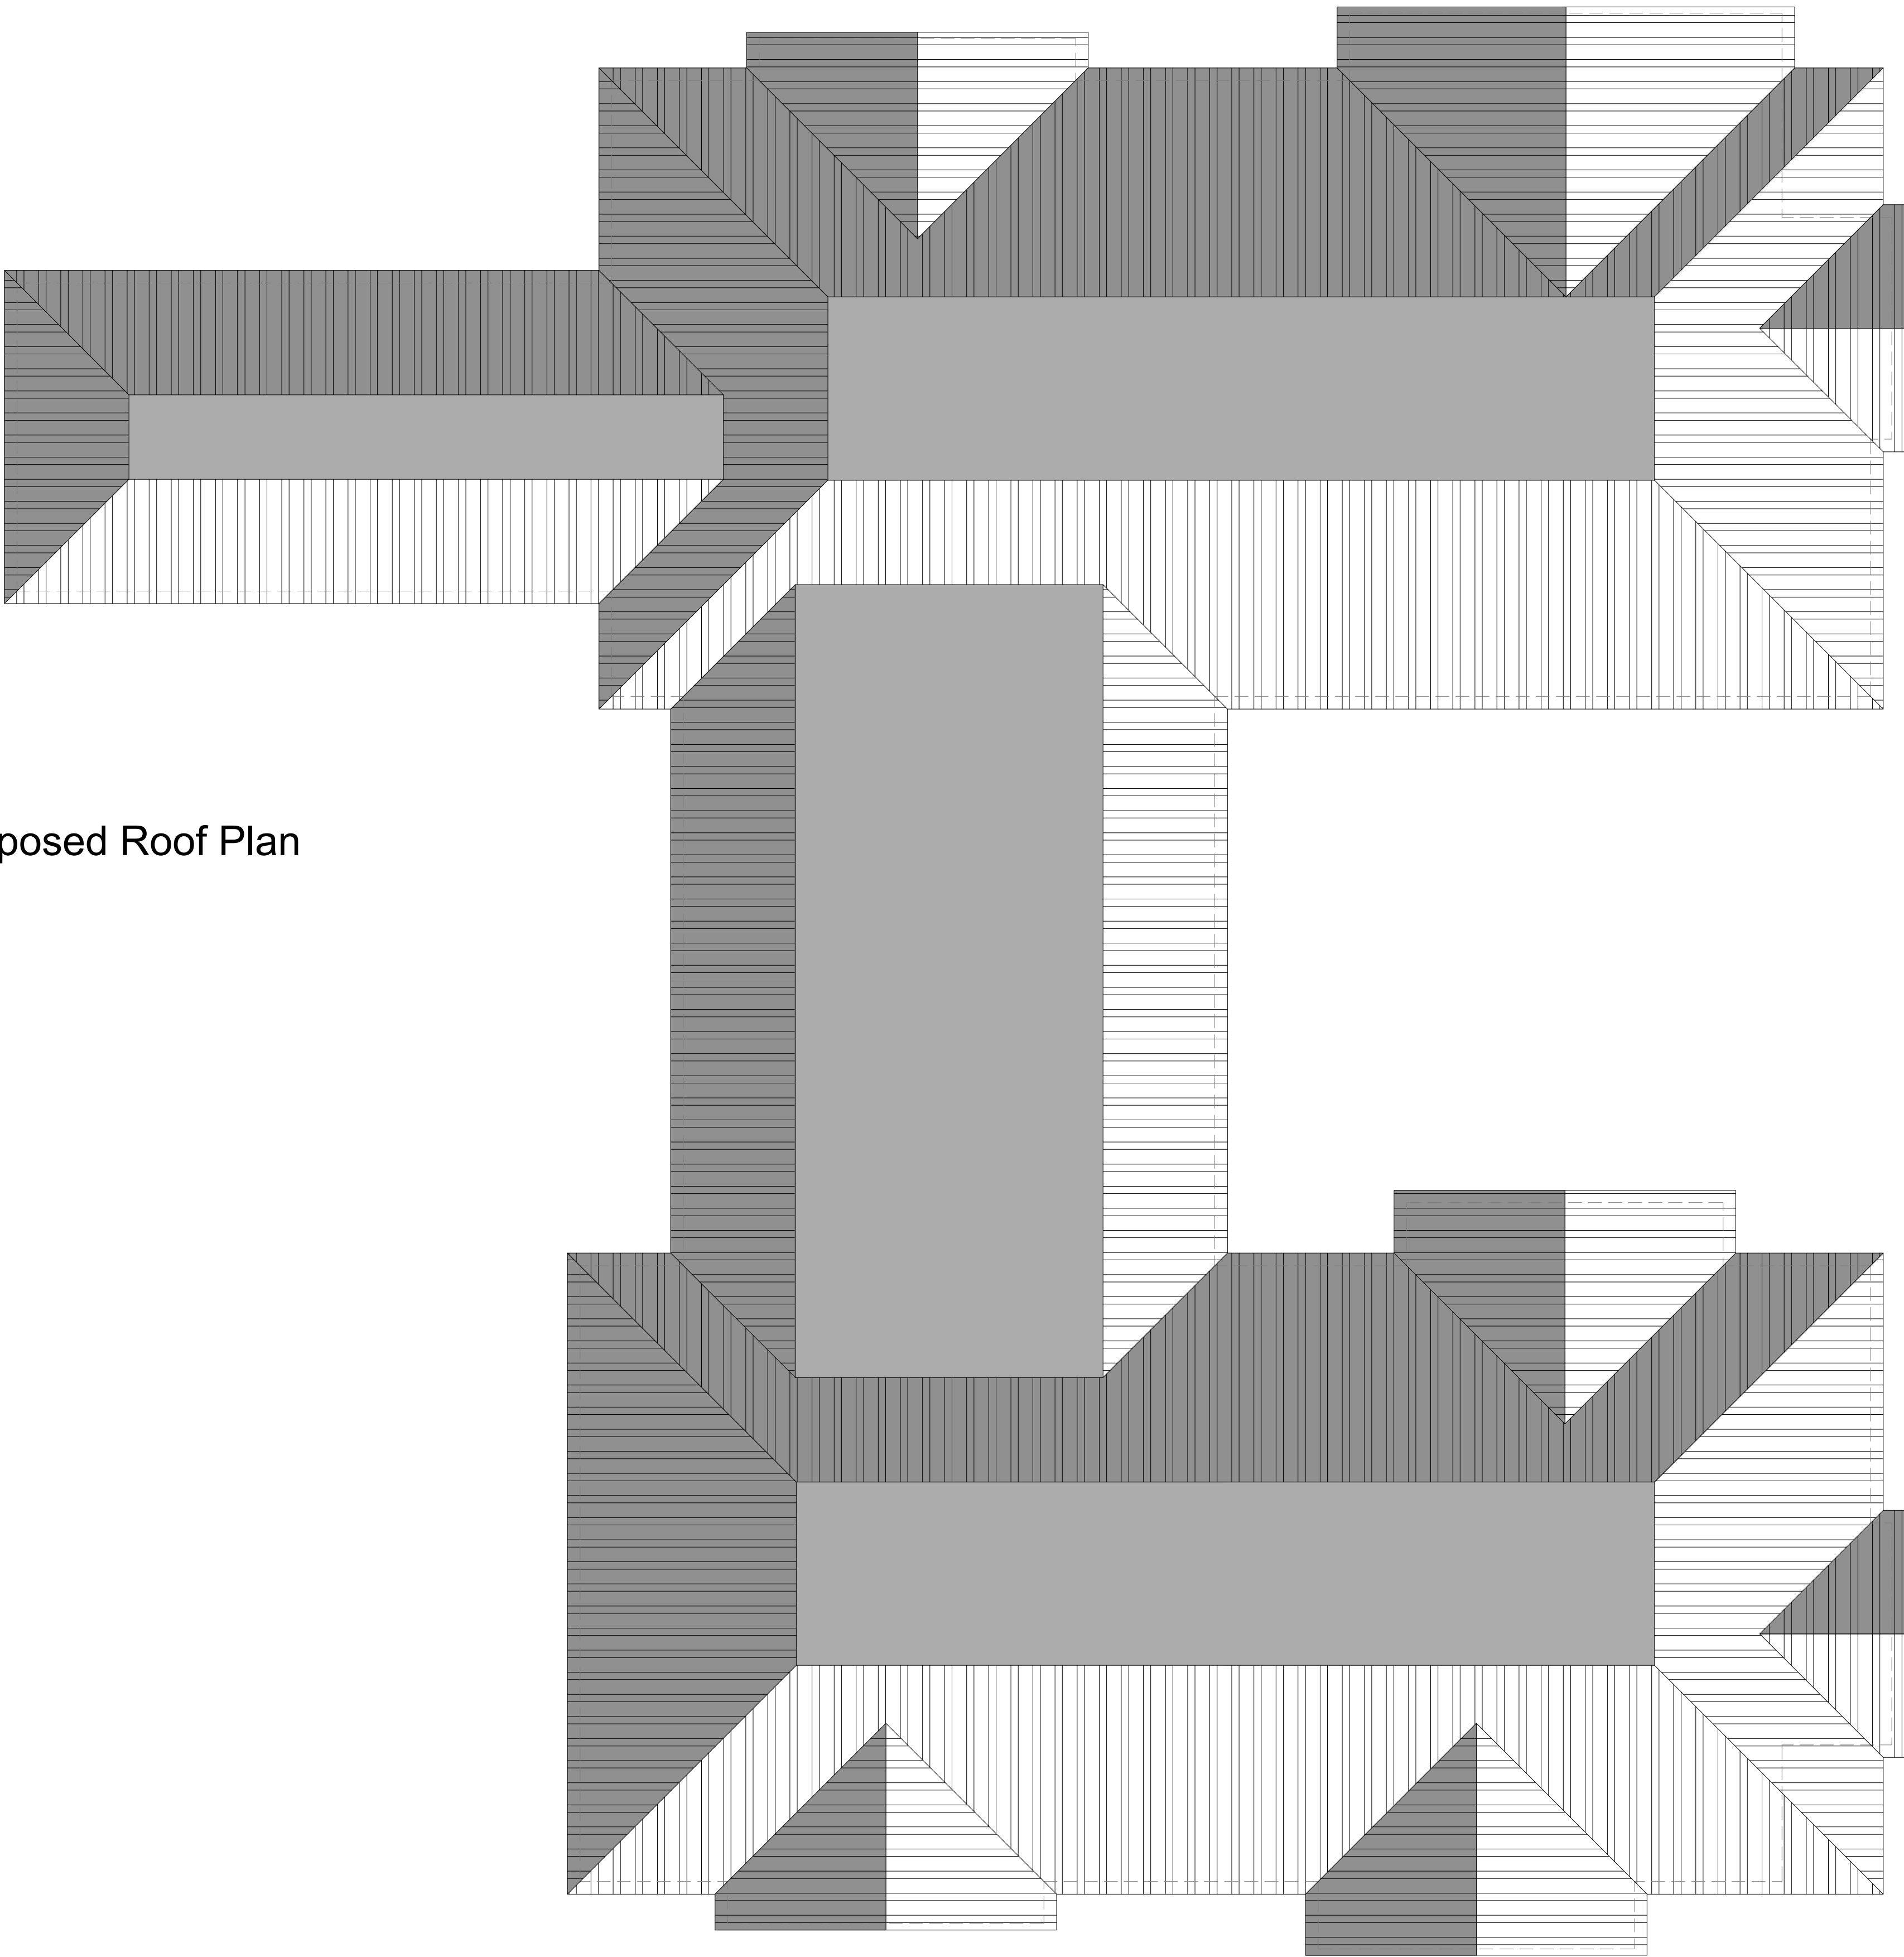

Proposed Roof Plan

FOR ILLUSTRATIVE PURPOSES ONLY

MÜLLER

A	21/06/22	Title block has been amended.	CM	JB
-	18/04/22	Original Drawing	JB	JB
Rev	Date	Revision Description	Drawn By	Approved By

△◻G

ARCHITECTS

6 Pioneer Court, Darlington, DL1 4WD

t: 01325 464 111

e: studio@adgarchitects.co.uk

w: www.adgarchitects.co.uk

Client

Muller Property Group

Project Information

Proposed Care Home Development
21 Thomas Street, Lindley, Huddersfield HD3 3JJ

Drawing Title

Proposed Roof Plan

A1 Scale	A3 Scale		
1:100			
Job Number	Drawing Number	Revision	
H.21.81	(27) 1	A	
Drawing Issue			
PLANNING			

© Copyright 2018 ADG Architects Ltd