



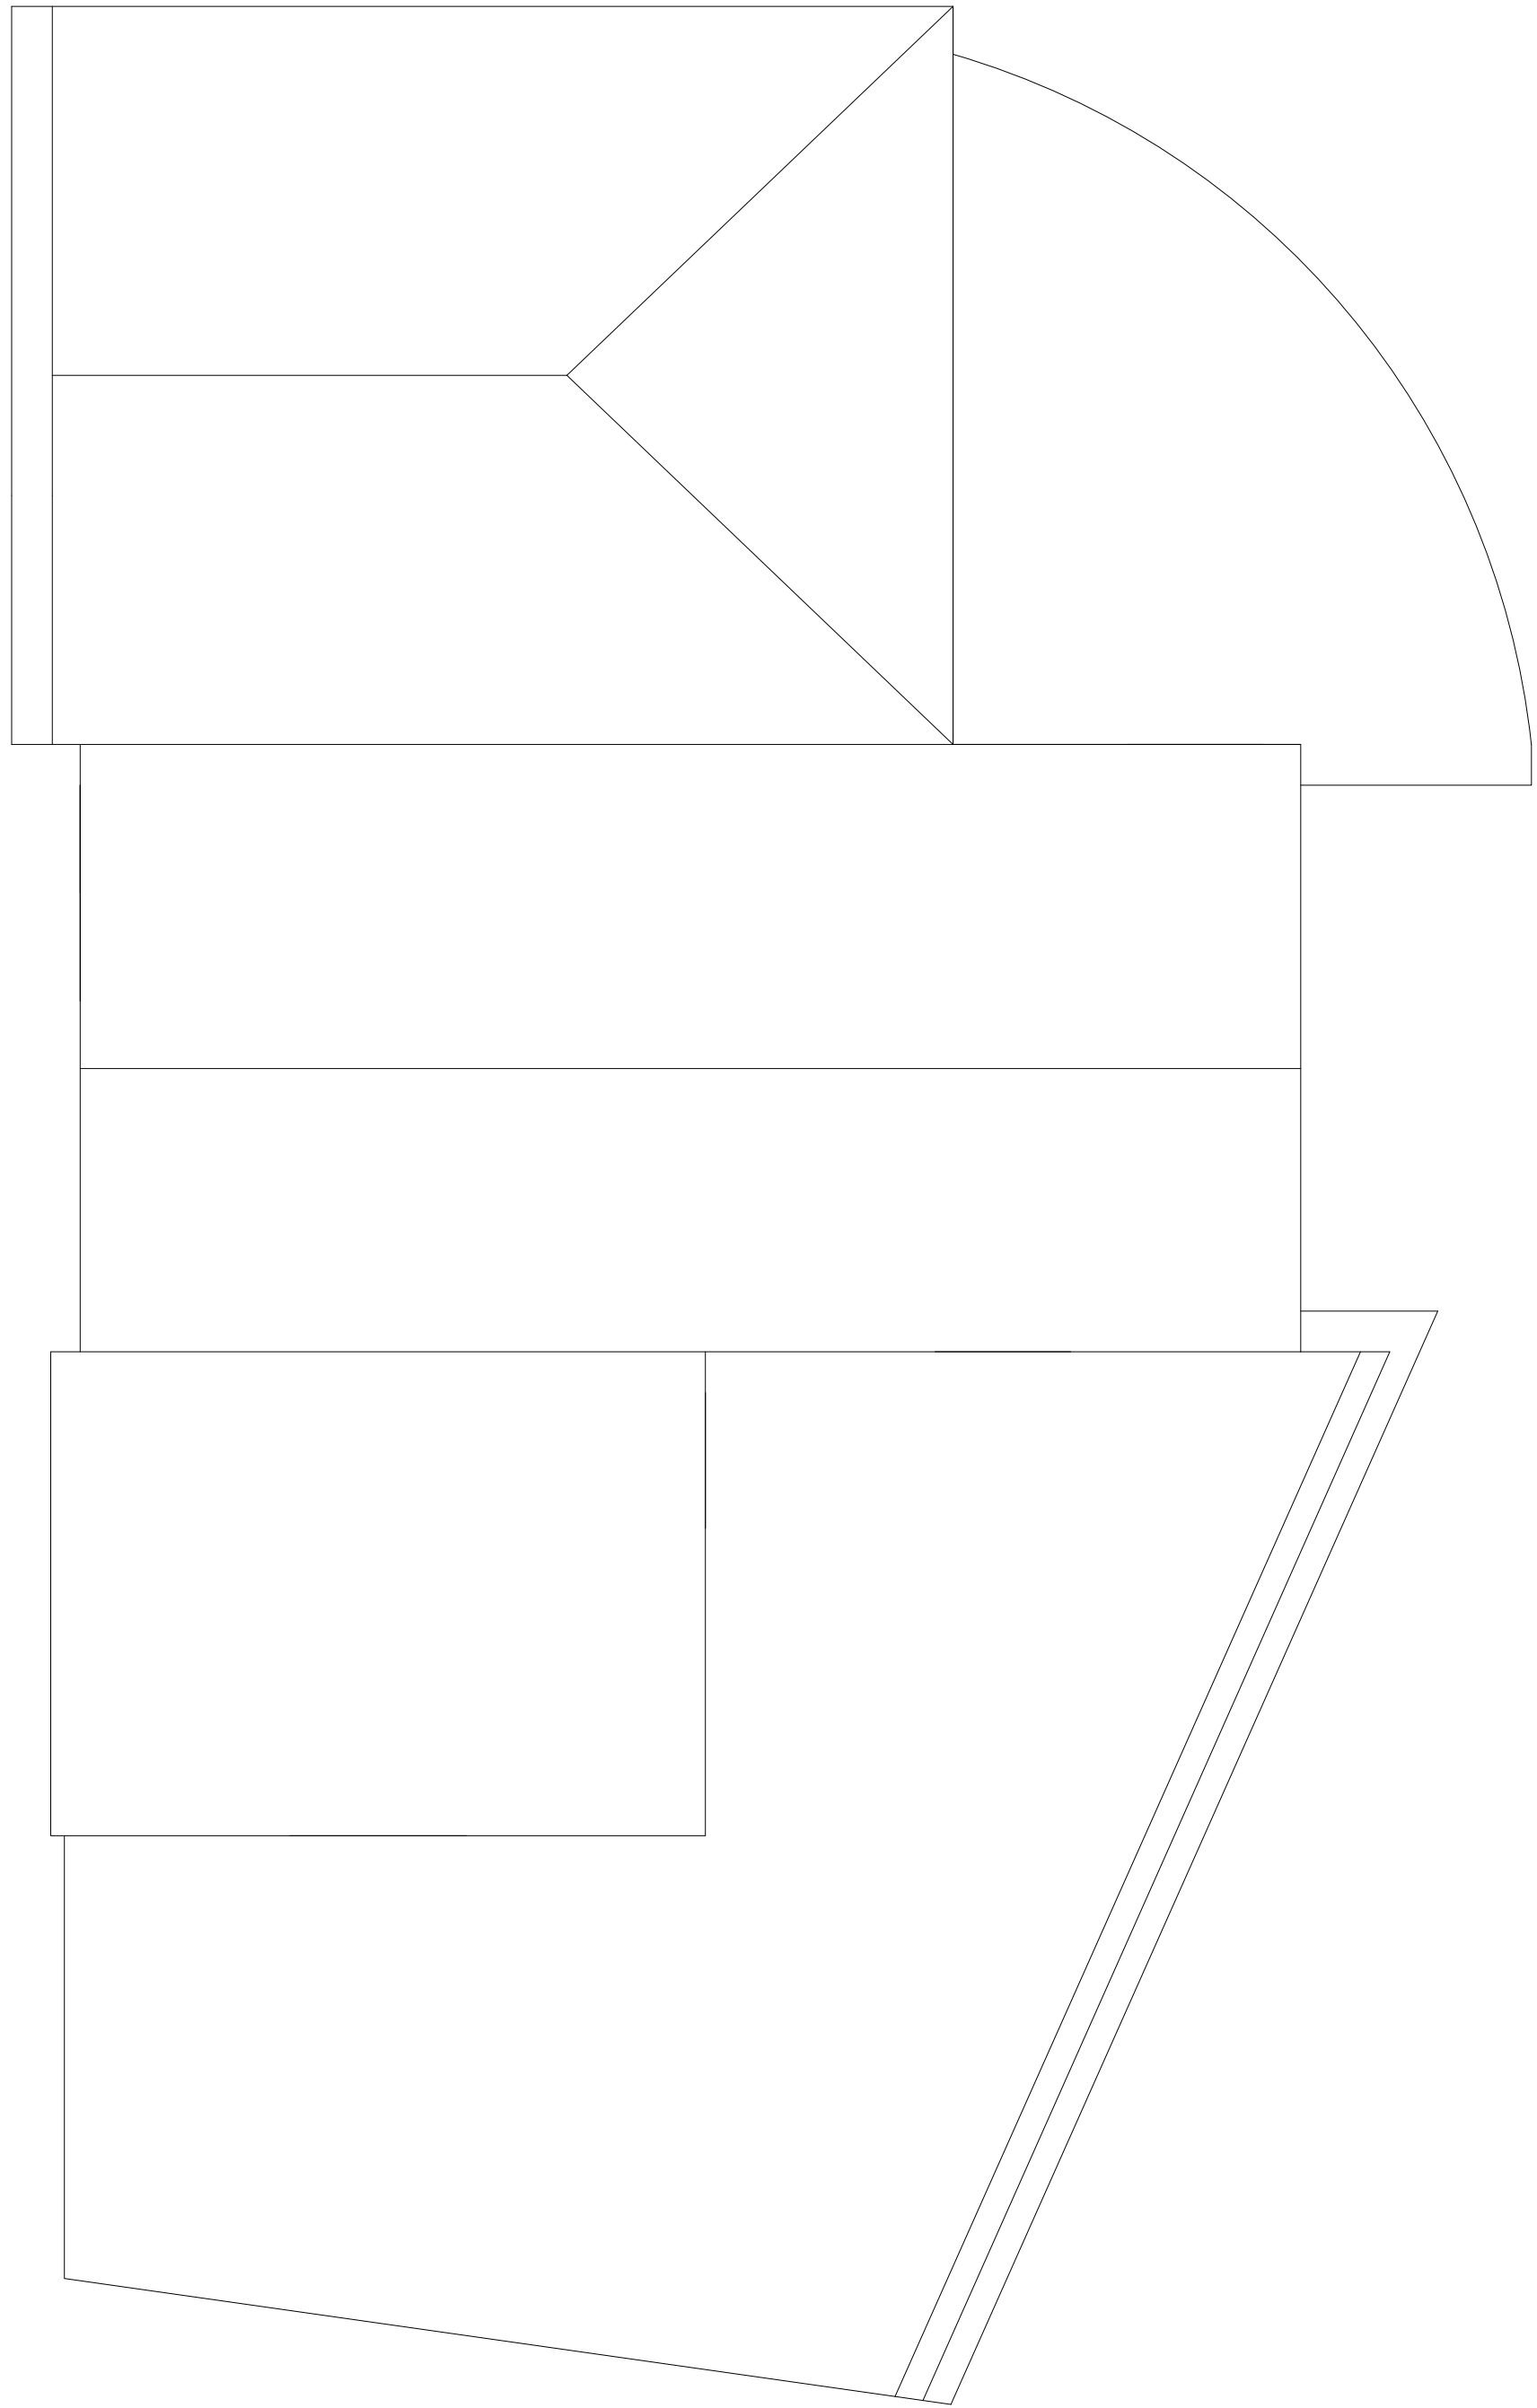

ROOF PLAN



BLOCK PLAN

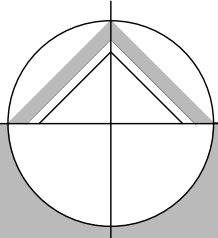

northern design
partnership

Chartered Architects
The Chapel, Millmoor Road,
Meltham, Holmfirth, HD9 5JU

www.northerndesignpartnership.co.uk
Instagram: @northerndesignp
Telephone: (01484) 854848

client	MR CHAHAL		
project	100 ST JOHN'S ROAD BIRKBY HUDDERSFIELD HD1 5EY		
drawing	PROPOSED ROOF AND BLOCK PLAN		
revision	notes	date	drawn
*	*	*	*
scale :	1:50 & 1:200 AT A1	07.22	PB
project no.		drawing no.	revision
2210		04	